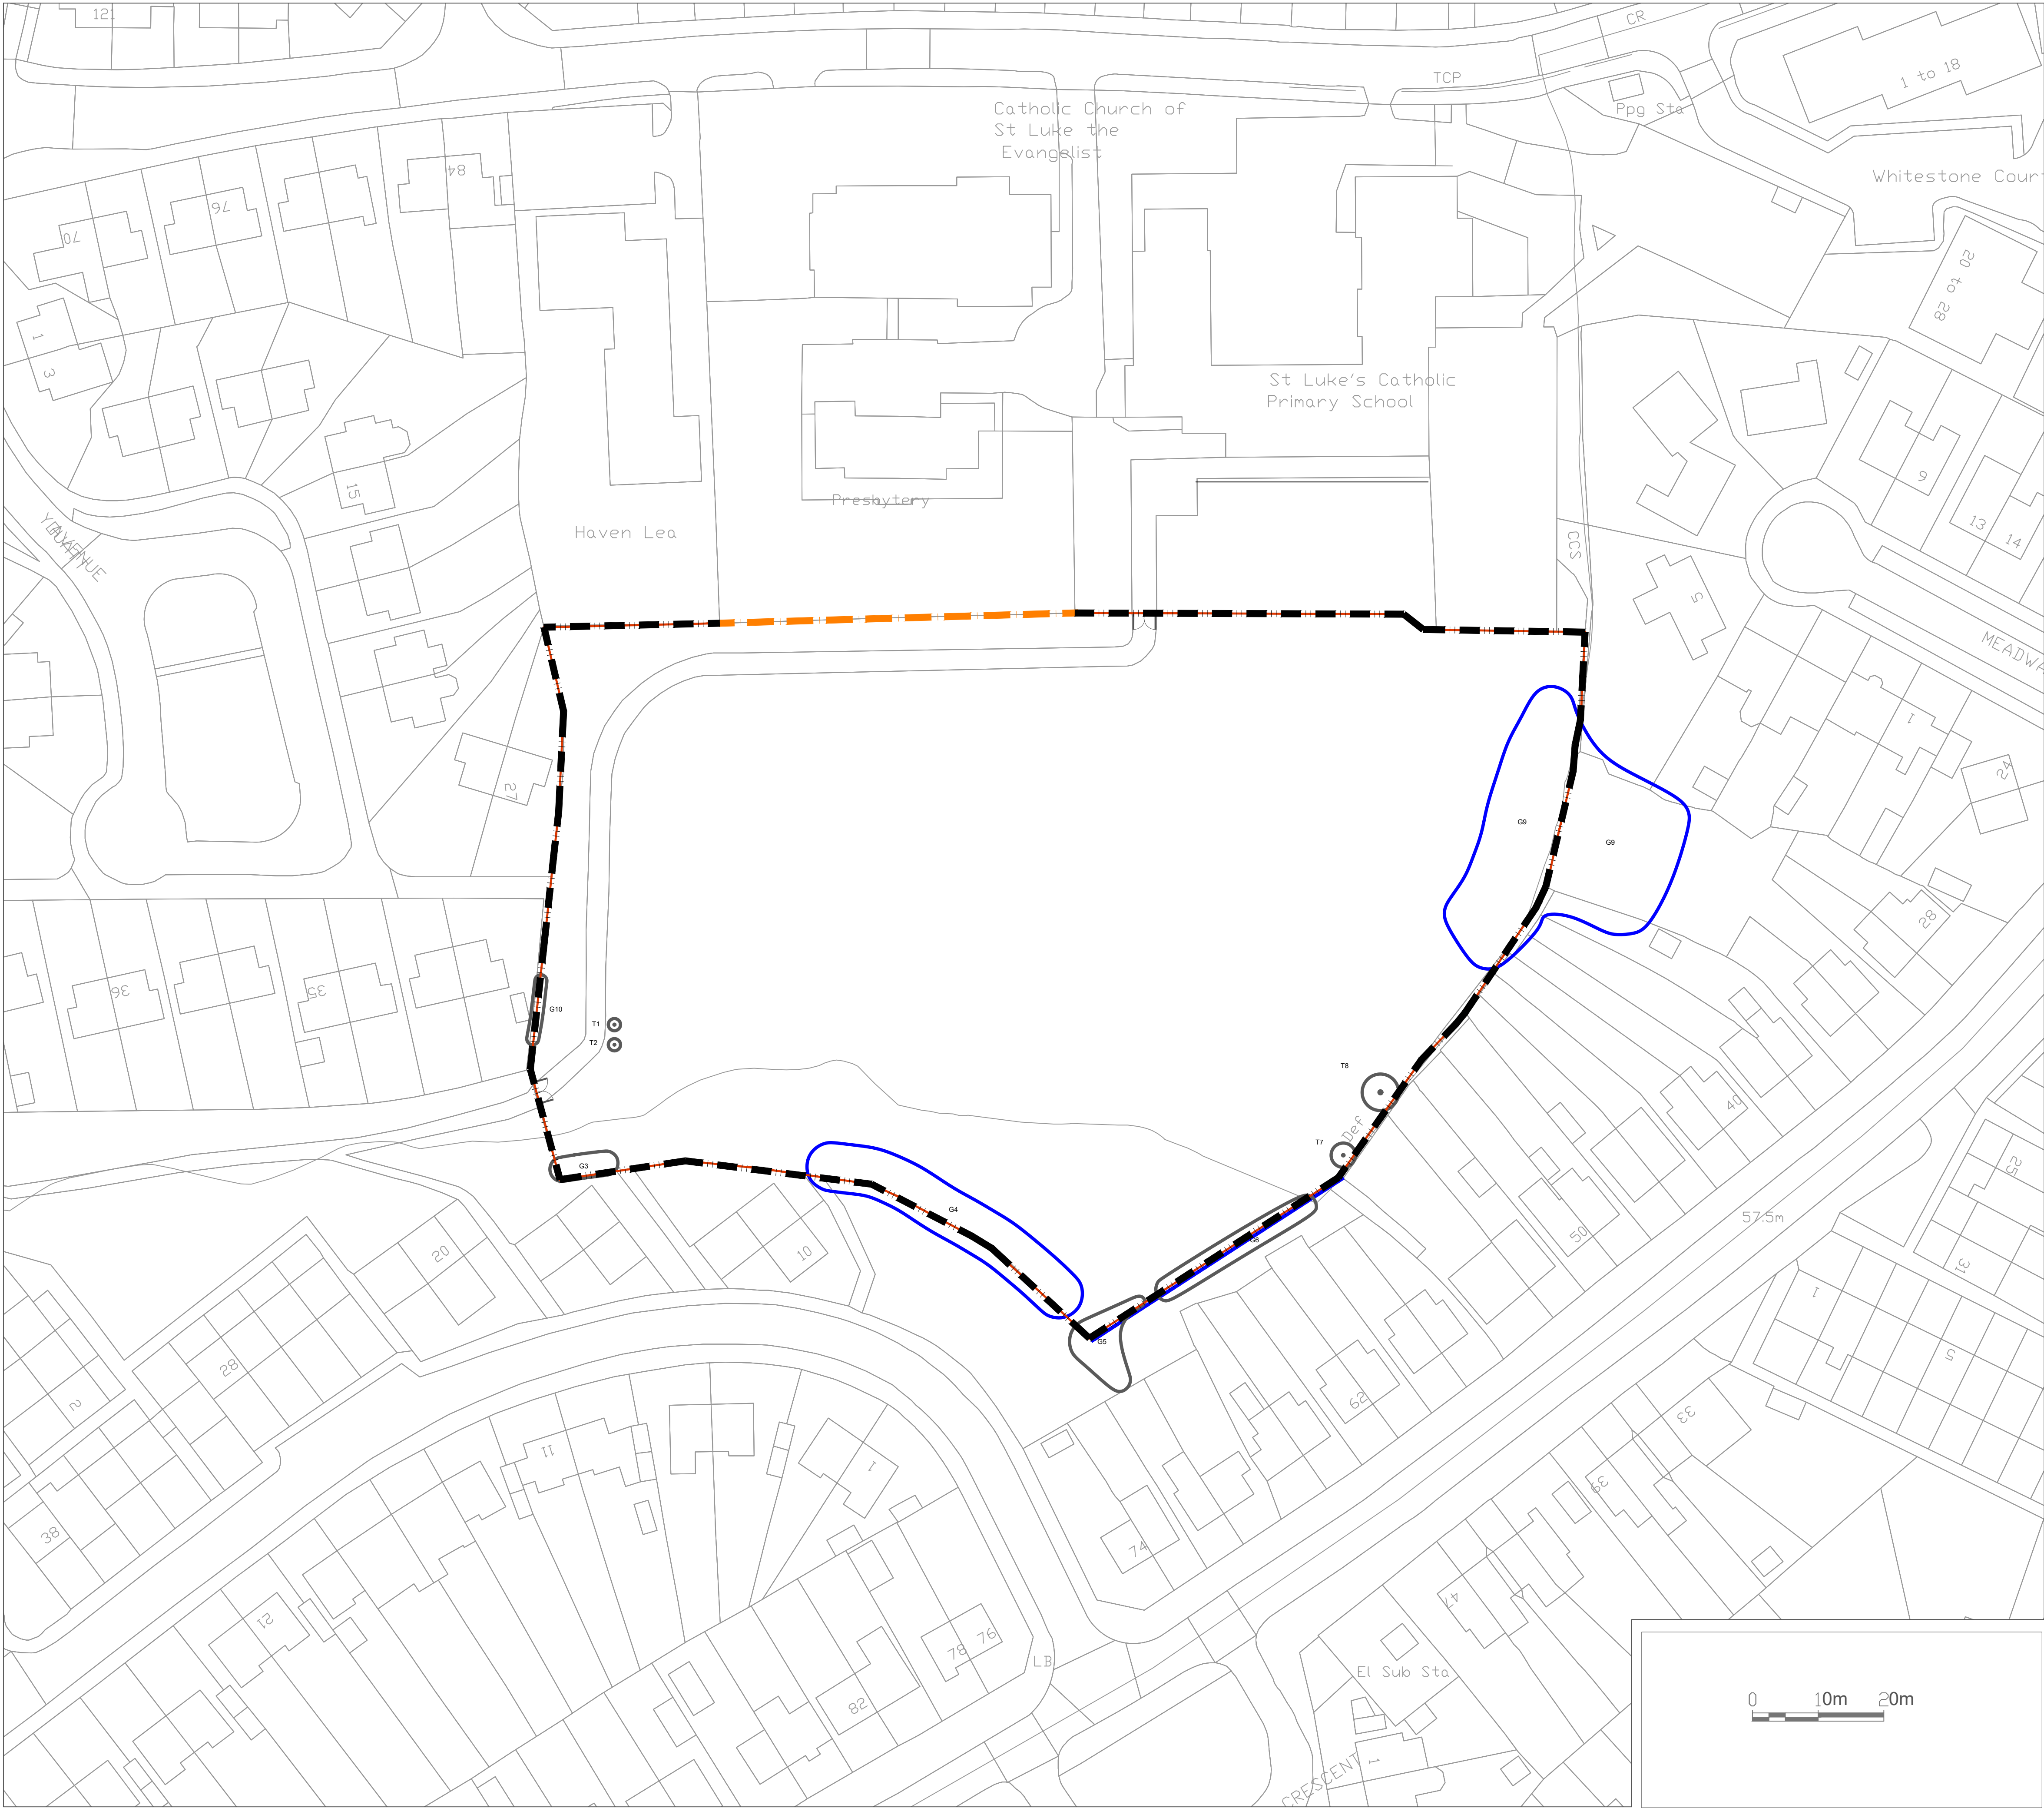


 
 
 
 


NOTE
This drawing must not be reissued, loaned or copied without the written consent of Department of Resources, Knowsley Council (the originator).
All errors, omissions, discrepancies should be reported to the originator immediately.
All dimensions to be checked before site fabrication by the contractor, his sub-contractor or supplier.
Do not scale plans - use figure or grid dimensions where given.
Any deviation from the drawing to be reported to the originator immediately.

Any mapped information depicted is based on Ordnance Survey material with the permission of Ordnance Survey on behalf of the Controller of Her Majesty's Stationery Office Crown Copyright.
Unauthorized reproduction infringes Crown Copyright and may lead to prosecution or civil proceedings.
Knowsley Council: LA 100017655
Ref:

Drawing issue status: ☐ PRELIMINARY ☐ CLIENT APPROVAL ☐ PLANNING ☐ BUILDING REGS ☐ TENDER ☐ CONSTRUCTION ☐ AS-BUILT ☐

Legend

-  Existing concrete post and panel fence to be retained
-  Proposed 2.4m high steel security fencing
-  Proposed 2.4m high steel security gates
-  Existing vertical bar school boundary fence to be removed where possible
-  Existing Trees



REV	DATE	DESCRIPTION
 Knowsley Council Directorate of Resources Assets Service 4th Floor Municipal Building Archway Road Huyton Merseyside, L36 9UX		
PROJECT ST. LUKE'S CATHOLIC PRIMARY SCHOOL PLAYING FIELD FENCING		CLIENT KNOWSLEY COUNCIL
DRAWING TITLE SITE PLAN		PURPOSE PLANNING
		DATE DEC 2021
		SCALE 1:500@A1
PROJECT NR PD021_009	DRAWING NR P102	REV LC