
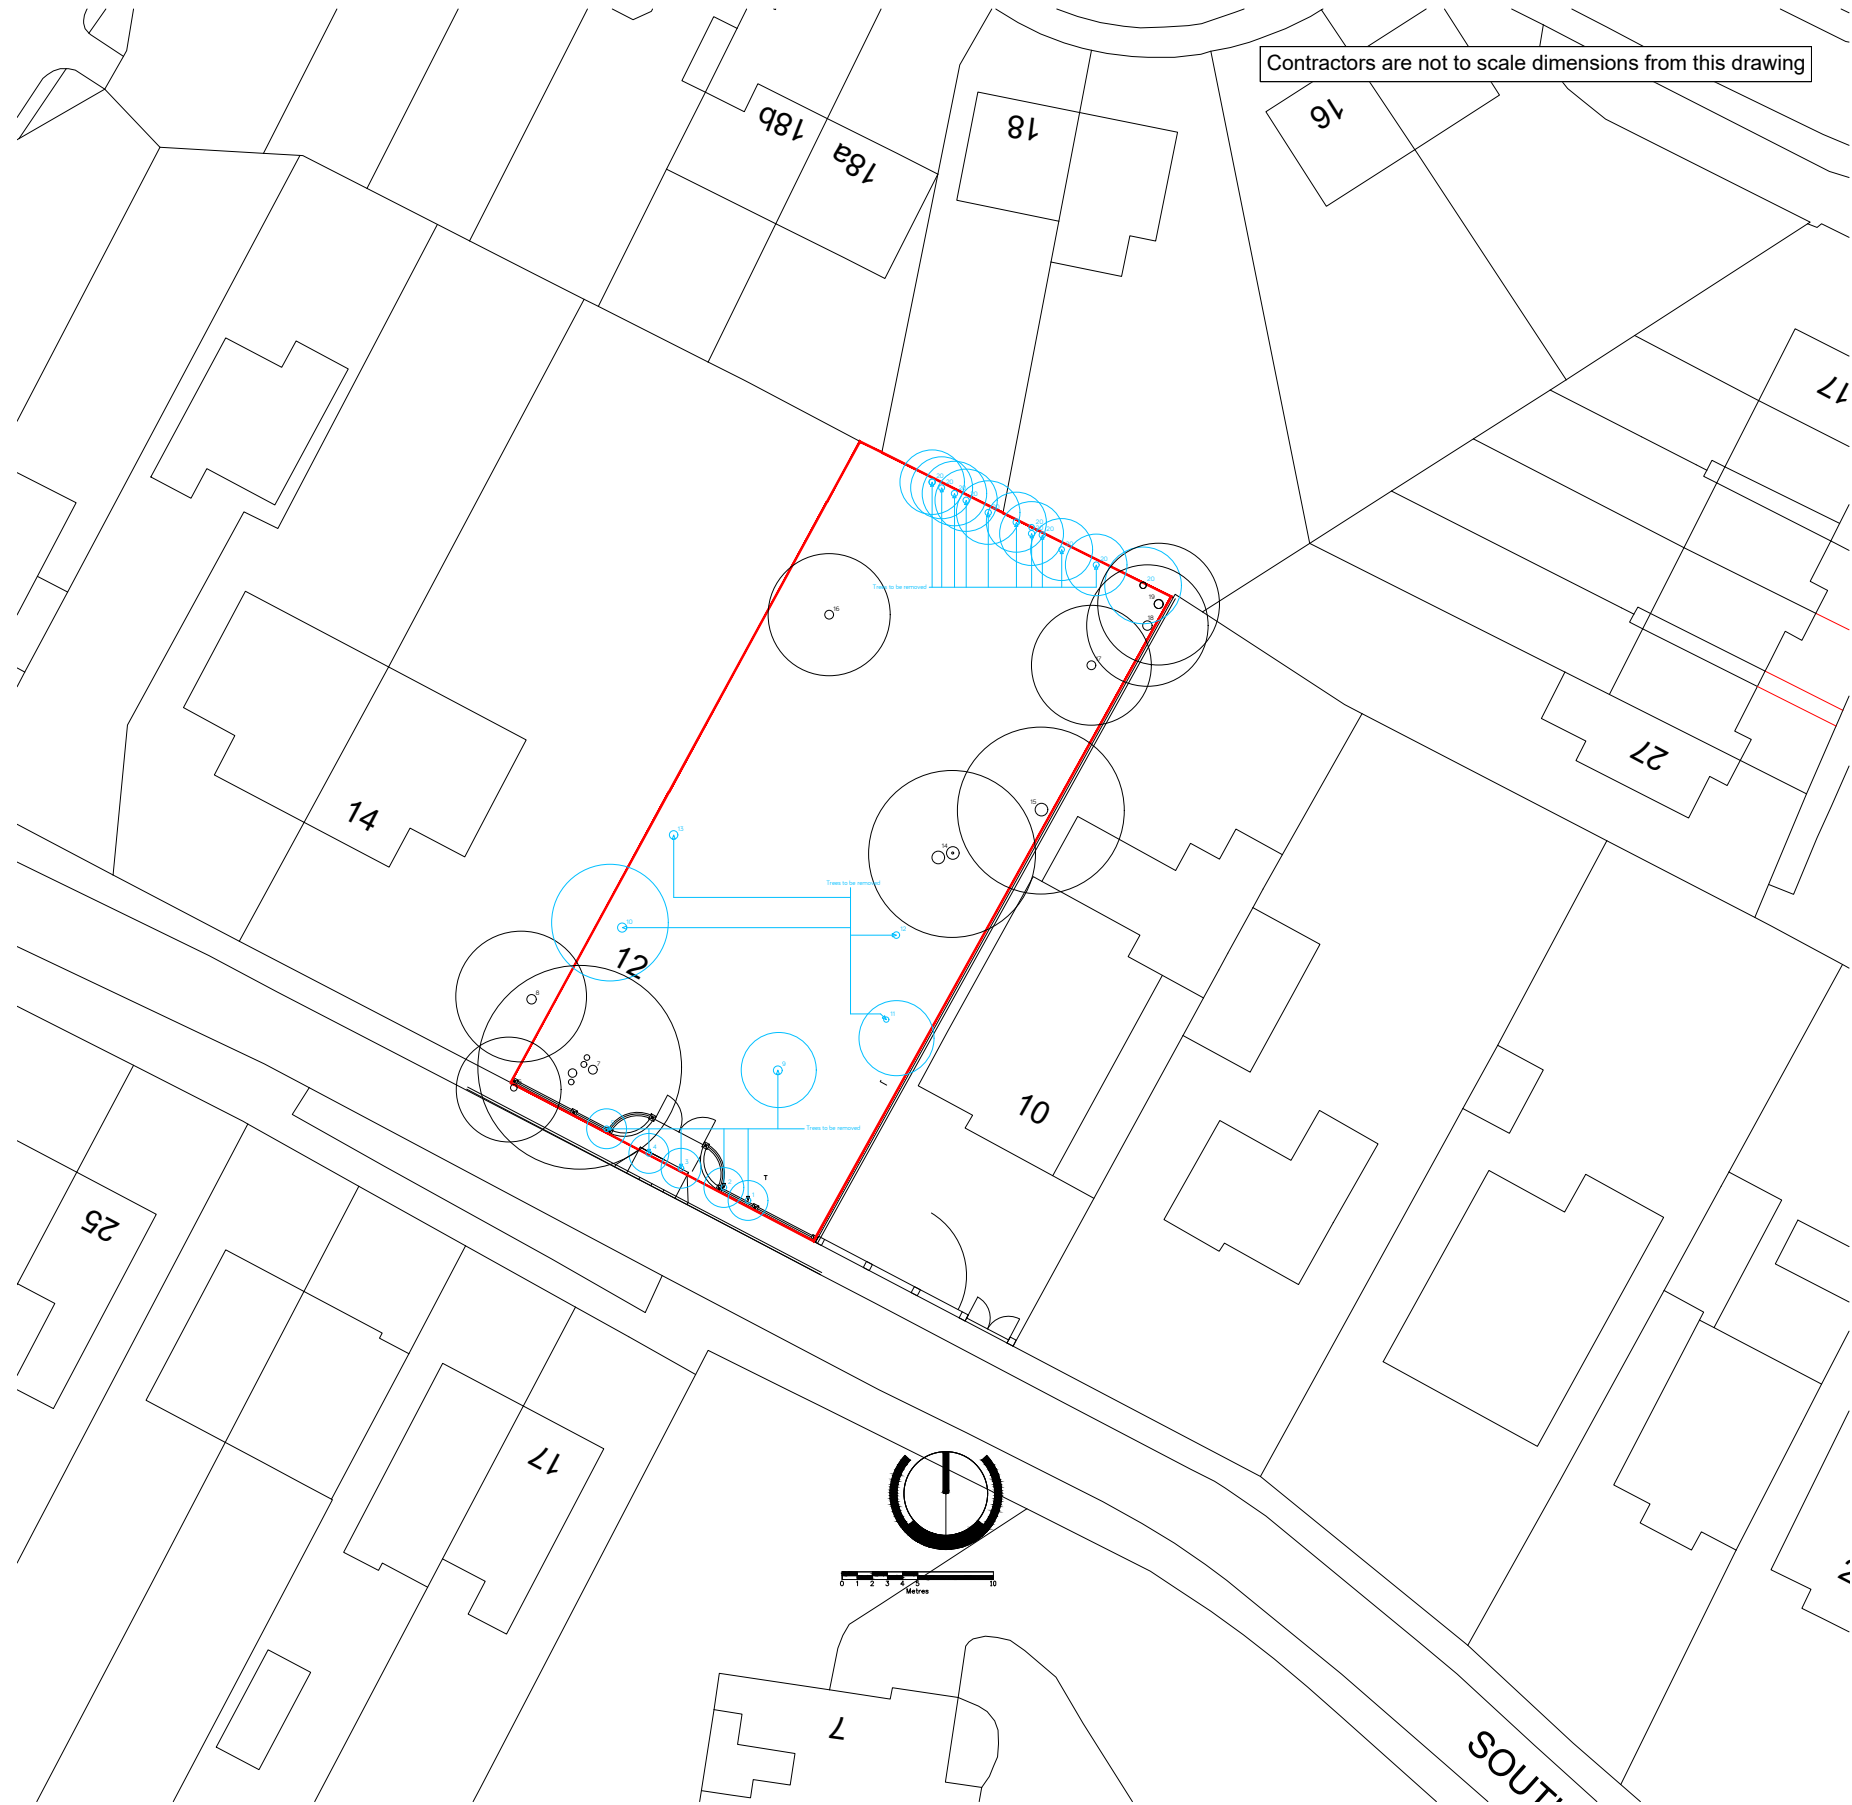


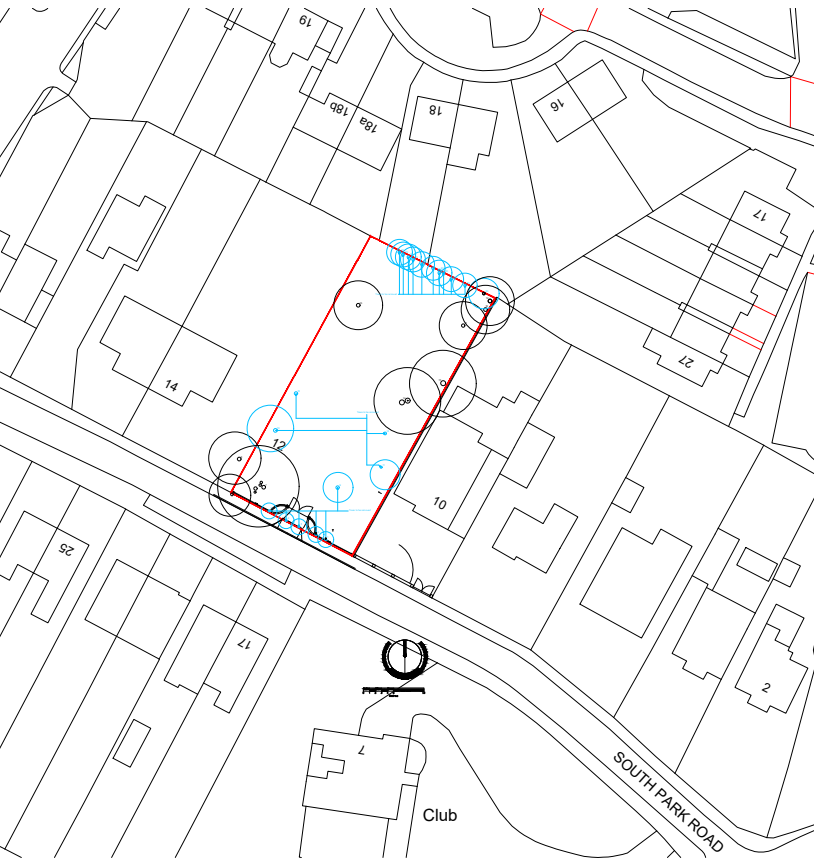


graham coule - architect
mobile 07498 298775
email - shoresidearchitect@btinternet.com

12 shore road ainsdale merseyside pr8 2pu
www.shoresidearchitects.com

shoreside
architects

RIBA  
Chartered Practice Architects Registration Board

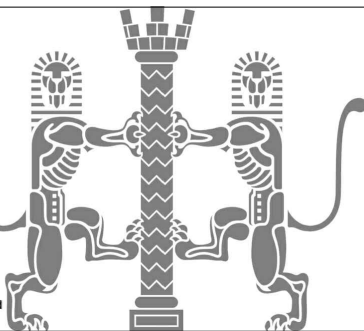

Client
Arcadia Maintenance Ltd

Project
Land at 12 South Park Road, Kirkby

Description
**Proposed Tree Works in a Conservation Area
Location and Site Plan**

Status
Tree Works Application

Scale
1:1250/500

Drawn
GAC

Job number
21040

Drawing number
01-000

Date
Oct 21

Revision

Copyright Shoreside Architects Limited