
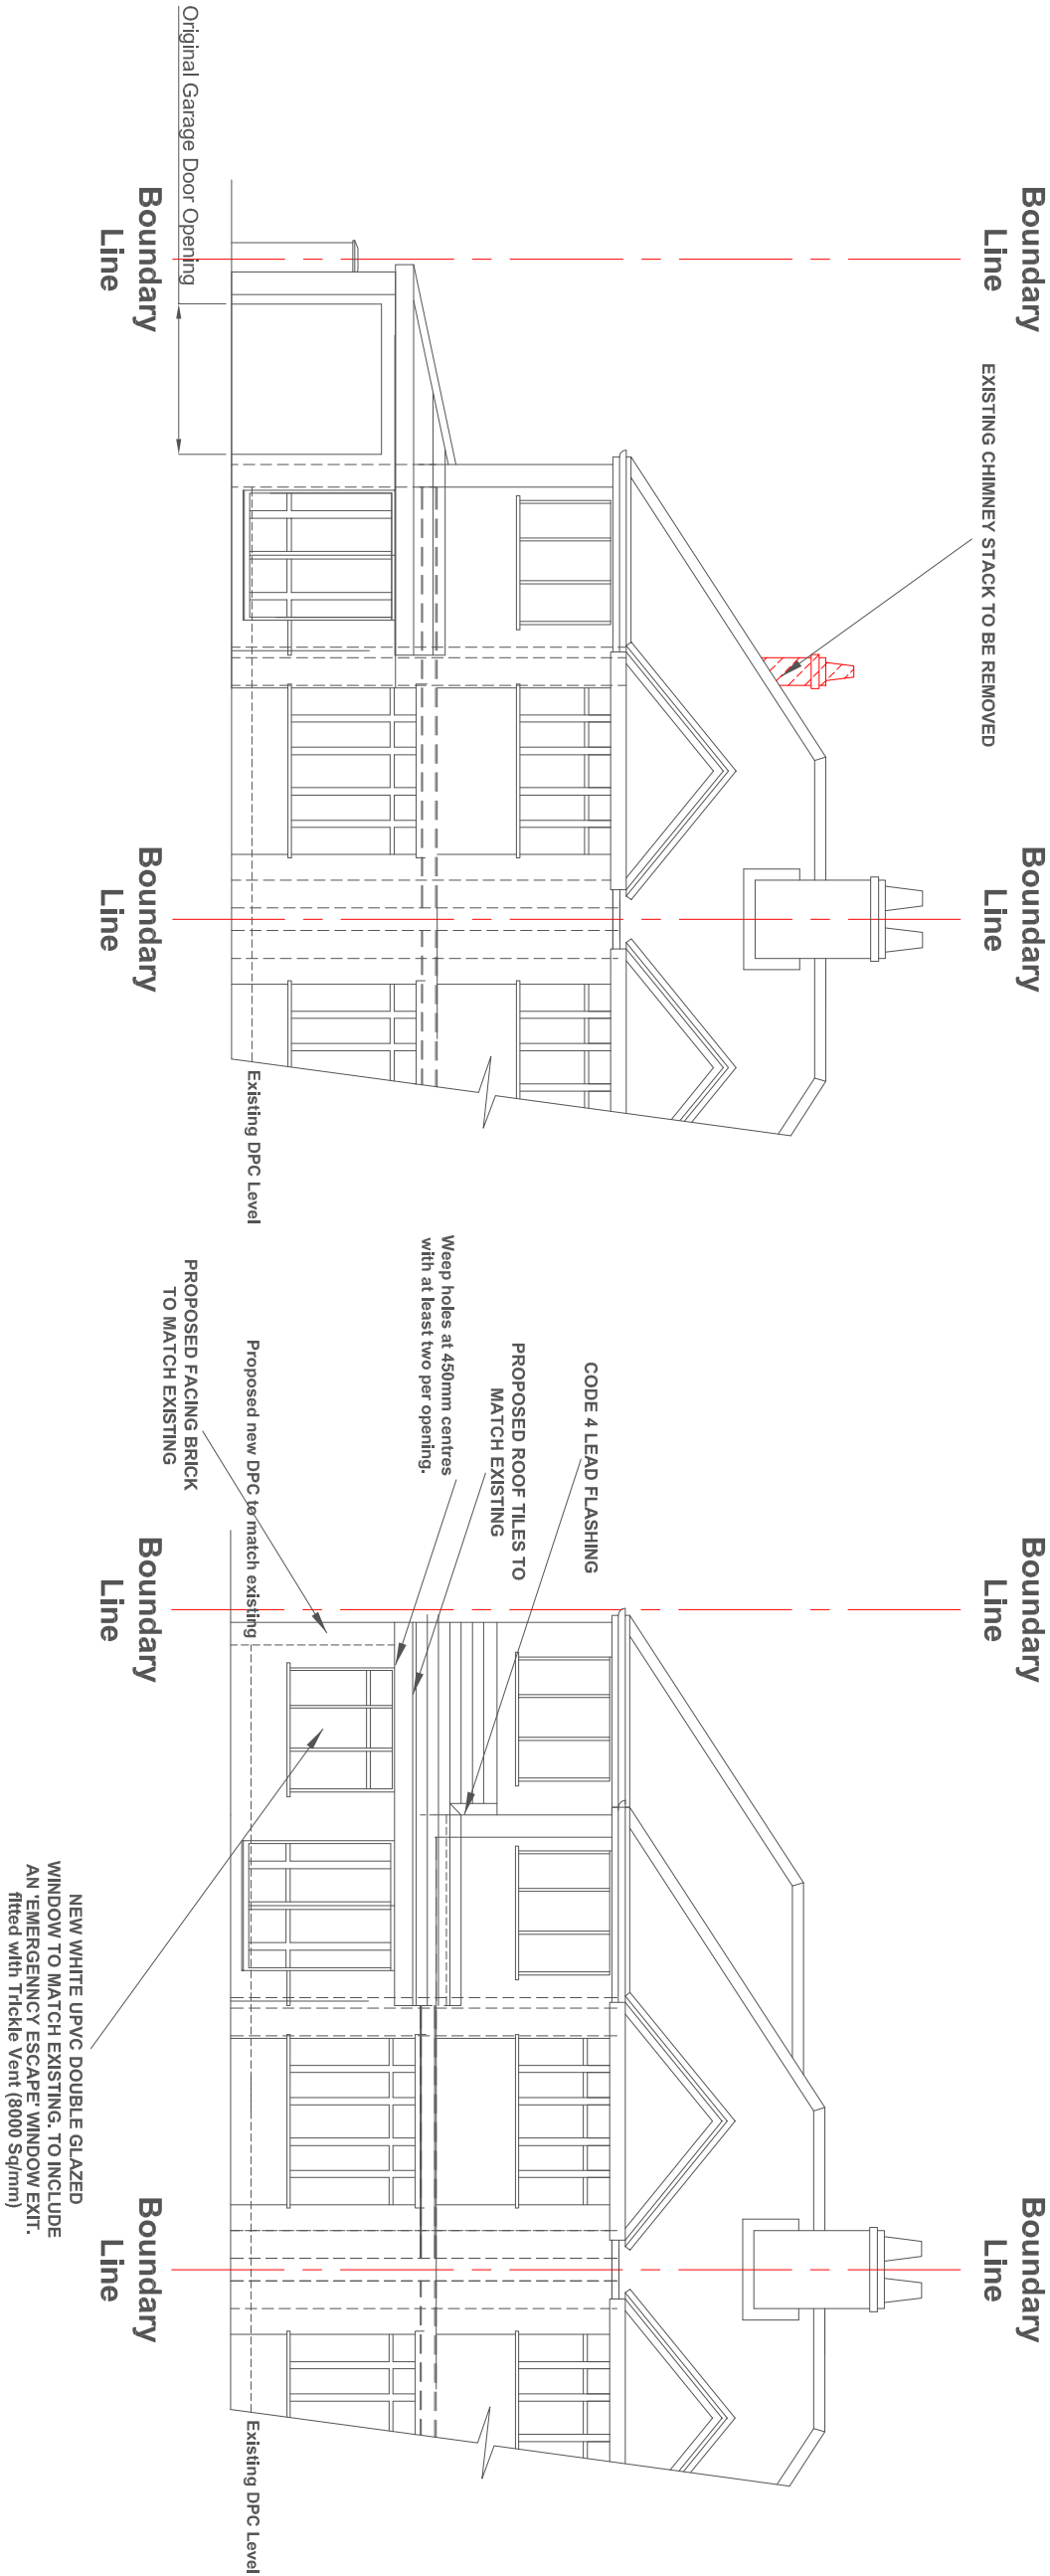


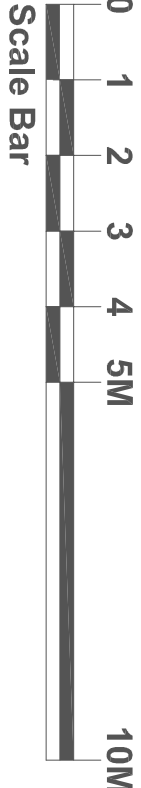

Existing Front Elevation

Proposed Front Elevation

SITE:	Miss. A. Hughes and Mr. C. Piercy 10 Fernbank Road Liverpool, L36 9UD	STATUS:	PLANNING APPLICATION
CLIENT:	Miss. A. Hughes and Mr. C. Piercy	JOB NO:	REVISION: A
JOB TITLE:	PROPOSED TWO STOREY SIDE EXTENSION AND SINGLE STOREY REAR EXTENSION.	DRG NO:	AC-EP-FE-003A
DRAWING TITLE:	EXISTING AND PROPOSED FRONT ELEVATIONS	SCALE:	1:150 - A4 1:100 - A3
		DRAWN:	DATE: 22/10/2021