

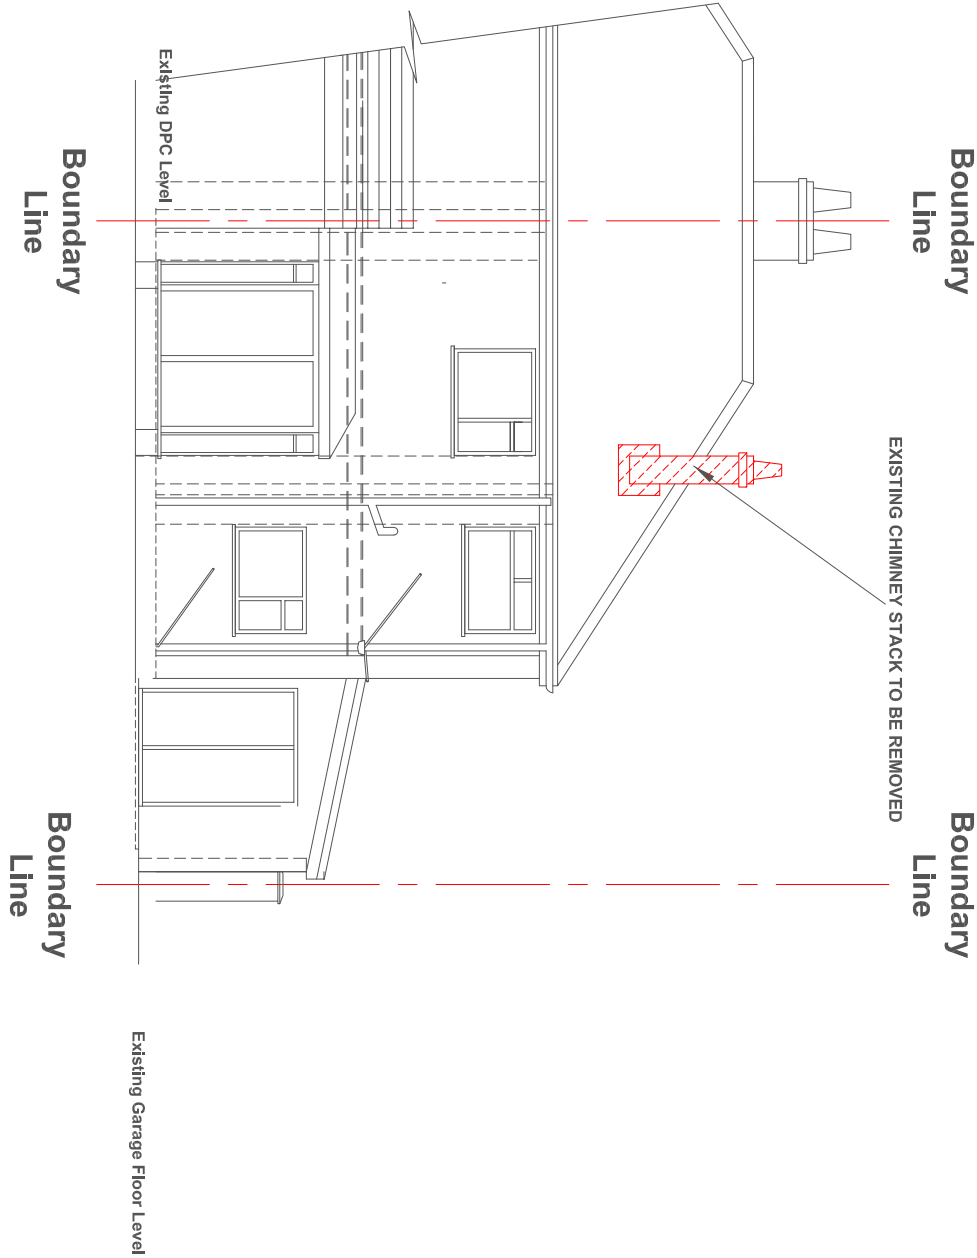


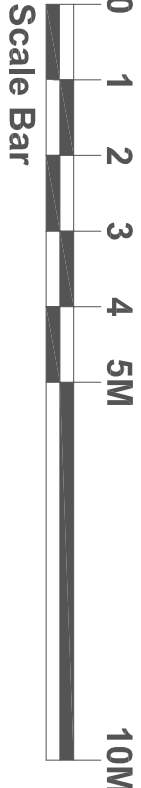

Existing Rear Elevation

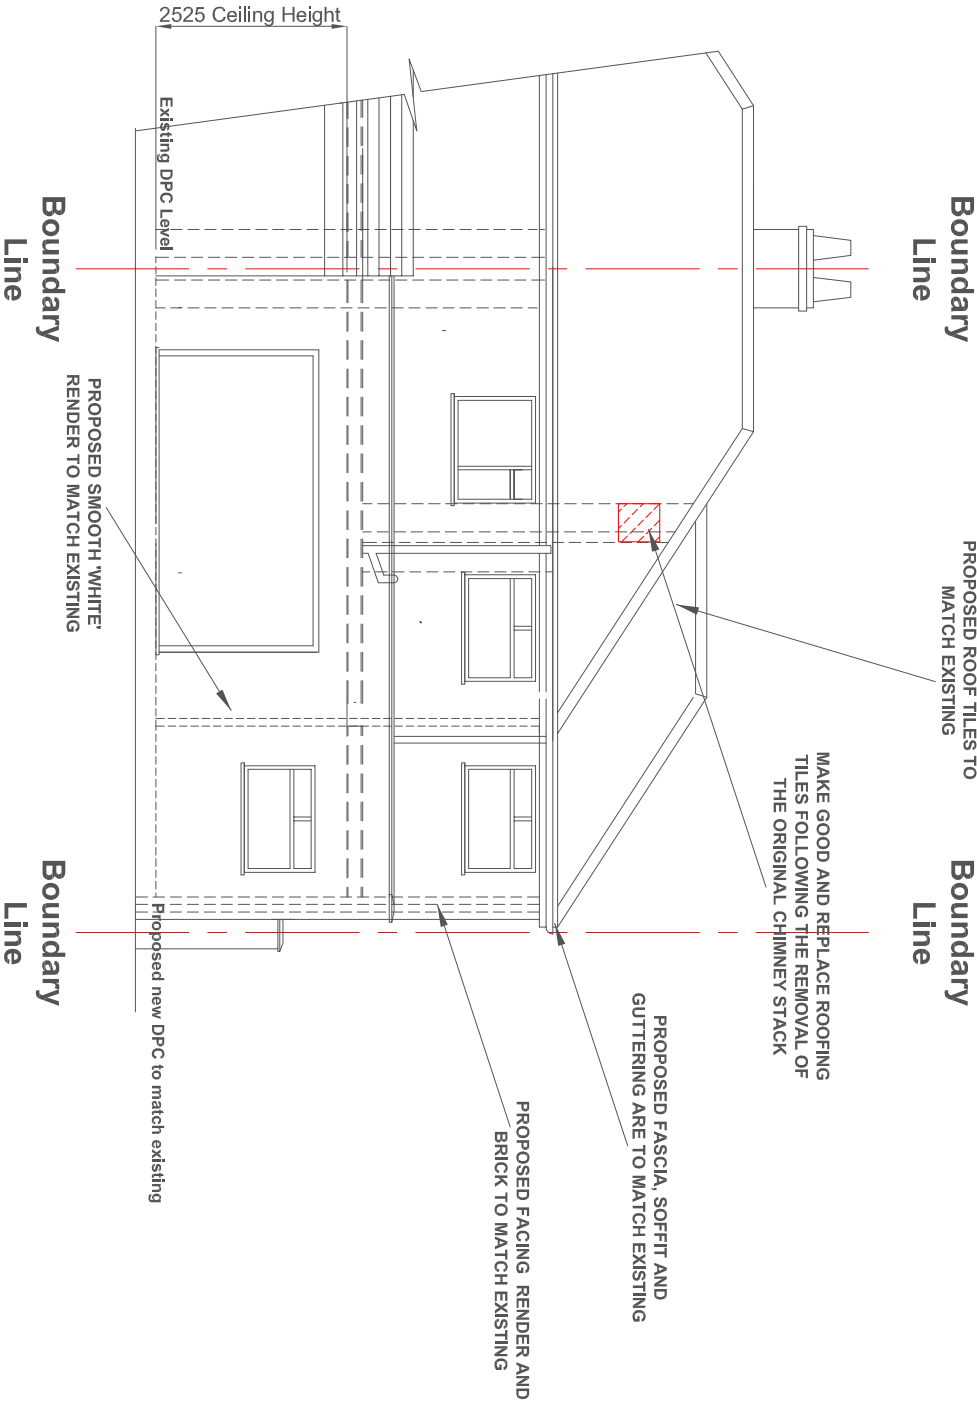

Proposed Rear Elevation

SITE:	Miss. A. Hughes and Mr. C. Piercy 10 Fernbank Road Liverpool, L36 9UD	STATUS:	PLANNING APPLICATION
CLIENT:	Miss. A. Hughes and Mr. C. Piercy	JOB NO:	REVISION: A
JOB TITLE:	PROPOSED TWO STOREY SIDE EXTENSION AND SINGLE STOREY REAR EXTENSION.	DRG NO:	AC-EP-RE-004B
DRAWING TITLE:	EXISTING AND PROPOSED REAR ELEVATIONS	SCALE:	DATE:
		1:150 - A4 1:100 - A3	22/10/2021