




Please Note:
Drawings subject to relevant statutory approvals.
ALL DIMENSIONS TO BE CHECKED ON SITE BEFORE ANY WORK
IS COMMENCED. Work to figured dimensions only. © This drawing is
copyright of ABF STUDIO_{LTD} and may not be reproduced in any way
without their specific permission.

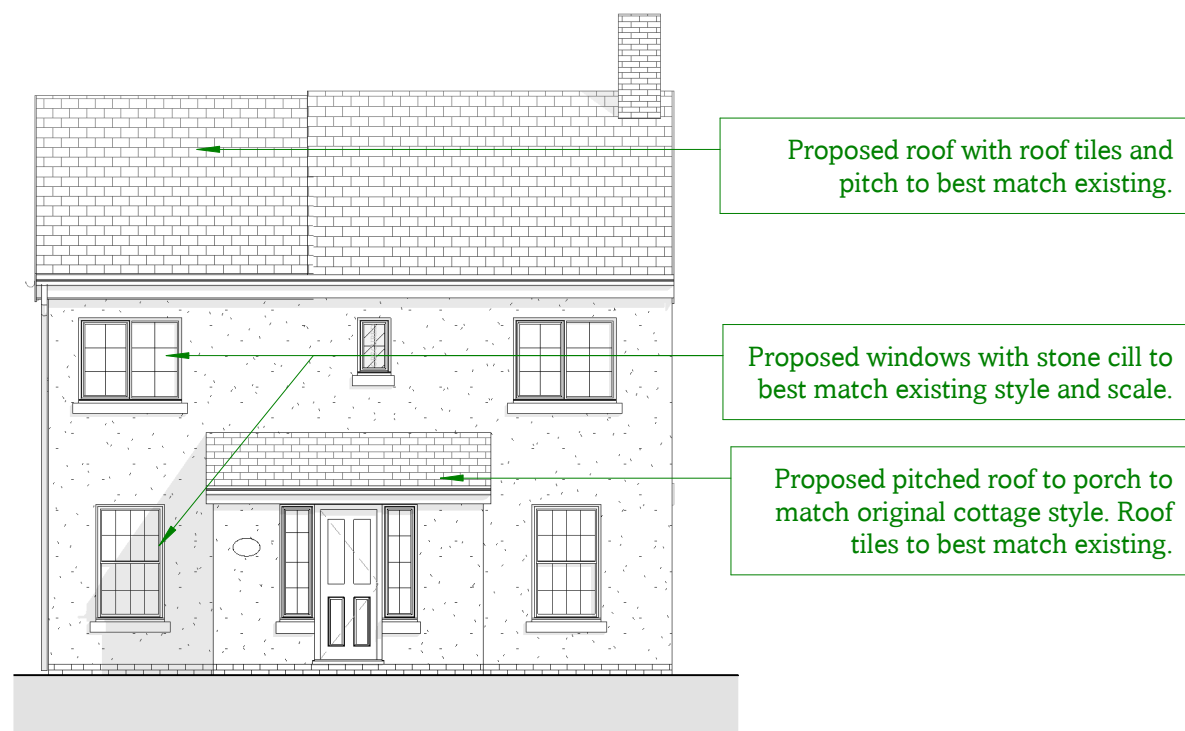


Proposed Front Elevation

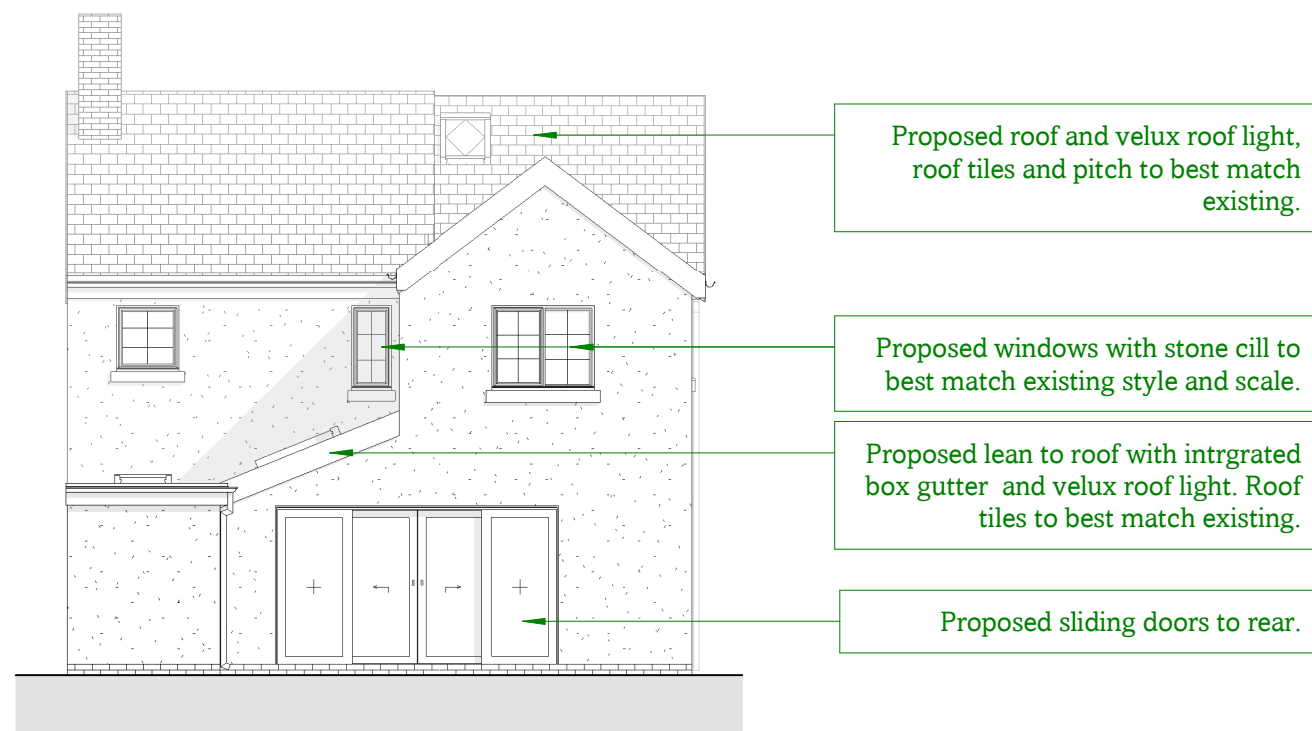

Proposed Rear Elevation

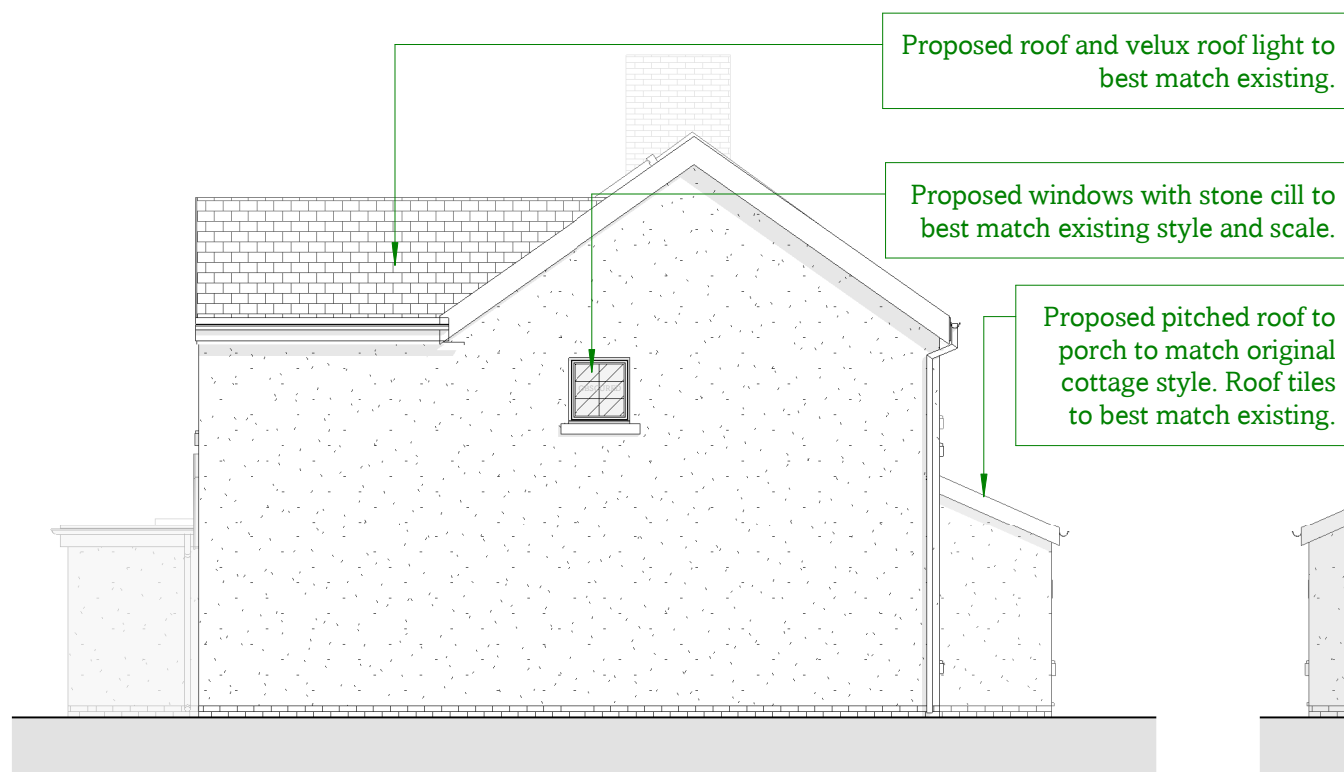

Proposed Side Elevation (No. 15)

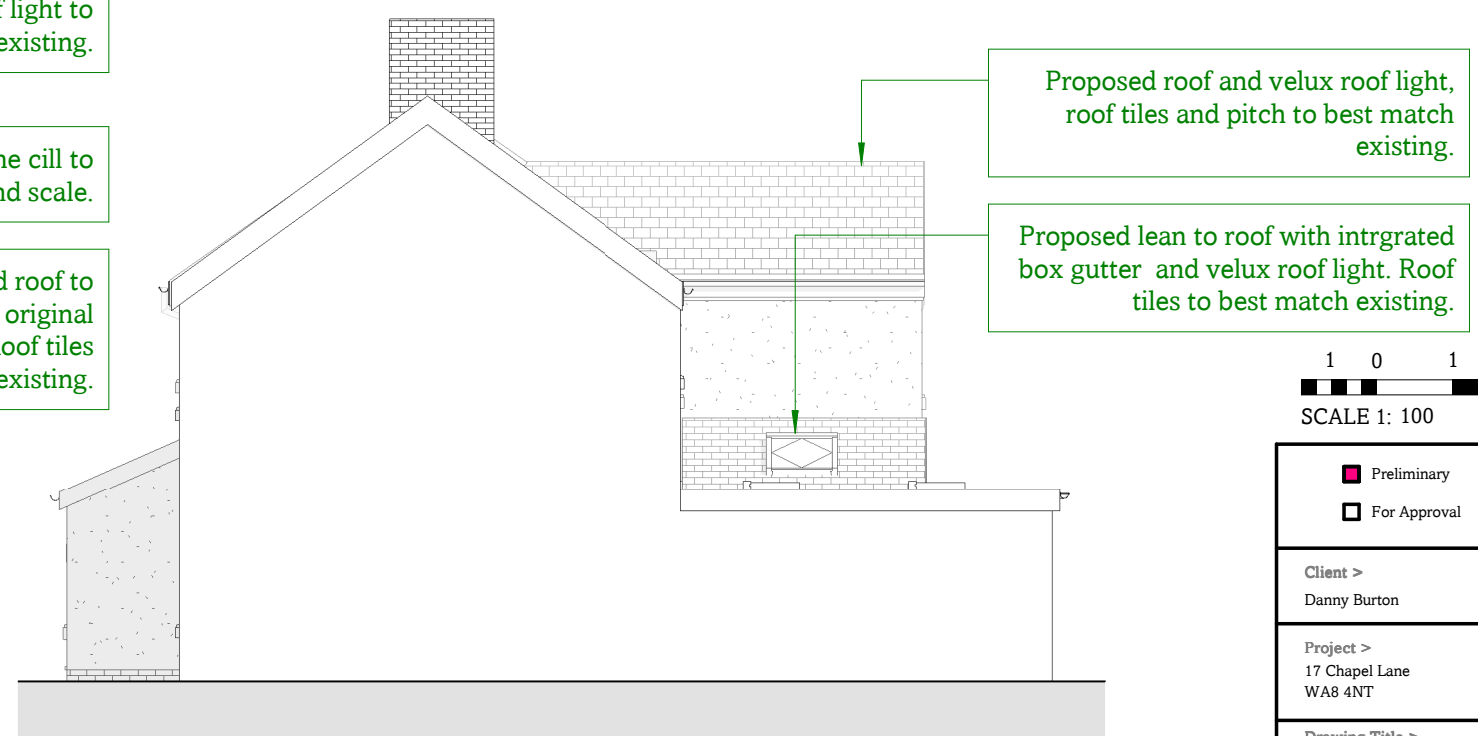

Proposed Side Elevation (No. 19)

1 0 1 2 3 4 5
SCALE 1: 100 m

☒ Preliminary	☐ Tender
☐ For Approval	☐ Construction
Client > Danny Burton	
Project > 17 Chapel Lane WA8 4NT	
Drawing Title > Proposed Elevations	
Scale > 1 : 100 @ A3	Date > Aug 24'
Drawing No. > ABF-1154-03	Rev > C