




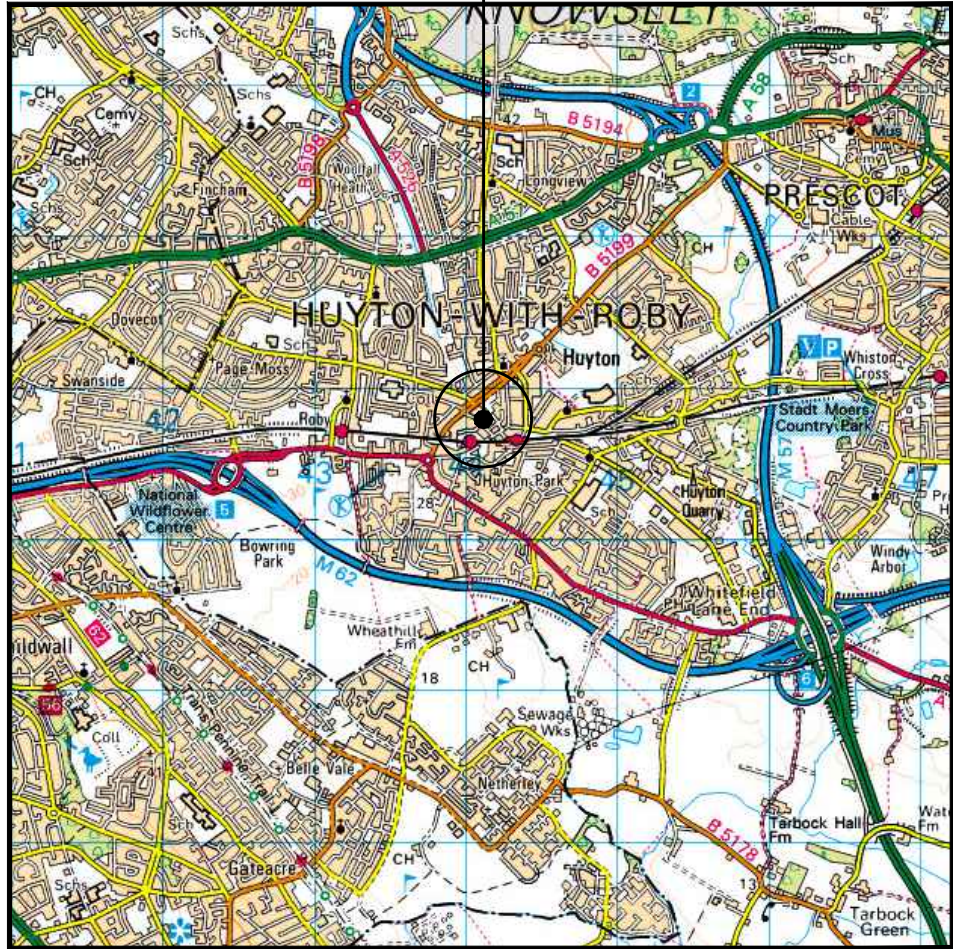


SITE LOCATION
(Scale 1:50000)
Ordnance Survey map extract
based upon Landranger map series
with the permission of the controller of
Her Majesty's Stationery Office
Licence No. 0100023487
Crown copyright.




SITE PHOTOGRAPH

These drawings comply with VF Standard ICNIRP guidelines, under configuration VM7F
Designed in accordance with Cornerstone documents: SDN0007 & SDN0009 v6.0

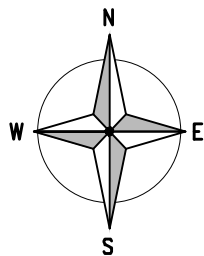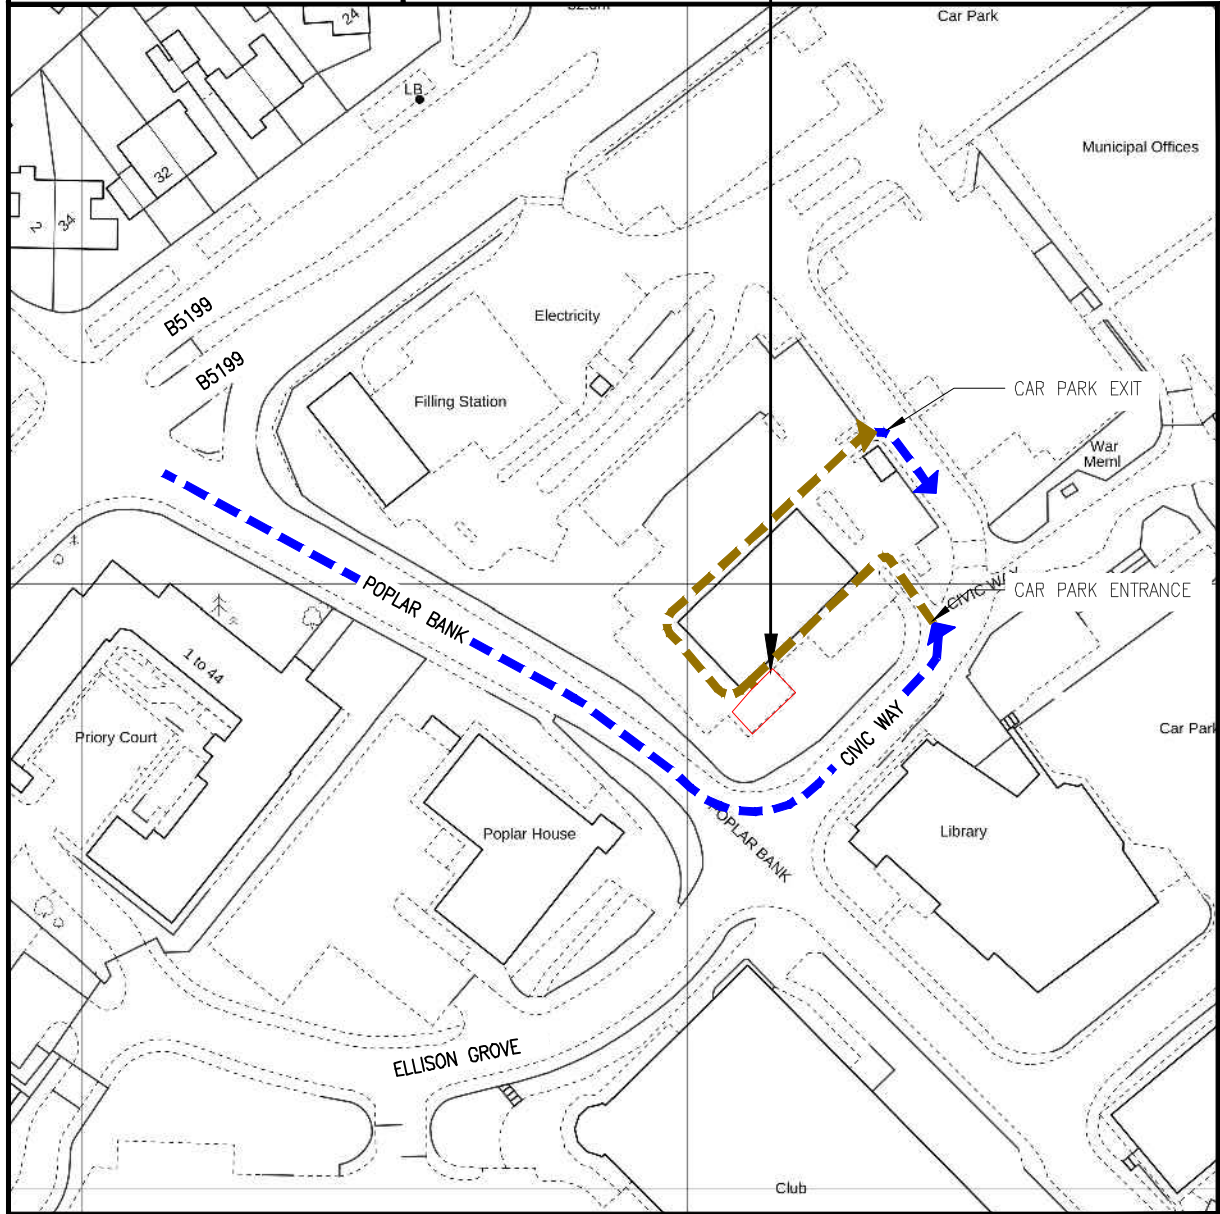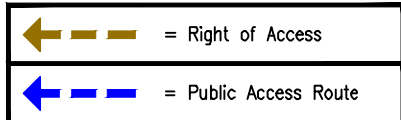


DETAILED SITE LOCATION
(Scale 1:1250)



Based upon Ordnance Survey map extract
with the permission of the Controller of
Her Majesty's Stationery Office.
Crown copyright.
Licence No. 100020449

 

ORIGINAL SCALE AT A3 - 1:1250

ALL DIMENSIONS IN METRES

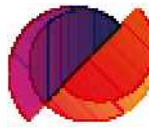ALL DIMENSIONS ARE IN mm UNLESS NOTED OTHERWISE						
N.G.R		E: 344112		N: 390782		
DIRECTIONS TO SITE: TRAVELING M6 MOTORWAY						
- EXIT AT JUNCTION 21A FOR M62 - TAKE THE M62 TOWARDS LIVERPOOL CITY CENTRE AND CONTINUE FOR 12.7miles - AT JUNCTION 5, TAKE THE A5080 EXIT TO KNOTTY ASH/HUYTON - AT THE ROUNDABOUT, TAKE THE 3RD EXIT ONTO ROBY RD/A5080 AND CONTINUE 1.0miles - AT THE ROUNDABOUT, TAKE THE 1ST EXIT ONTO ARCHWAY RD/B5199 - CONTINUE 0.3miles AND TURN RIGHT ONTO POPLAR BANK - AT THE ROUNDABOUT, TAKE THE 1ST EXIT ONTO CIVIC WAY - TURN LEFT INTO CIVIC WAY CAR PARK. - SITE LOCATION IS ON LEFT HAND SIDE AND THE FAR END OF THE CAR PARK						
NOTES:						
B		Access Route Amended		PL	SB	31.07.24
A		Issued for Construction		GL	SB	14.06.24
REV	MODIFICATION			BY	CH	DATE
 mitie						
 cornerstone						
Cell Name					Opt.	
CIVIC WAY CAR PARK TEMP					A	
Cell ID No						
CORNERSTONE		VF		VM02		
30880400		27915_0		N/A		
Site Address / Contact Details						
CIVIC WAY CAR PARK CIVIC WAY HUYTON LIVERPOOL L36 9GD						
Drawing Title: SITE LOCATION MAPS						
Purpose of issue: CONSTRUCTION					Dwg Rev: B	
Drawing Number: 100					B	
Surveyed By: GREENLIGHT			Original Sheet Size: A3		Pack Issue:	
Drawn: PN	Date: 15.02.24		Checked: SB	Date: 15.02.24		F

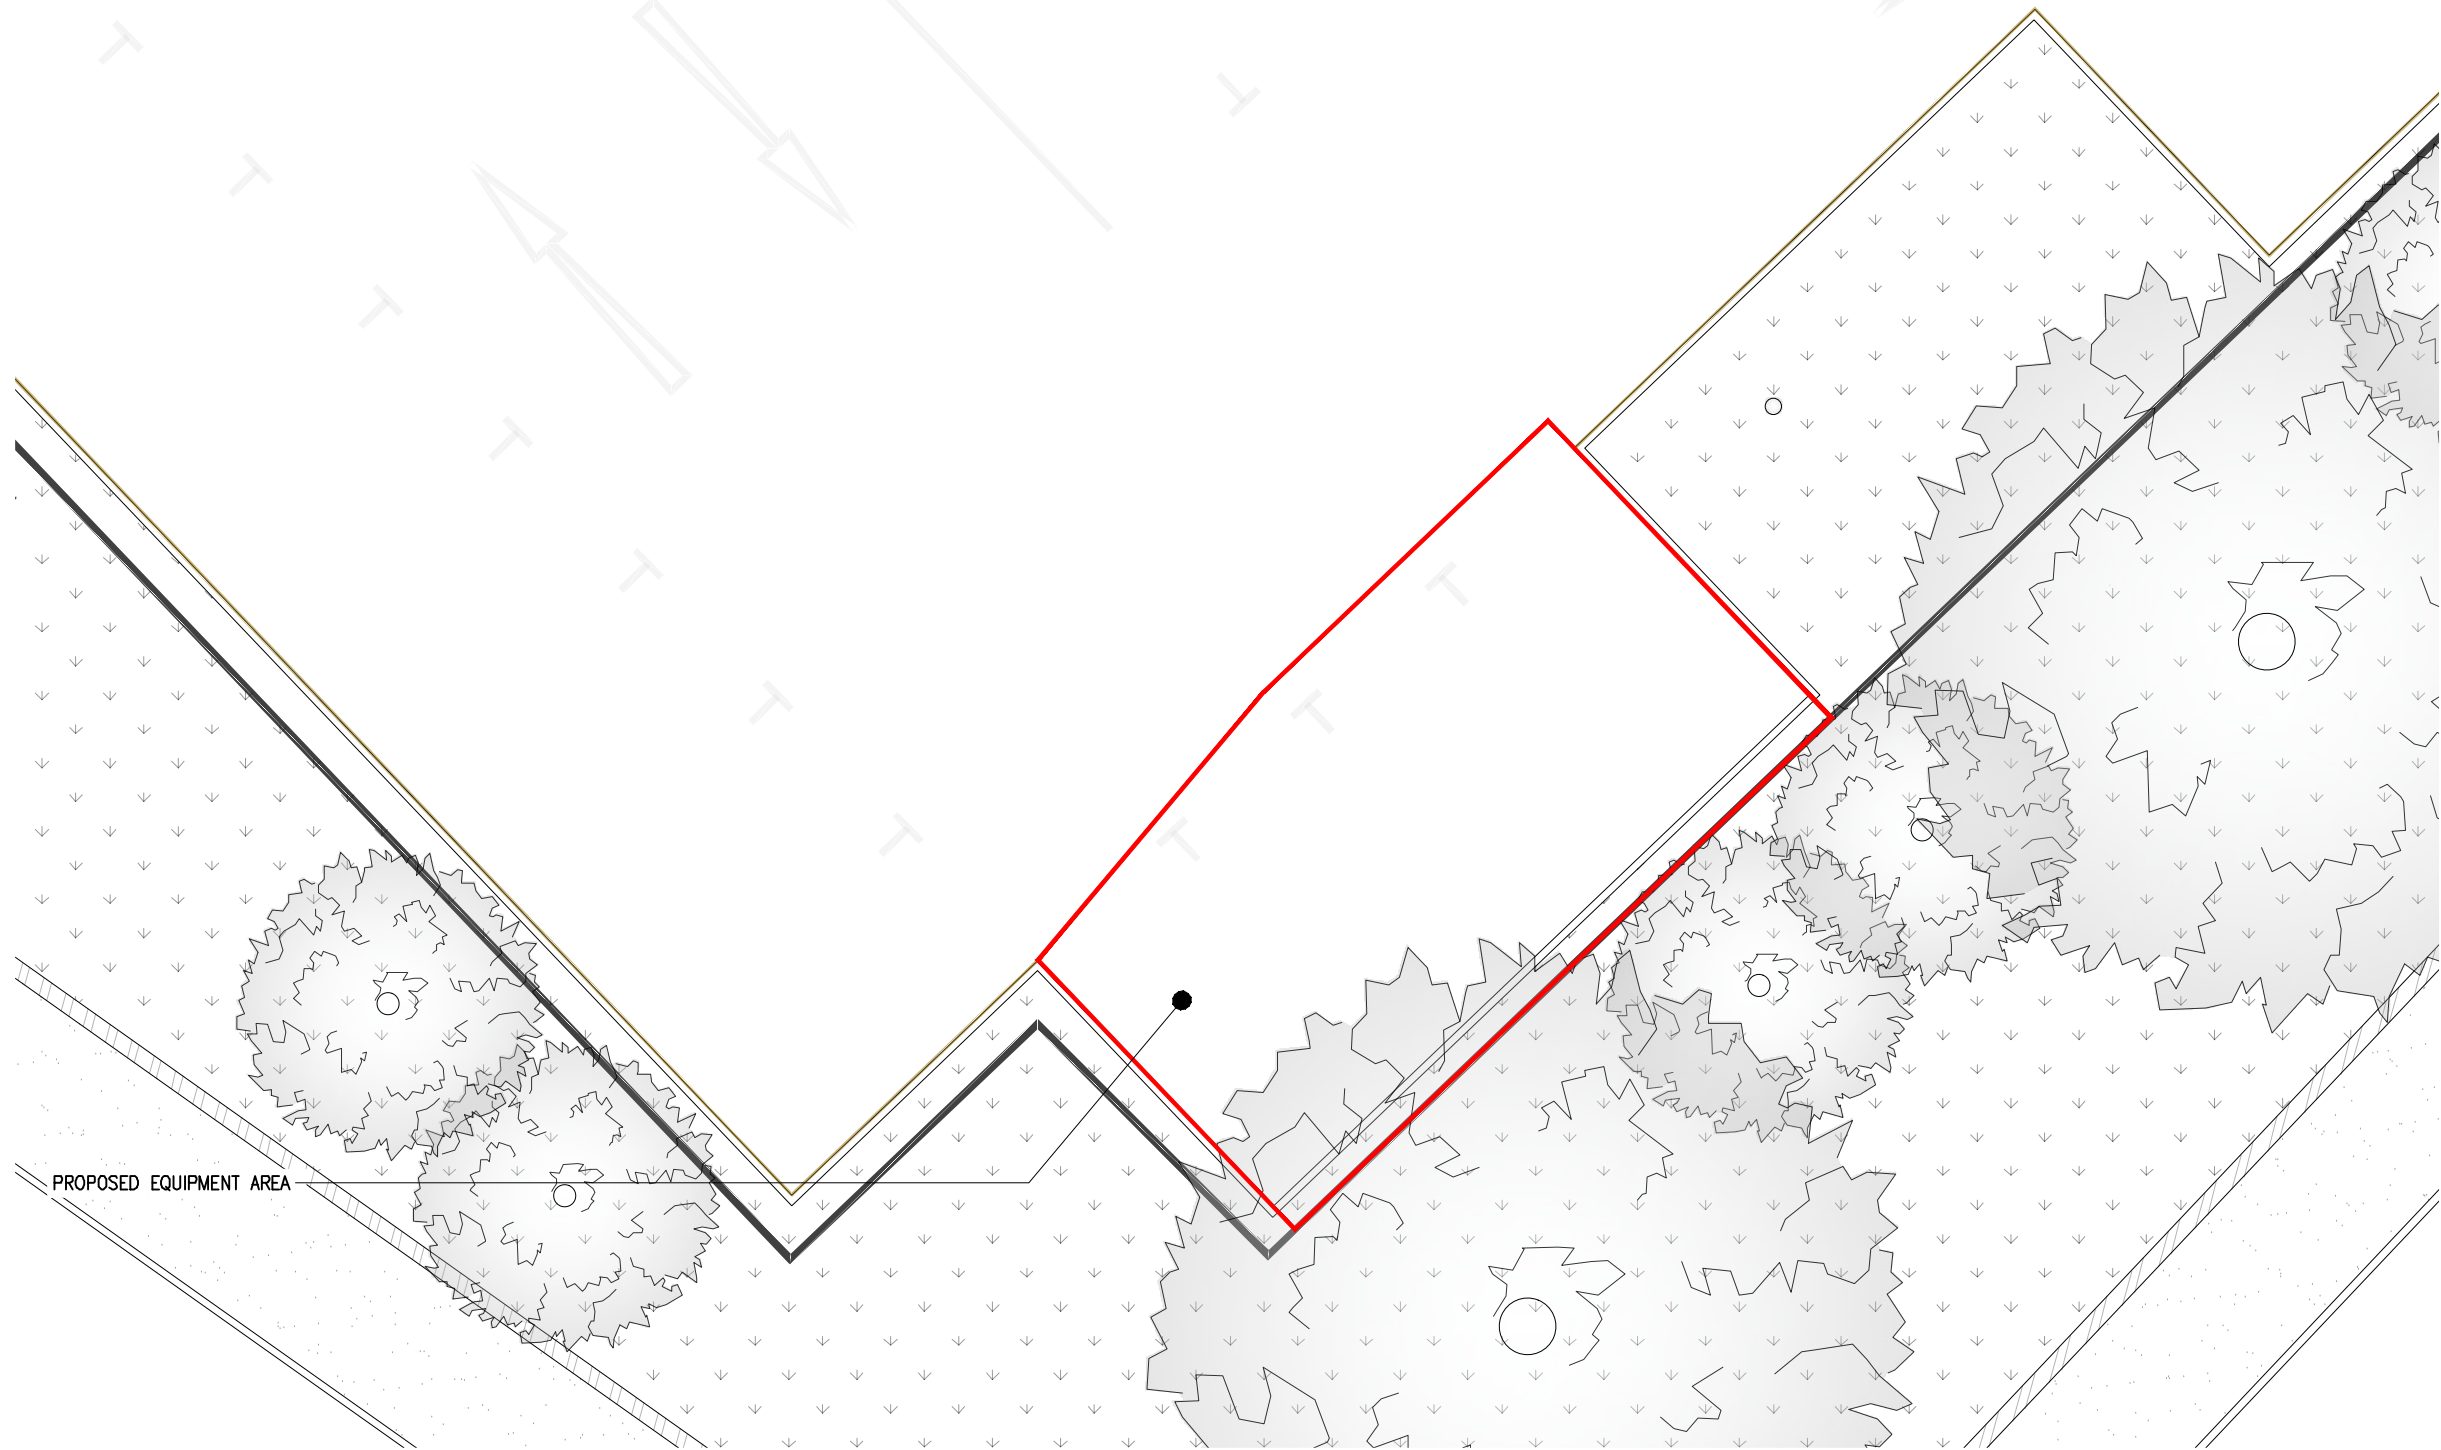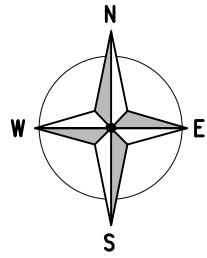

CODE AGREEMENT PLAN
GROUND LEVEL DETAIL

1:100



ORIGINAL SCALE AT A3 - 1:100

ALL DIMENSIONS IN MILLIMETRES

These drawings comply with VF Standard ICNIRP guidelines, under configuration VM7F
Designed in accordance with Cornerstone documents: SDN0007 & SDN0009 v6.0

ALL DIMENSIONS ARE IN mm UNLESS NOTED OTHERWISE

N.G.R E: 344112 N: 390782

SITE ACCESS KEY

- PUBLIC ACCESS ROUTE
- EQUIPMENT SPACE
- ACCESS SPACE
- SET-DOWN SPACE

TOTAL AREA OF EQUIPMENT SPACE = 52.09m²

SET-DOWN SPACE INDICATES POTENTIAL AREAS, WHICH MAY BE REQUIRED DURING A BUILD ACTIVITY. ANY USE OF SET-DOWN SPACE WILL BE COMMUNICATED TO THE SITE PROVIDER TO ENSURE UNDERSTANDING AND MINIMAL DISRUPTION.

NOTES:

B	Access & Set-Down Space Omitted	PL	SB	03.09.24
A	Issued for Construction	GL	SB	14.06.24
REV	MODIFICATION	BY	CH	DATE



Cell Name	Opt.
CIVIC WAY CAR PARK TEMP	A

Cell ID No		
CORNERSTONE	VF	VMO2
30880400	27915_0	N/A

Site Address / Contact Details

CIVIC WAY CAR PARK
CIVIC WAY
HUYTON
LIVERPOOL
L36 9GD

Drawing Title:
CODE AGREEMENT DRAWING 2 of 2

Purpose of issue:
CONSTRUCTION

Drawing Number:
102

Surveyed By:
GREENLIGHT

Drawn: GL Date: 14.06.24 Checked: SB Date: 14.06.24

Pack Issue: F



ALL DIMENSIONS ARE IN mm UNLESS NOTED OTHERWISE

N.G.R


E: 344112

N: 390782

NOTES:

A	Issued for Construction	GL	SB	14.06.24
REV	MODIFICATION	BY	CH	DATE

Cell Name			Opt.
CIVIC WAY CAR PARK TEMP			A
Cell ID No			
CORNERSTONE	VF	VM02	
30880400	27915_0	N/A	
Site Address / Contact Details			
CIVIC WAY CAR PARK CIVIC WAY HUYTON LIVERPOOL L36 9GD			
Drawing Title: EXISTING SITE PLAN			
Purpose of issue: CONSTRUCTION			Dwg Rev: A
Drawing Number: 200			
Surveyed By: GREENLIGHT		Original Sheet Size: A3	Pack Issue:
Drawn: PN	Date: 15.02.24	Checked: SB	Date: 15.02.24 F

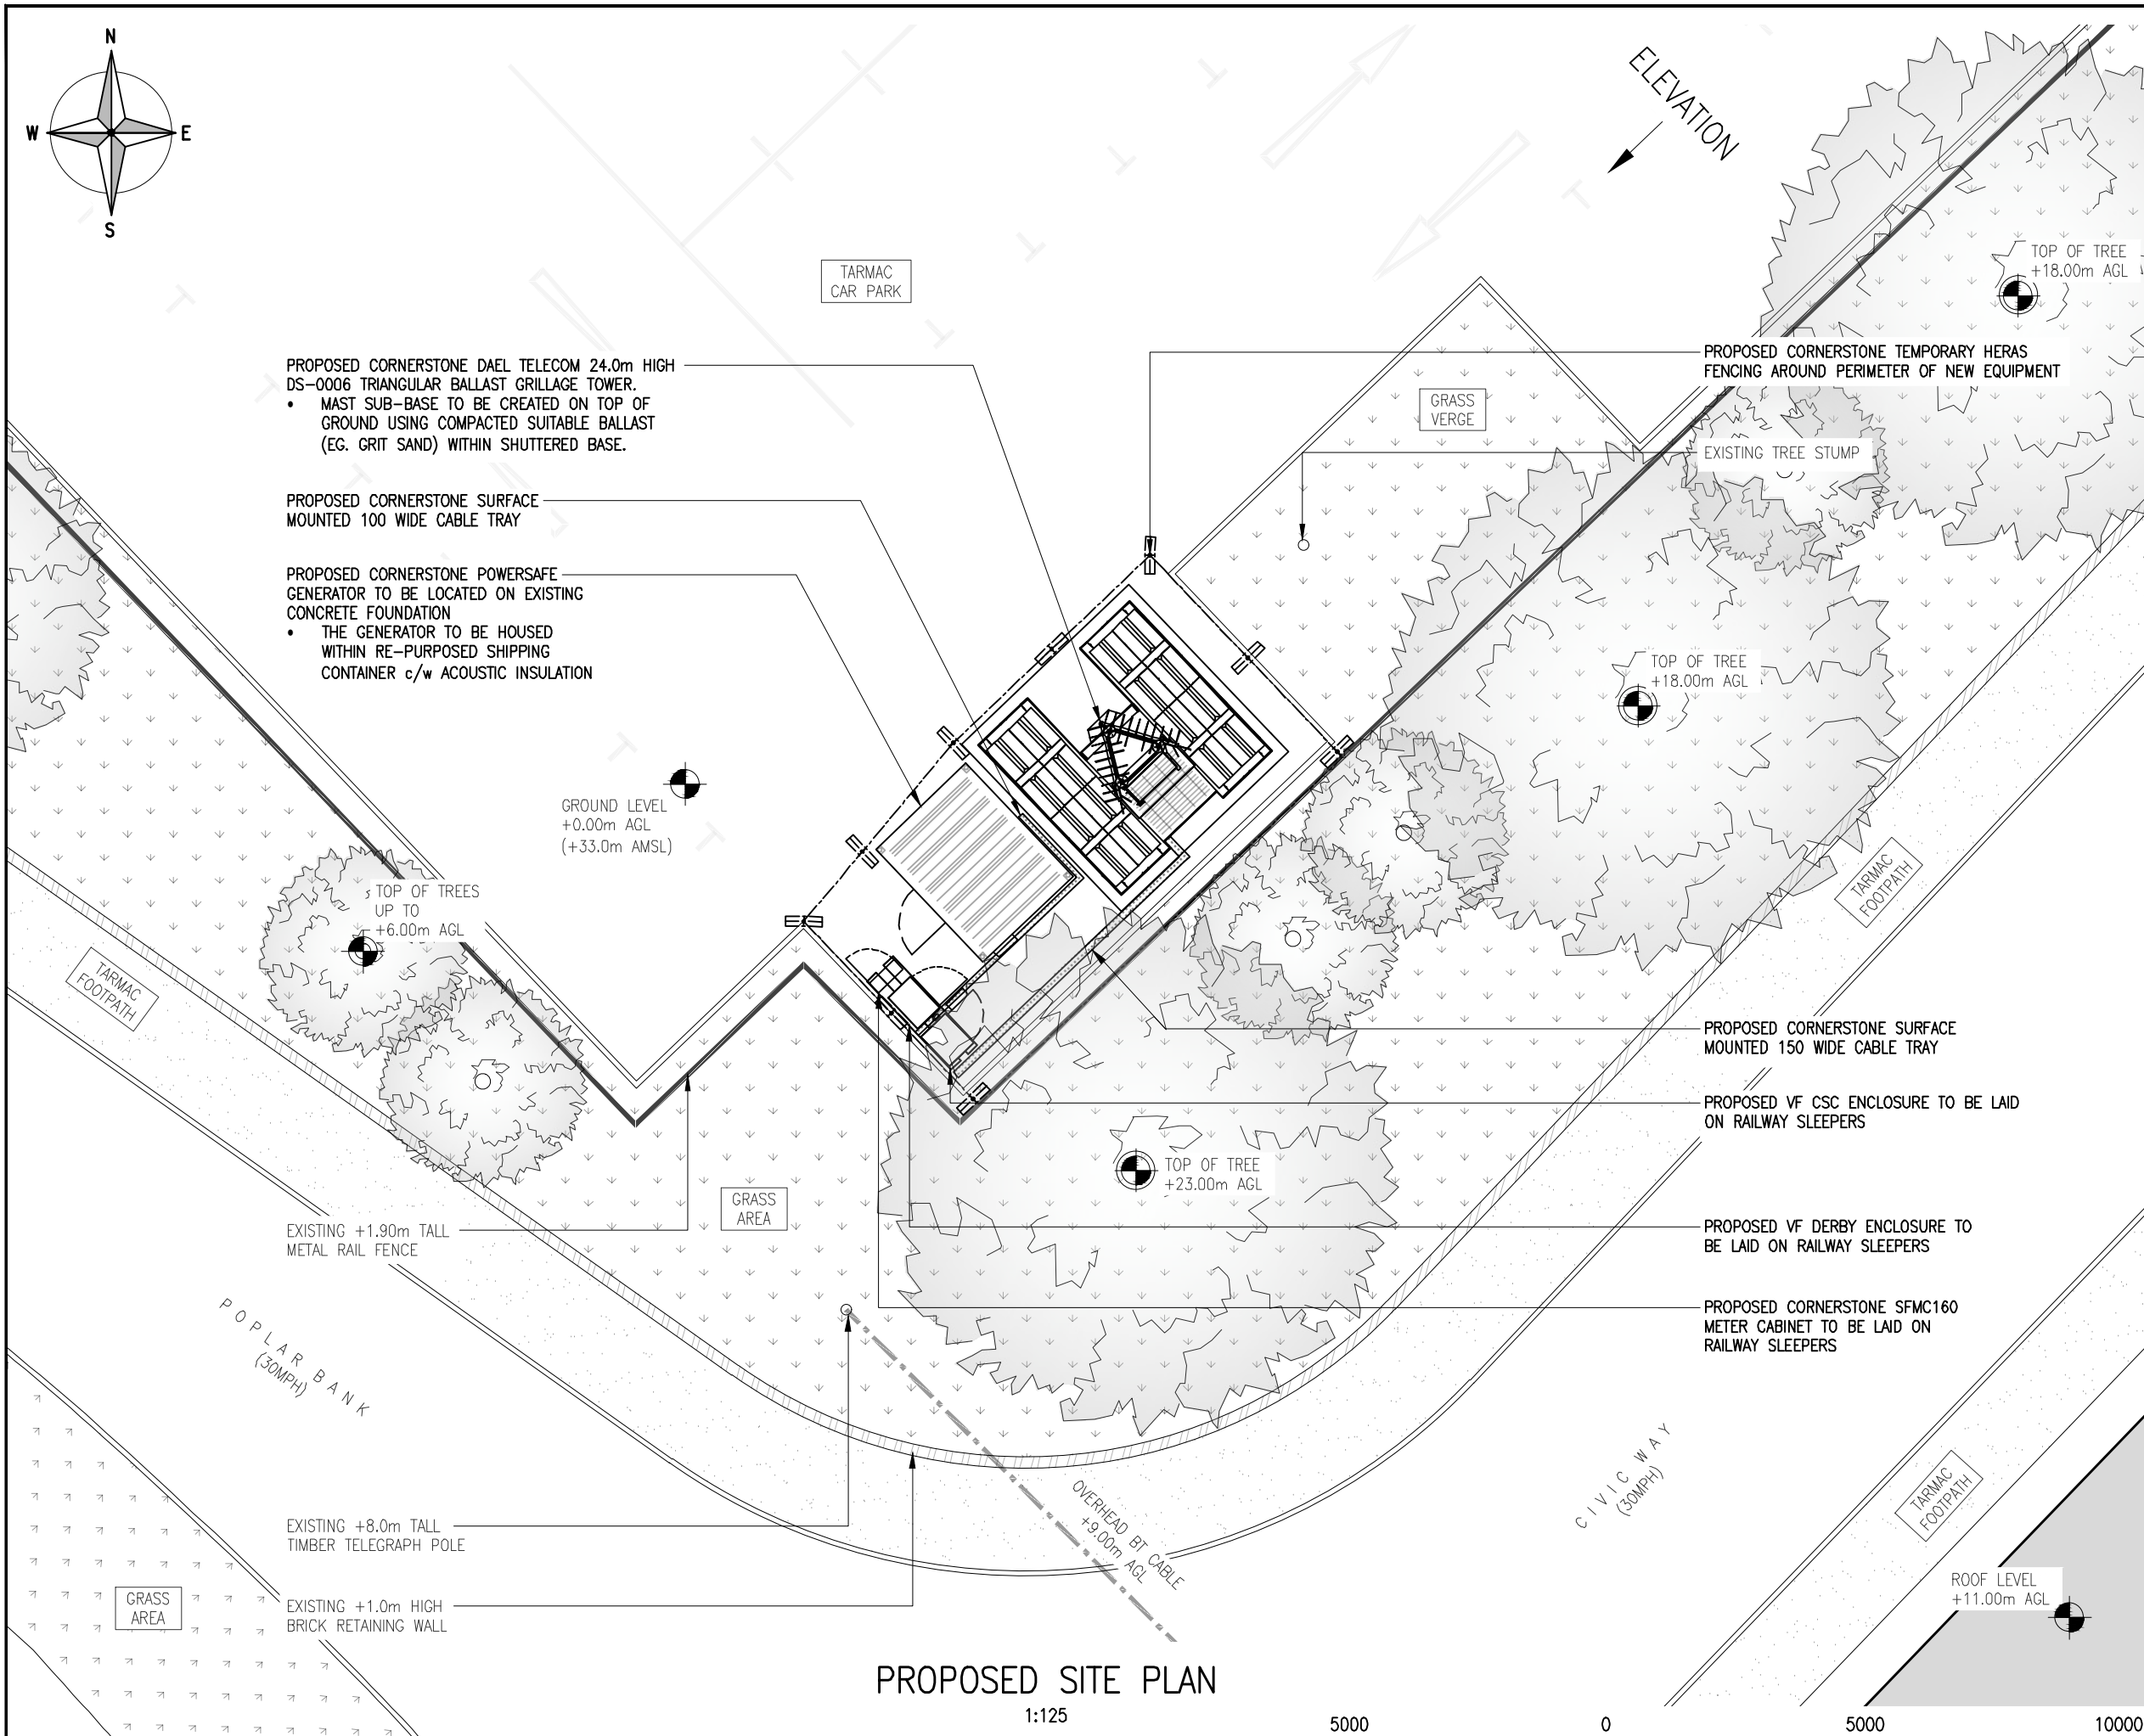

These drawings comply with VF Standard ICNIRP guidelines, under configuration VM7F
Designed in accordance with Cornerstone documents: SDN0007 & SDN0009 v6.0

ALL DIMENSIONS ARE IN mm UNLESS NOTED OTHERWISE

N.G.R

E: 344112

N: 390782

NOTES:

A	Issued for Construction	GL	SB	14.06.24	
REV	MODIFICATION	BY	CH	DATE	

Cell Name			Opt.
CIVIC WAY CAR PARK TEMP			A
Cell ID No			
CORNERSTONE	VF	VM02	
30880400	27915_0	N/A	

Site Address / Contact Details

CIVIC WAY CAR PARK
CIVIC WAY
HUYTON
LIVERPOOL
L36 9GD

Drawing Title: PROPOSED SITE PLAN

Purpose of issue: CONSTRUCTION

Drawing Number: 201

Surveyed By: GREENLIGHT

Original Sheet Size: A3

Drawn: PN


Date: 15.02.24

Checked: SB

Date: 15.02.24

Dwg Rev: A

Pack Issue: F

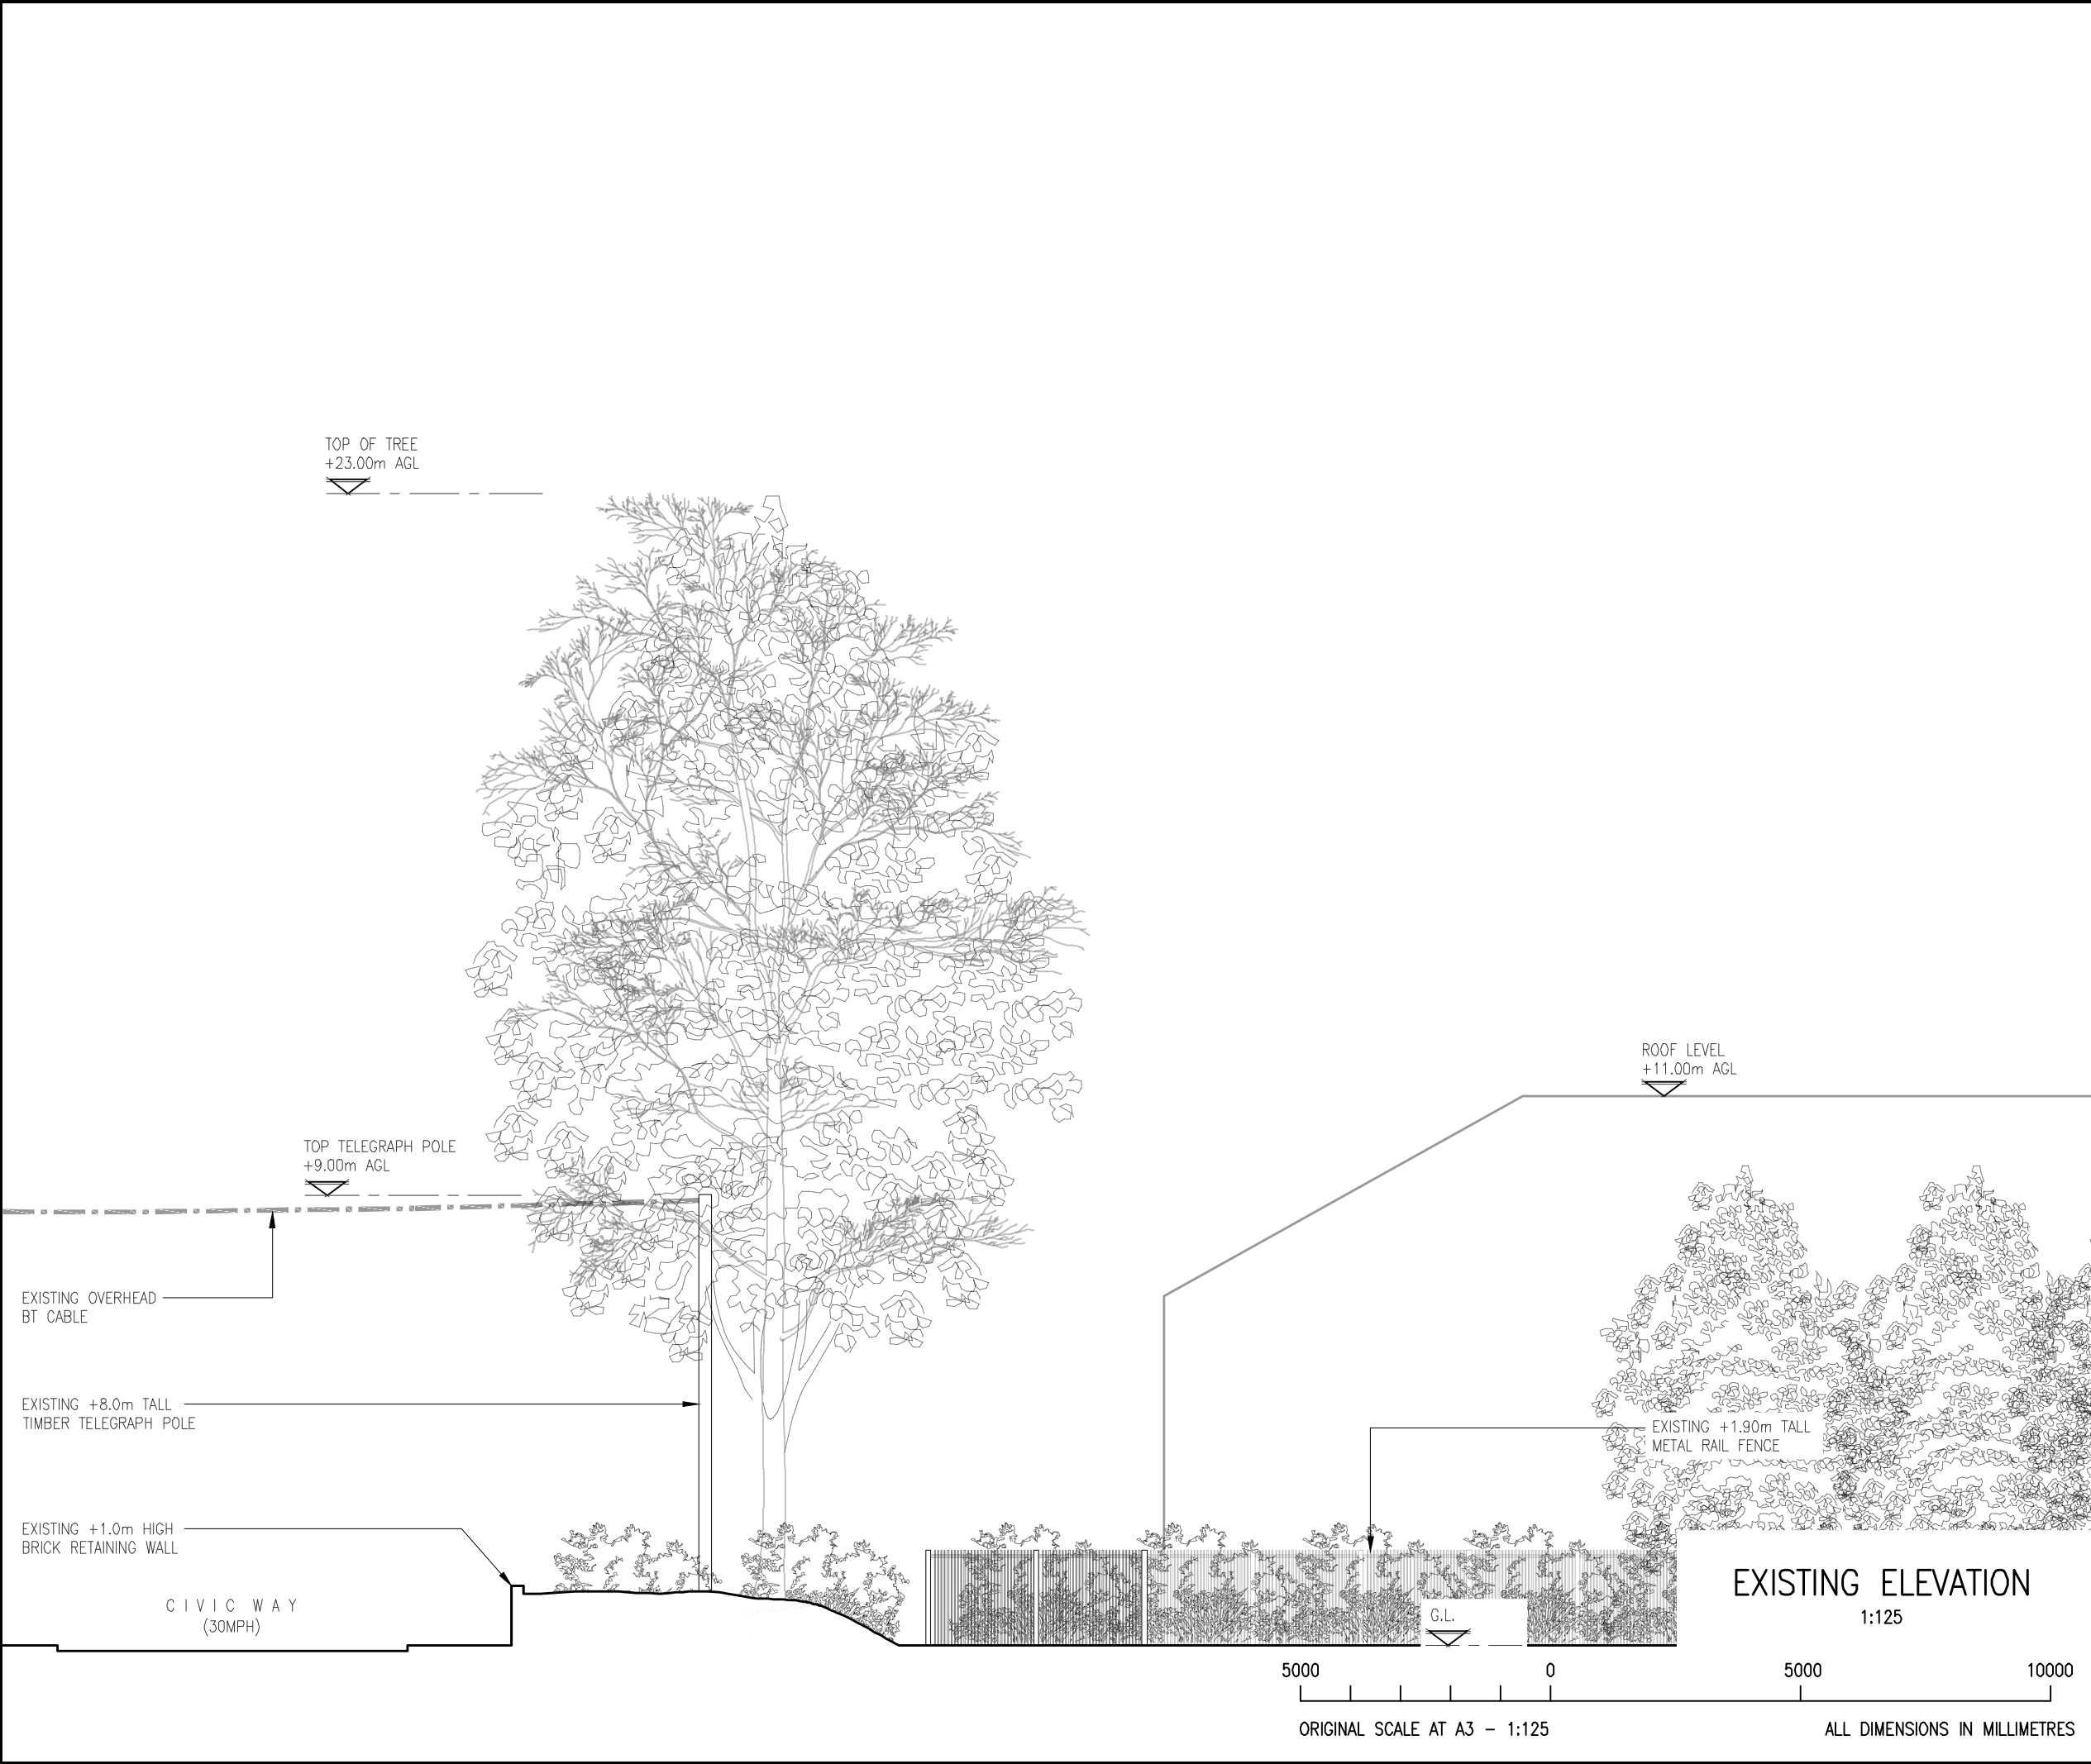

ALL DIMENSIONS ARE IN mm UNLESS NOTED OTHERWISE

N.G.R

E: 344112

N: 390782

NOTES:

A	Issued for Construction	GL	SB	14.06.24
REV	MODIFICATION	BY	CH	DATE


Cell Name			Opt.
CIVIC WAY CAR PARK TEMP			A
Cell ID No			
CORNERSTONE	VF	VM02	
30880400	27915_0	N/A	

Site Address / Contact Details

CIVIC WAY CAR PARK
CIVIC WAY
HUYTON
LIVERPOOL
L36 9GD

Drawing Title:
EXISTING SITE ELEVATION

Purpose of issue: CONSTRUCTION		Dwg Rev:
Drawing Number: 300		A
Surveyed By: GREENLIGHT	Original Sheet Size: A3	Pack Issue:
Drawn: PN	Date: 15.02.24	Checked: SB
	Date: 15.02.24	F

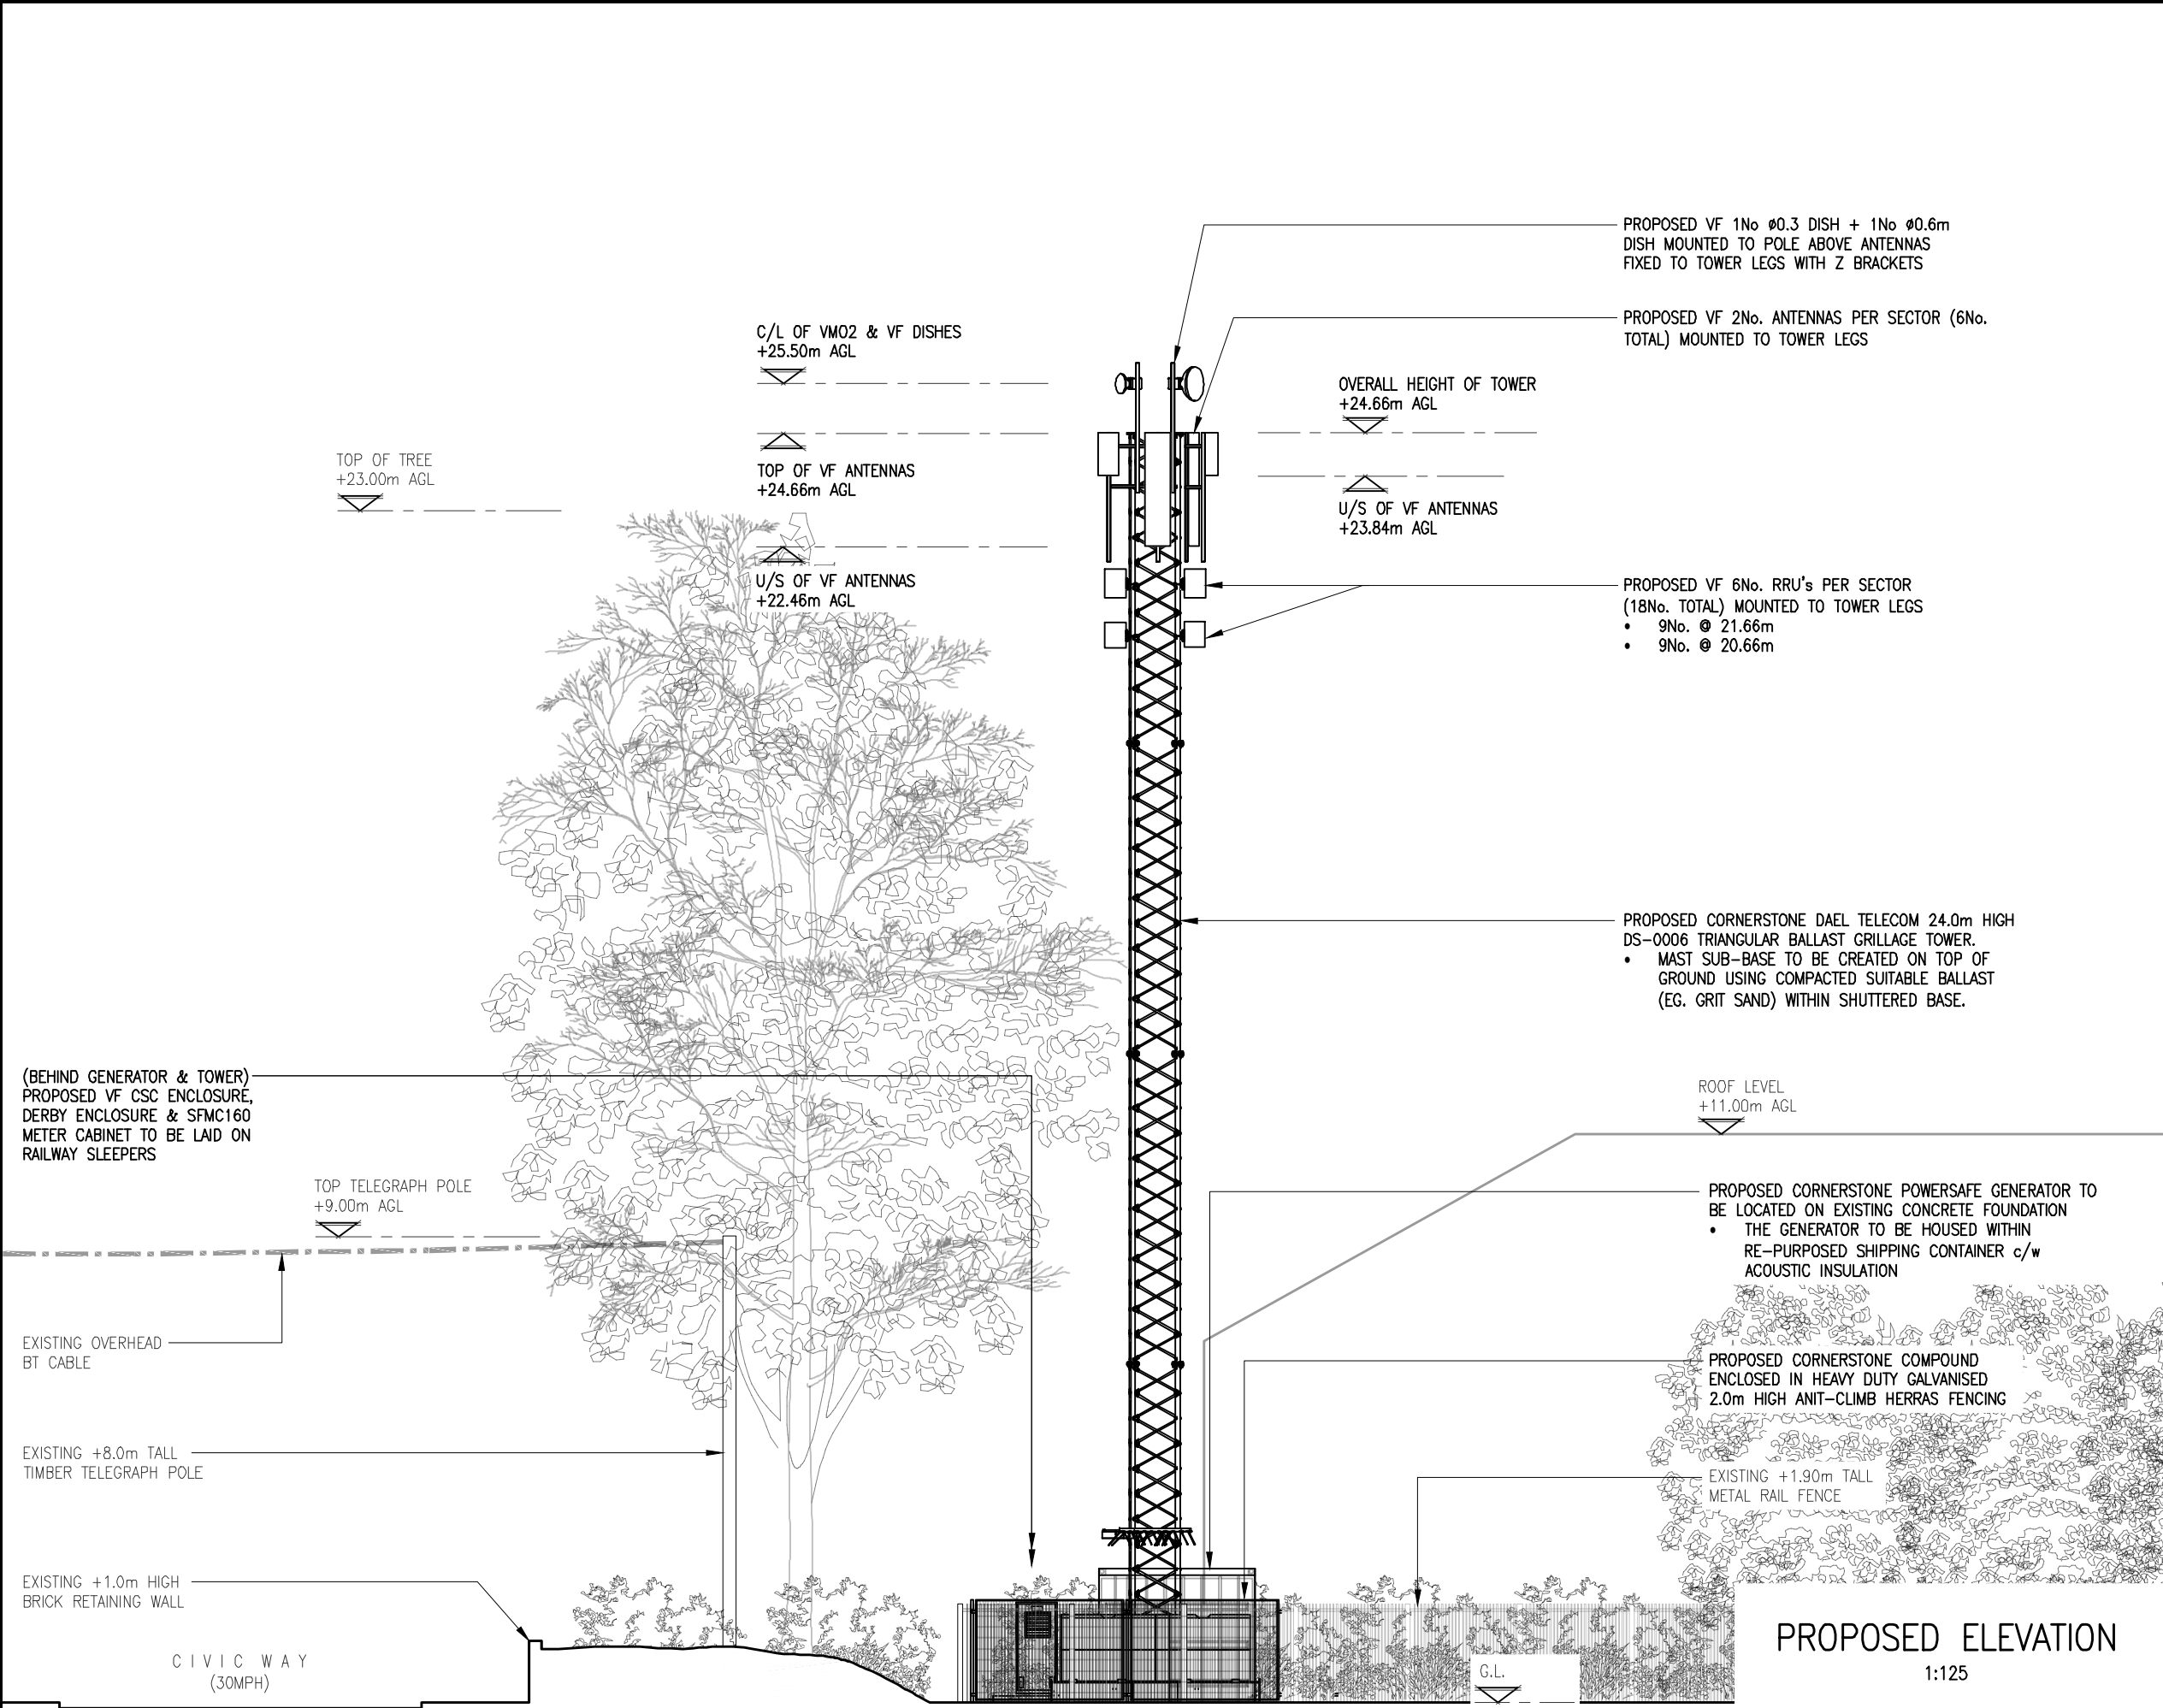

These drawings comply with VF Standard ICNIRP guidelines, under configuration VM7F
Designed in accordance with Cornerstone documents: SDN0007 & SDN0009 v6.0

ALL DIMENSIONS ARE IN mm UNLESS NOTED OTHERWISE

N.G.R

E: 344112

N: 390782

NOTES:

C	Elevation & Fencing Spec Amended	GL	SB	04.12.24
B	VM02 L23 ADDED	GL	SB	09.10.24
A	Issued for Construction	GL	SB	14.06.24
REV	MODIFICATION	BY	CH	DATE

Cell Name		Opt.
CIVIC WAY CAR PARK TEMP		A
Cell ID No		
CORNERSTONE	VF	VM02
30880400	27915_0	N/A

Site Address / Contact Details

CIVIC WAY CAR PARK
CIVIC WAY
HUYTON
LIVERPOOL
L36 9GD

Drawing Title:

PROPOSED SITE ELEVATION

Purpose of issue:	CONSTRUCTION	Dwg Rev:
Drawing Number:	301	C

Surveyed By:	Original Sheet Size:	Pack Issue:
GREENLIGHT	A3	
Drawn:	Date:	Checked:
PN	15.02.24	SB
		Date:
		15.02.24
		F

SDNT0005 Version 1.3