




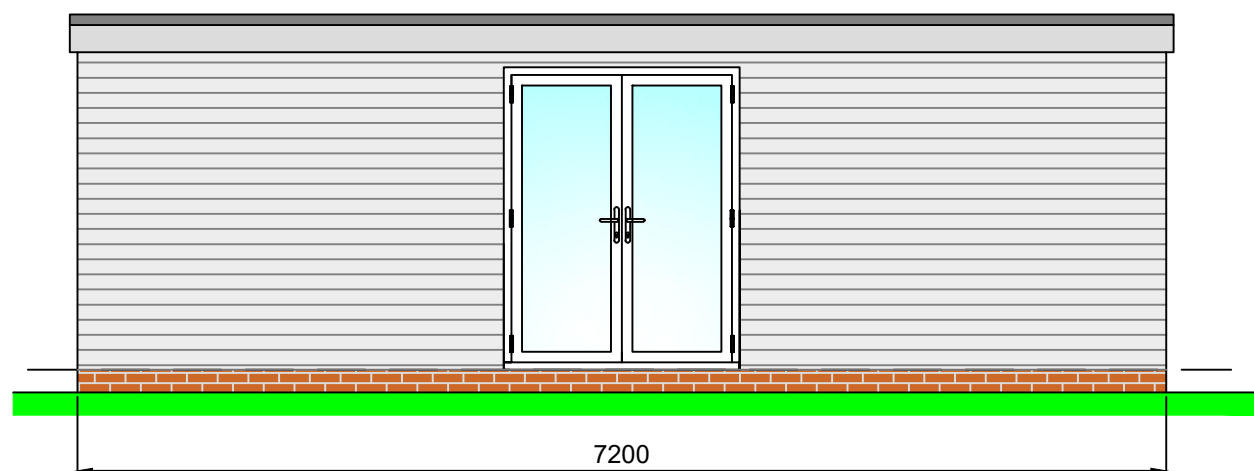


Existing Front Elevation

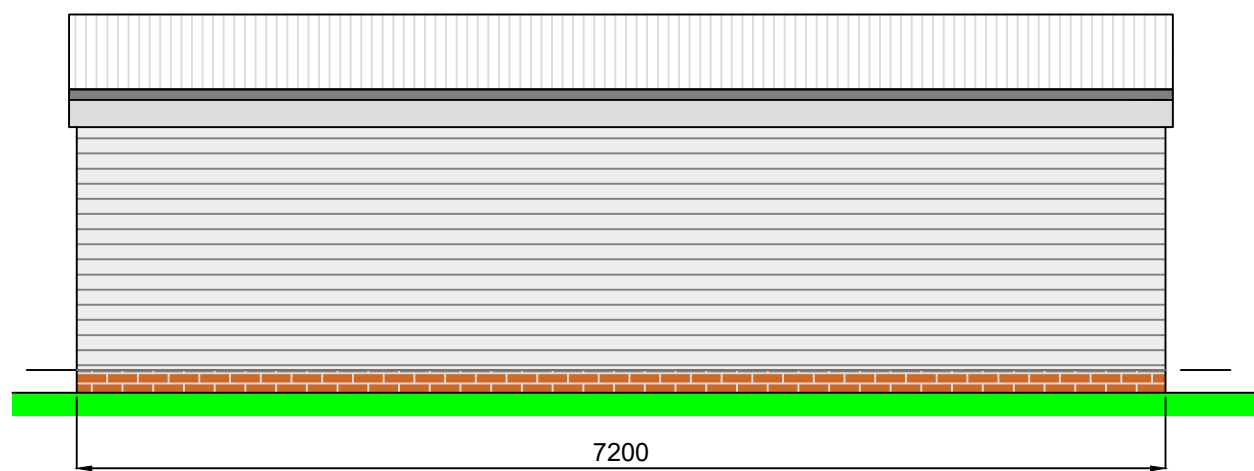


Existing Rear Elevation

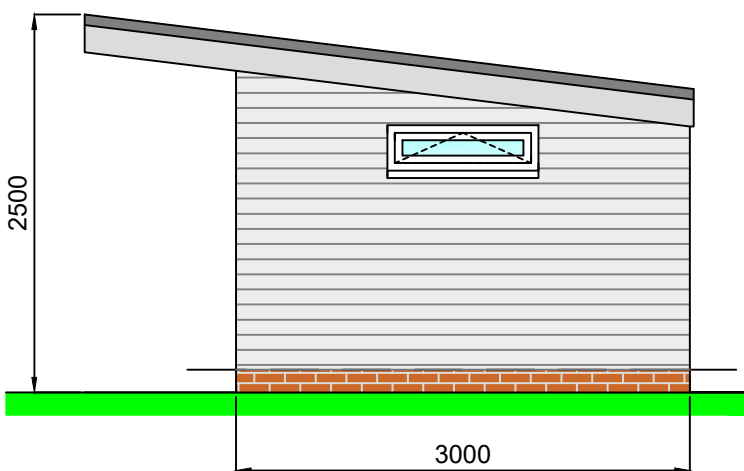

Existing Side Elevation

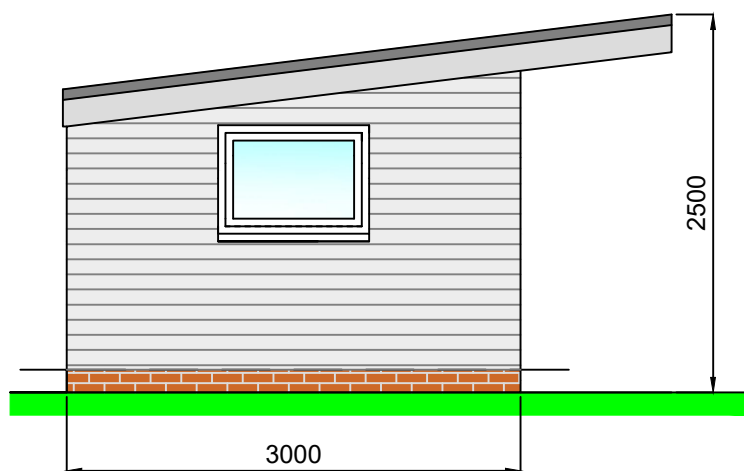


Existing Side Elevation

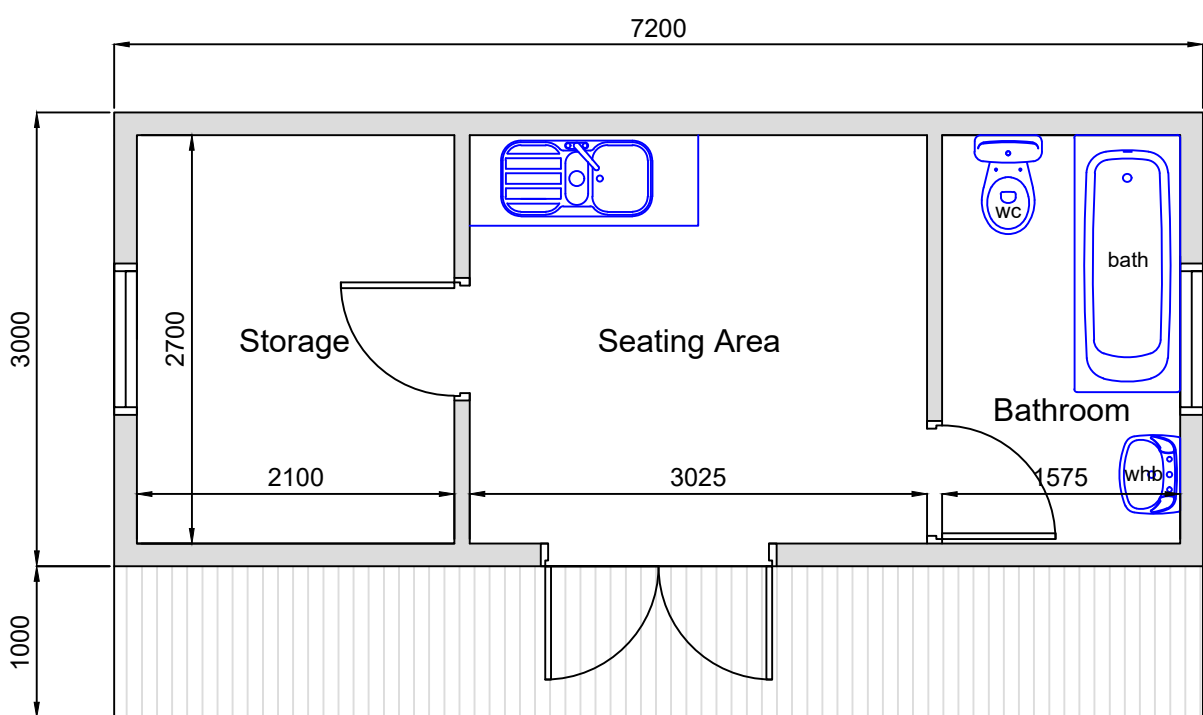

Existing Floor Plan

General Specification (Prefabricated)
Mono timber roof with 1m verandah overhang.Clad with UPVC panels on a timber frame
Concrete floor slab with brick facing 150mm above ground level.

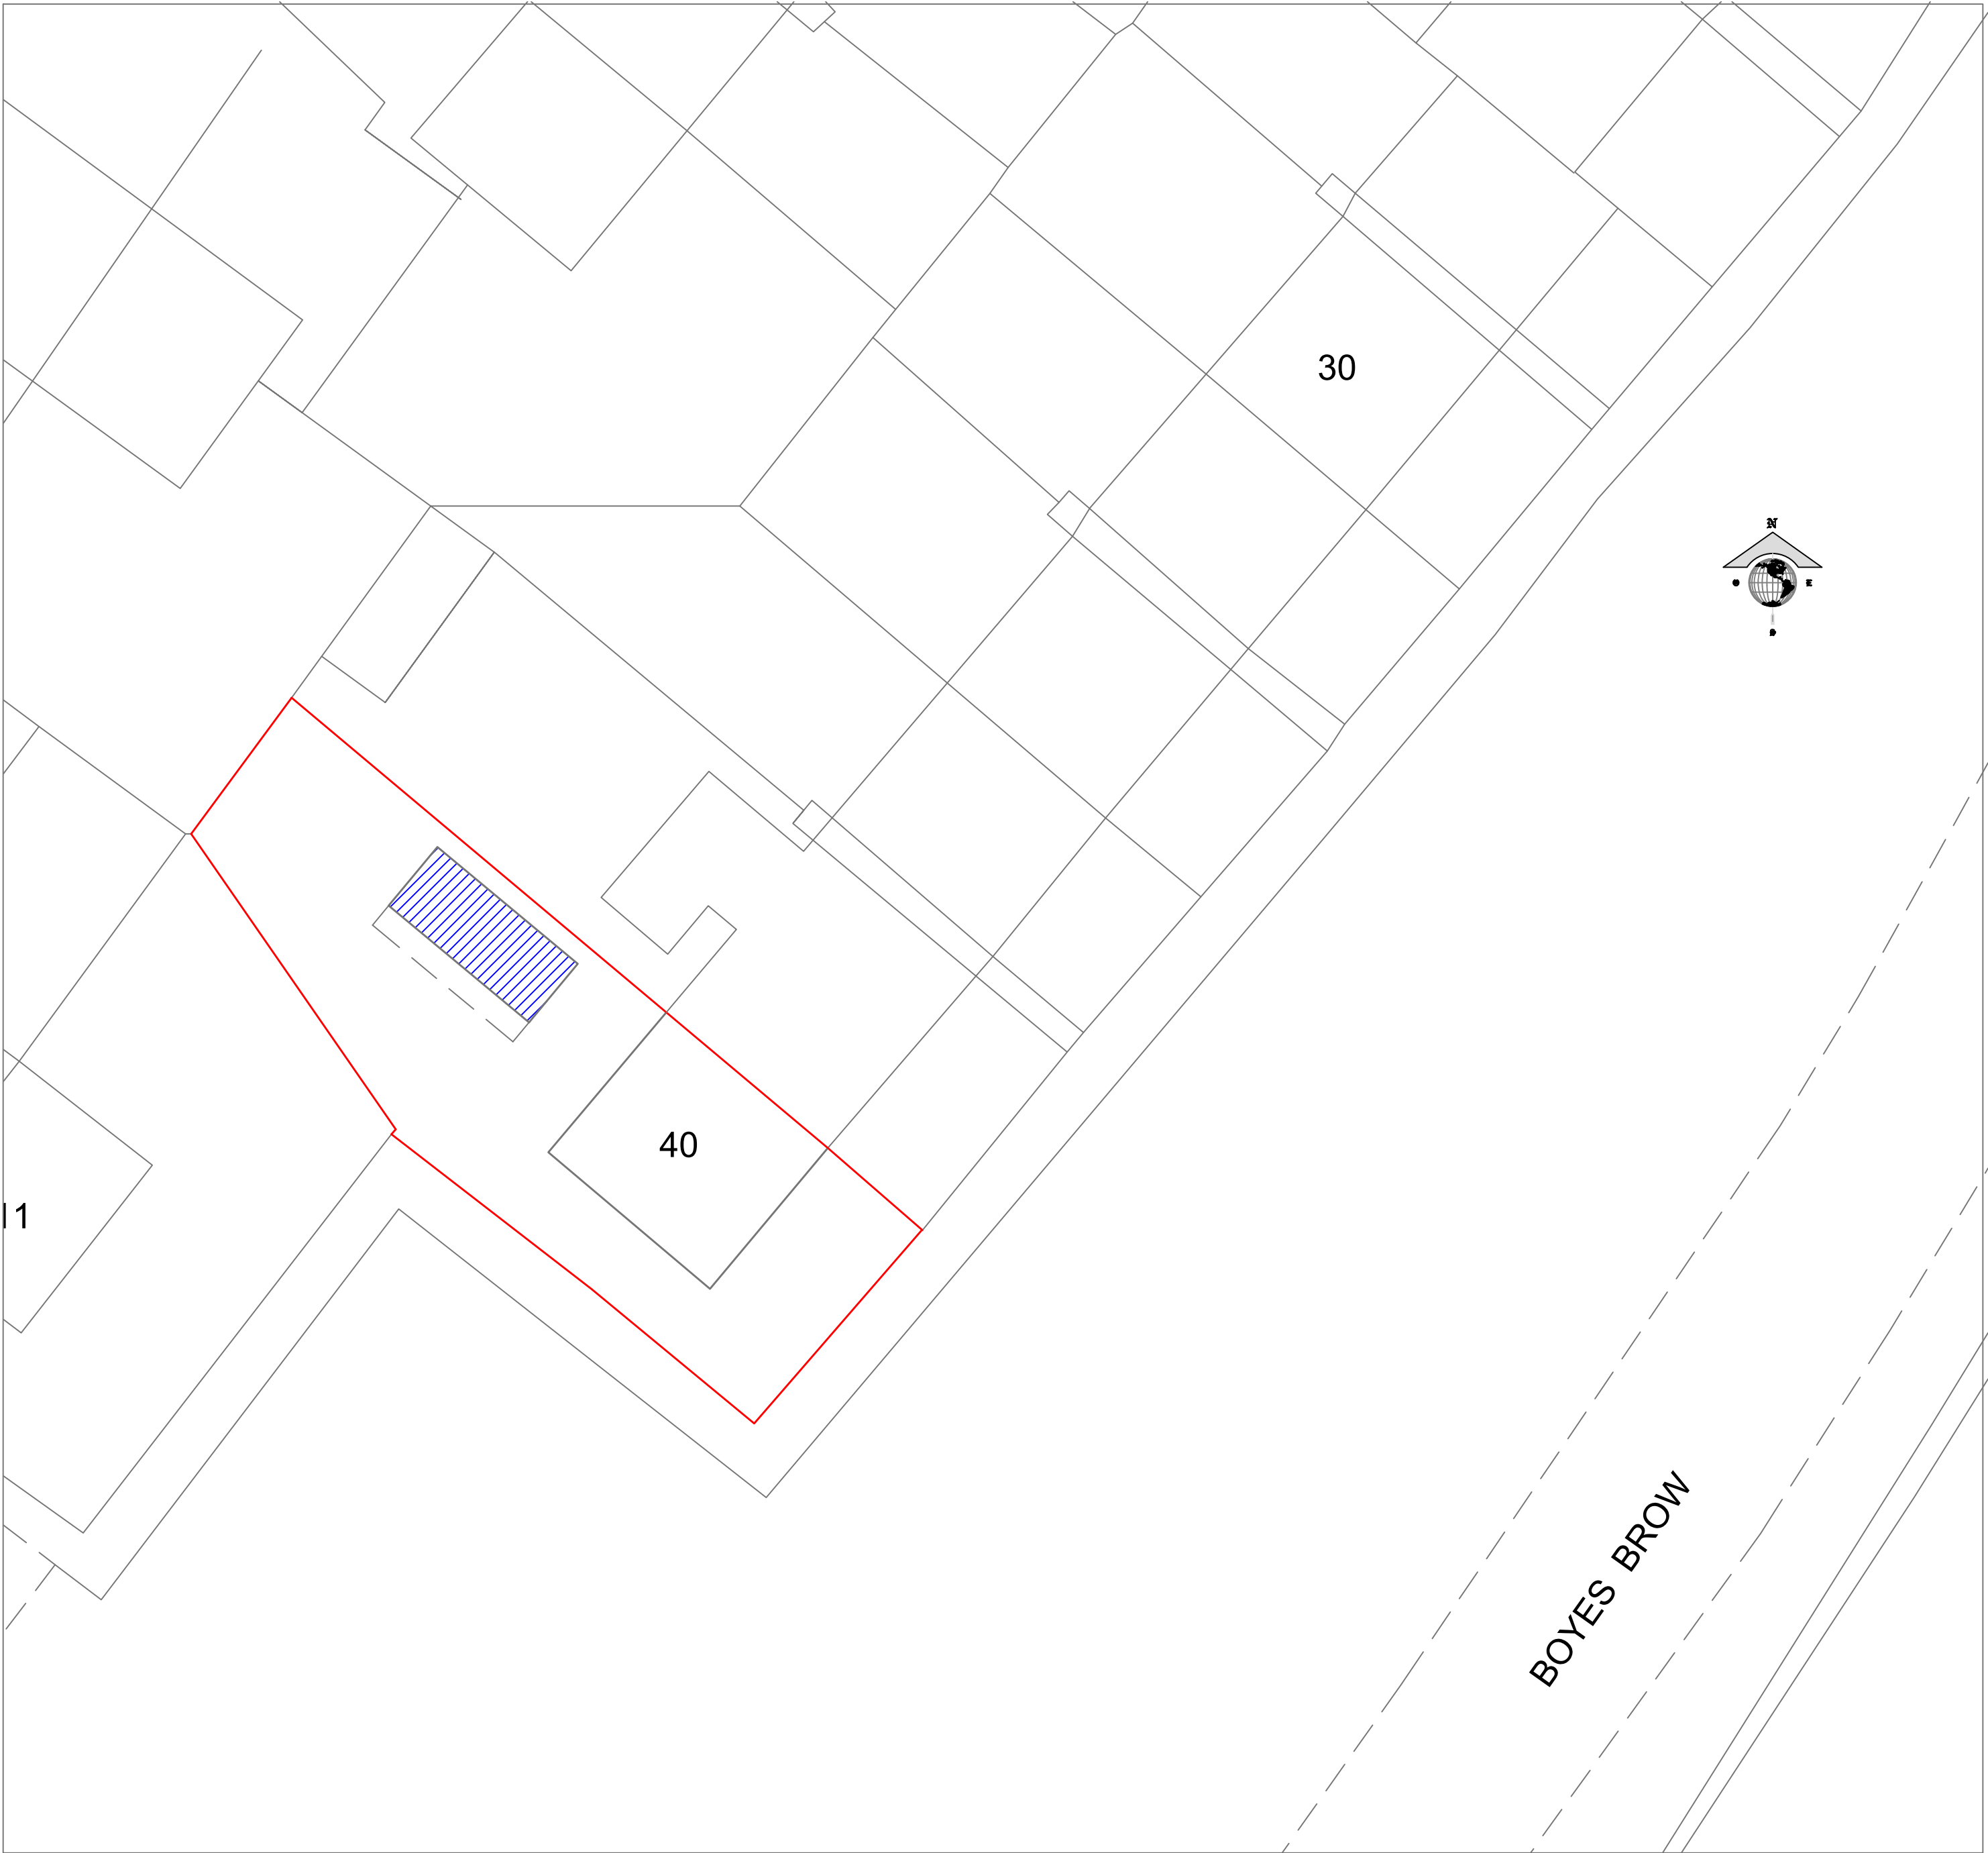

Site Location Scale 1:200

GENERAL NOTES

Revision	Description	Date

DP DESIGN SERVICES

TEL: 01744 611140 E-mail: dave@dpdesignservices.co.uk
www.dpdesignservices.co.uk

Client

Mrs V Bucknall
40 Boyes Brow
Kirkby
L33 2DZ


LABC
Partner Authority Scheme

Project

Application for the Retention of a Domestic
Out Building to the Rear with Some Ancillary
Living Space and Bathroom At :
40 Boyes Brow
Kirkby
L33 2DZ

Drawing	Existing Layouts	Paper Size	A1
---------	------------------	------------	----

Dwg. No.	Rev.	Scale	Date
1050/24		1:50	18.4.24