


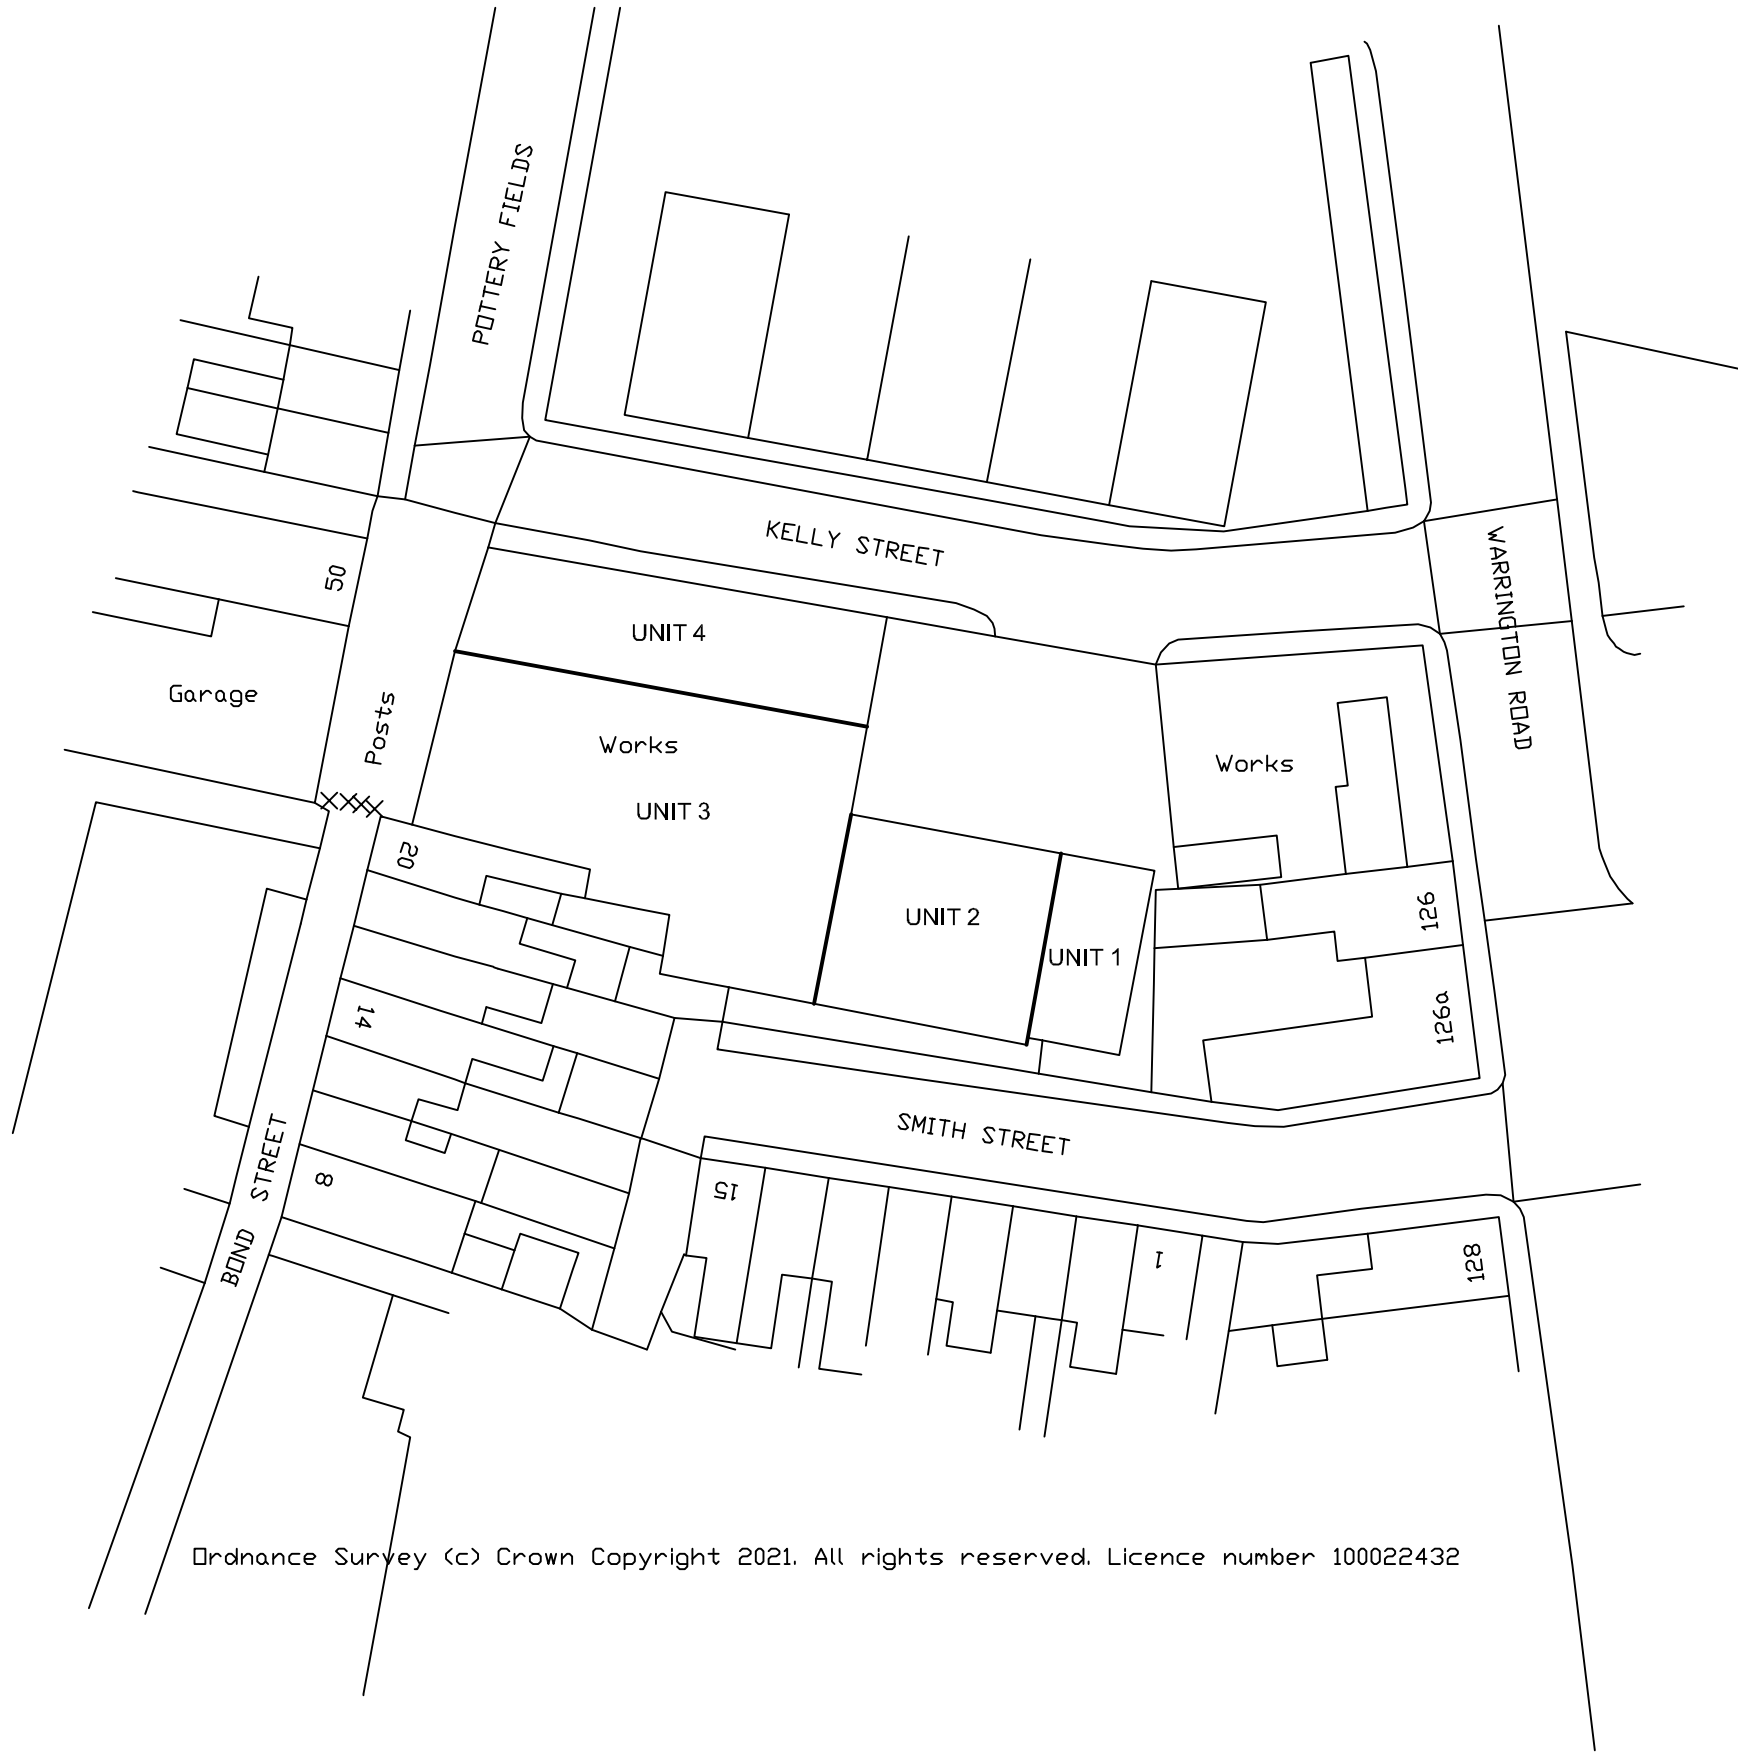


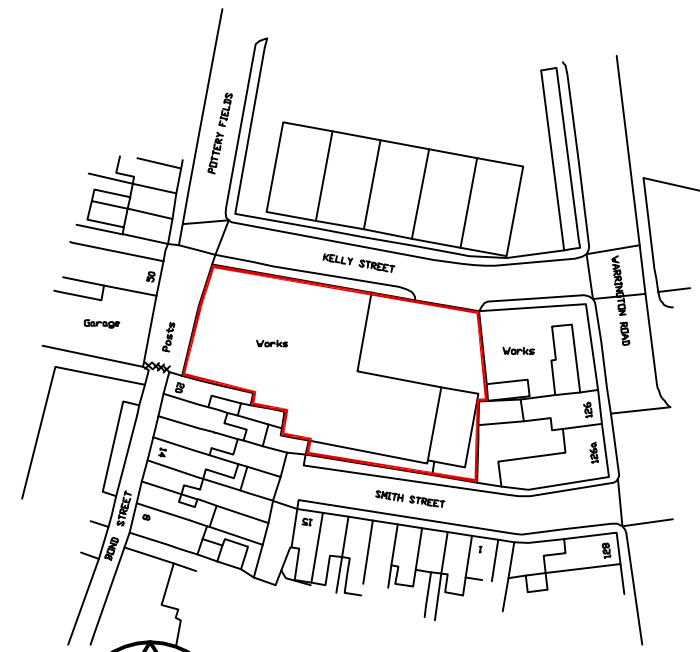

Ordnance Survey (c) Crown Copyright 2021. All rights reserved. Licence number 100022432

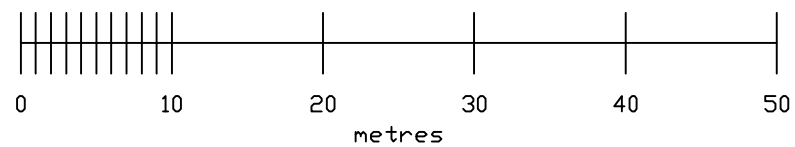

LOCATION PLAN 1:1250

 

Dimensions to suit overall existing dimensions
Applicant to confirm boundary.
Drawings to be read in conjunction.
This drawing is for the purpose of obtaining Local Authority approvals only and may not contain a full specification of the works.

Do not scale off this drawing.
All dimensions to be checked on site prior to commencing works.

Applicant should be aware that The Party Wall Act may apply where building work is on or near the boundary.

©COPYRIGHT

JOB. SOVEREIGN WORKS KELLY STREET PRESCOT	
TITLE. LOCATION PLAN SITE PLAN	
HoganDrawingShop 61 BOXDALE ROAD LIVERPOOL L185EN 0151 733 9314	
DWG. NO. 1470/01	REV. NO.
SCALE 1/1250 1/500	DATE MAY21