


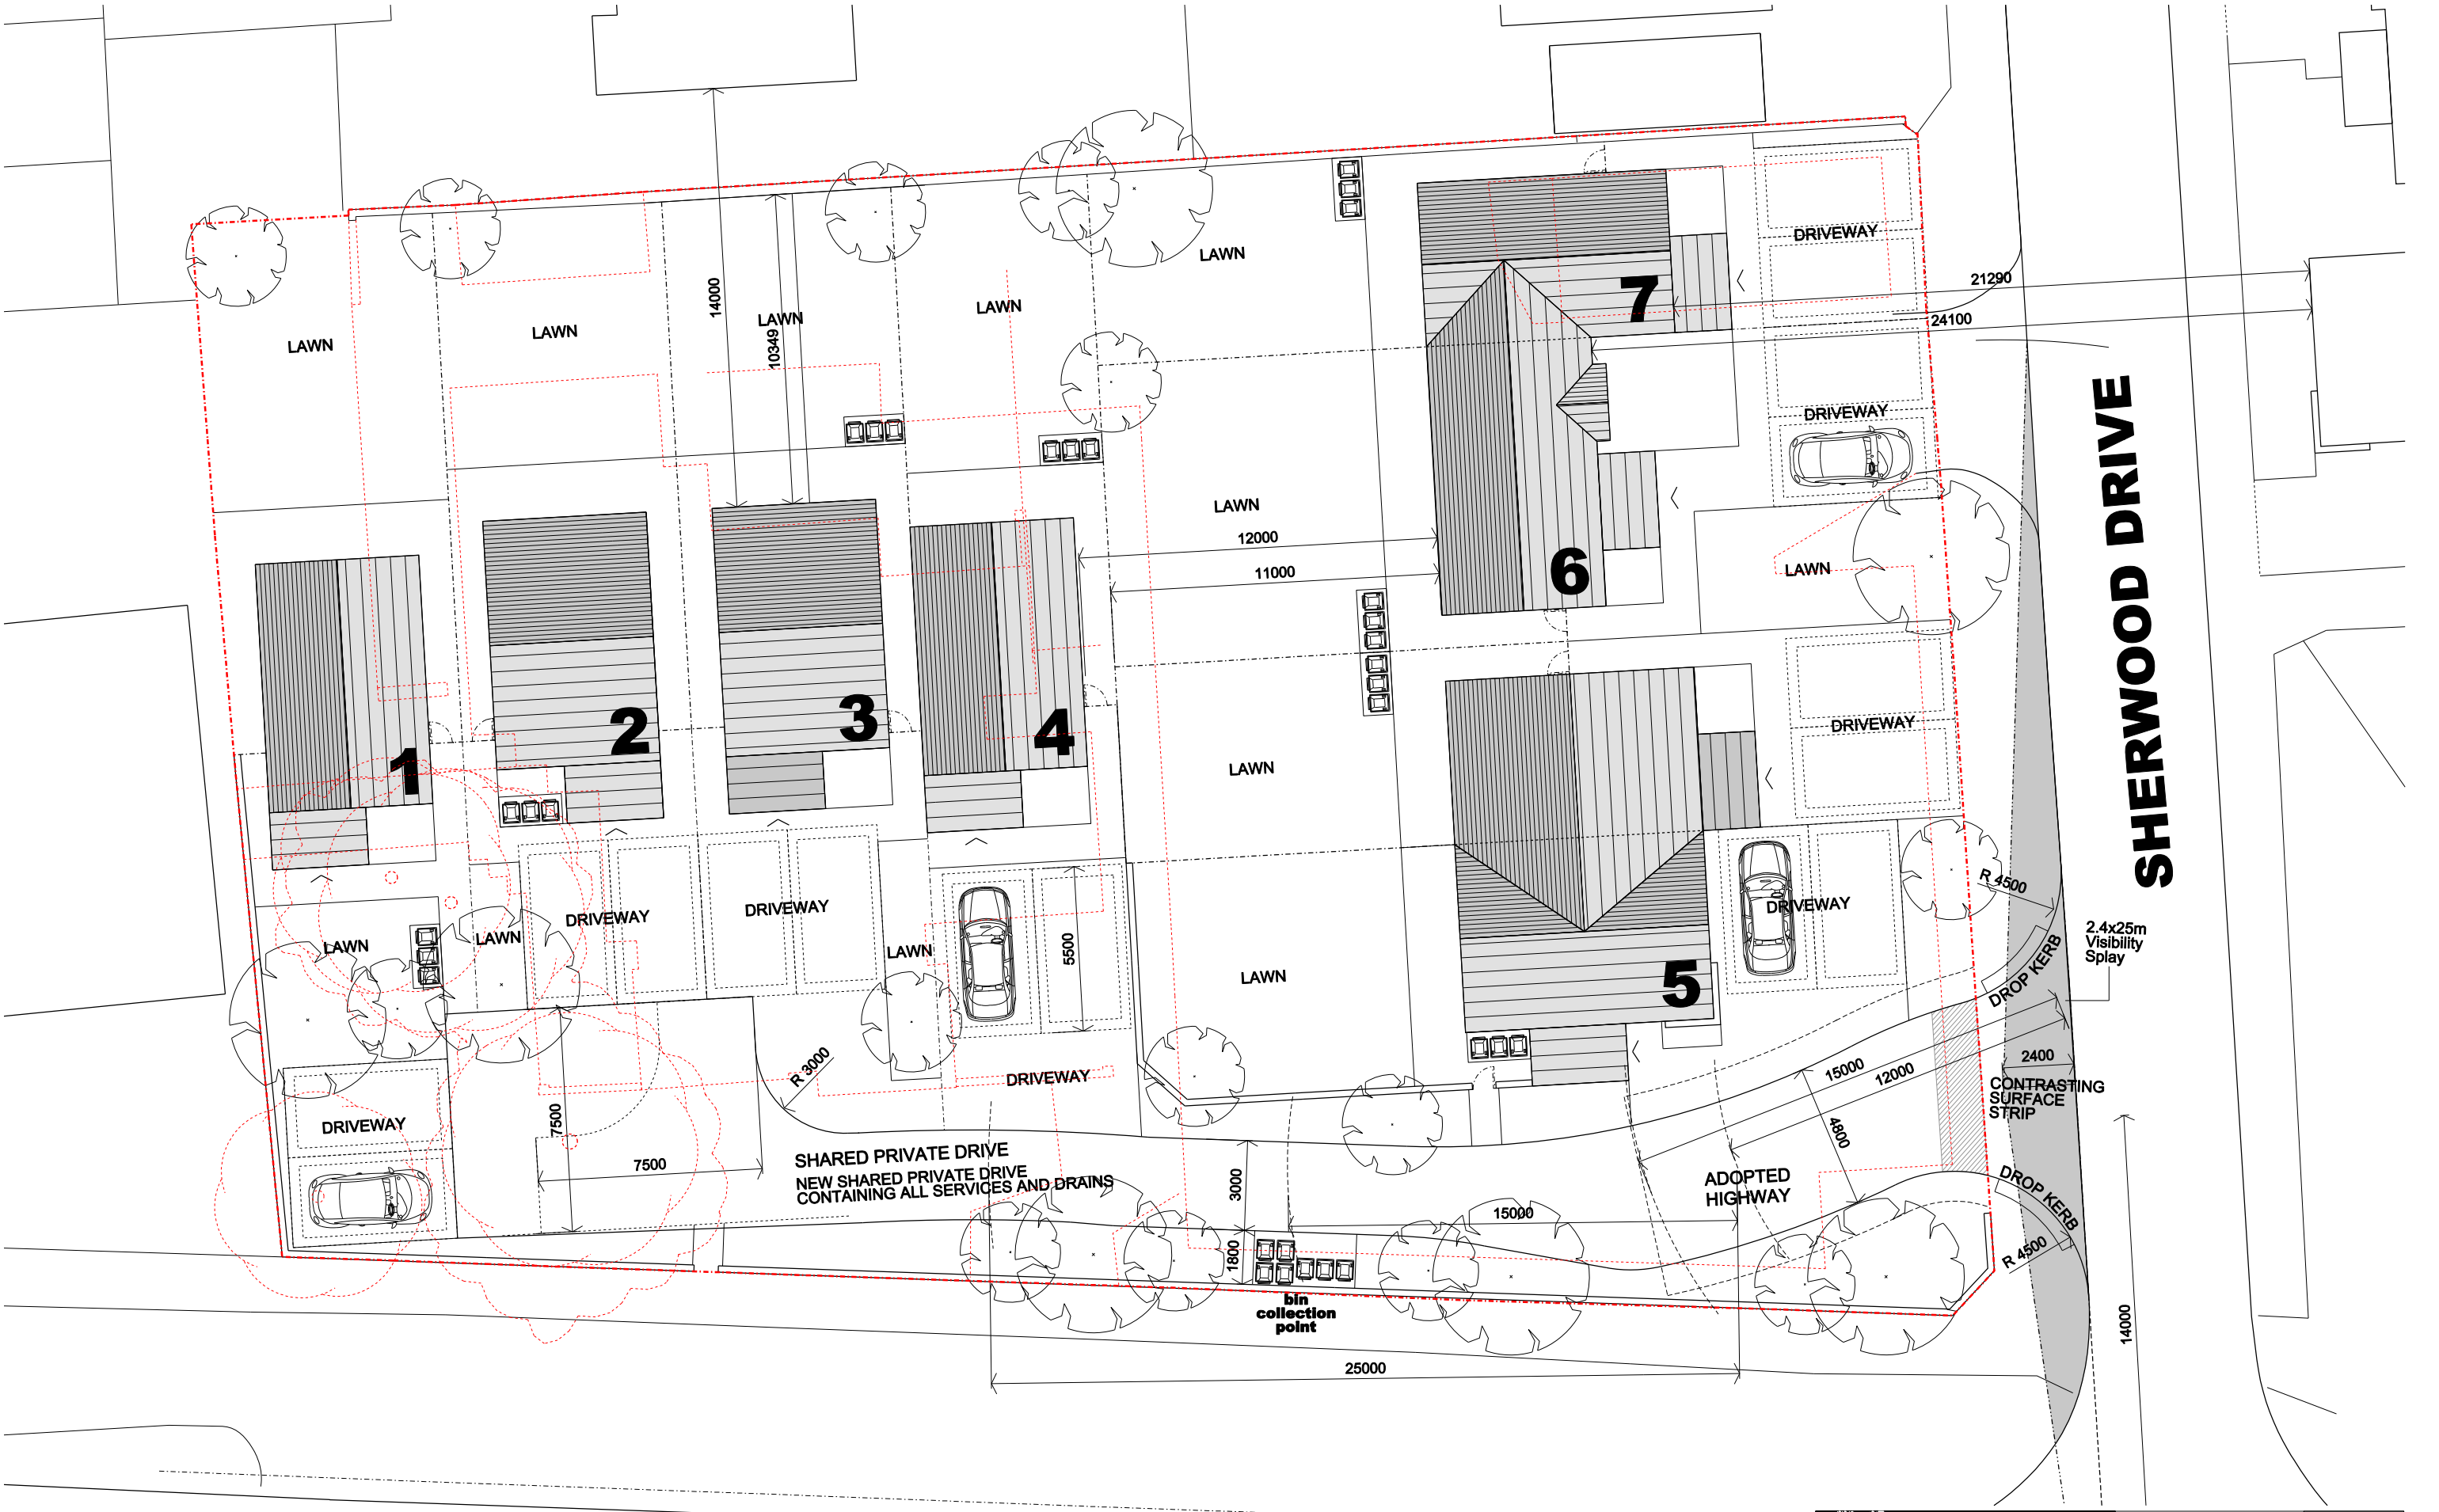


SHERWOOD DRIVE

LICKERS LANE

RIBA
Chartered Practice

SNOW architects ltd, Suite 8 Church House, Hanover Street, Liverpool, L1 3DN tel 0151 703 0500 www.snowarchitects.co.uk
© The design information in this report and drawings remain the copyright of SNOW architects ltd
All dimensions to be checked on site prior to commencement of the works.

rev b - 22.04.22 - amended to suit Highways comments
rev a - 23.07.21 - revised following client comment
revisions:-

 

SNOW architects		PROJECT Former Penny Black PH, Lickers Lane Whiston		DATE July 2021
DRAWING TITLE PROPOSED SITE PLAN		DRAWN KS		SHEET SIZE A3
SCALE 1:200		PROJECT No. 279_090_021		DRG NO & REVISION 200b
PURPOSE PLANNING				