






EXISTING : front elevation

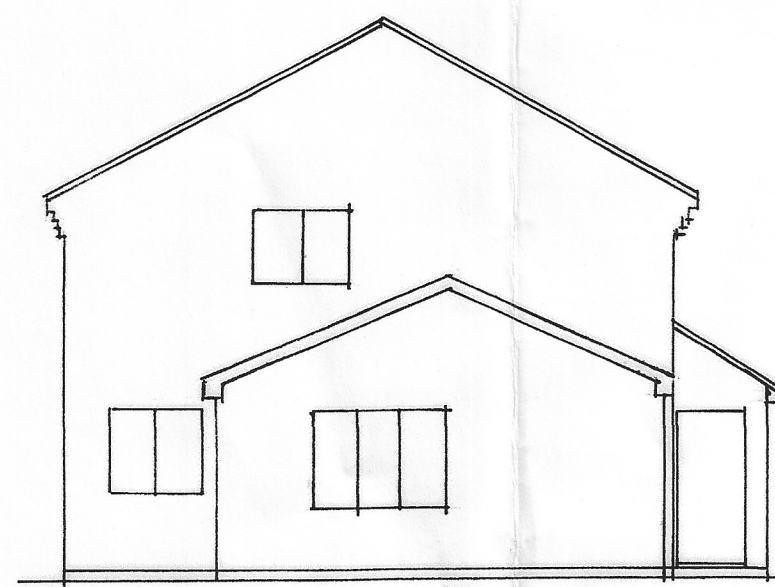


side elevation

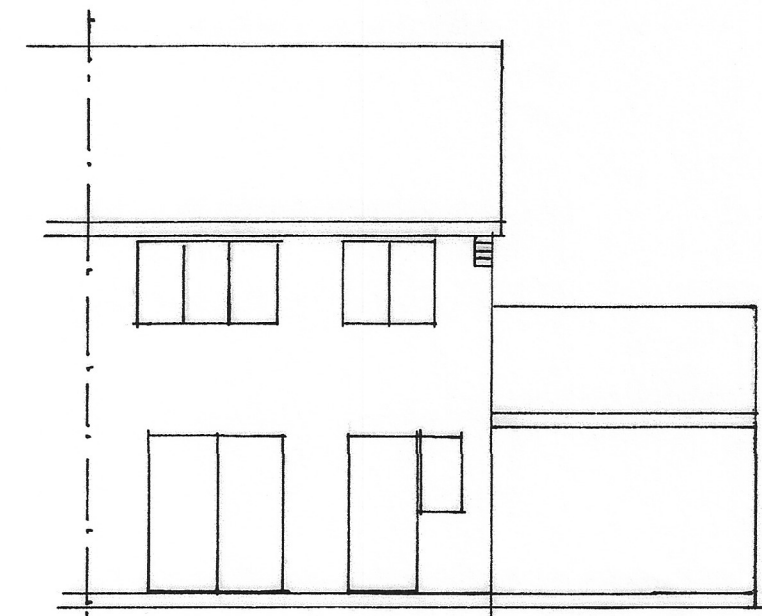


rear elevation

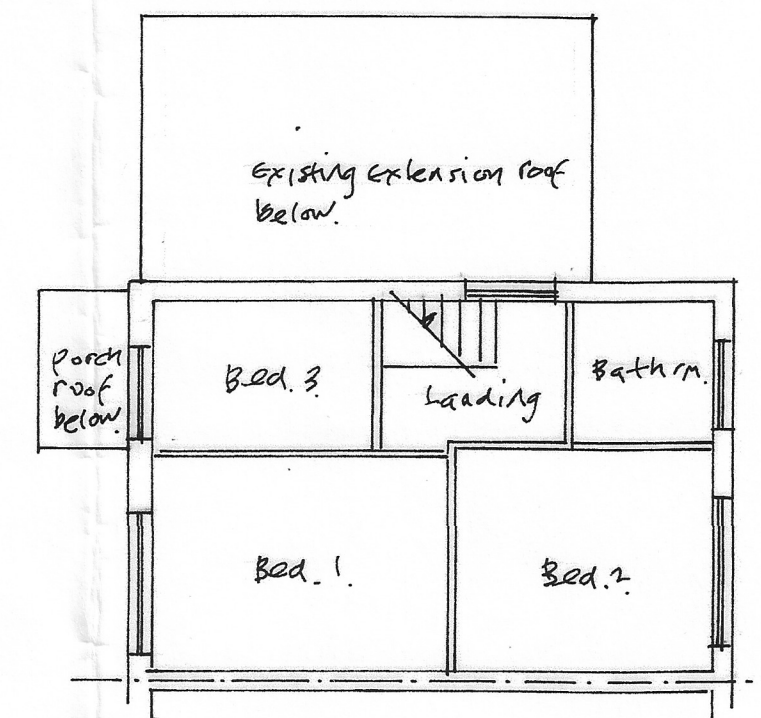

first floor plan

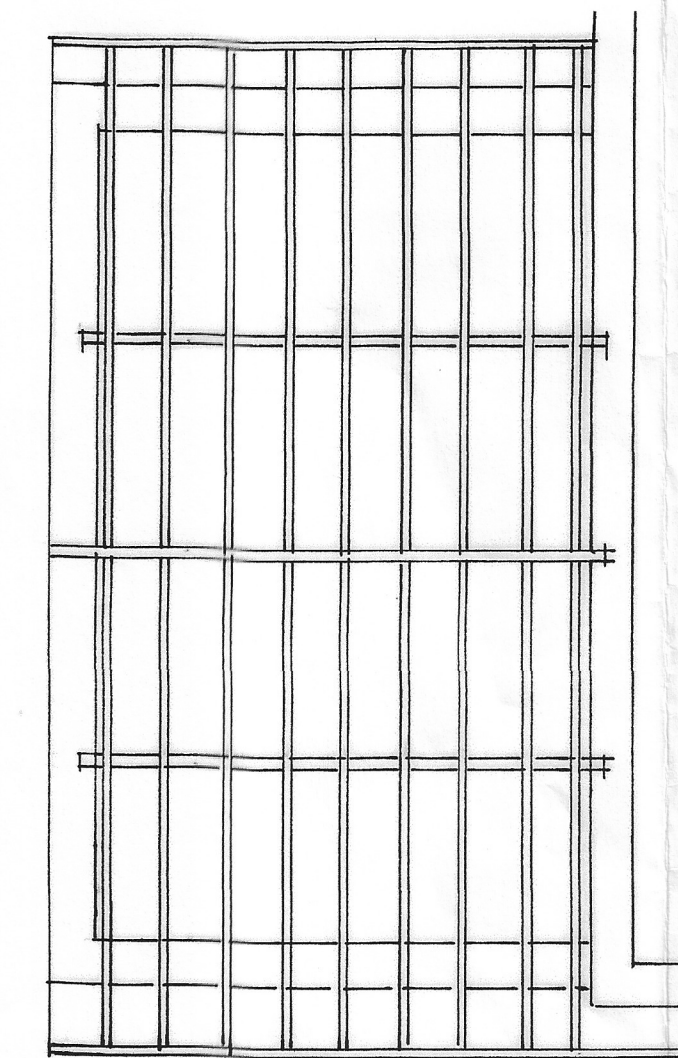

ROOF PLAN

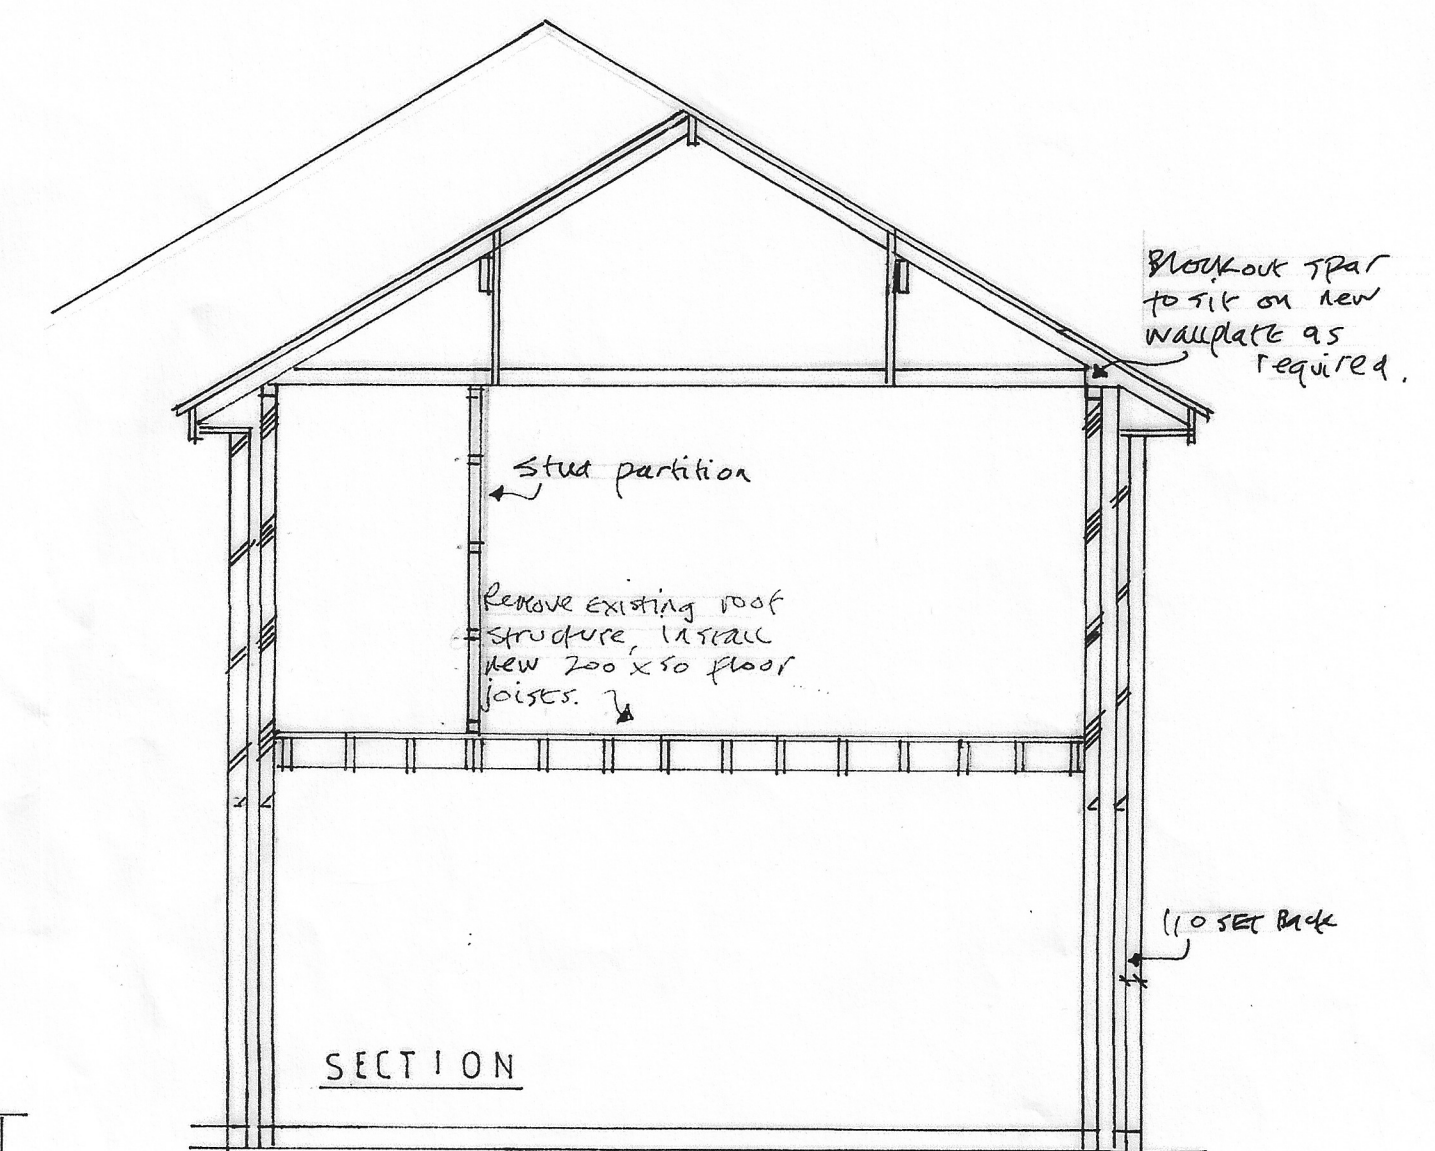

SECTION




FRONT ELEVATION




SIDE ELEVATION



REAR ELEVATION

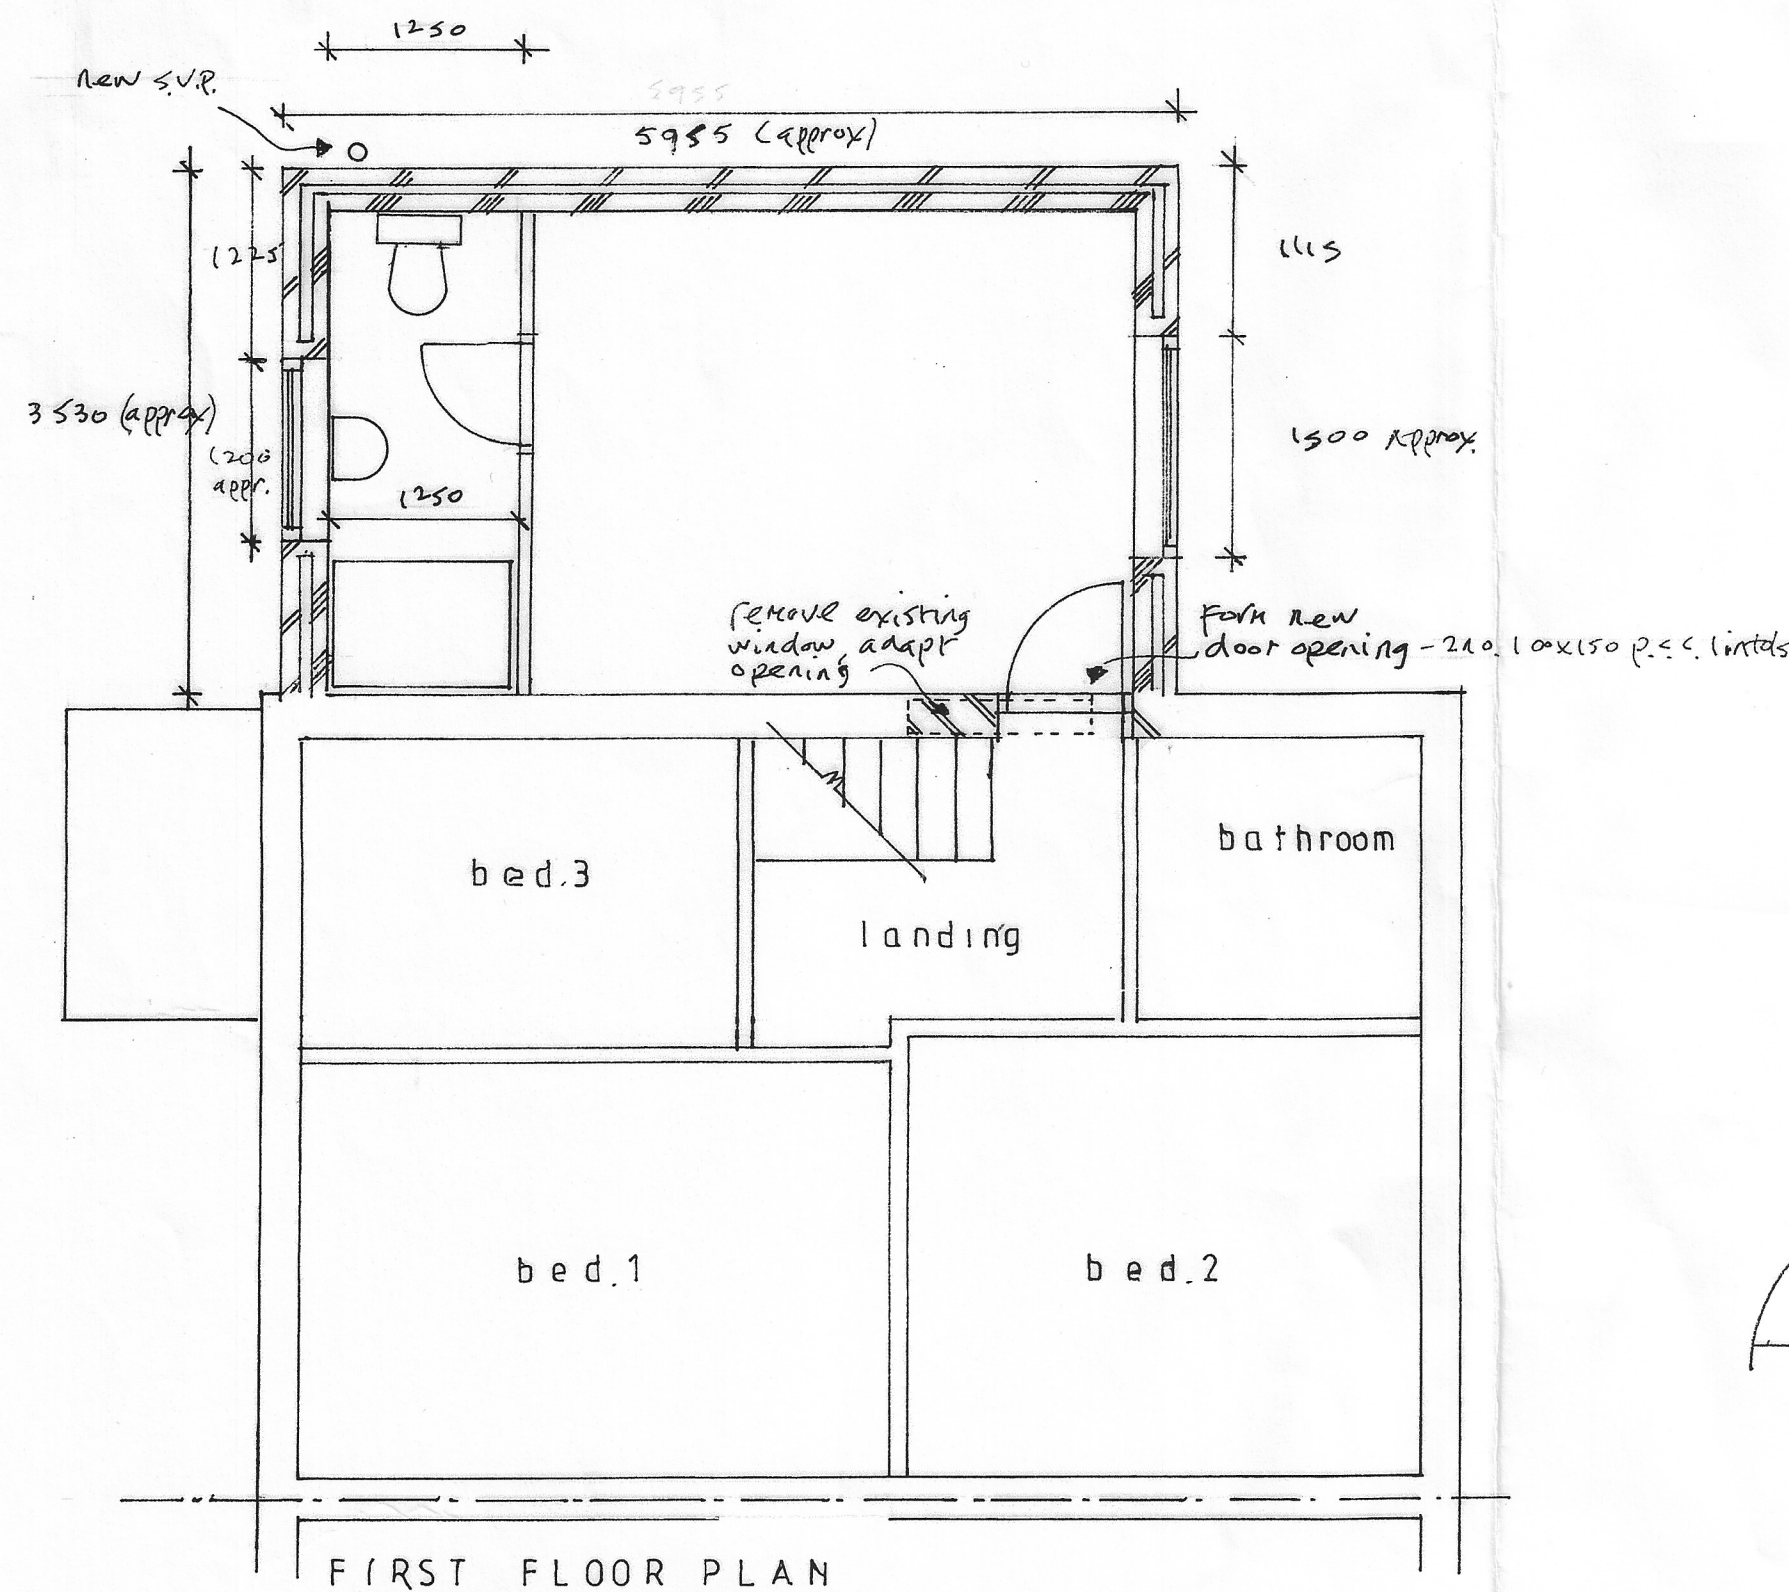

FIRST FLOOR PLAN

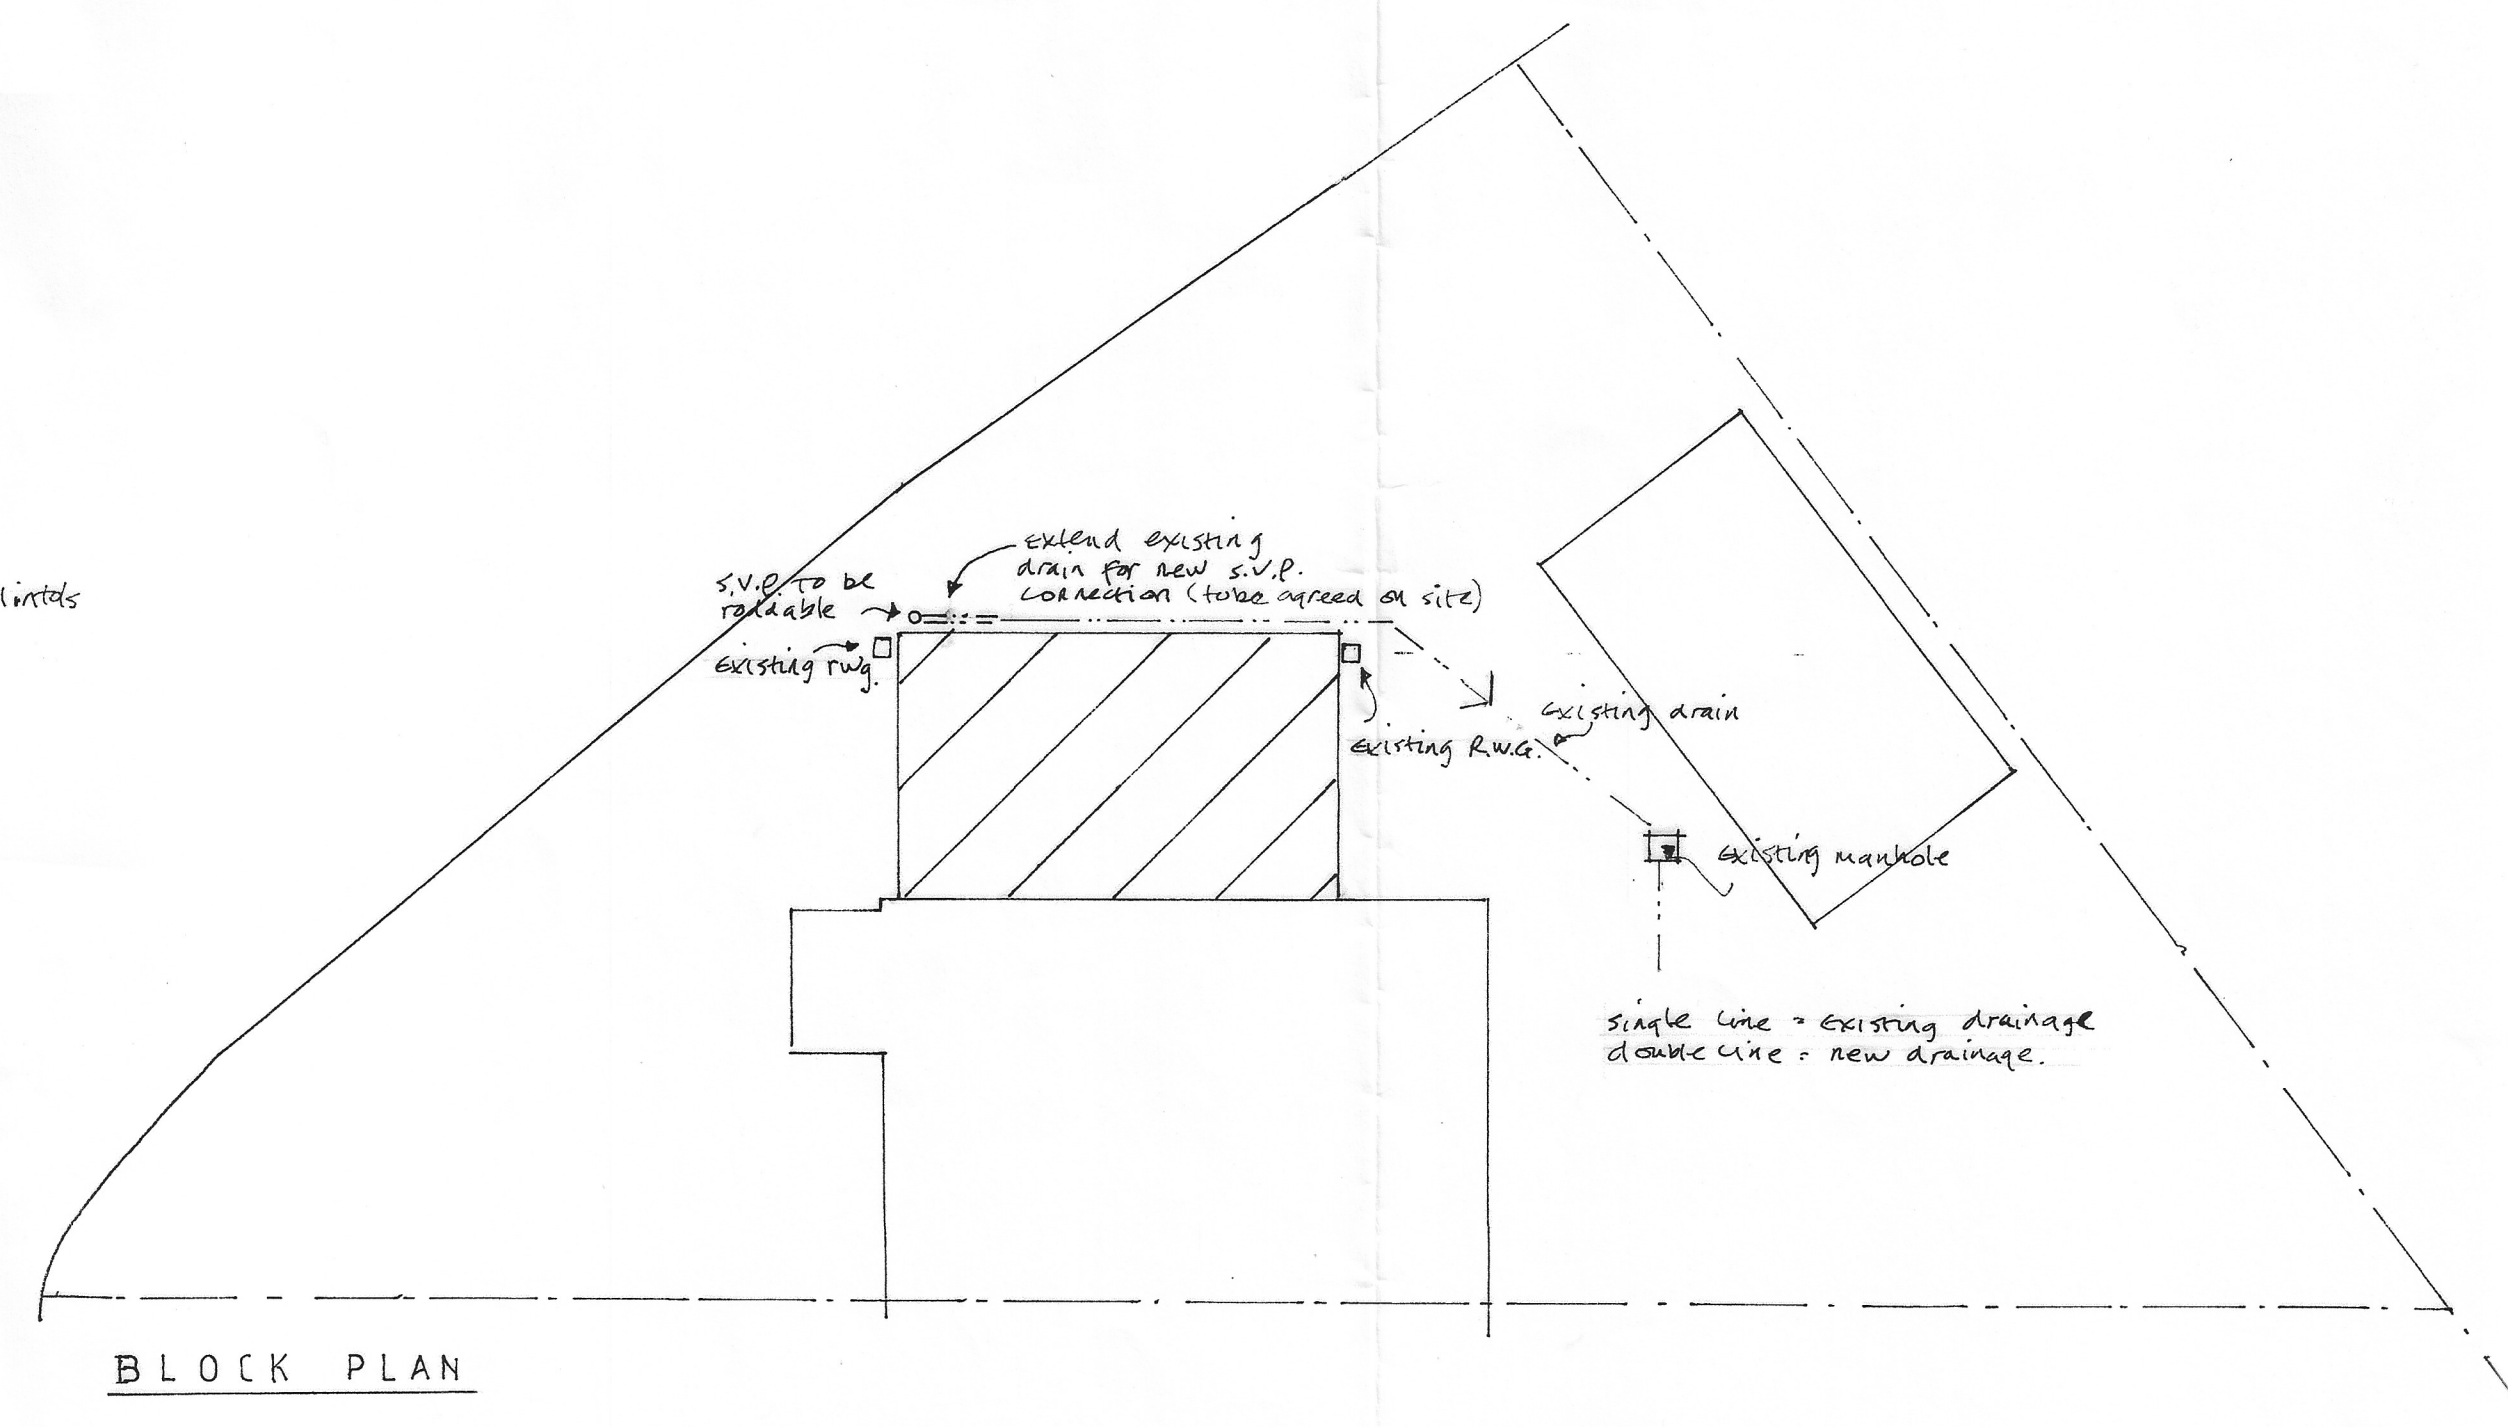

BLOCK PLAN

AMENDMENTS	15.11.21
REVISED DRAWING TITLE	PROPOSED FIRST FLOOR EXTENSION
DRAWING DATE	28.10.2021
DRAWING NUMBER	01
SCALE BAR	1:50 : 1.00 2.00 3.00 4.00 5.00 M. (CAI)

This drawing to be read in conjunction with separate "schedule of Notes"

SCALES 1:50 1:100

PROPOSED EXTENSION

57 ELWORTHY AVENUE

HALEWOOD L267AA