




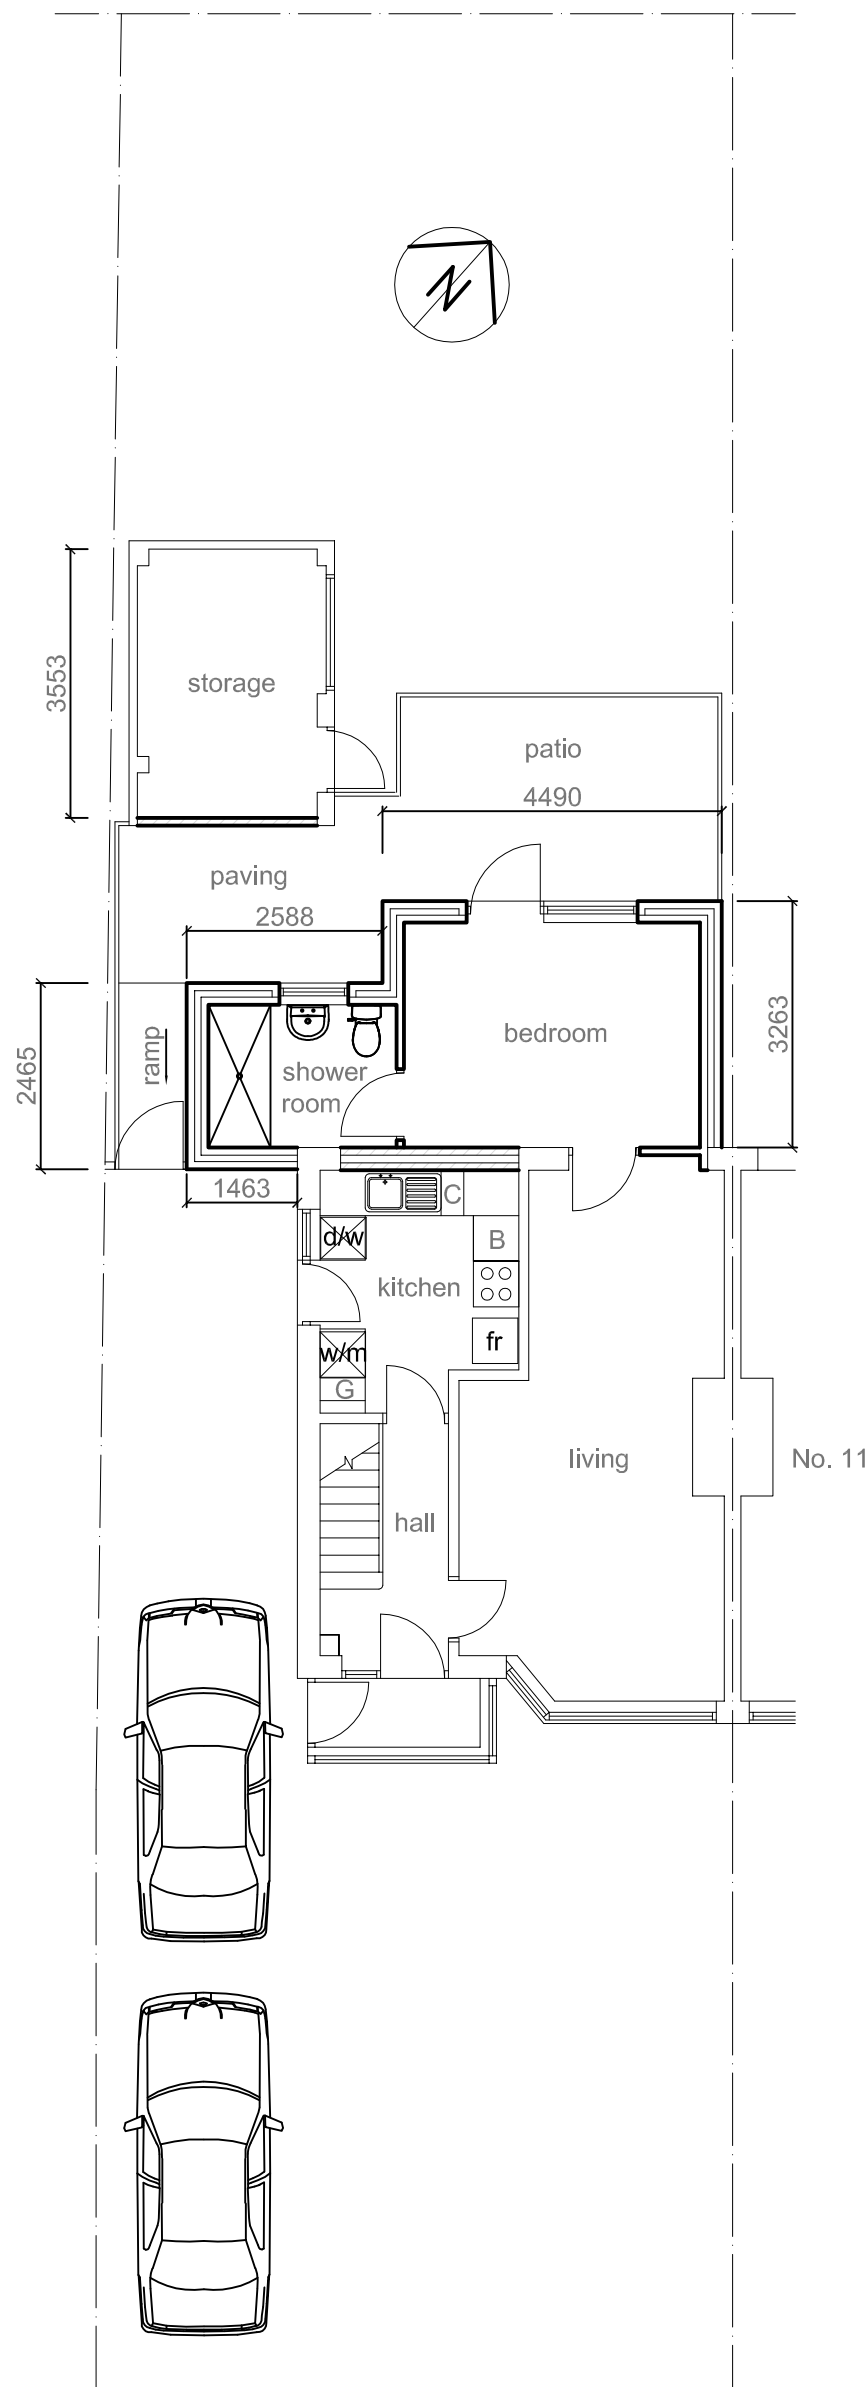


Proposed ground floor and site plan @ 1:100 scale

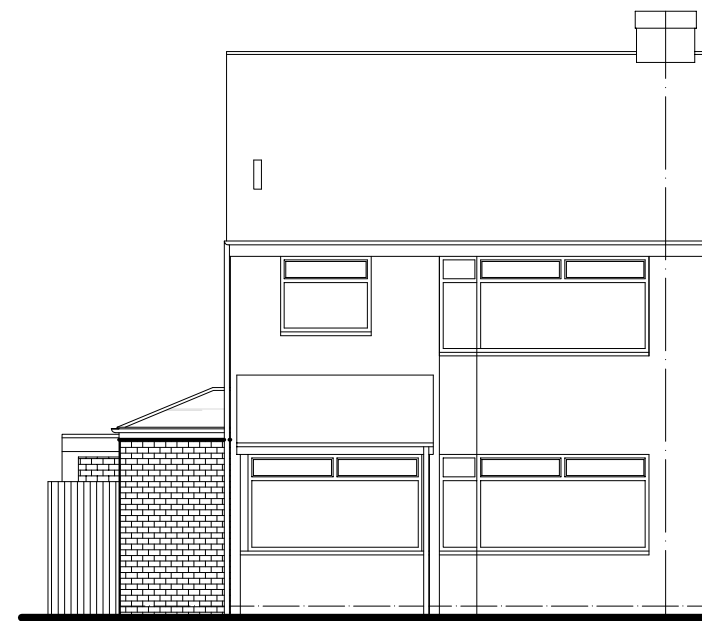


Proposed front elevation @ 1:100 scale

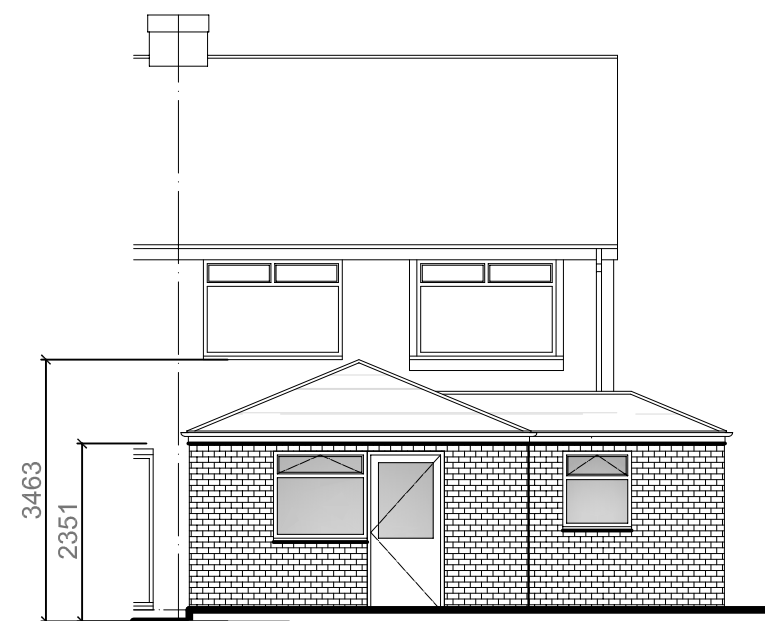


Proposed rear elevation @ 1:100 scale

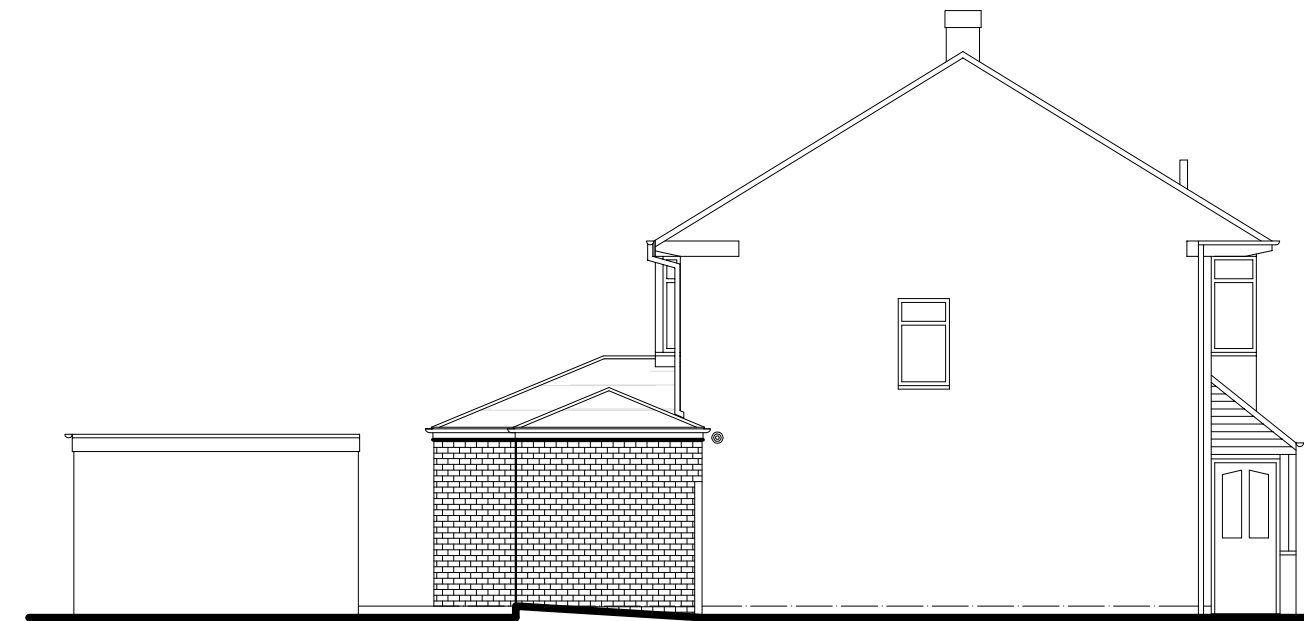

Proposed side (south-west) elevation @ 1:100 scale

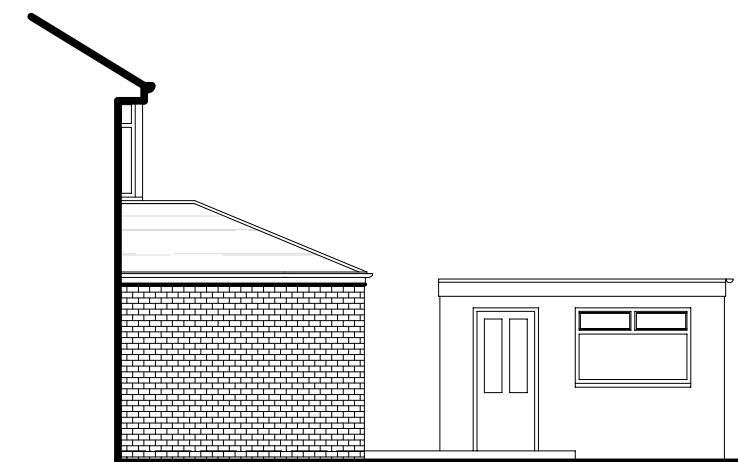

Proposed side (south-west) elevation @ 1:100 scale

 

EXTERNAL SPECIFICATION

Roof:
Brown Redland Renown (osa) interlocking concrete tiles and hip and ridge tiles to new extension roof as shown hatched to match existing main roof.

Walls:
Facing brickwork to match existing main house. Mortar colour to match existing.

Facias:
All facias to be white PVCu.

Rainwater goods:
White PVCu gutters and rainwater pipes to match existing profile.

Windows:
White PVCu frames with double glazing to match pattern of main house.

Project:	
PROPOSED SINGLE STOREY REAR SHOWER ROOM AND BEDROOM EXTENSION	
at:	
12 SYCAMORE AVENUE HALEWOOD, L26 9XE	
for:	
MRS DOROTHY GRAHAM	
PROPOSED LAYOUT & SITE PLAN	
Scale:	1:100
Date:	January 2022
Drawing Number:	89938-02
Revision:	