



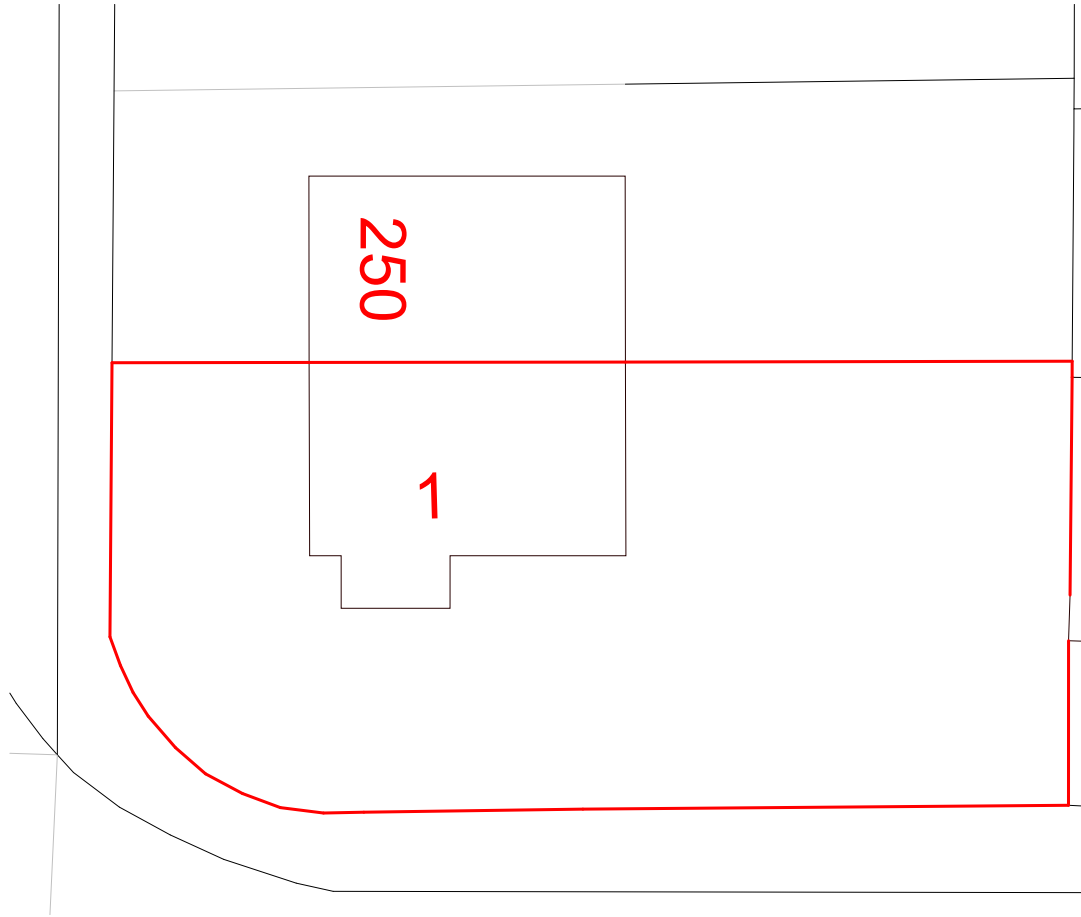

1

Site Plan


SCALE: 1 : 200

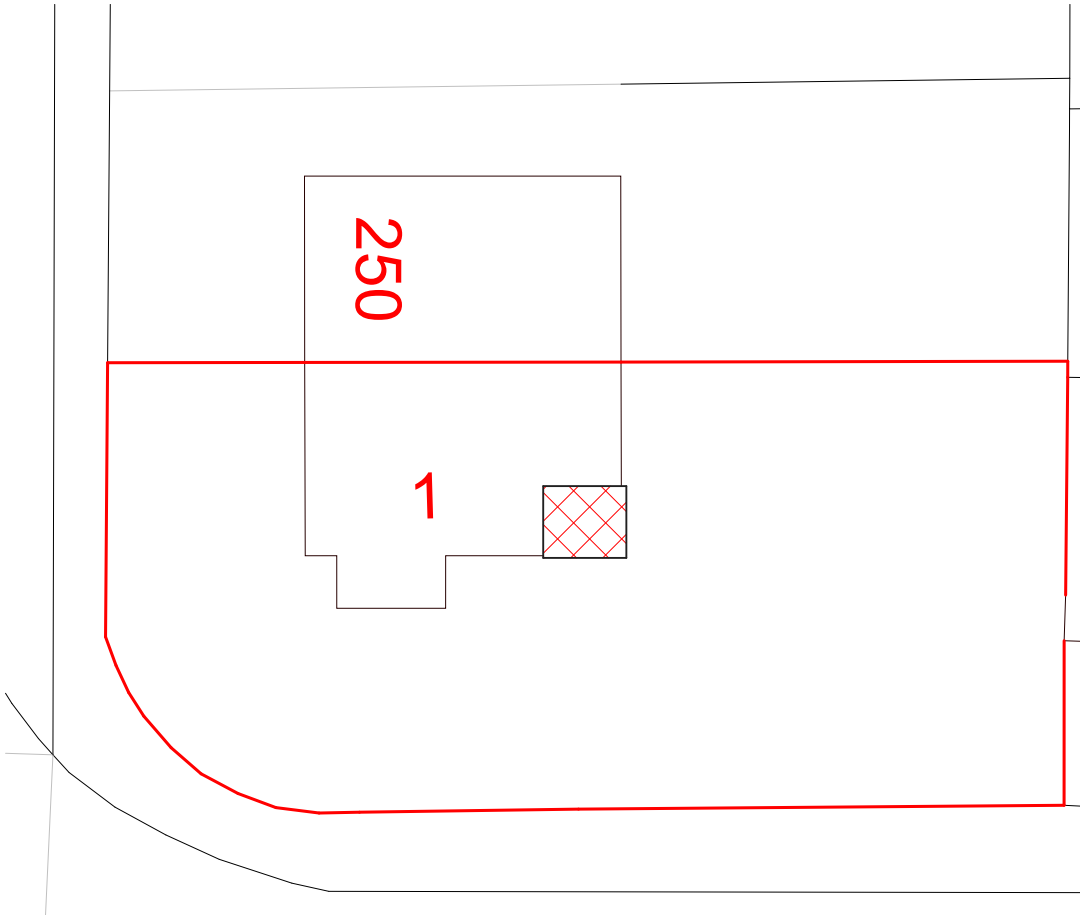

2

Block Plan

SCALE: 1 : 200

 

S

17

Studio
Seventeen

Architecture and Design

Studio Seventeen
Basecamp
49 Jamaica Street
Liverpool
L1 0AH

george.barr@studiosvnt.co.uk
07496 834461
www.studiosvnt.co.uk

project north

notes

1.

This document and all drawings are copyright of Studio Seventeen LTD and may not be reproduced without thier specific permission.

2.

Do not scale from this drawing unless for planning purposes only. All dimensions to be site verified by contractor before construction.

3.

All dimensions are in millimeters unless noted otherwise.

4.

Studio Seventeen LTD shall be notified in writing of any discrepences.

key plan
not to scale

revisions			
REV	DATE	DRAWN BY	NOTES
A	25/04/24	GB	Planning Issue

client:	Mr Ian Stuart
project:	1 Fletsted Avenue
status:	Planning
revision:	A

title:	Site Plans
drawn by:	GB
approved by:	GB
date:	25/04/24
job no:	SVNT__24_254
scale:	As indicated

drawing no:

102