

Window Schedule									
Level	Mark	Width	Height	Head Height	Type Mark	Description	Frame Material	Opening	Comments
Ground Floor	W.0.01	900	1010	2050	WT.01	Double Side-hung Casement Window	Aluminium	Existing	
Ground Floor	W.0.02	900	1010	2050	WT.01	Double Side-hung Casement Window	Aluminium	Existing	
Ground Floor	W.0.03	900	1010	2050	WT.01	Double Side-hung Casement Window	Aluminium	Existing	
Ground Floor	W.0.04	900	1010	2050	WT.01	Double Side-hung Casement Window	Aluminium	Existing	
Ground Floor	W.0.05	1000	1010	1985	WT.01	Double Side-hung Casement Window	Aluminium	Existing	
Ground Floor	W.0.06	1000	1010	1985	WT.01	Double Side-hung Casement Window	Aluminium	Existing	
Ground Floor	W.0.07	800	900	1875	WT.01	Double Side-hung Casement Window	Aluminium	Existing	
Ground Floor	W.0.08	900	1010	2050	WT.01	Double Side-hung Casement Window	Aluminium	Existing	
Ground Floor	W.0.09	900	1010	2050	WT.01	Double Side-hung Casement Window	Aluminium	Existing	
First Floor	W.1.01	900	1010	1985	WT.01	Double Side-hung Casement Window	Aluminium	Existing	
First Floor	W.1.02	900	1010	1985	WT.01	Double Side-hung Casement Window	Aluminium	Existing	
First Floor	W.1.03	1000	1010	1985	WT.01	Double Side-hung Casement Window	Aluminium	Existing	
First Floor	W.1.04	900	1010	1985	WT.01	Double Side-hung Casement Window	Aluminium	Existing	
First Floor	W.1.05	800	900	1875	WT.01	Double Side-hung Casement Window	Aluminium	Existing	
First Floor	W.1.06	800	900	1875	WT.01	Double Side-hung Casement Window	Aluminium	Existing	
First Floor	W.1.07	900	1010	2050	WT.01	Double Side-hung Casement Window	Aluminium	Proposed	
First Floor	W.1.08	1000	1010	2050	WT.01	Double Side-hung Casement Window	Aluminium	Proposed	
First Floor	W.1.09	1000	1010	2050	WT.01	Double Side-hung Casement Window	Aluminium	Proposed	
First Floor	W.1.10	800	900	2050	WT.01	Double Side-hung Casement Window	Aluminium	Proposed	
First Floor	W.1.11	900	1010	2050	WT.01	Double Side-hung Casement Window	Aluminium	Existing	
First Floor	W.1.12	900	1010	2050	WT.01	Double Side-hung Casement Window	Aluminium	Existing	
Roof Level	V.2.01	900	900		WT.02	Velux Casement Window	Aluminium	Proposed	
Roof Level	V.2.02	900	900		WT.02	Velux Casement Window	Aluminium	Proposed	
Roof Level	V.2.03	900	900		WT.02	Velux Casement Window	Aluminium	Proposed	

Door Schedule									
Level	Mark	Width	Height	Fire Rating	Type Mark	Description	Material	Structural Opening	Comments
Ground Floor	ED.0.01	1620	2100		DT.01	External Double Door	New Painted Timber	Existing	Levelled access
Ground Floor	ED.0.02	2084	2100		DT.02	External Double Door	New Painted Timber	Existing	
Ground Floor	ED.0.03	1510	2100		DT.08	External Glazed Double Door	New Painted Timber + Glazing	Proposed	
Ground Floor	ED.0.04	1570	2100		DT.03	External Single Door	New Painted Timber	Existing	
Ground Floor	ID.0.01*	810	2100	FD30	DT.04	Internal Single Door	TBC	Proposed	
Ground Floor	ID.0.02*	810	2100	FD30	DT.04	Internal Single Door	TBC	Proposed	
Ground Floor	ID.0.03	810	2100		DT.04	Internal Single Door	TBC	Existing	
Ground Floor	ID.0.04*	810	2100	FD30	DT.04	Internal Single Door	TBC	Proposed	
Ground Floor	ID.0.05*	810	2100	FD30	DT.04	Internal Single Door	TBC	Proposed	
Ground Floor	ID.0.06*	810	2100	FD30	DT.04	Internal Single Door	TBC	Proposed	
Ground Floor	ID.0.08	710	2100		DT.04	Internal Single Door	TBC	Proposed	
Ground Floor	ID.0.09	810	2100		DT.04	Internal Single Door	TBC	Existing	
First Floor	ID.1.01*	910	2100	FD30	DT.04	Internal Single Door	TBC	Existing	
First Floor	ID.1.02*	810	2100	FD30	DT.04	Internal Single Door	TBC	Existing	
First Floor	ID.1.03	810	2100		DT.04	Internal Single Door	TBC	Proposed	
First Floor	ID.1.04*	810	2100	FD30	DT.04	Internal Single Door	TBC	Proposed	
First Floor	ID.1.05*	810	2100	FD30	DT.04	Internal Single Door	TBC	Proposed	
First Floor	ID.1.06	810	2100		DT.04	Internal Single Door	TBC	Proposed	
First Floor	ID.1.07*	910	2100	FD30	DT.04	Internal Single Door	TBC	Existing	

Note:
Setting out of new windows to nearest brick dim.

All glazing to be in accordance with BS 6262 and Approved Document N and L of the Building Regulations.

All doors to be fitted with approved adjustable draught free trickle ventilators providing a minimum of 4000 sqmm venting area and 8000sqmm to habitable rooms.

All ironmongery to be as per client specification. All doors and windows to be fitted with multipoint locks and concealed stays linked to espagonetette locks.

All doors fitted to manufacturer's specification.

Glazing to be 28mm double glazed units made up of soft Low Emissivity K glass with argon filled cavity unless otherwise specified.

Doors and windows to be thermally broken aluminium framed, slim profile, factory finished to client's specification.

DOOR PANELS TO BE IN STANDARD METRIC SIZE
ALL MEASUREMENTS ARE IN MILLIMETRES

GLAZING IN CRITICAL AREAS

Glazing in critical locations between FFL and 800mm above that level in internal and external walls and partitions, and between FFL and 1500mm above that level in a door or in a side panel,close to either edge of door to be robust (toughened or laminated) or in small panes in accordance with Para 1.4, 1.5 and 1.6 of Approved Document N of the Building Regulations and as shown on diagrams 2 and 3 of AD N.

Where glazing is robust, annealed glass should be used in accordance with glass thickness as shown on diagram 2 Part N. Where small panes are used, dimensions of the panes should not exceed 250mm and an area not exceeding 0.5sqm annealed glass in small panes should not be less than 6mm in nominal thickness.

All safety glass to BS 6206.

PROJECT
Weston House - Plot 03

SITE ADDRESS
North End Farm
Weston House
Liverpool

POSTCODE
L26 5QB

DRAWINGS
Unit 3 Window and Door Schedule

PROJECT NO.
18021

DWG NO.
P-620

REV NO.
A

SCALE
1 : 10


DRAWN BY
MA

CHECKED BY
YWL


BUILDING REGULATIONS

REVDESCRIPTIONBUILCIN DATE


AWindow replaced with double doorMA YWL 15.11.22

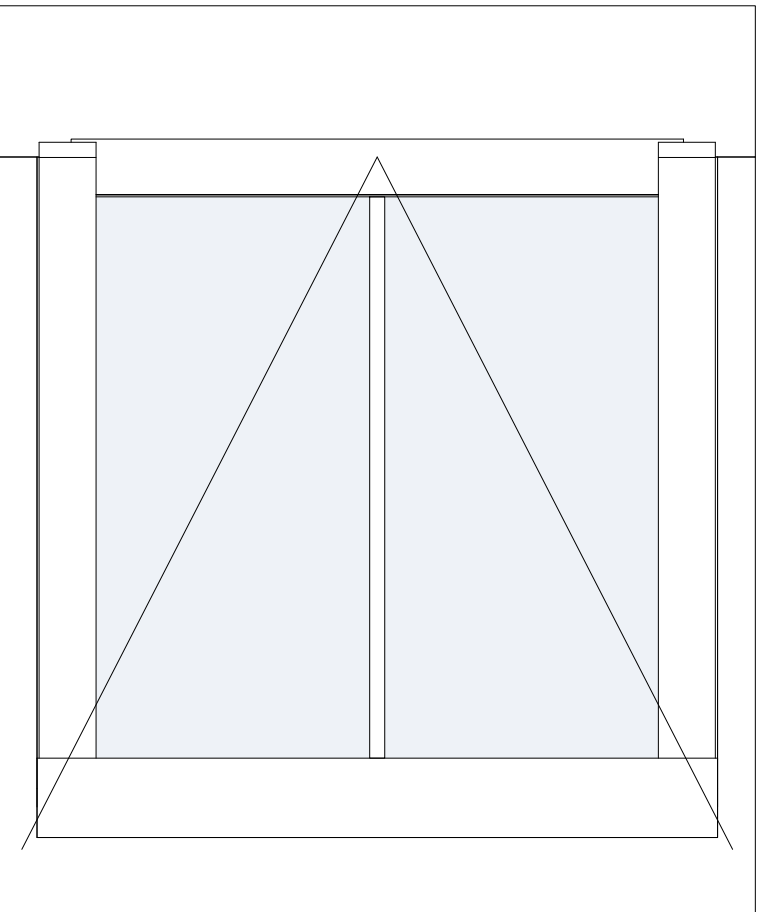


Window Type 02
1 : 10

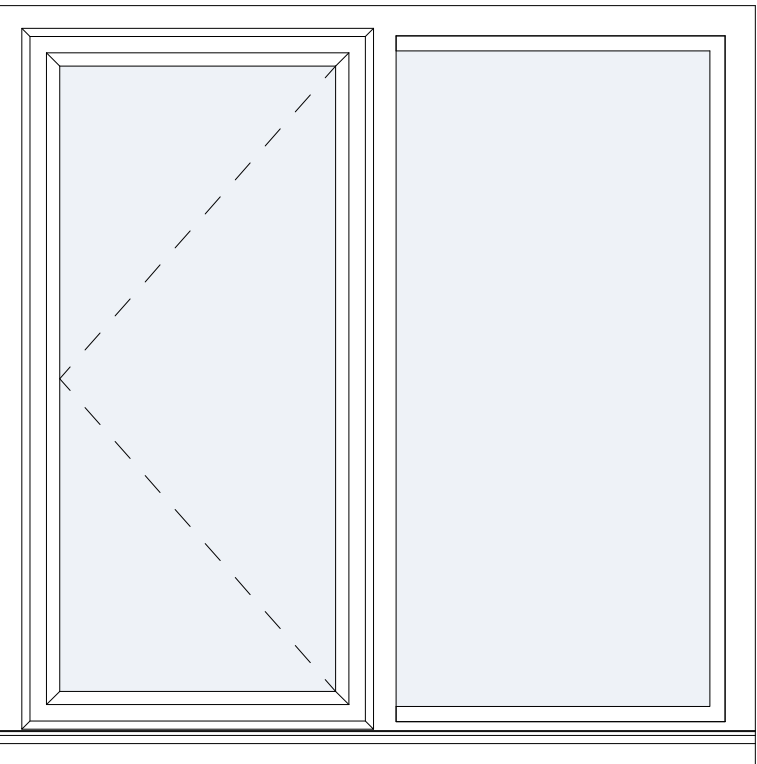


Window Type 01
1 : 10

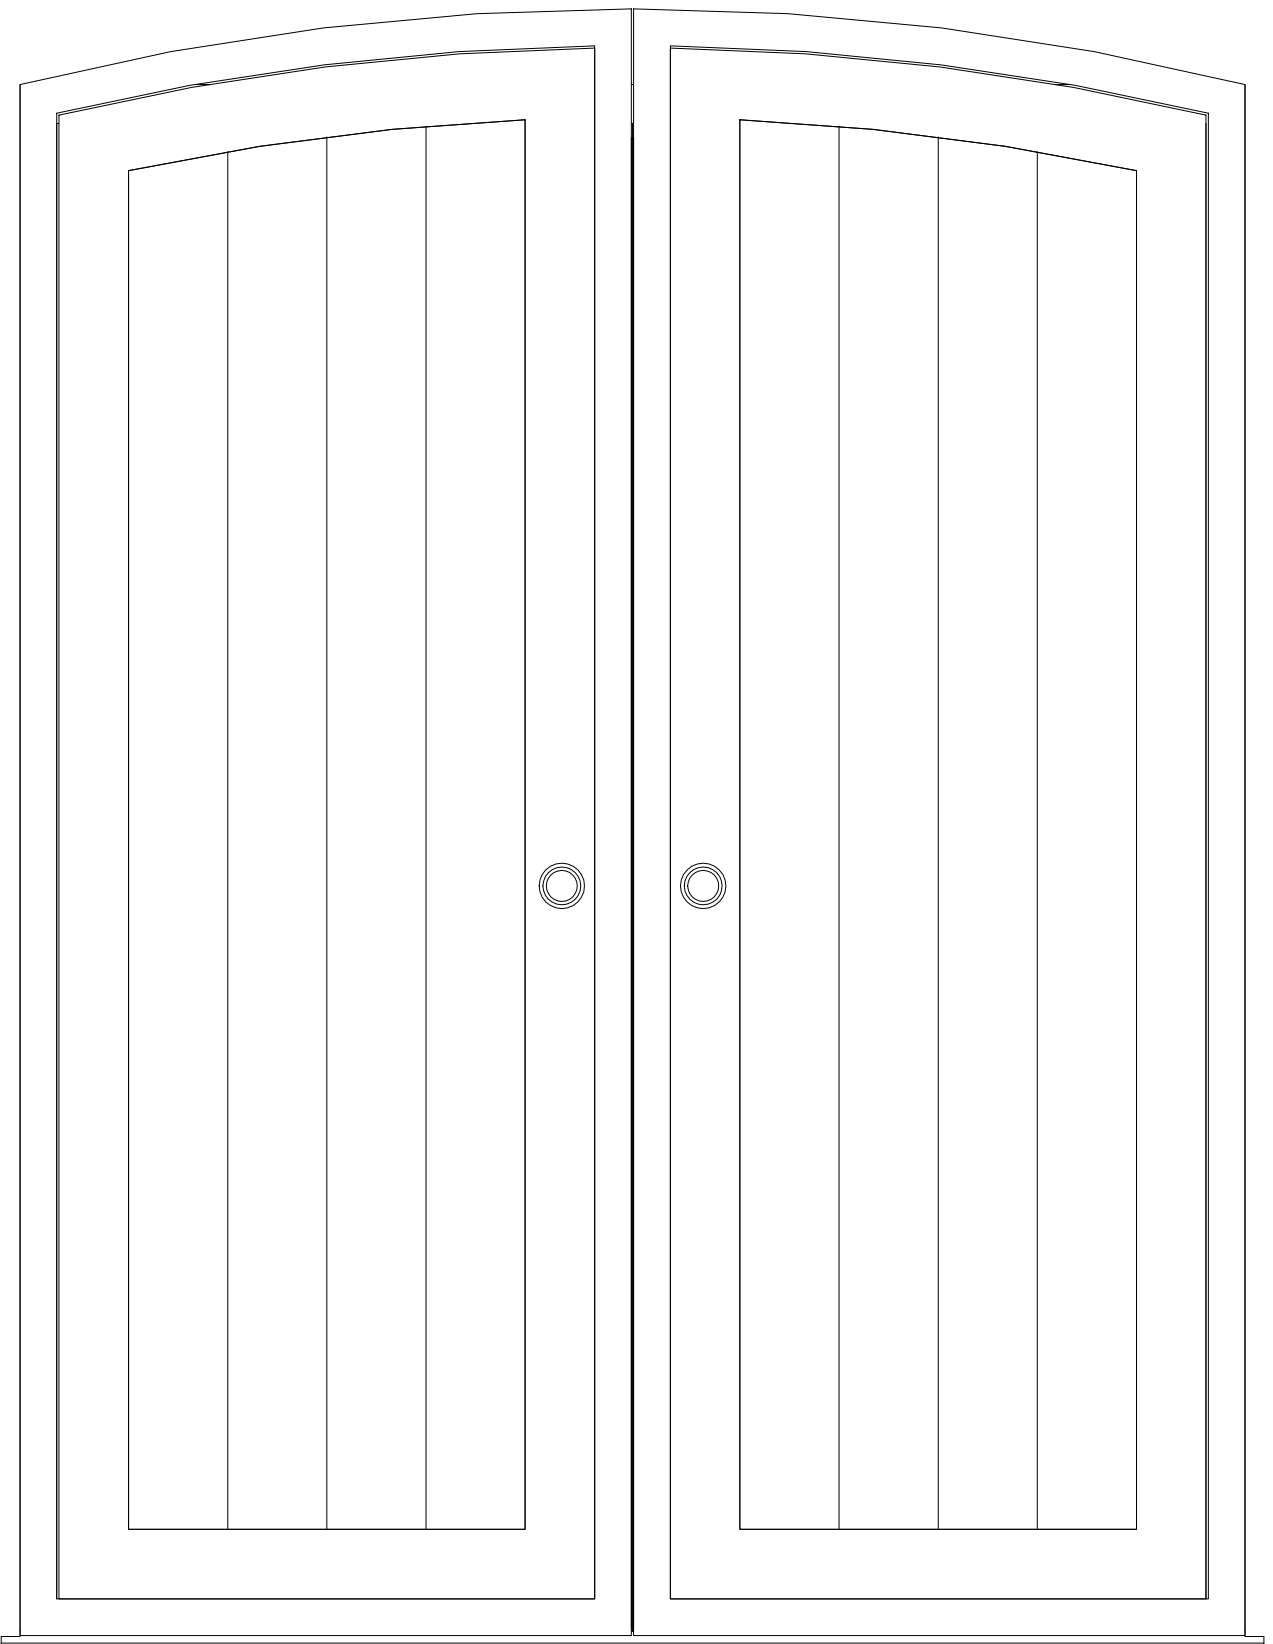


Door Type 01
1 : 10

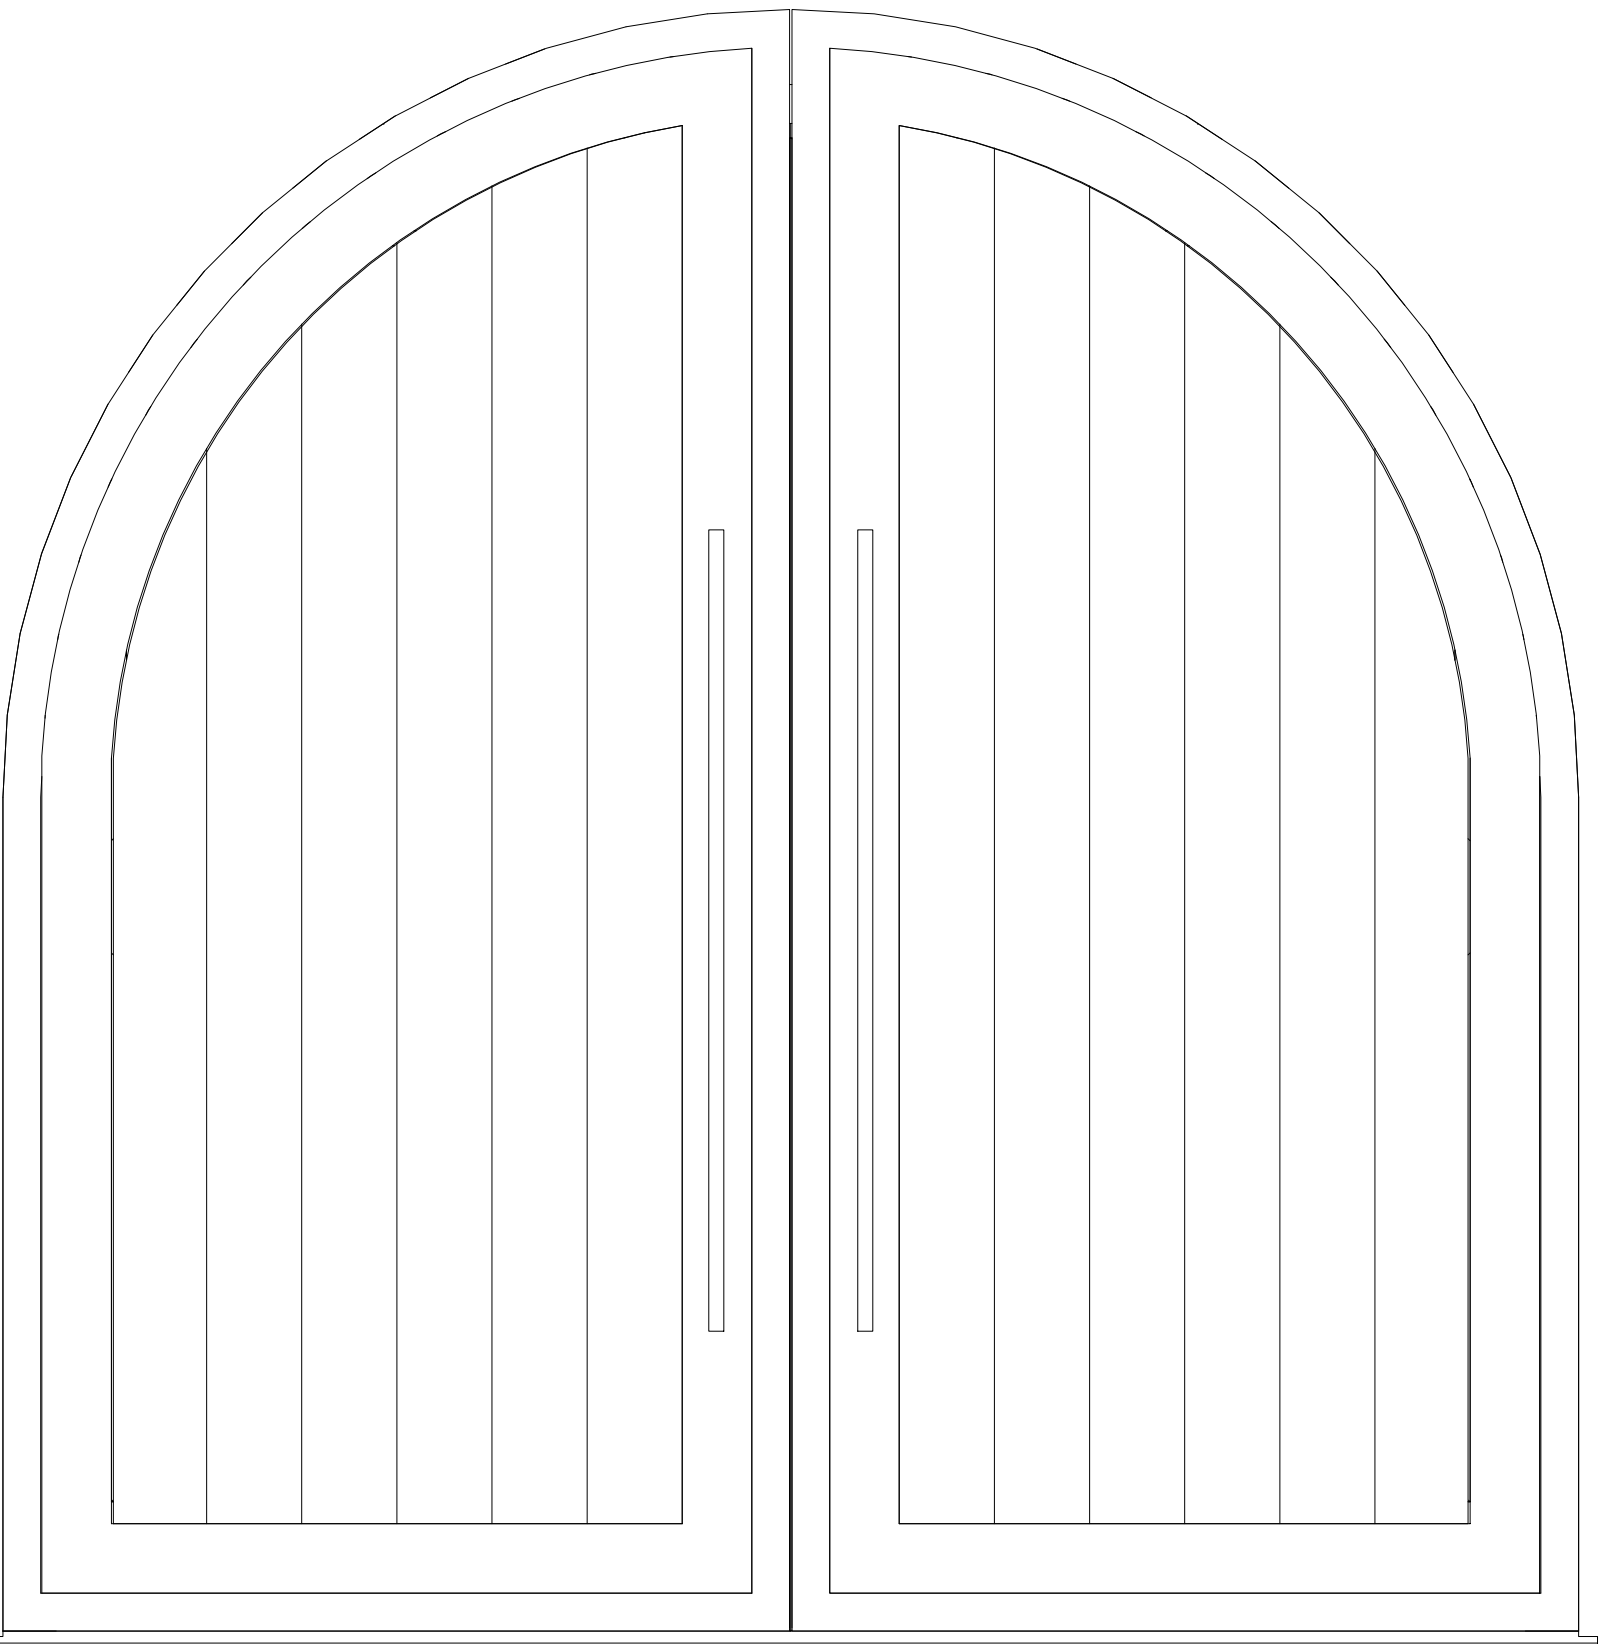

Door Type 02
1 : 10

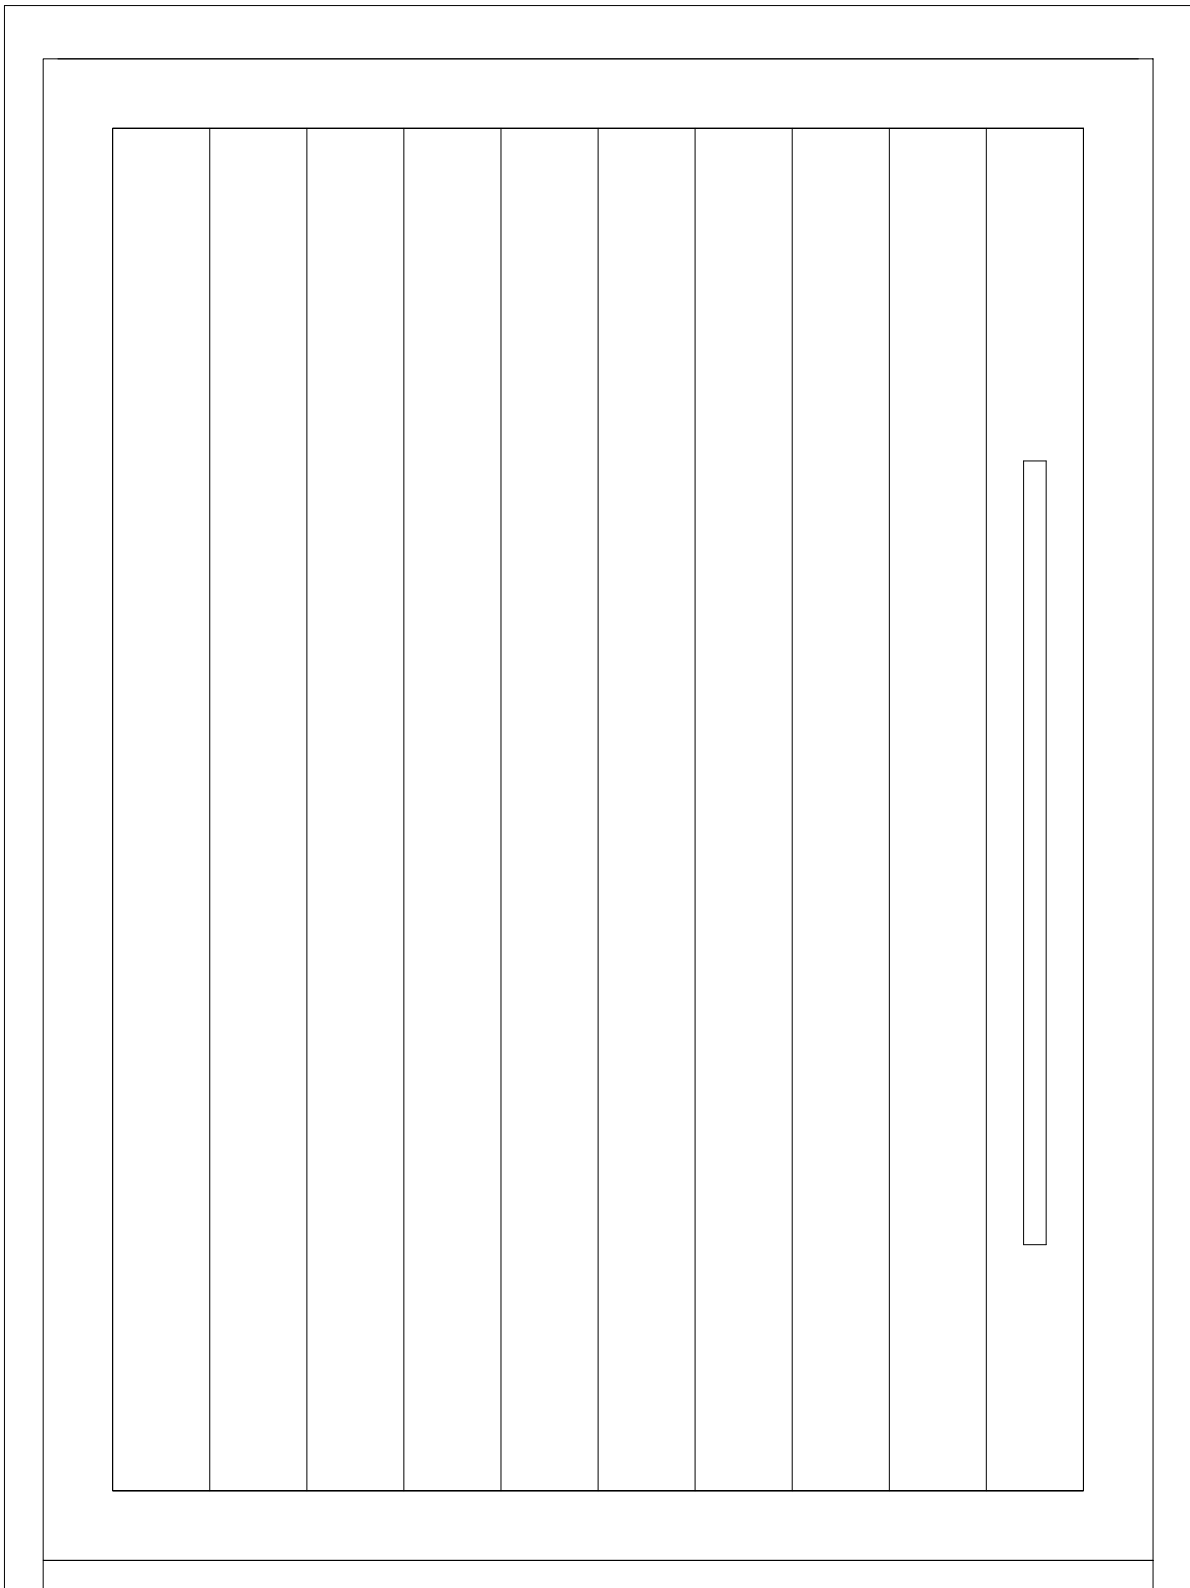

Door Type 03
1 : 10

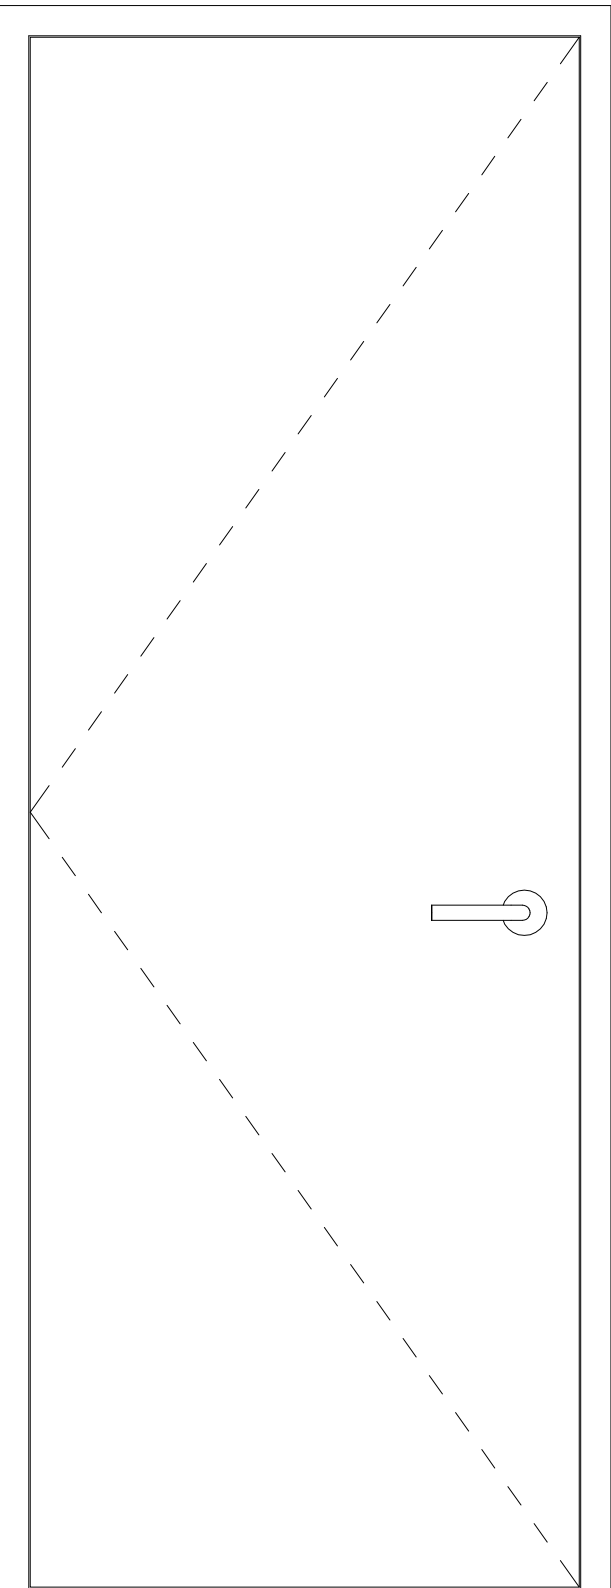

Door Type 04
1 : 10

0 1 m

0 5 m

NOTES: All works are to be undertaken in accordance with the Building Regulations, and the current British Standards. All proprietary materials and products are to be used and installed in strict accordance with the manufacturer's recommendations. Figured dimensions to be followed in preference to scaled. All dimensions to be checked on site, in the event of any discrepancy refer to the Architect. This drawing remains the copyright of the Architect and may not be copied in whole or in part without prior written consent. © 2022 Callie Homes Ltd (UK) Ltd. All rights reserved.