


Proposed small billboard - 3245 x 1640mm


Proposed Wall Mounted Billboard
6.3m x 3.150m. Circa 200mm thick

More detail please see elevations

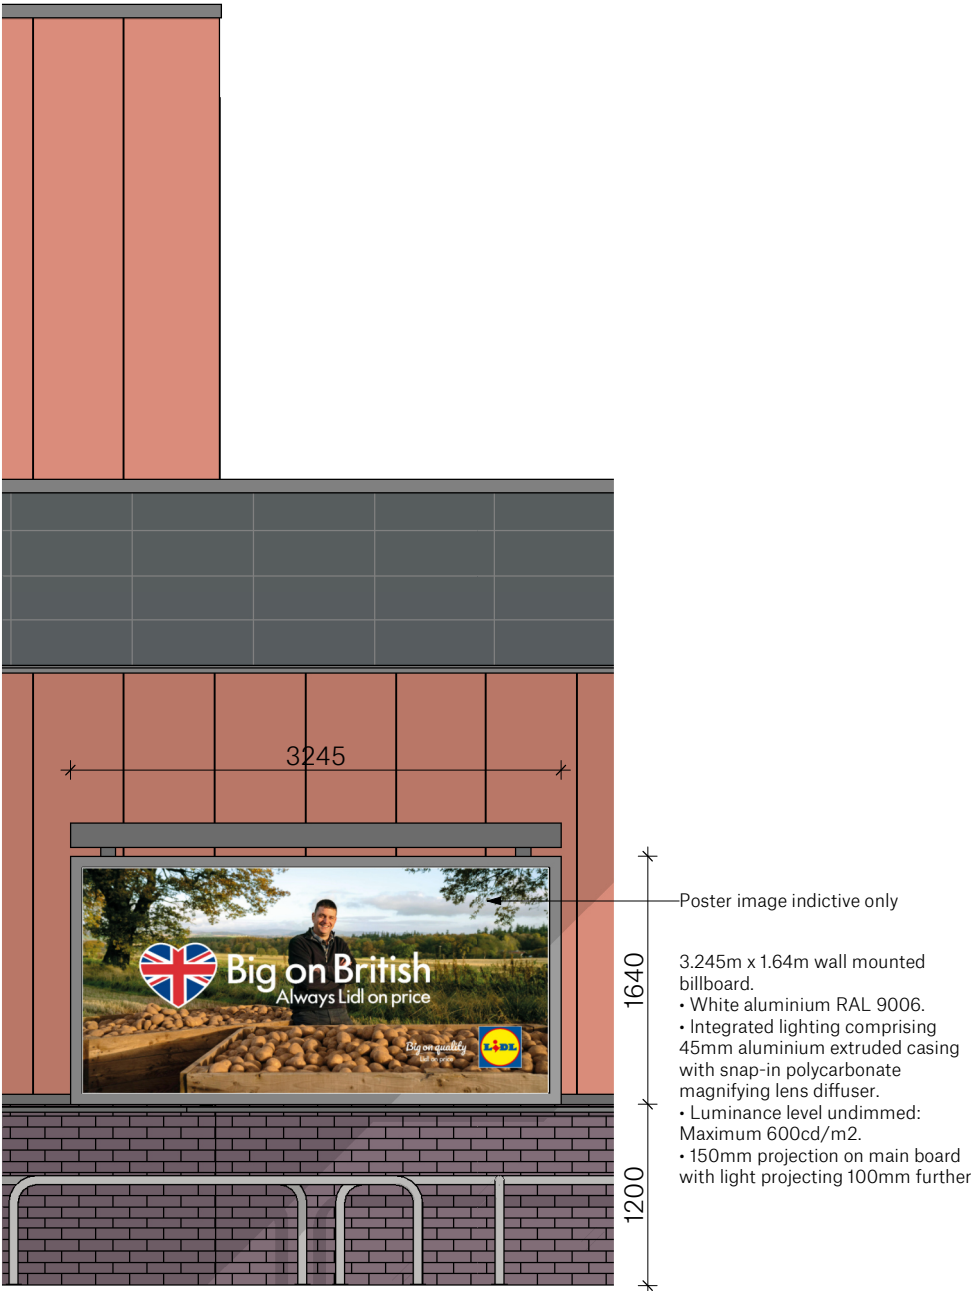


Small Billboard at Entrance

1: 50

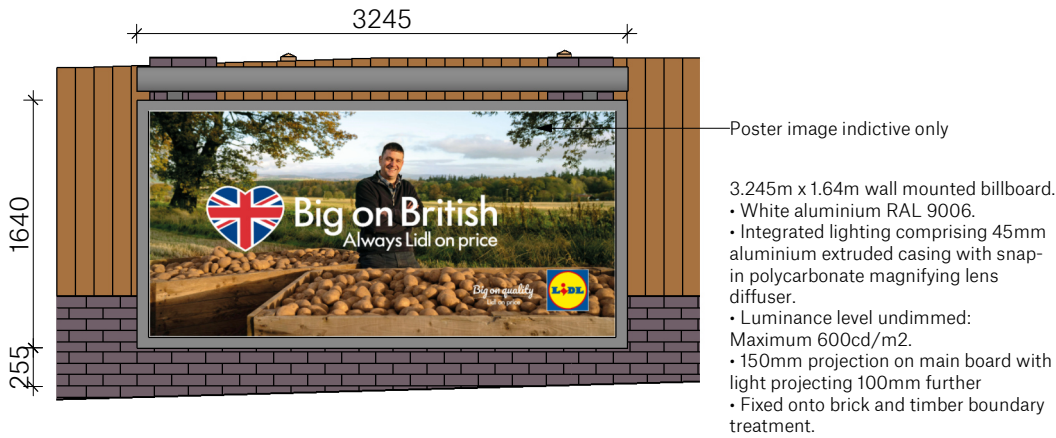

Small billboard onto Hall Lane

1: 50

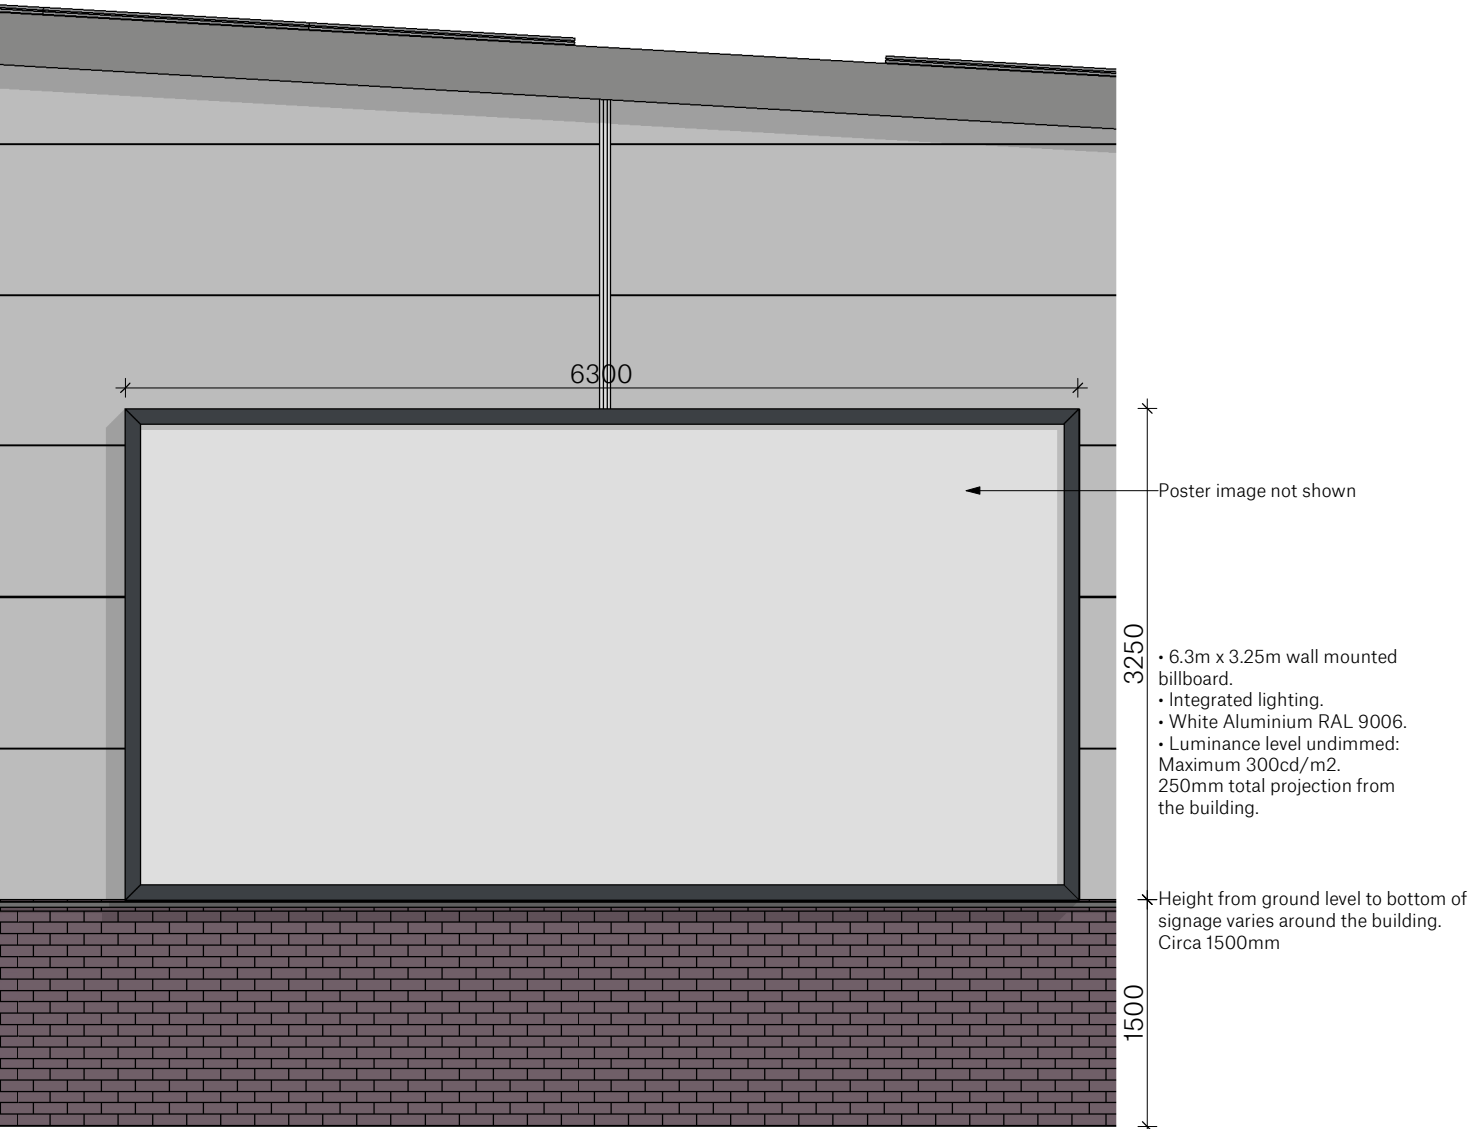


Billboard Elevation

1: 50




Proposed Site Plan - Billboard location

1: 1000

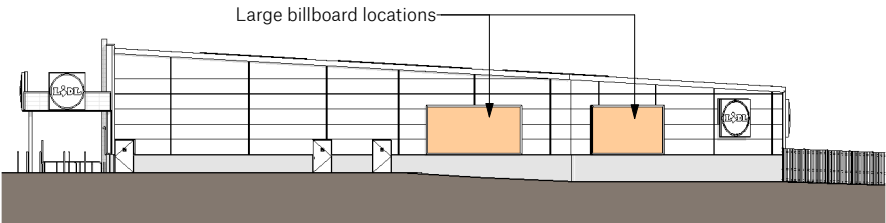

Proposed Northern Elevation Key

1: 500

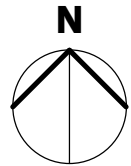

Store Specification

Bespoke

Drawing Purpose

PLANNING

This drawing has been prepared for the sole purpose of forming part of a planning application, and should not be used for any other purpose.



SPACE

Spaceworks, Benton Park Road, Newcastle upon Tyne, NE7 7LX
T: +44 (0)844 800 6660
www.spacearchitects.co.uk

Project

Lidl Kirkby

Drawing Title

Billboard Signage

Project No.
08984

Drawing No.
XX-XX-D-A-99003

Status
S3

Rev.
P01

Scale at A2
As indicated

File Reference: 08984-SPACE-XX-XX-D-A-99003-S3-P01

This drawing is Copyright - Check all dimensions on site - Inform originator of any discrepancies - Work to figured dimensions only - Do not scale