


PROPOSED

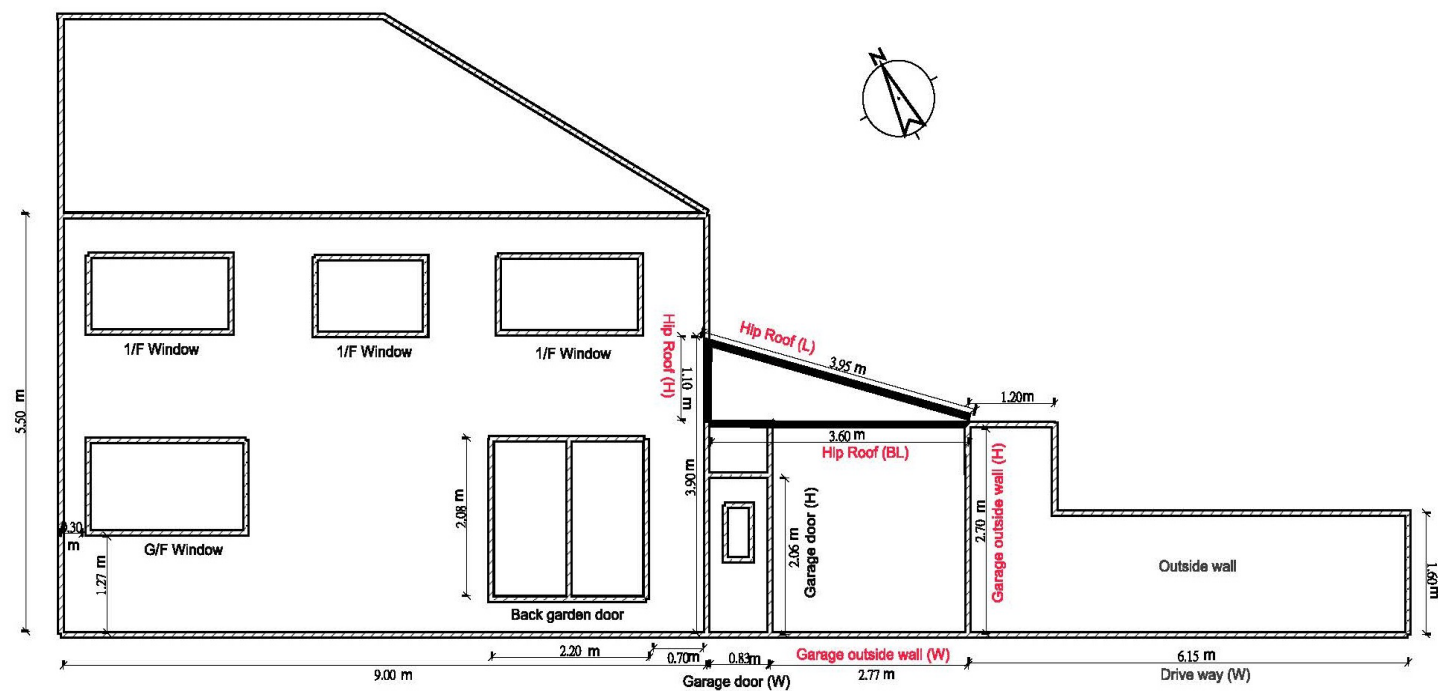

PROPOSED HIP ROOF SIZE

Hip roof (Length): 3.95m  
Hip roof (Bottom Length): 3.60m  
Hip roof (High): 1.10m  
Hip roof (Width): 4.80m

BASE MATERIALS

Roofing tiles  
Roofing sheet  
Timber  
PVC cladding for covering bottom edge  
Insulation  
Gutter  
Lead flashing  
Brick

|                                          |
|------------------------------------------|
| PLANNING APPLICATION                     |
| FLAT ROOF CHANGE TO HIP ROOF             |
| ADDRESS                                  |
| 1 ST JAMES ROAD HUYTON LIVERPOOL L36 0XH |
| DRAWING NO                               |
| 004                                      |
| DRAWING NAME                             |
| PROPOSED REAR ELEVATION                  |
| SCALE                                    |
| 1:100 @A4                                |
| DATE                                     |
| 03 JUN, 2023                             |
| DRAWN BY                                 |
| LAI YIN HO                               |