




Unit 01 Site Plan
Scale 1:500

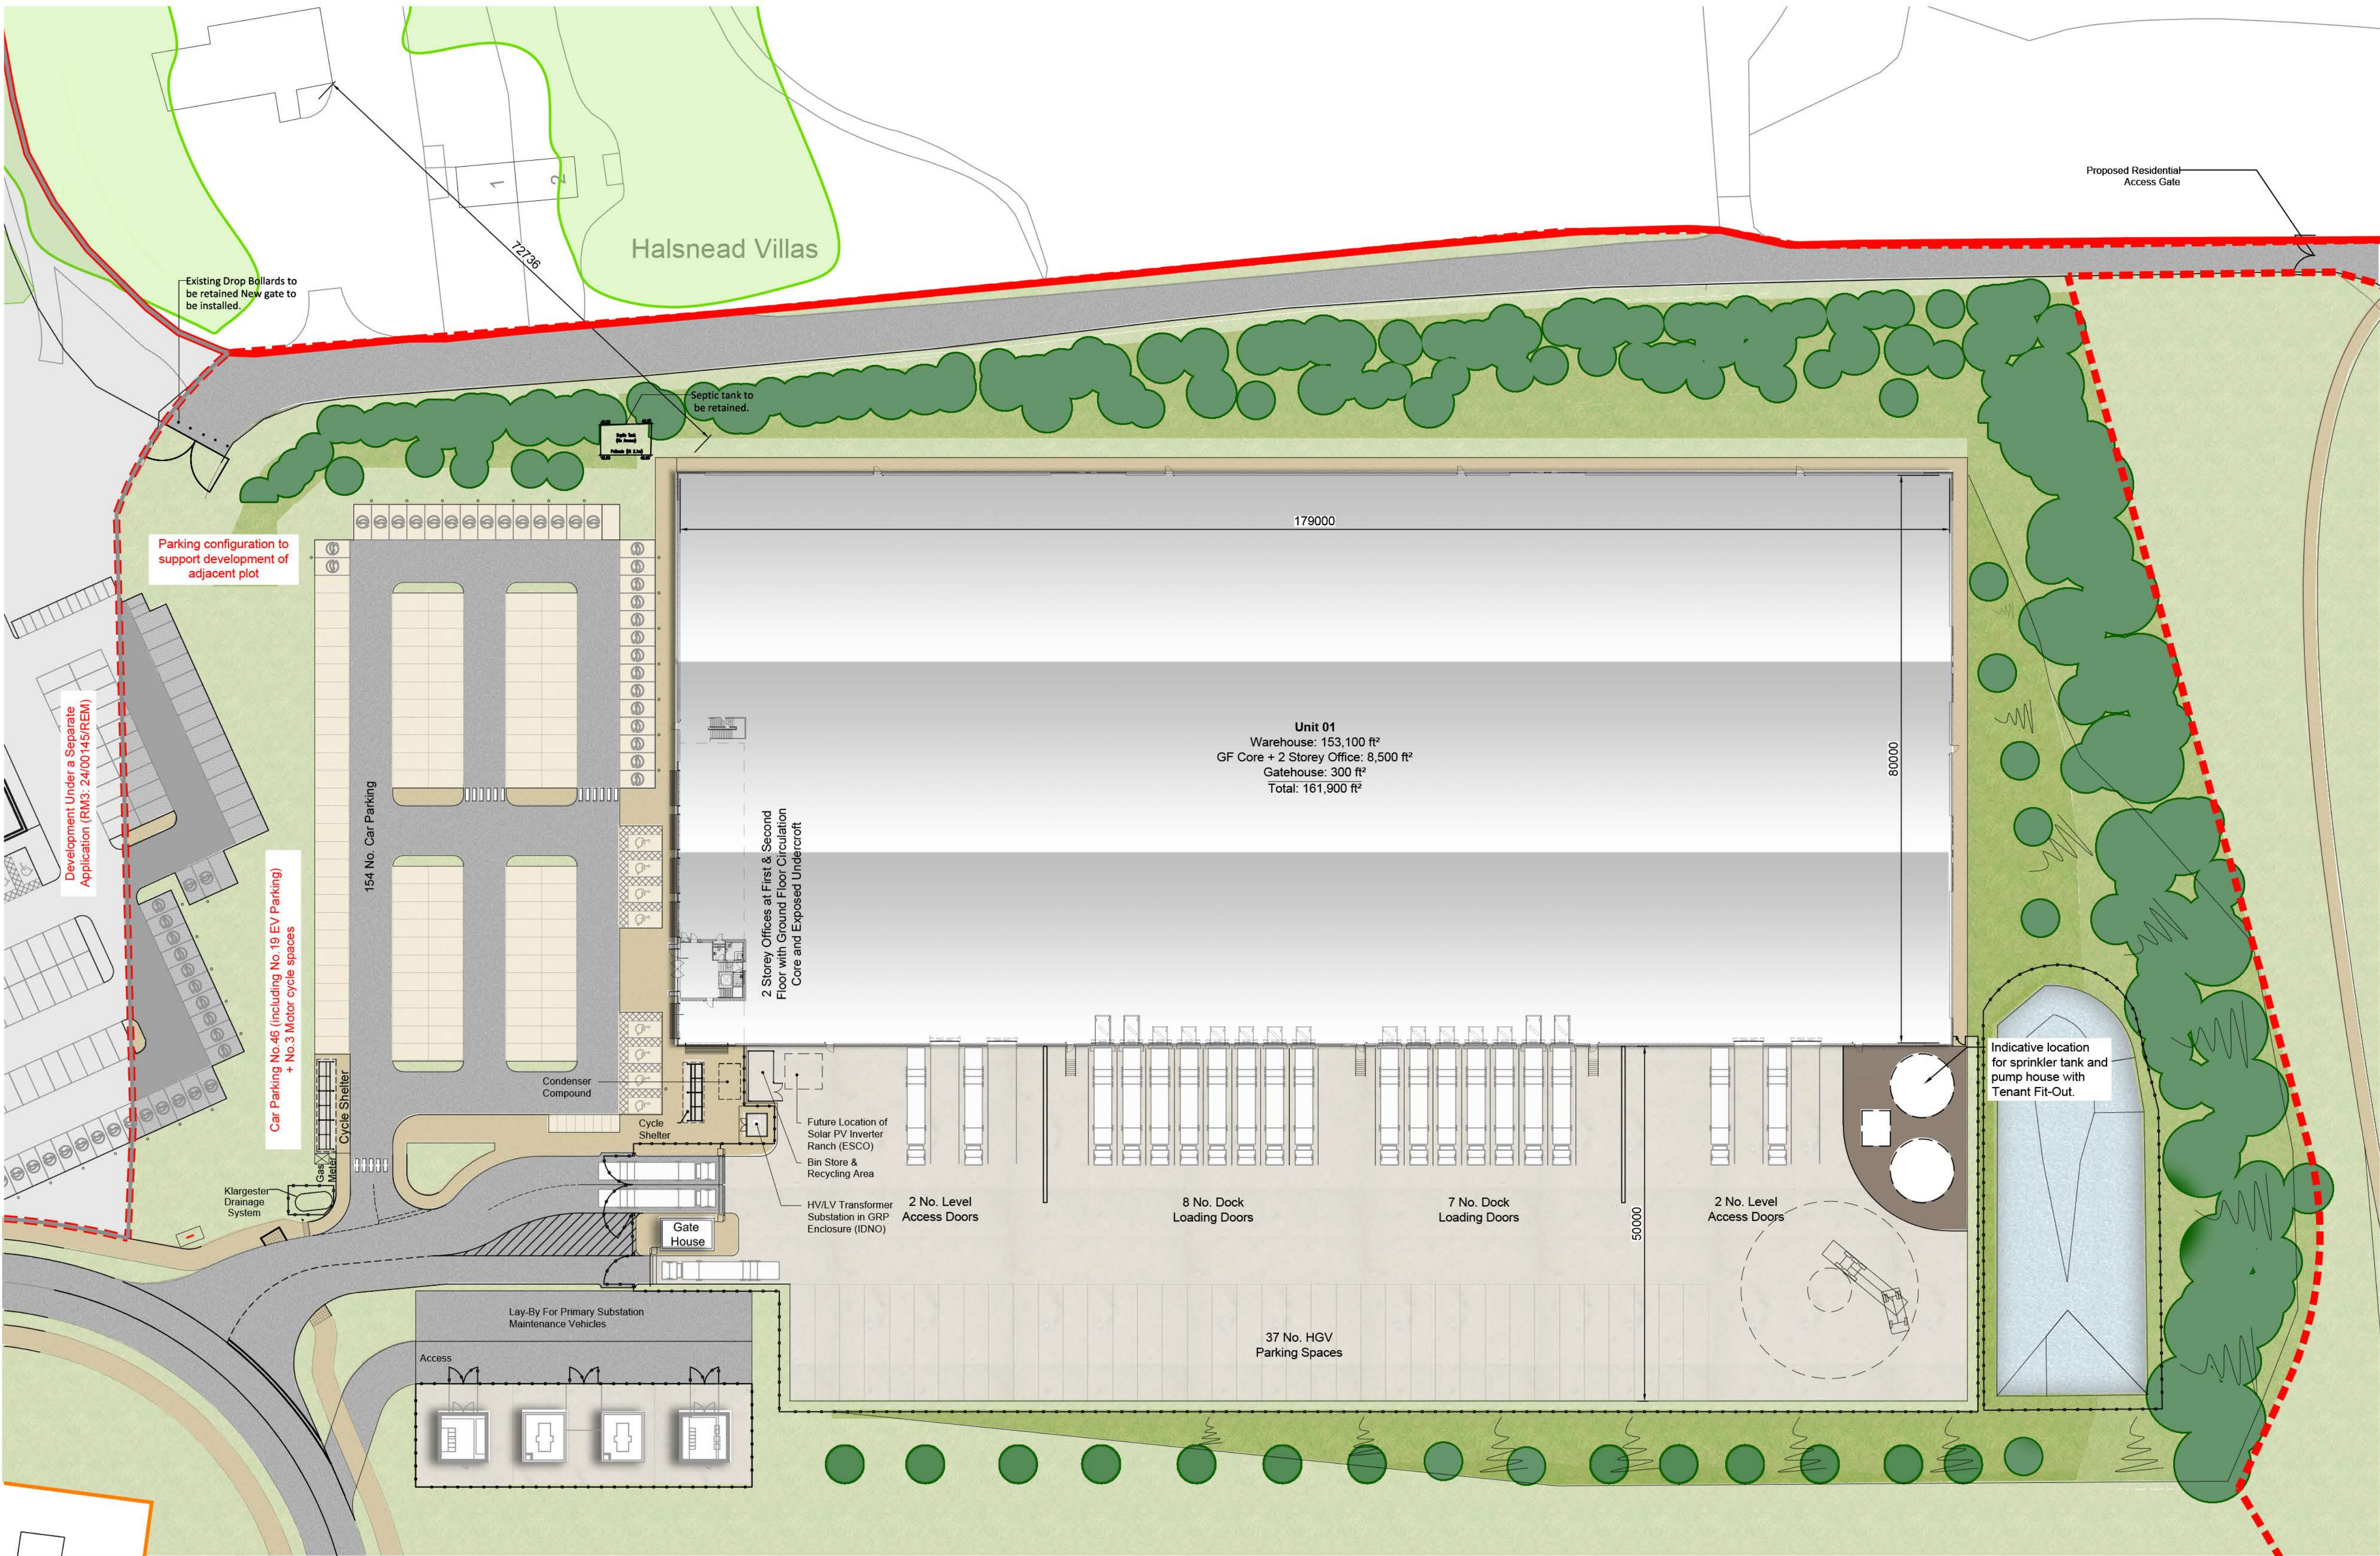

SCHEDULE OF ACCOMMODATION
(Gross Internal Area)

Unit 01	
Warehouse Area	- 153,100 sq ft (14,223m²)
Office (2 storey)	- 8,500 sq ft (790m²)
Gatehouse	- 300 sq ft (28m²)
Total Area	
- 161,900 sq ft (15,041m²)	
Loading Docks	- 15
Level Access	- 4
HGV Parking	- 37
Car Parking	- 154 (Inc. 8 No. Acc + 31 EV)
Motorcycle Parking	- 8

- Application Boundary
- Extent of Full Application
- Coal Authority Demise
- Development under a separate application (RM3: 24/00145/REM)

rev amendments by ckd date

Symmetry Park, Merseyside

Unit 01 Site Plan

TRITAX SYMMETRY
A TRITAX BIG BOX COMPANY

umc architects
3rd Floor, Manchester Club, 81 King Street, Manchester, M2 4AH
+44 (0)161 413 0590 info@umcarchitects.com

Drawing Status: Planning
Drawn / Checked: MY / DEB
Date: 08/04/2024
Scale: As Noted @ A1
Drawing no: 18128 P0400
Revision: P

10m SCALE 1:500