




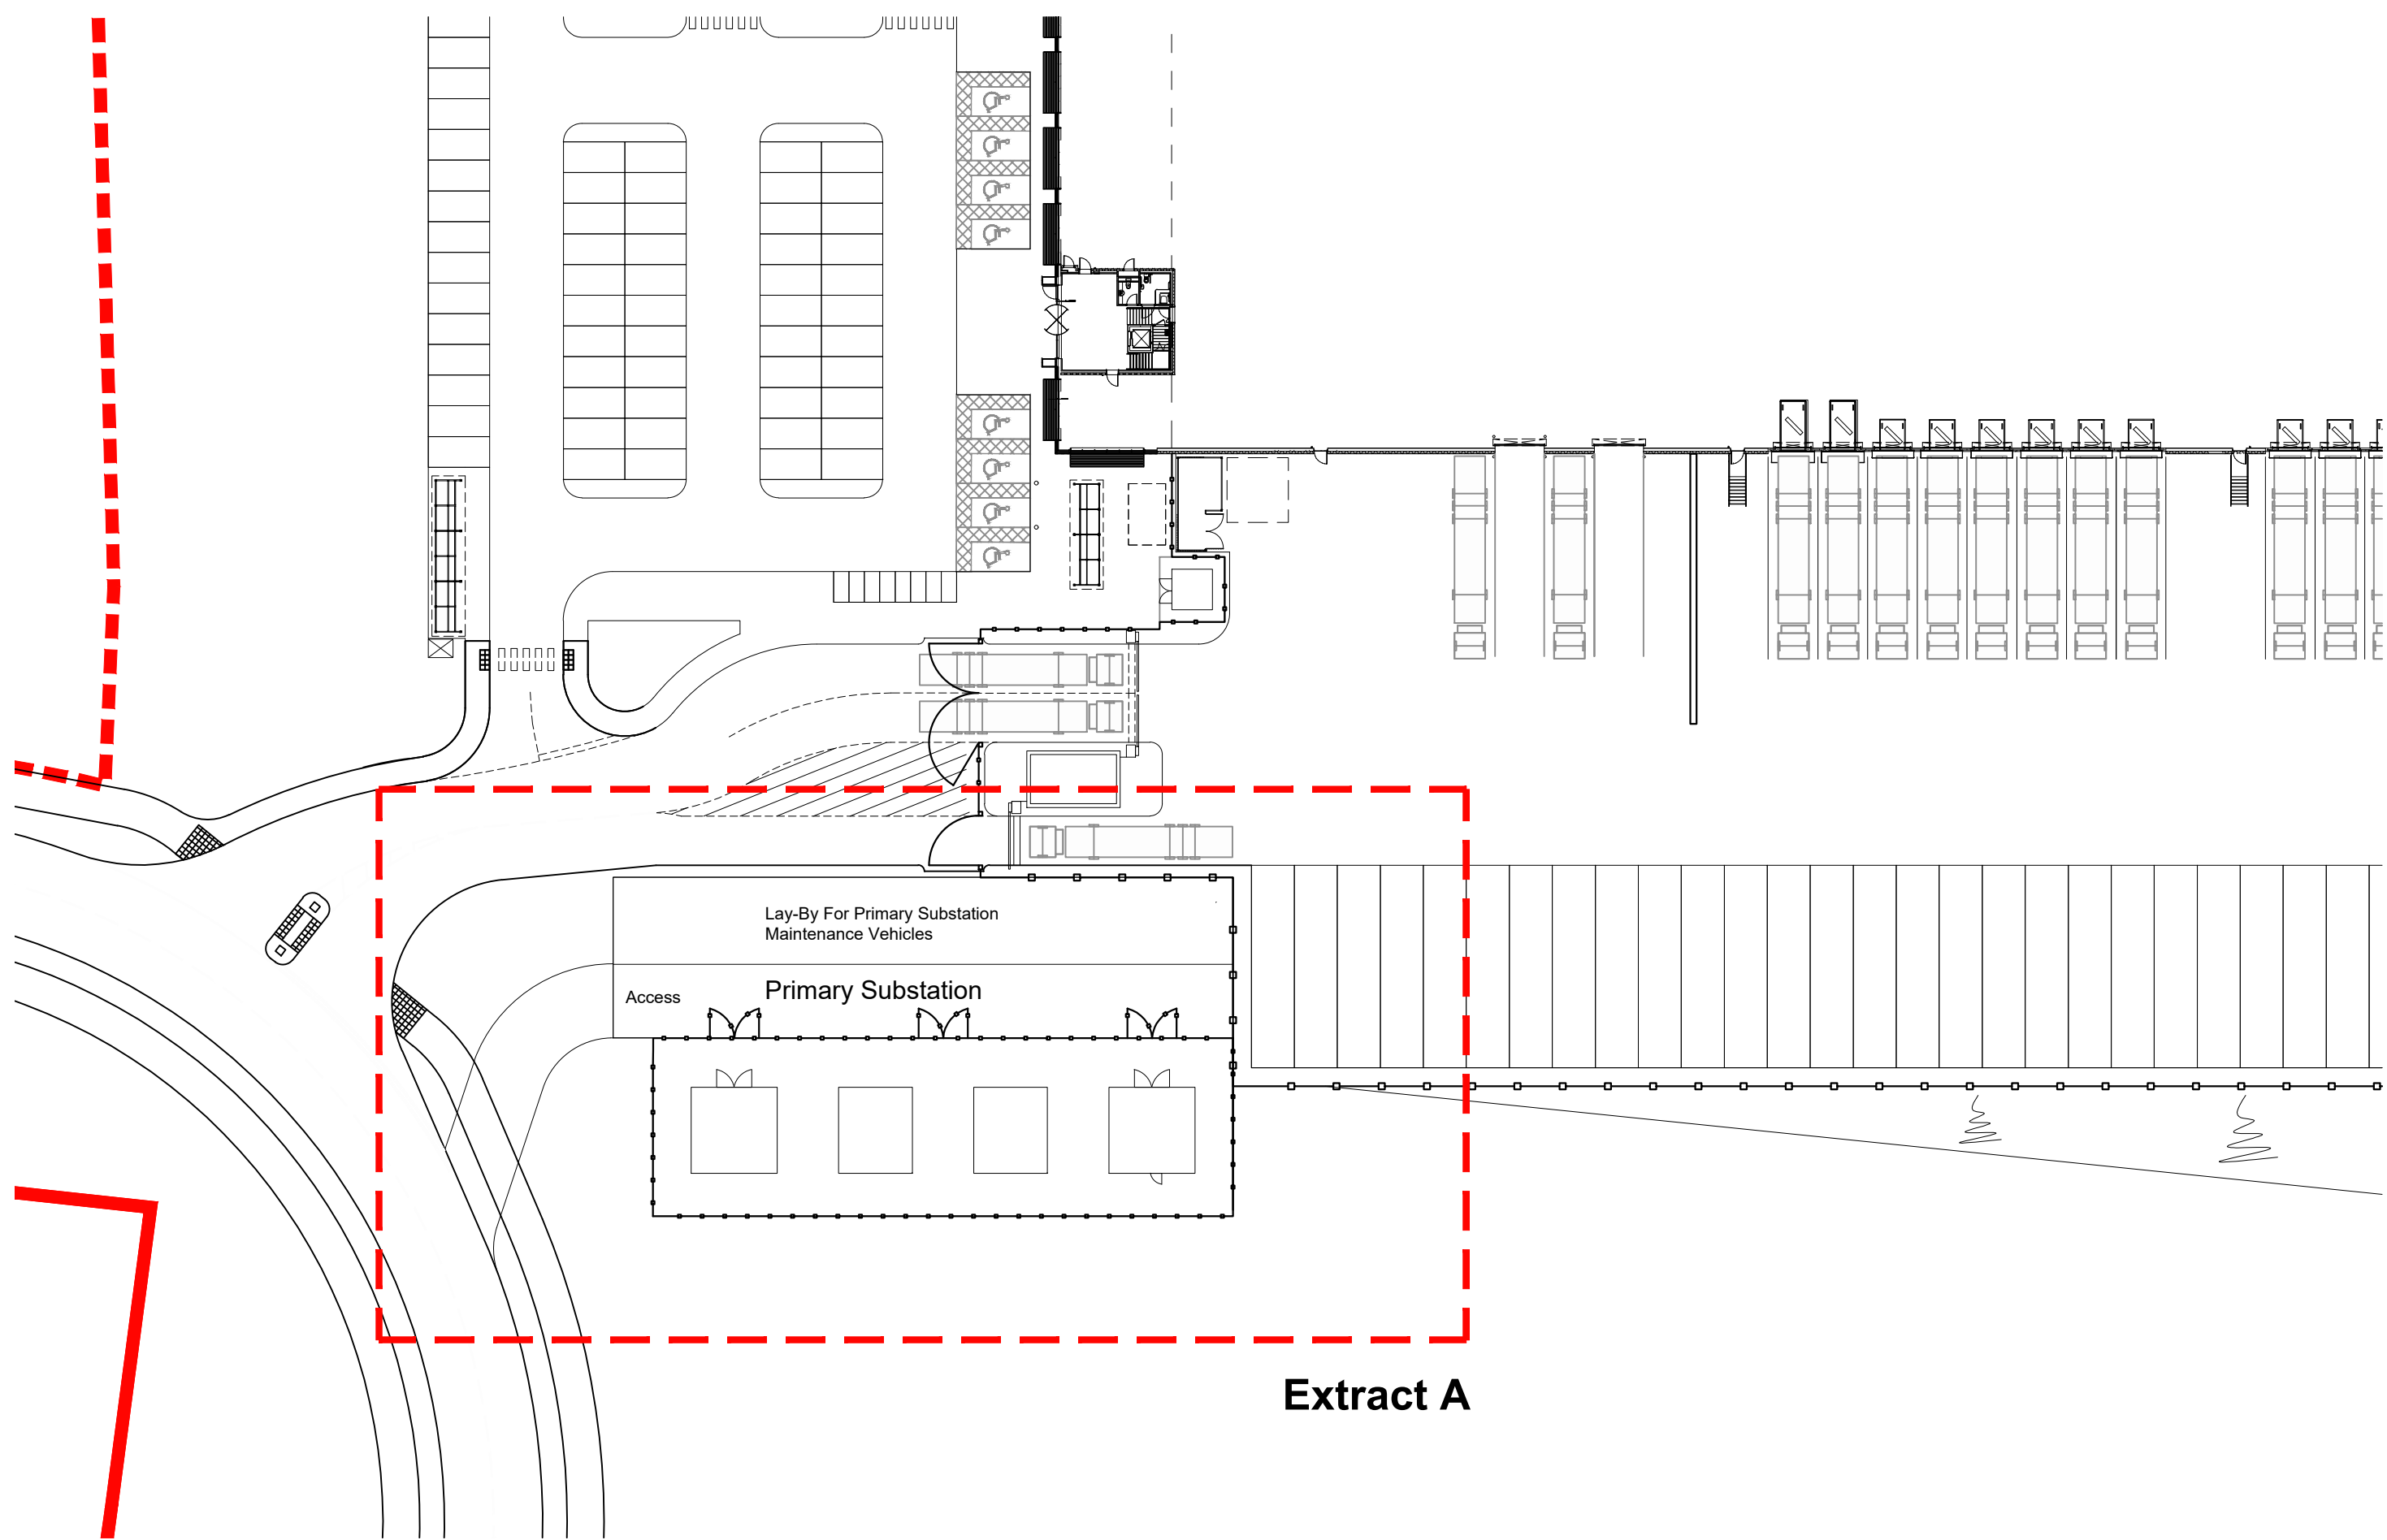


Location Plan Scale 1:500

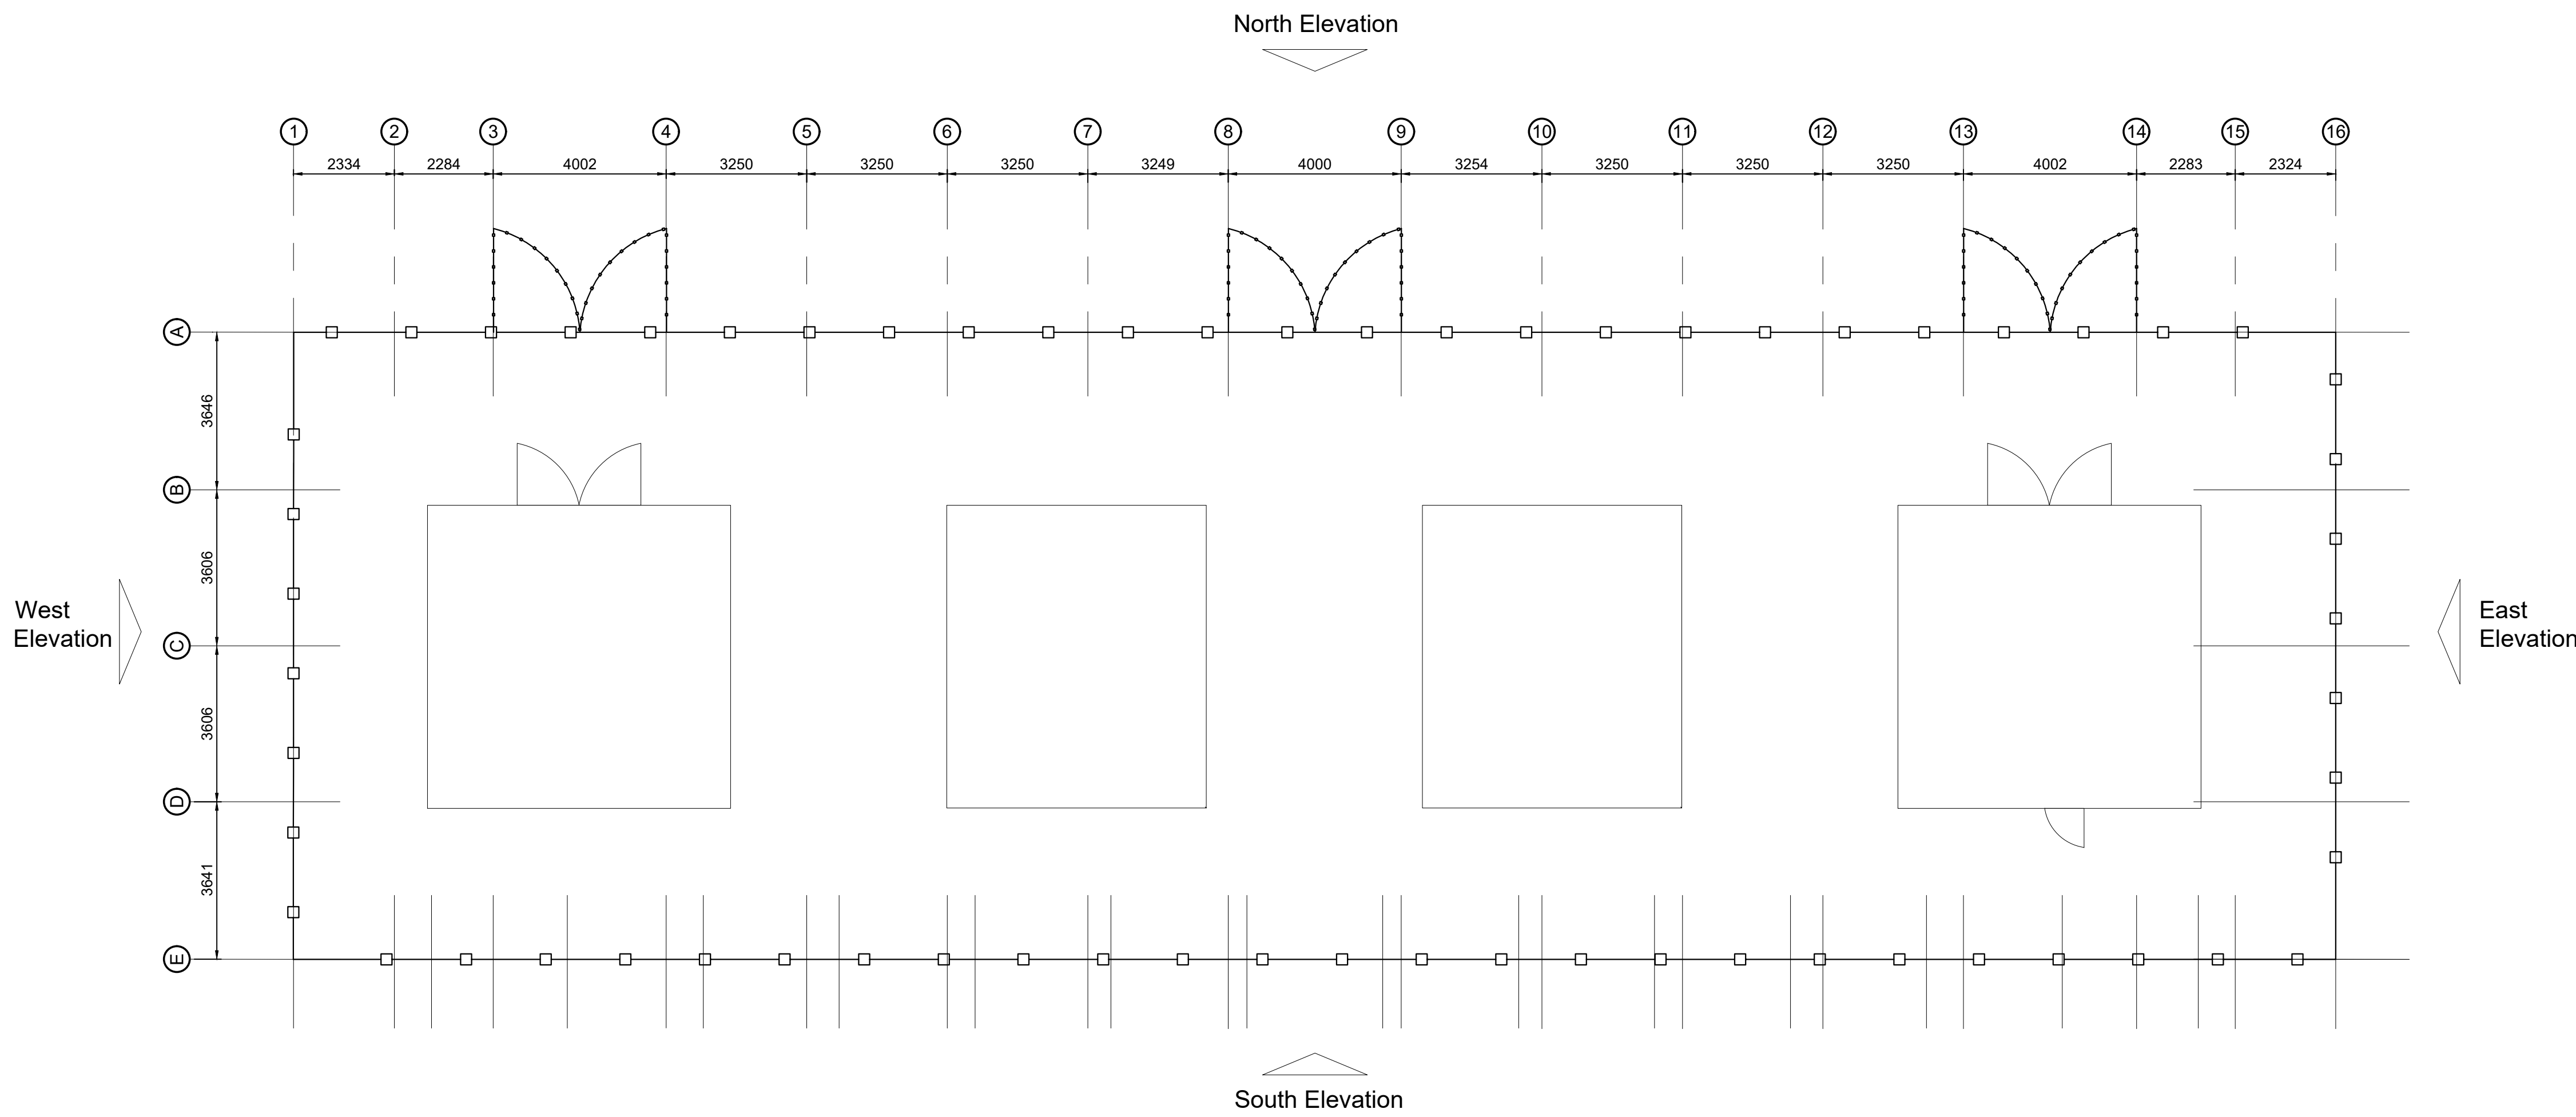


Primary Substation Plan - Extract A Scale 1:100

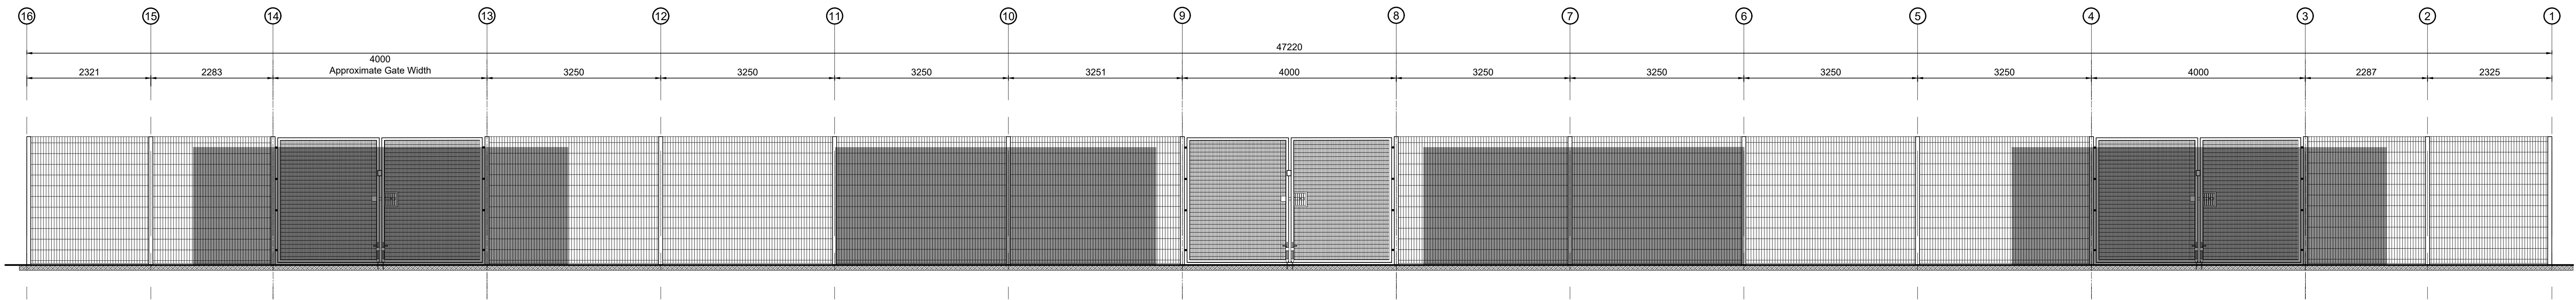


North Elevation Scale 1:50

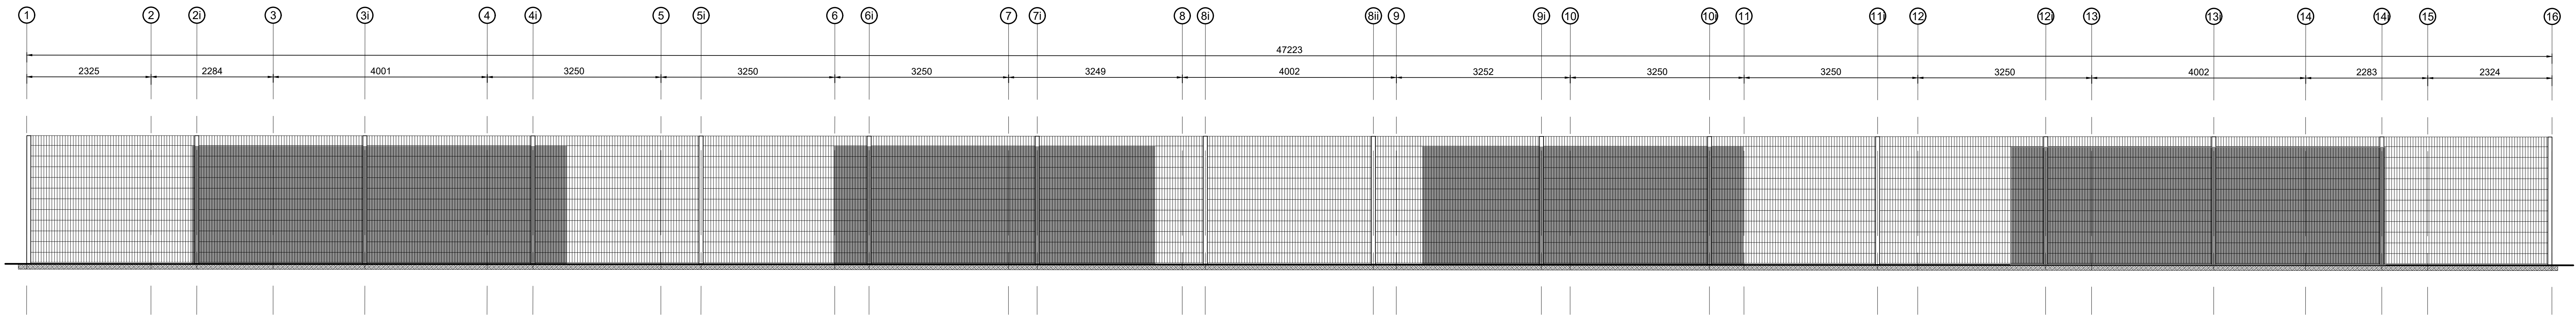


South Elevation Scale 1:50

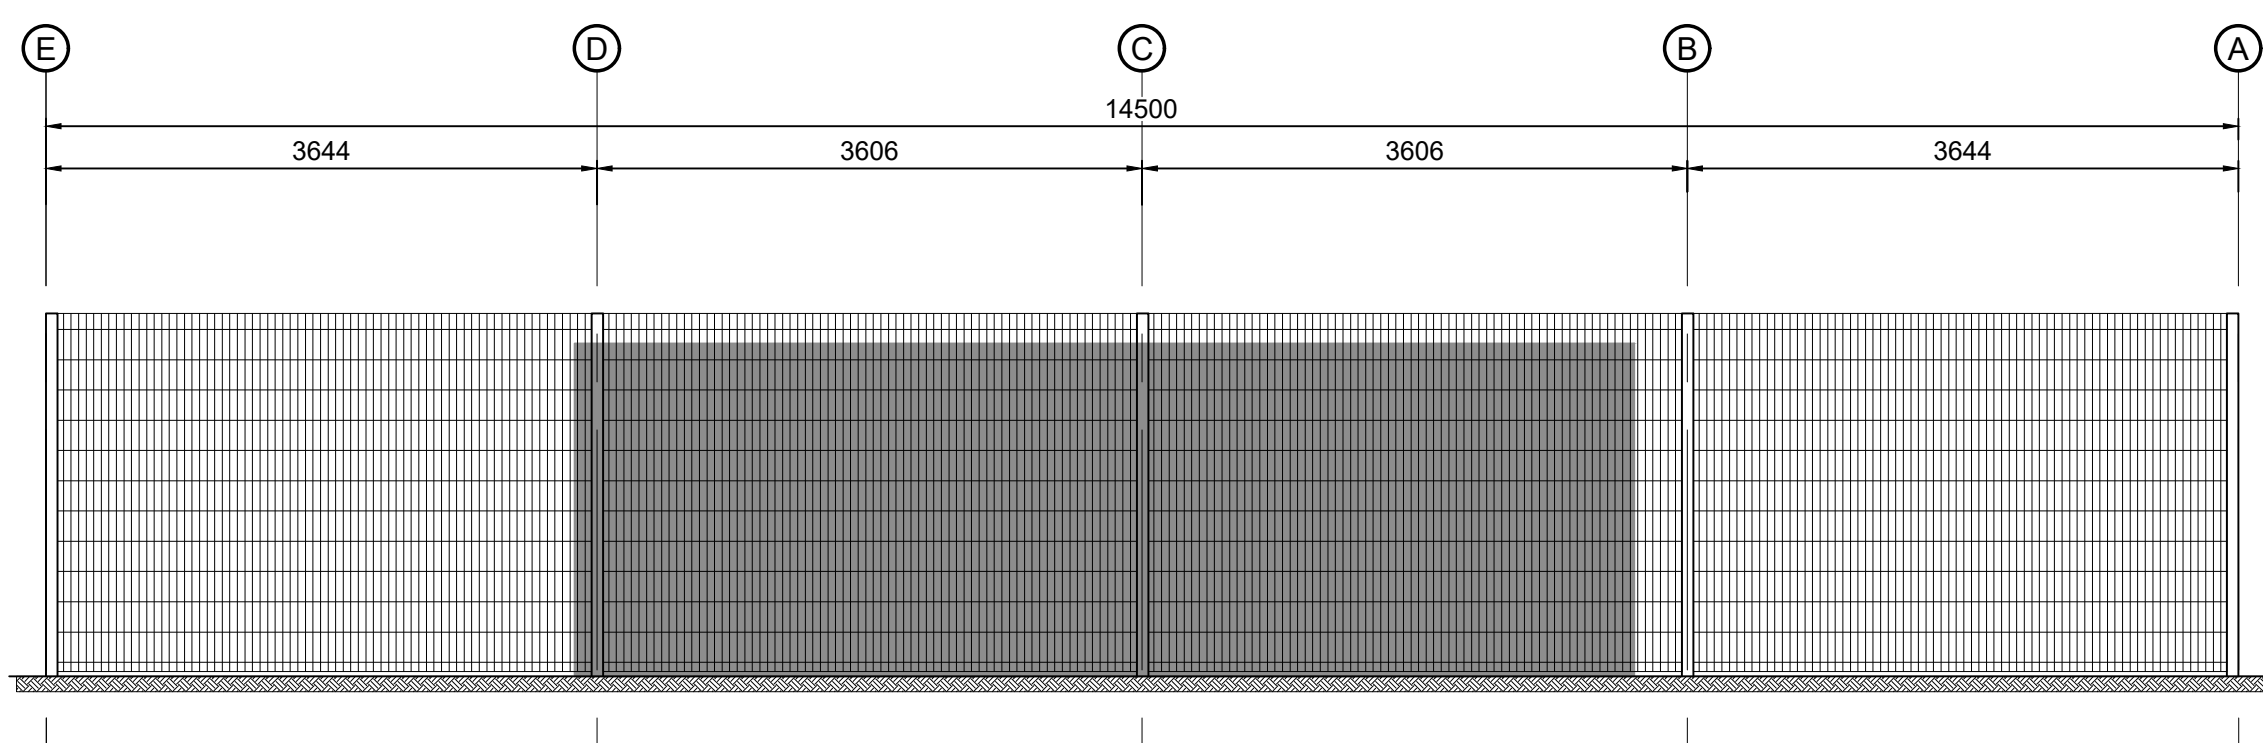



East Elevation Scale 1:50

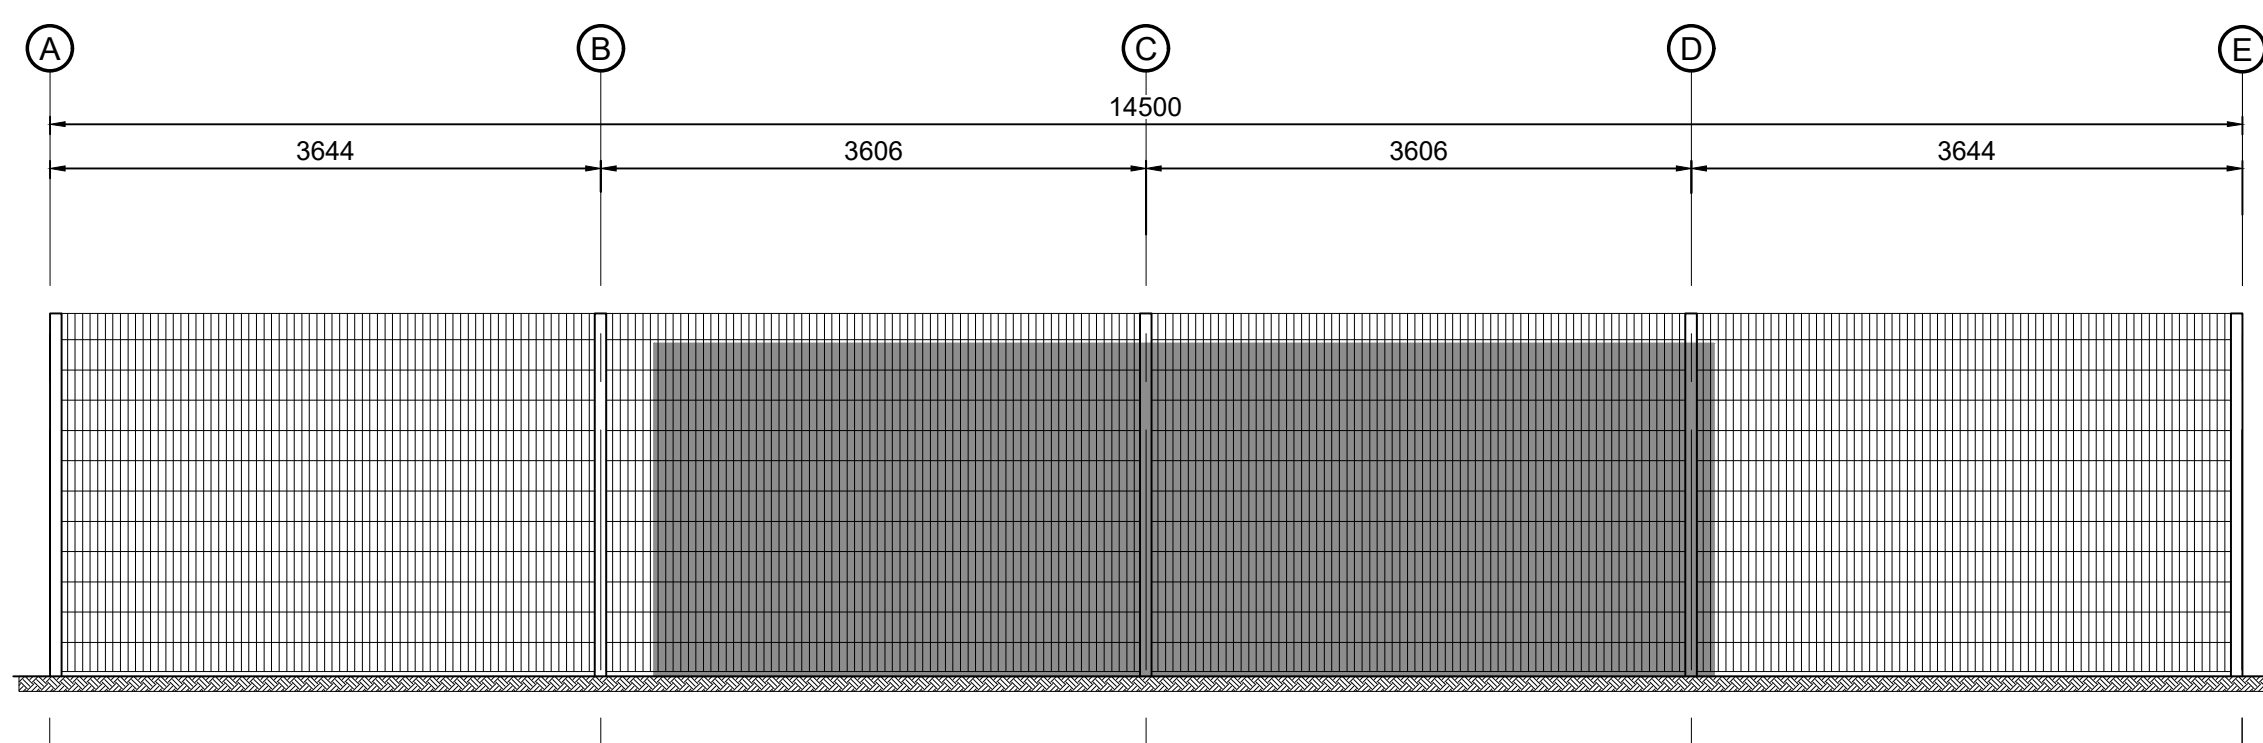

West Elevation Scale 1:50

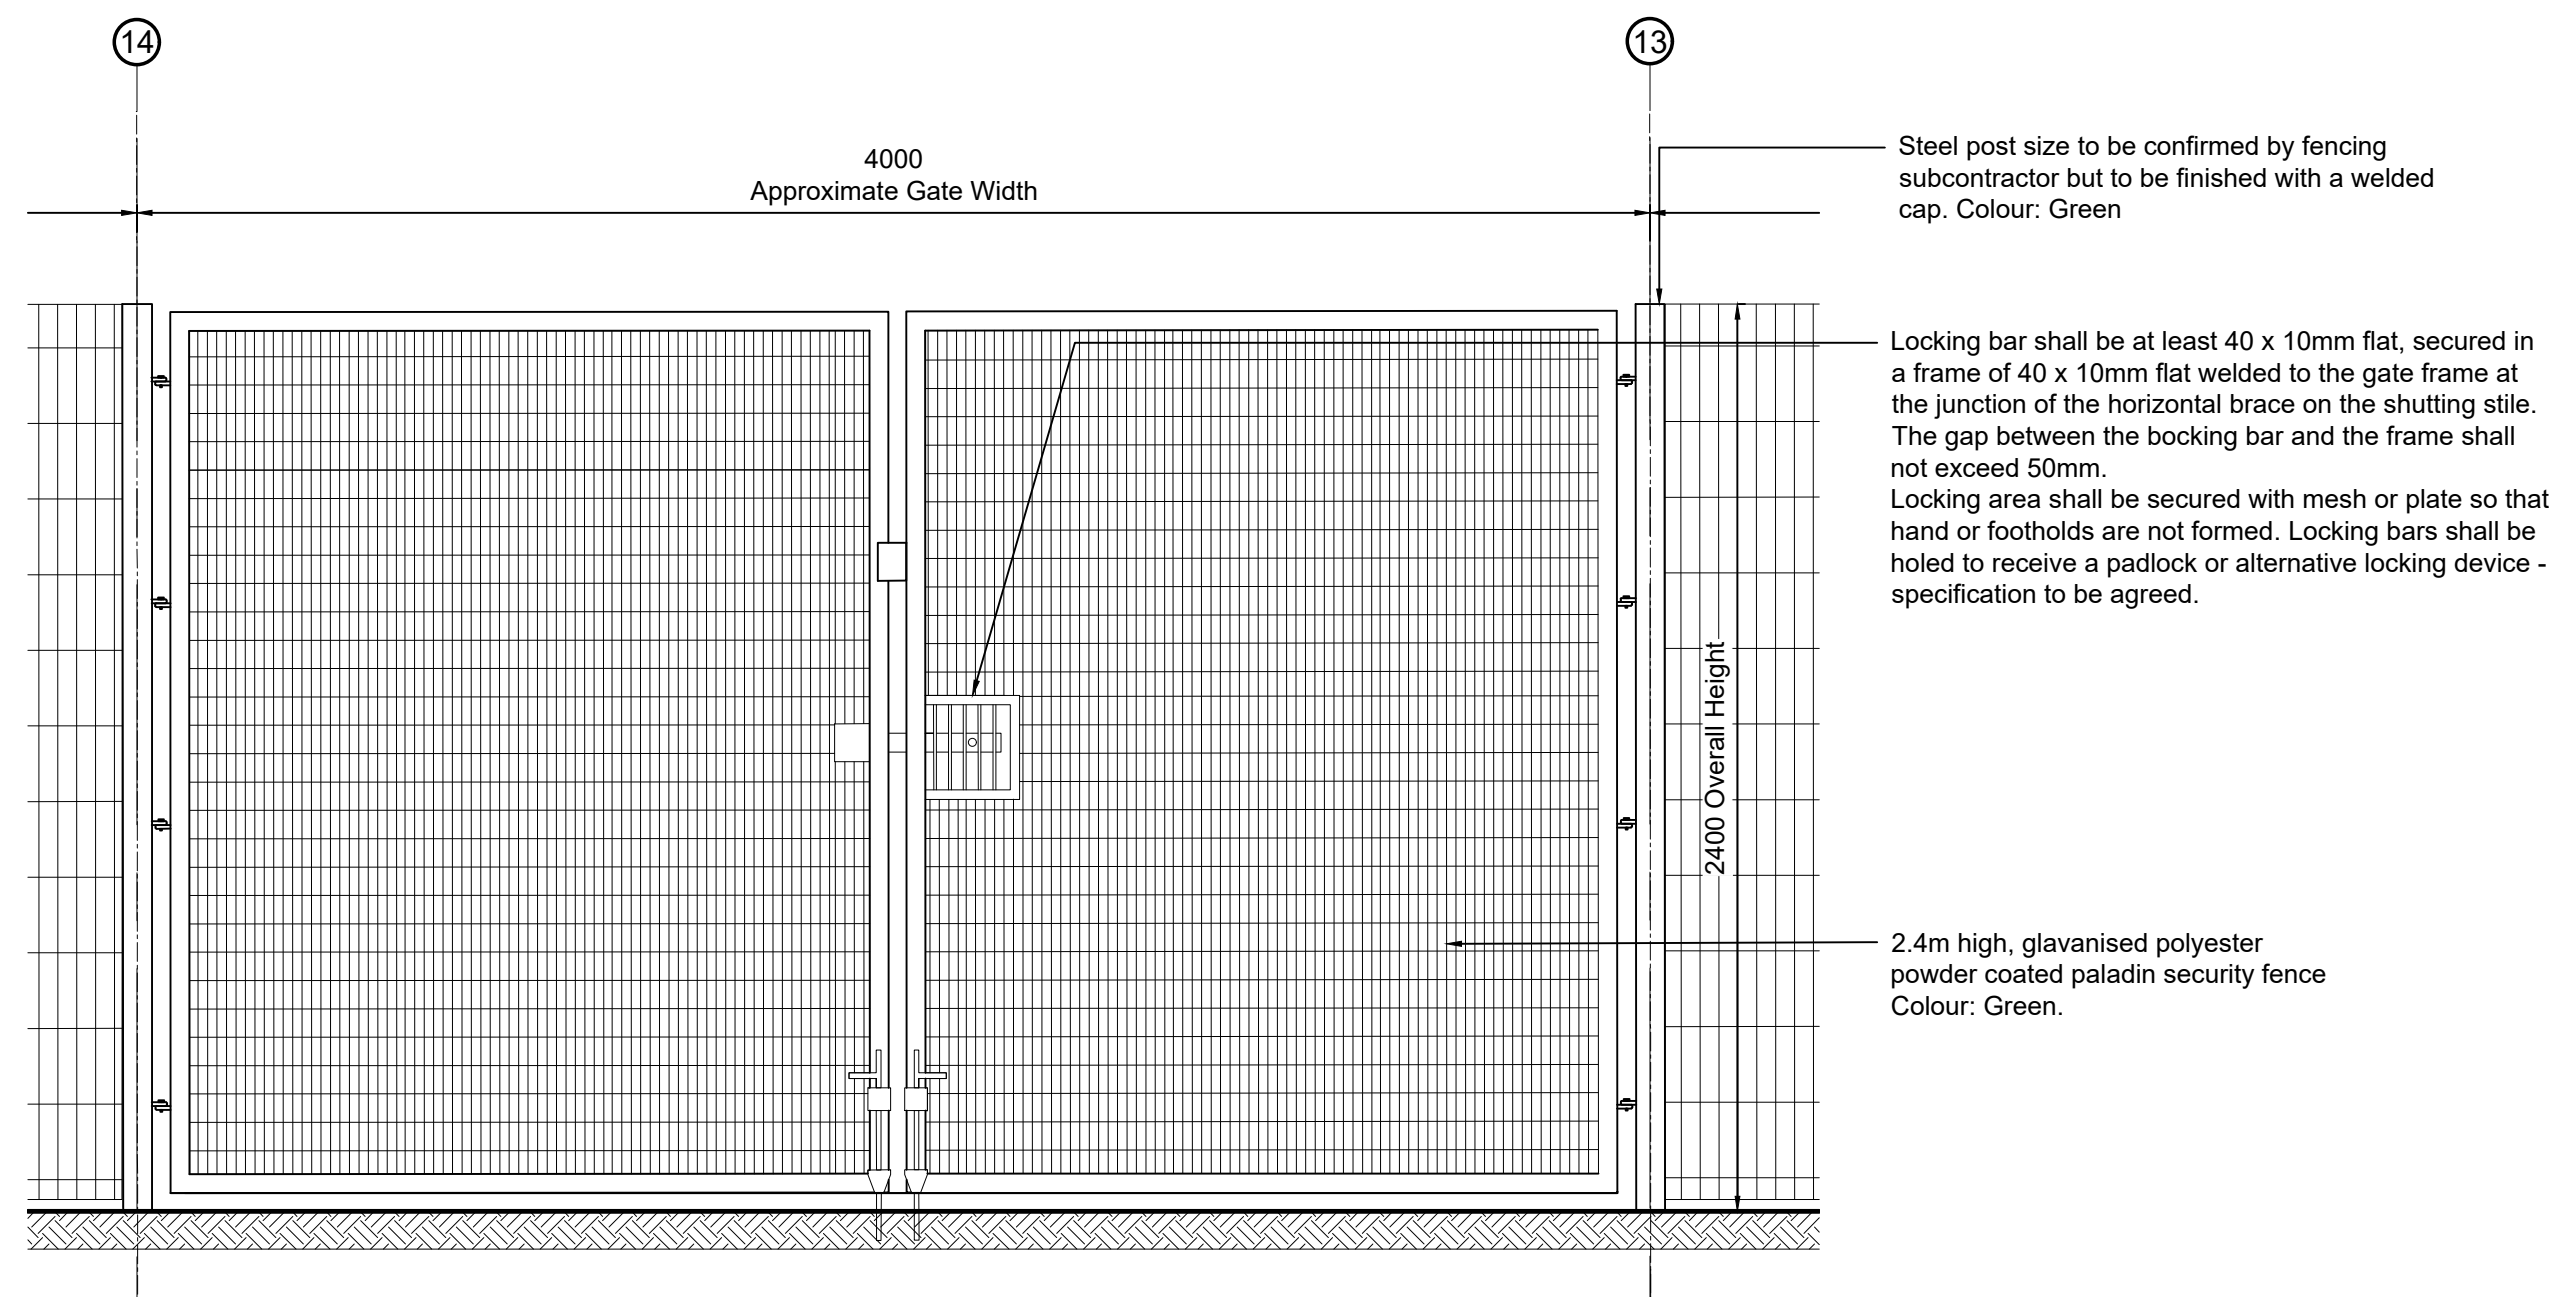

Access Gate Details Scale 1:20

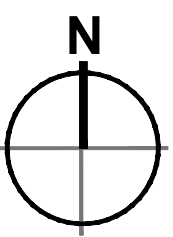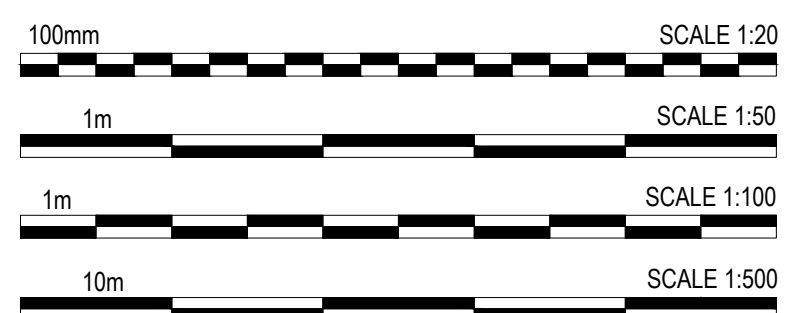

PLANNING
THIS DRAWING IS FOR PLANNING CONSIDERATION ONLY
AND SHOULD NOT BE USED FOR ANY OTHER PURPOSE