





REAR ELEVATION
1 : 50

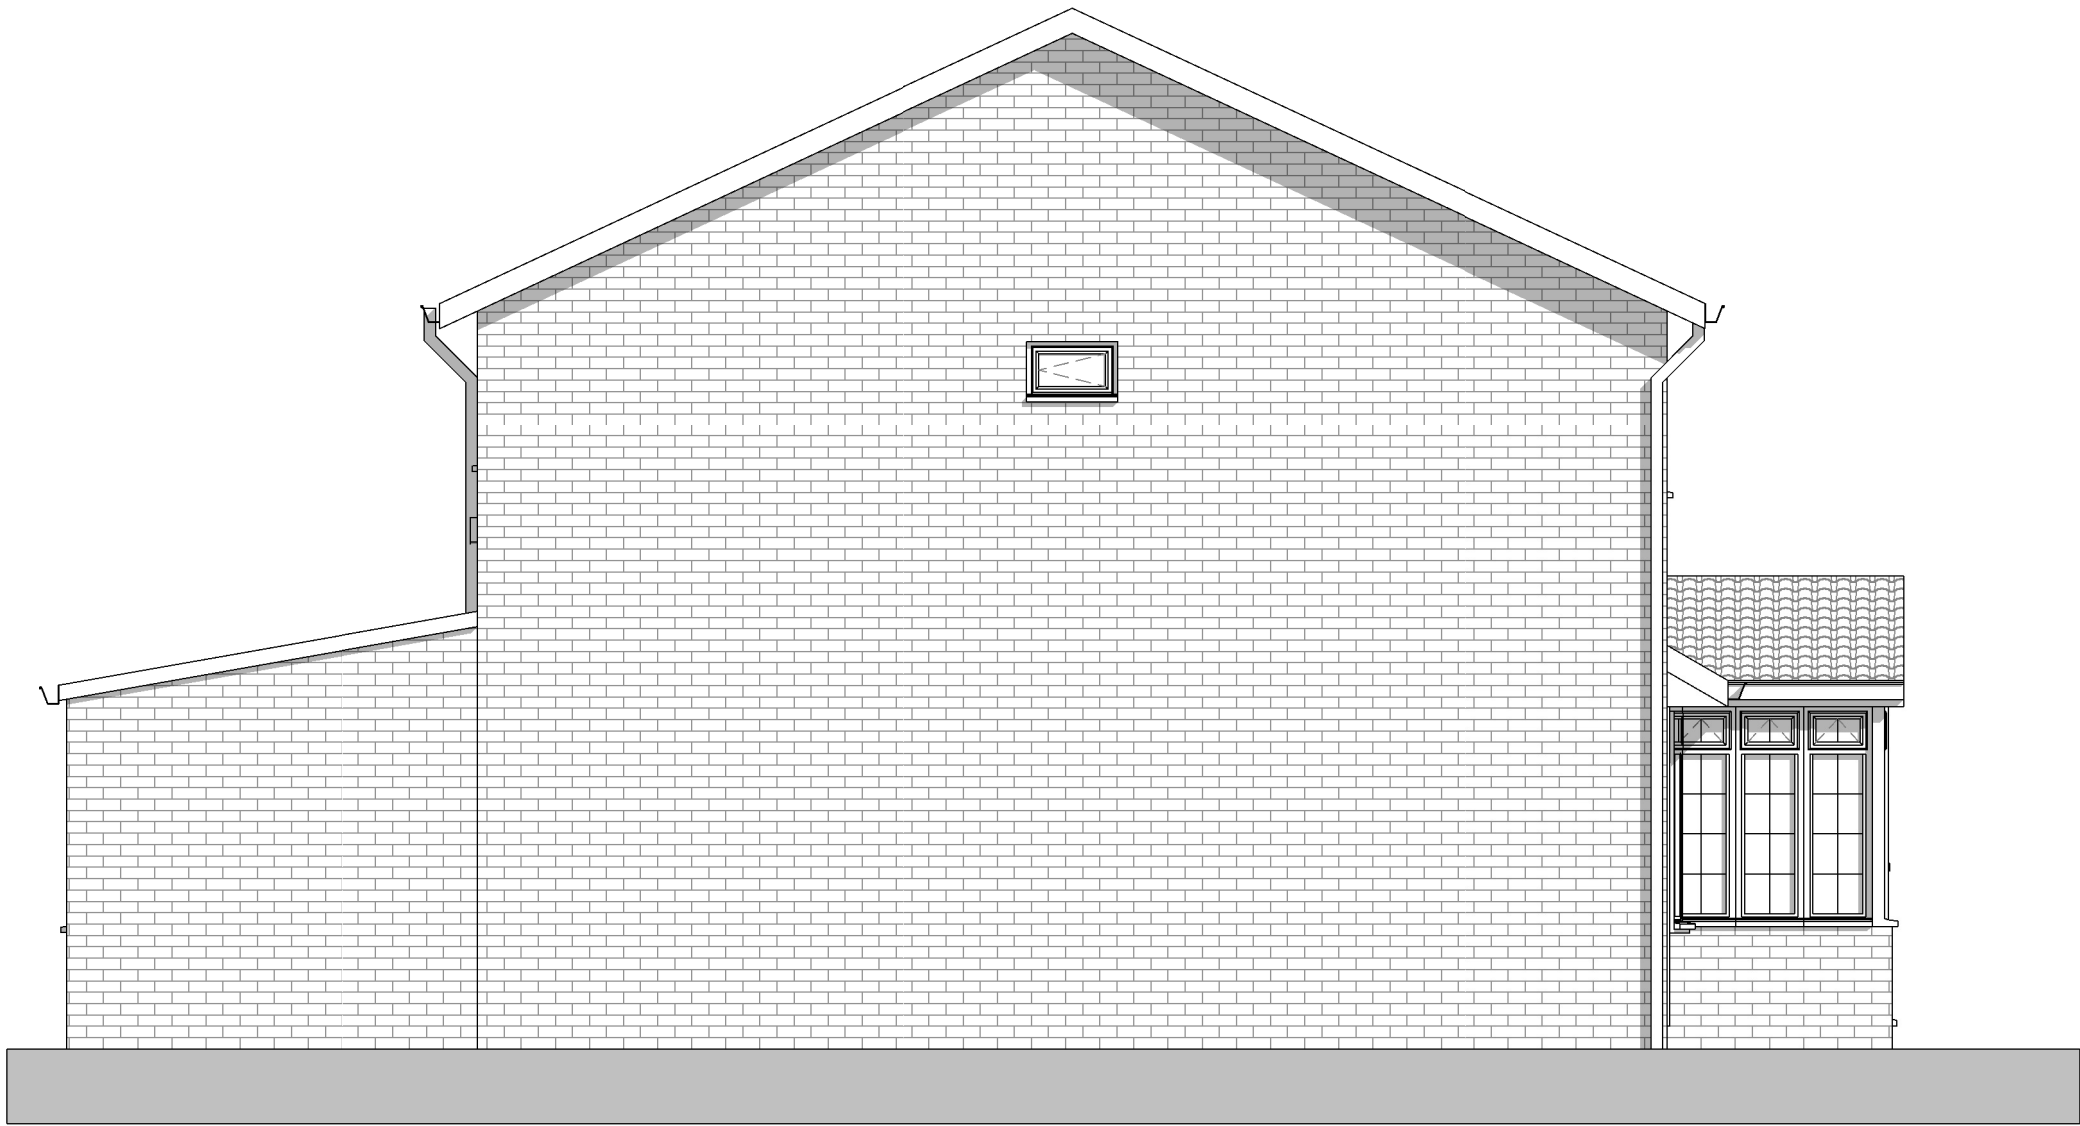

SIDE ELEVATION (WEST)
1 : 50



FRONT ELEVATION
1 : 50

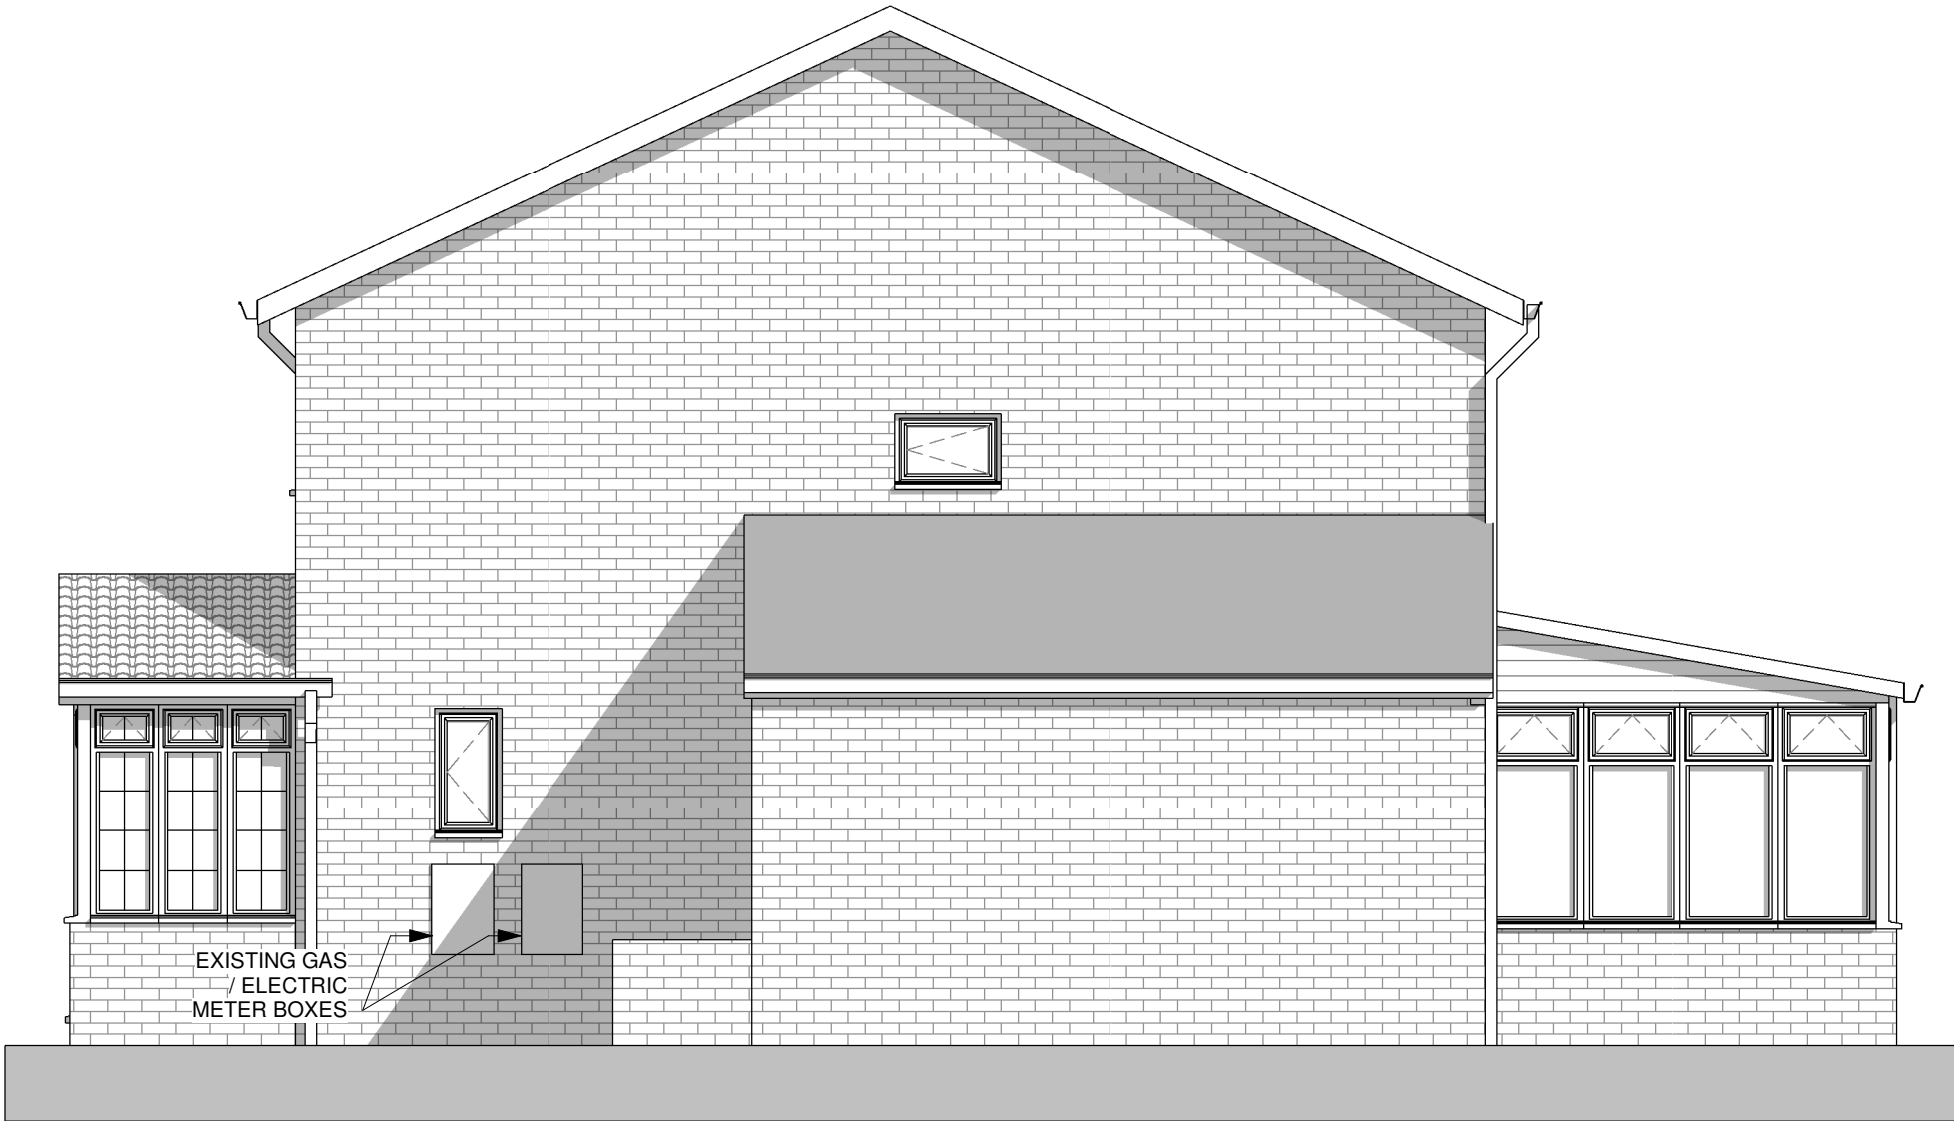

SIDE ELEVATION (EAST)
1 : 50

SCALE BAR
1:50



THE CONTENT OF THIS DRAWING PACK IS SUBJECT TO THE
PROVISION OF THE COPYRIGHT ACT 1956.
WORK TO FIGURED DIMENSIONS ONLY. SITE DIMENSIONS ARE
TO BE CHECKED BEFORE WORK IS STARTED.

PROJECT	
34 PINNINGTON ROAD, L35 3TY	
TITLE	
ELEVATIONS AS EXISTING	
CLIENT	
Owner	
DATE	
05/01/2025	
SCALE (@A2)	
1:50	
DRAWING NUMBER	REV
702-002	P2