




PROPOSED REAR ELEVATION
1 : 50

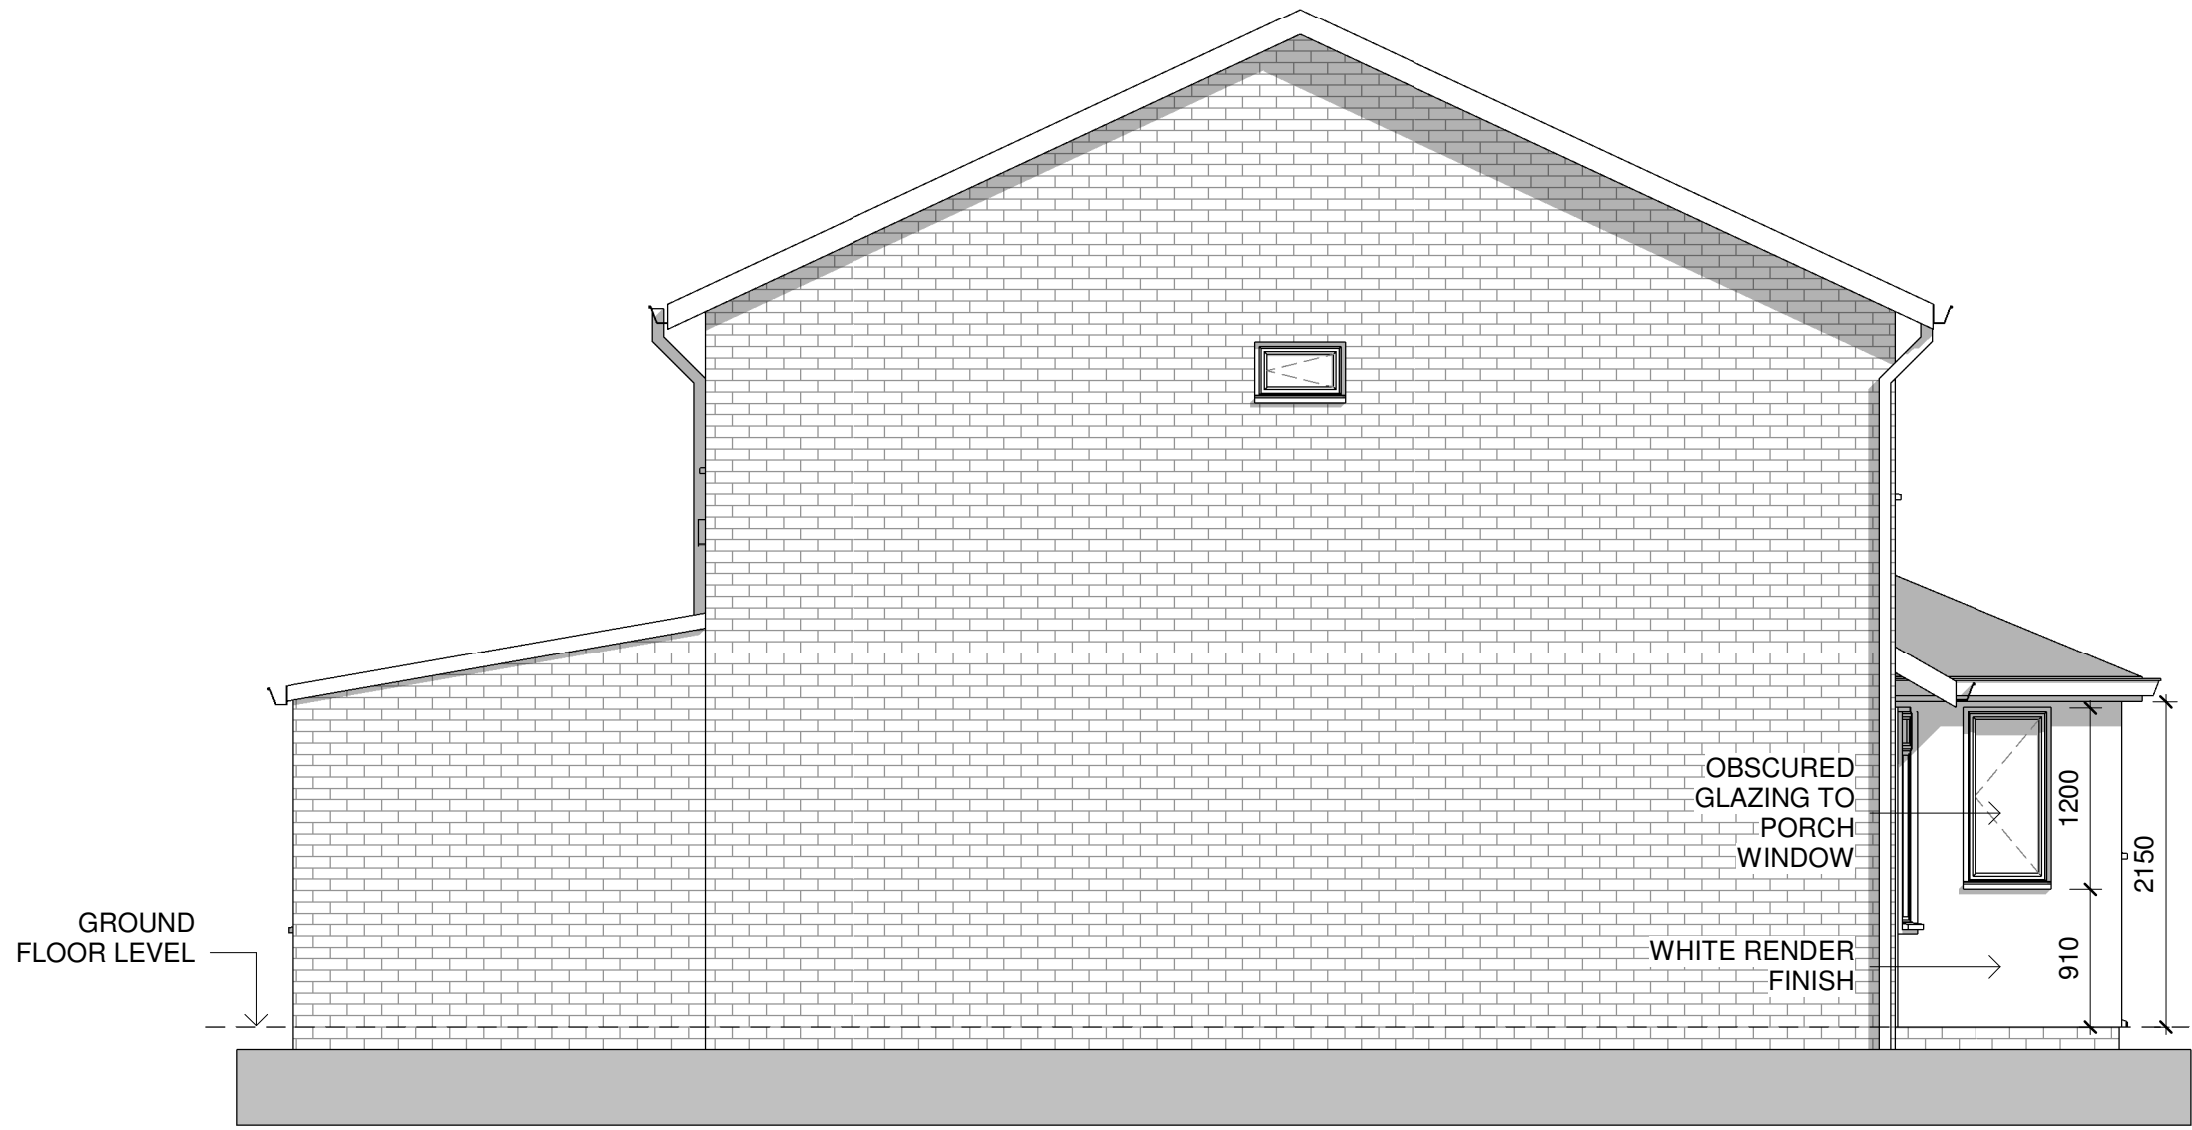

PROPOSED SIDE ELEVATION (WEST)
1 : 50

SCALE BAR
1:50



THE CONTENT OF THIS DRAWING PACK IS SUBJECT TO THE PROVISION OF THE COPYRIGHT ACT 1956. WORK TO FIGURED DIMENSIONS ONLY. SITE DIMENSIONS ARE TO BE CHECKED BEFORE WORK IS STARTED.

PROJECT		
34 PINNINGTON ROAD, L35 3TY		
TITLE		
PROPOSED ELEVATIONS		
CLIENT		
Owner		
DATE		
05/01/2025		
SCALE (@A2)		
1:50		
DRAWING NUMBER		REV
702-005		P2