




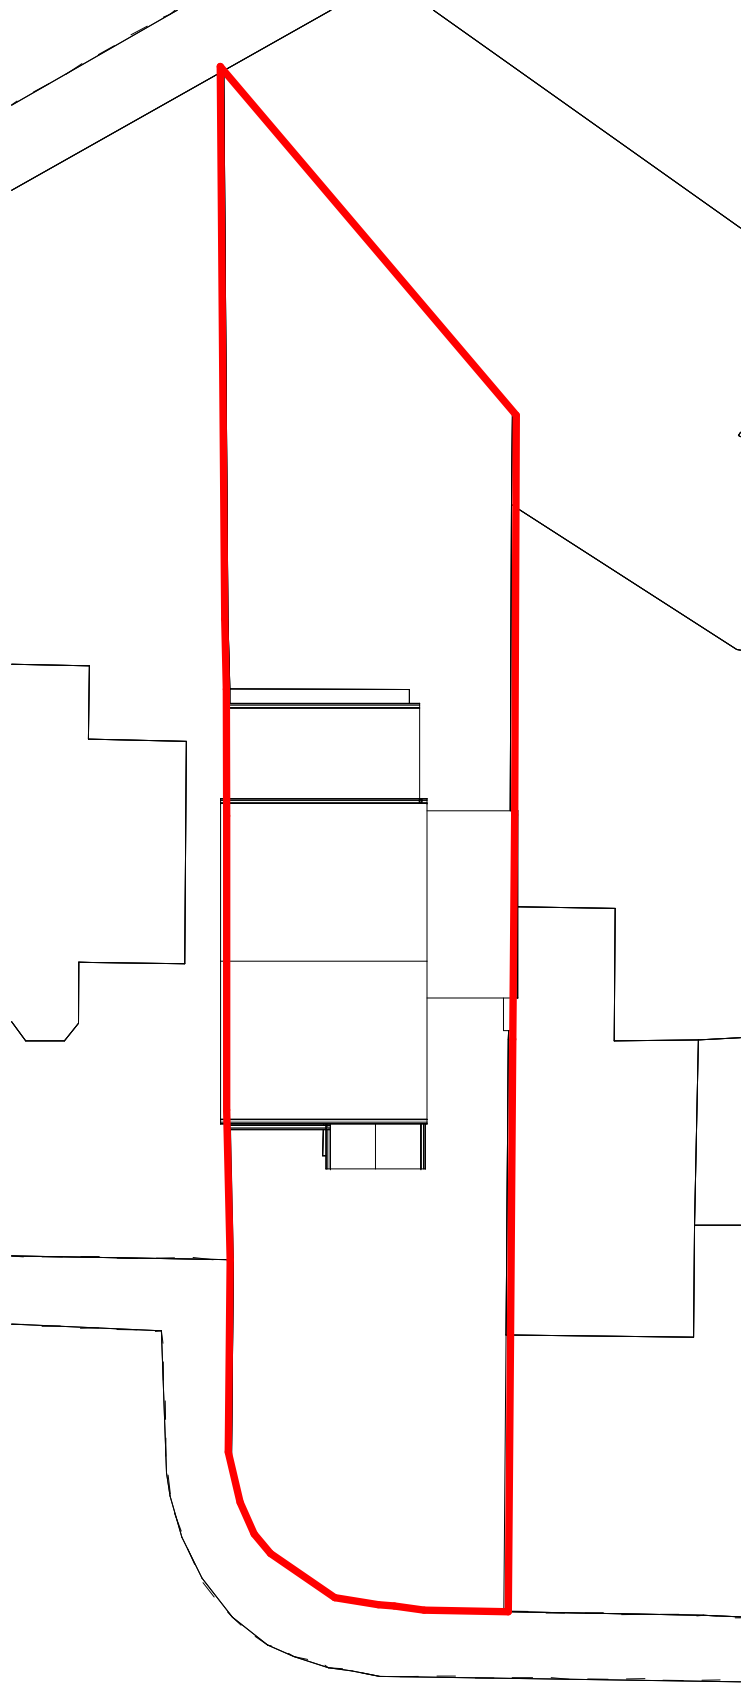

SCALE BAR
1:200

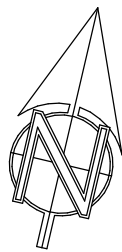

EXISTING SITE PLAN
1 : 200

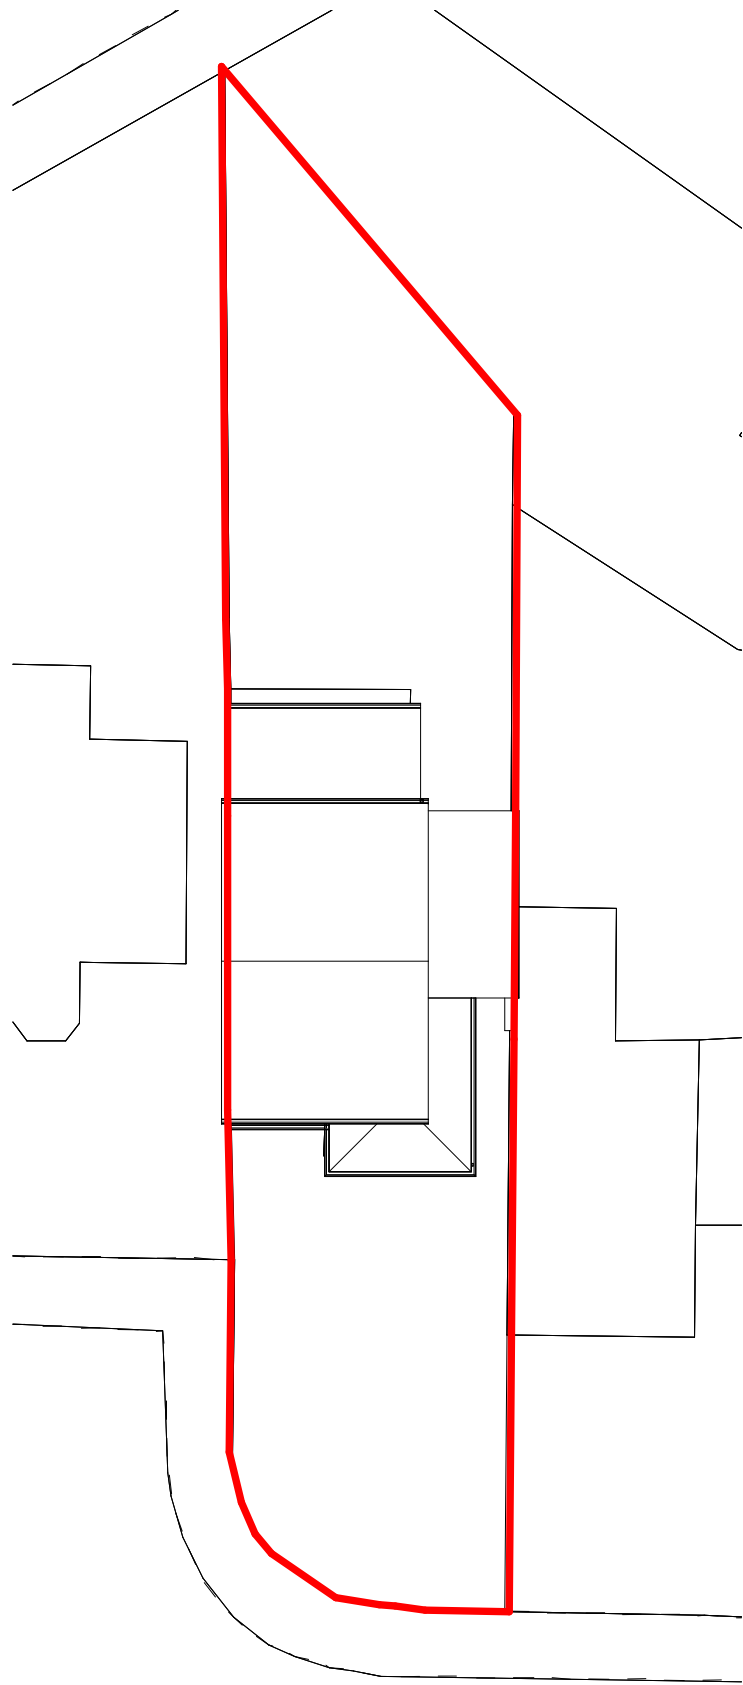

PROPOSED SITE PLAN
1 : 200

THE CONTENT OF THIS DRAWING PACK IS SUBJECT TO THE
PROVISION OF THE COPYRIGHT ACT 1956.
WORK TO FIGURED DIMENSIONS ONLY. SITE DIMENSIONS ARE
TO BE CHECKED BEFORE WORK IS STARTED.

PROJECT		34 PINNINGTON ROAD, L35 3TY	
TITLE		EXISTING & PROPOSED SITE PLAN	
CLIENT		Owner	
DATE		05/01/2025	
SCALE (@A2)		1:200	
DRAWING NUMBER		702-006	REV P2