




Existing and proposed fencing- segment a

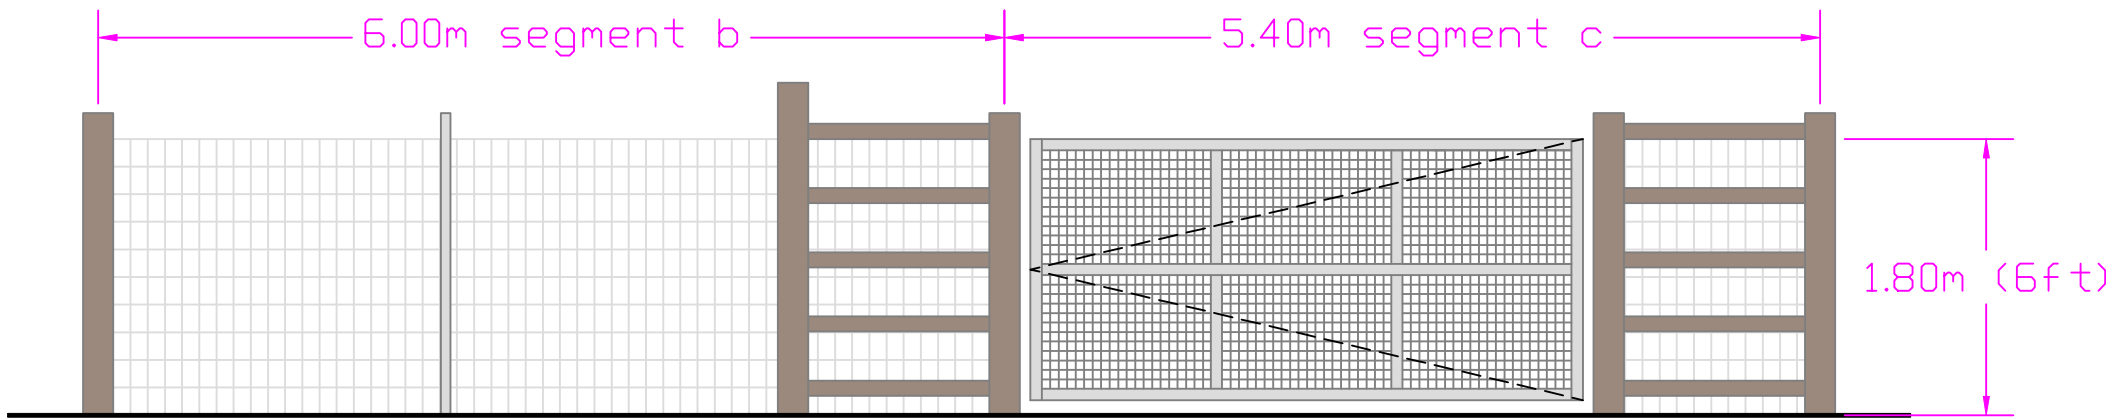


Existing and proposed fencing and gate- segments b and c

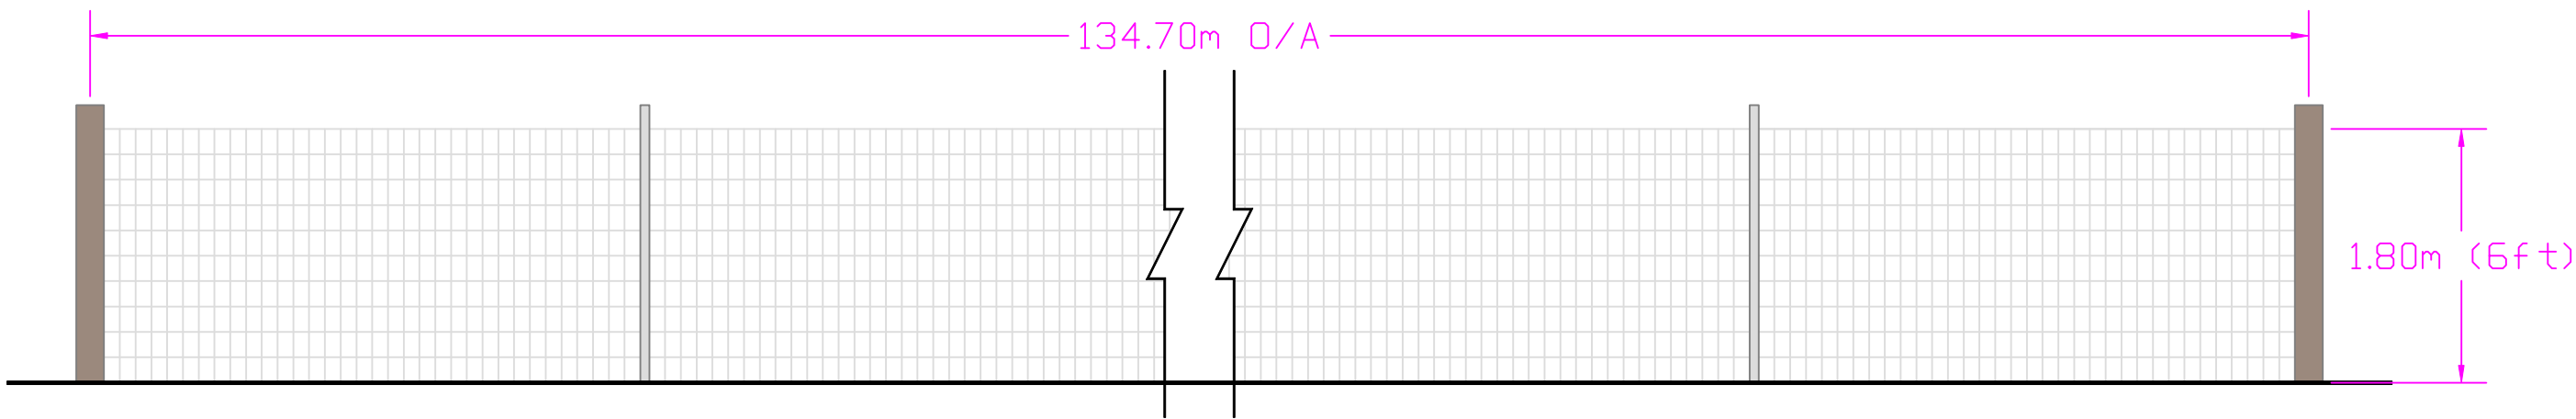

Existing and proposed fencing- segment d

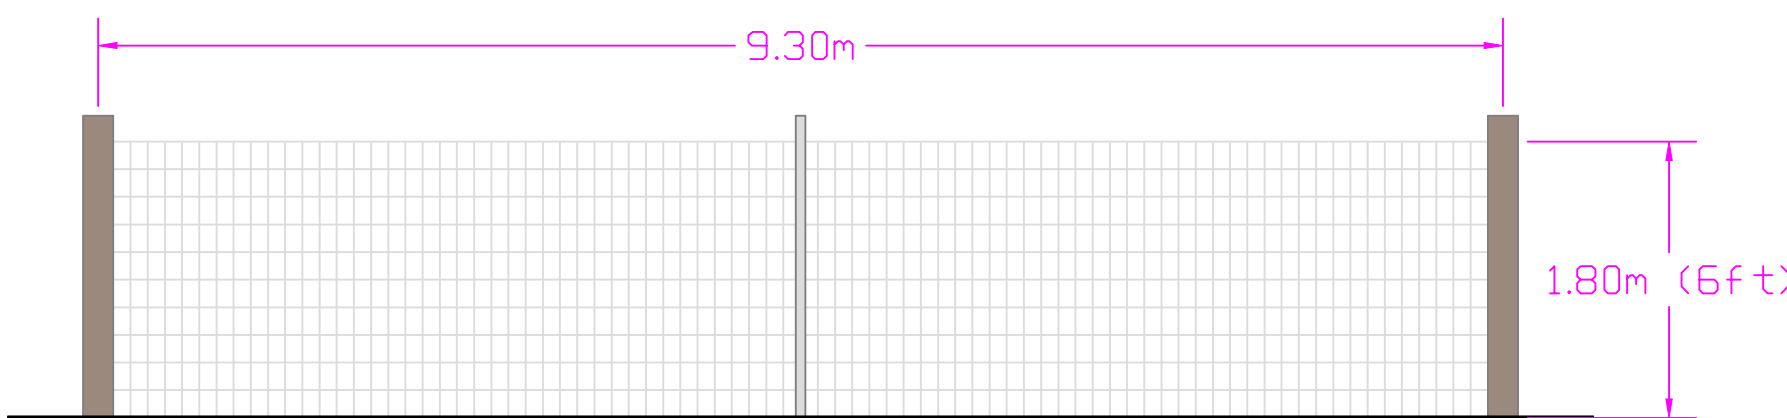


Existing and proposed fencing- segment e

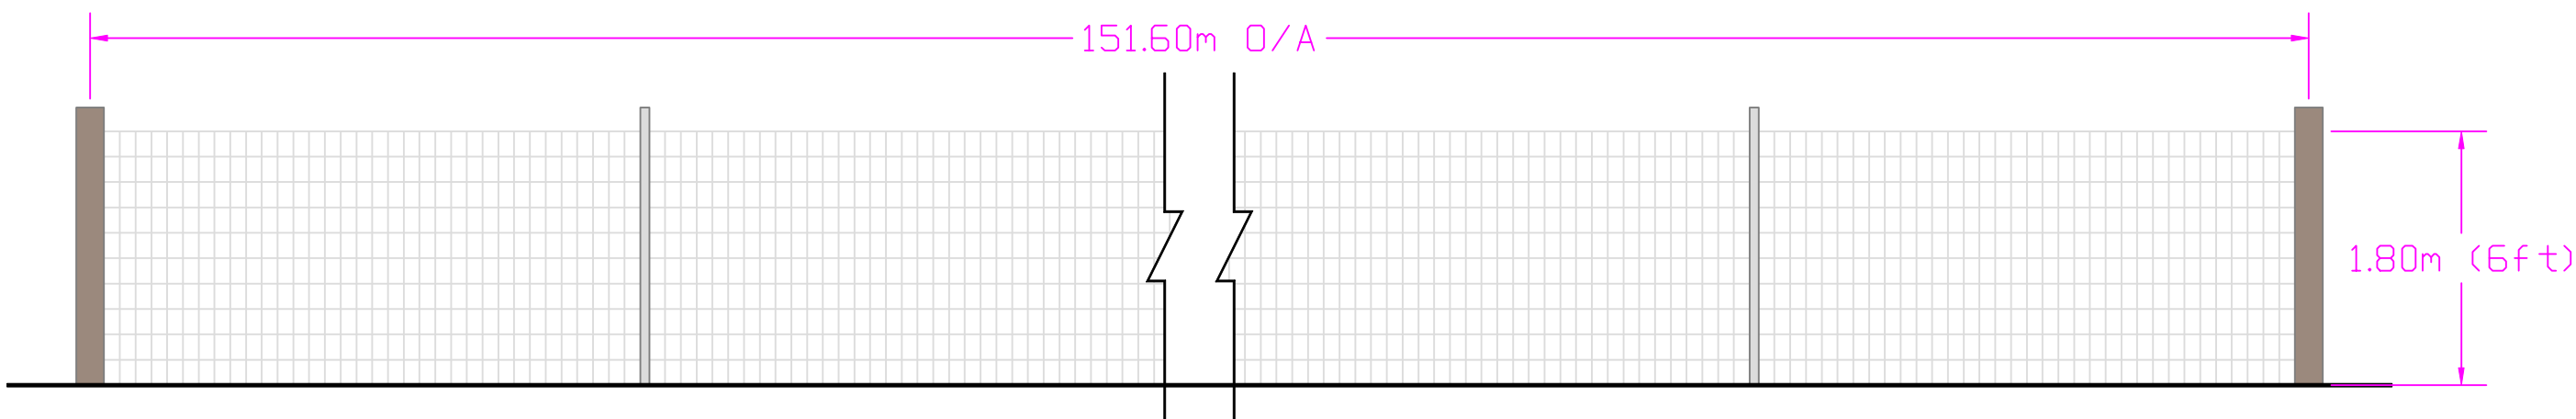

Existing and proposed fencing- segment f

PLEASE NOTE: Elevations including elevations that include break lines are to be read in conjunction with Site Plan_Rev D 002.5

1:50

 

Rev	Date	Description
D	02.04.25	Elevations note at top right amended re break lines
C	28.03.25	Elevation dimensions amended to 2 no. decimal places
B	17.02.25	Site Plan drawing number updated as appropriate
A	13.02.25	Fence and gate elevations amended to reflect site plan

Client:
T & O Harrison

Application:
Retrospective Dog Paddock 1- Gerrards Lane

Drawing title:
Fencing and Gate Elevations_Rev D

Scale:
1:50 @ A2

Drawing number:
1620/J240233/003.5

Date:
2 April 2025

Drawn by:
SK



WHARFE
RURAL PLANNING

Sapling Home Farm, Ullard Hall Lane, Lower Peover, Knutsford, Cheshire WA16 9PJ
T: 01565 746910
E: info@wharferuralplanning.co.uk
W: www.wharferuralplanning.co.uk