




1 NORTH ELEVATION AS EXISTING
SCALE | 1:50

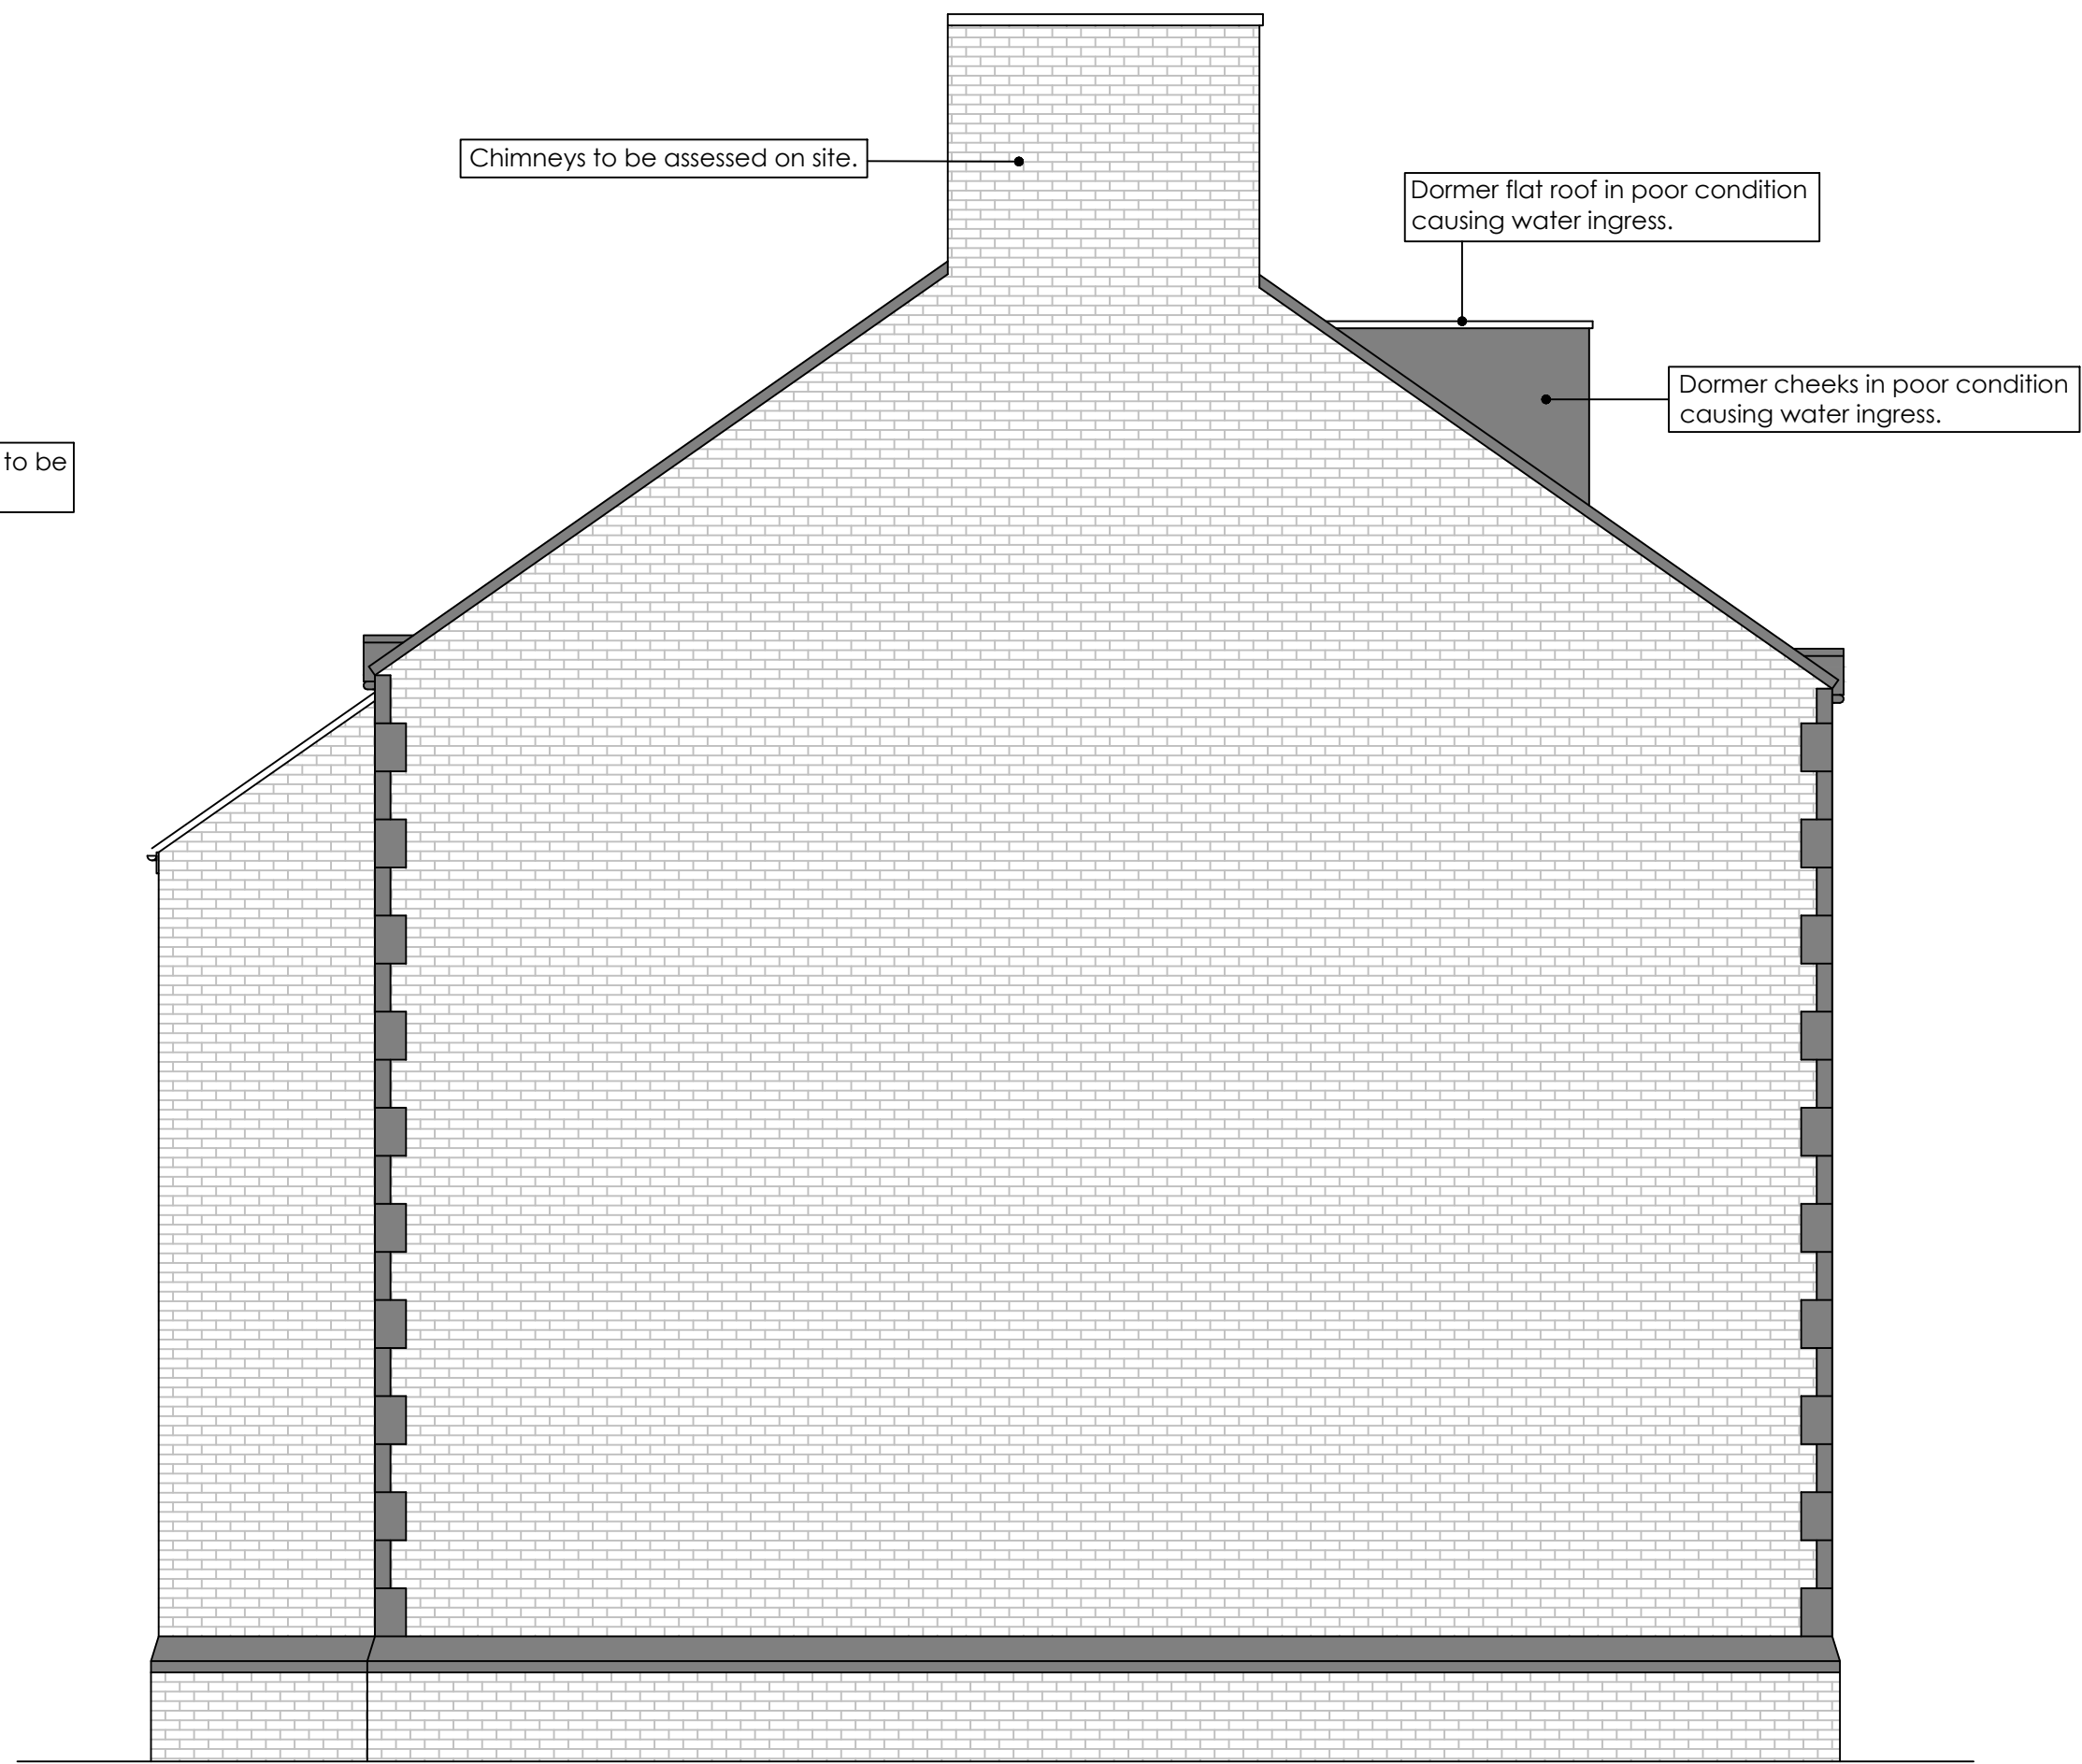

2 WEST ELEVATION AS EXISTING
SCALE | 1:50

Client:

Archdiocese of Liverpool
Croxteth Drive
Sefton Park
Liverpool, L17 1AA

Project:

Our Lady Immaculate & St.
Joseph Catholic Church
1 West Street
Prescot
L34 1LE

Title:

Roof Replacement &
Associated Works.

North & West Elevation as
Existing.

Project No.: 4208-036

Drawn By: SC

Scale: As Shown @ A1

Date: 08/10/2024


Revision: A3

Date: 01/04/2025

Description: Approval Issue



1 SOUTH ELEVATION AS EXISTING
SCALE | 1:50

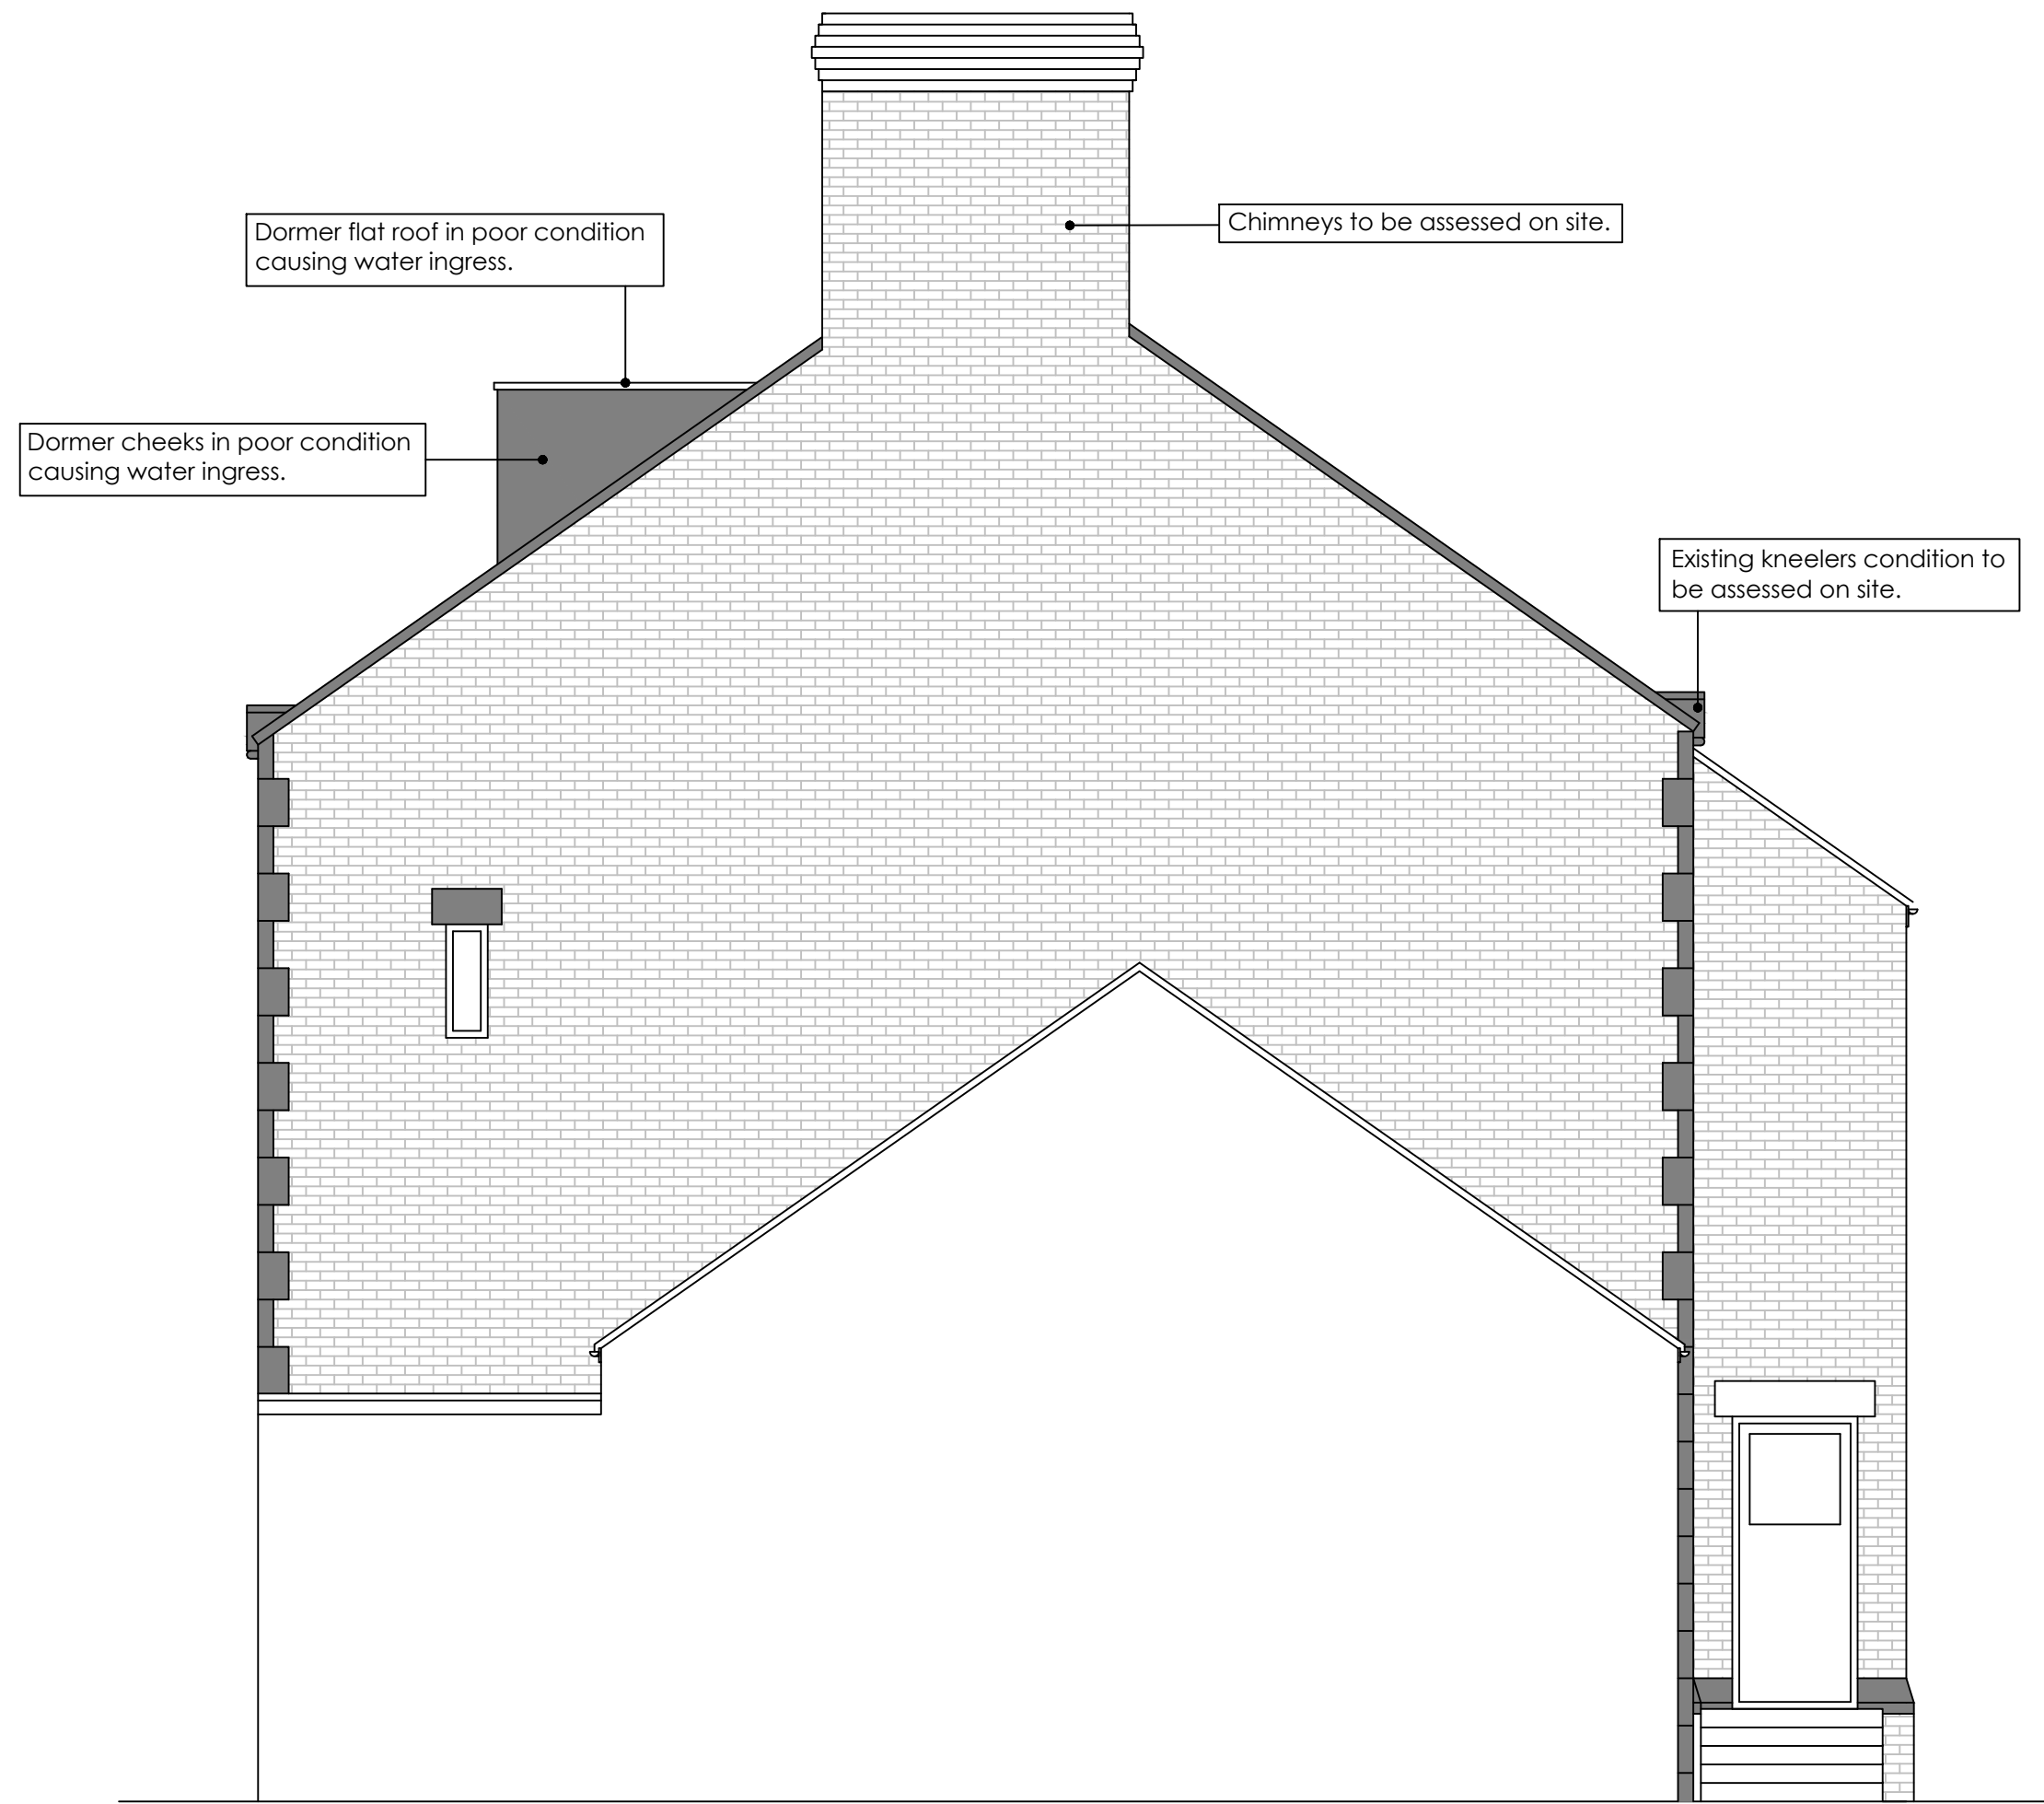

2 EAST ELEVATION AS EXISTING
SCALE | 1:50

Client:
Archdiocese of Liverpool
Croxteth Drive
Sefton Park
Liverpool, L17 1AA

Project:
Our Lady Immaculate & St. Joseph Catholic Church
1 West Street
Prescot
L34 1LE


Title:
Roof Replacement & Associated Works.

South & East Elevation as Existing.

Project No.: 4208-036
Drawn By: SC
Scale: As Shown @ A1
Date: 08/10/2024


Revision: A3
Date: 01/04/2025

Description: Approval Issue

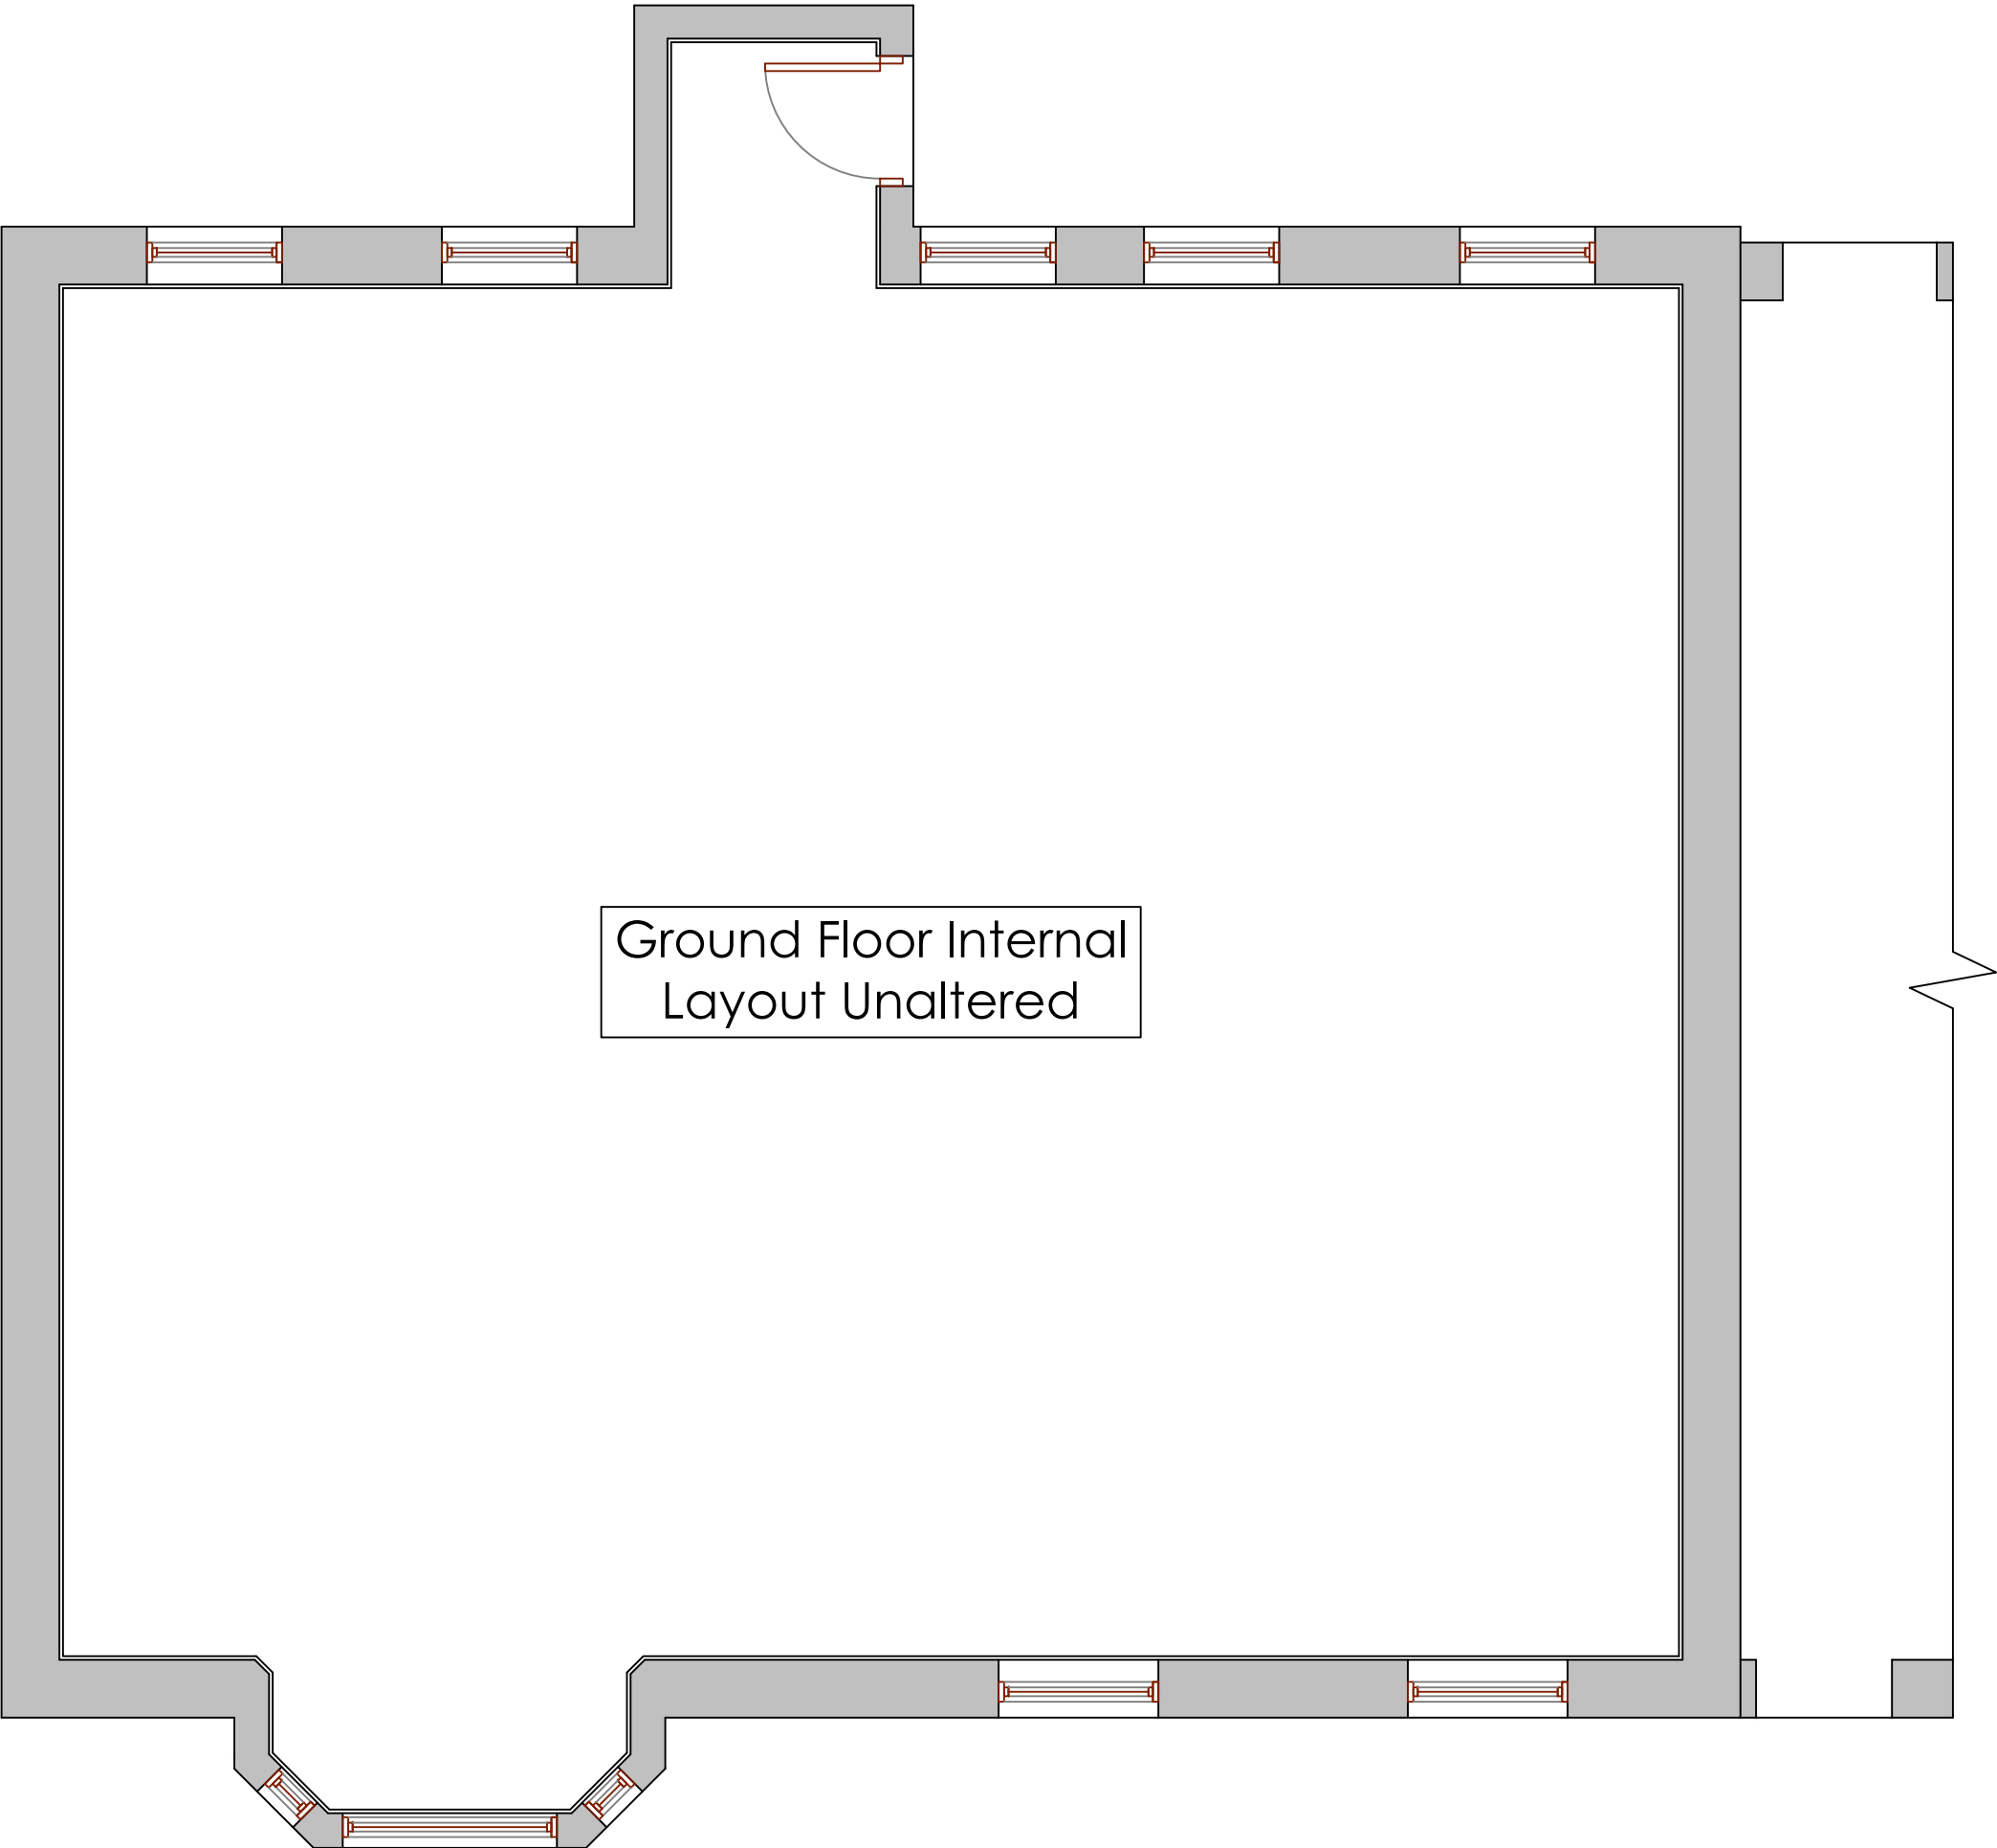


1 GROUND FLOOR PLAN AS EXISTING

SCALE | 1:50

 

3 ROOF PLAN AS EXISTING

SCALE | 1:50

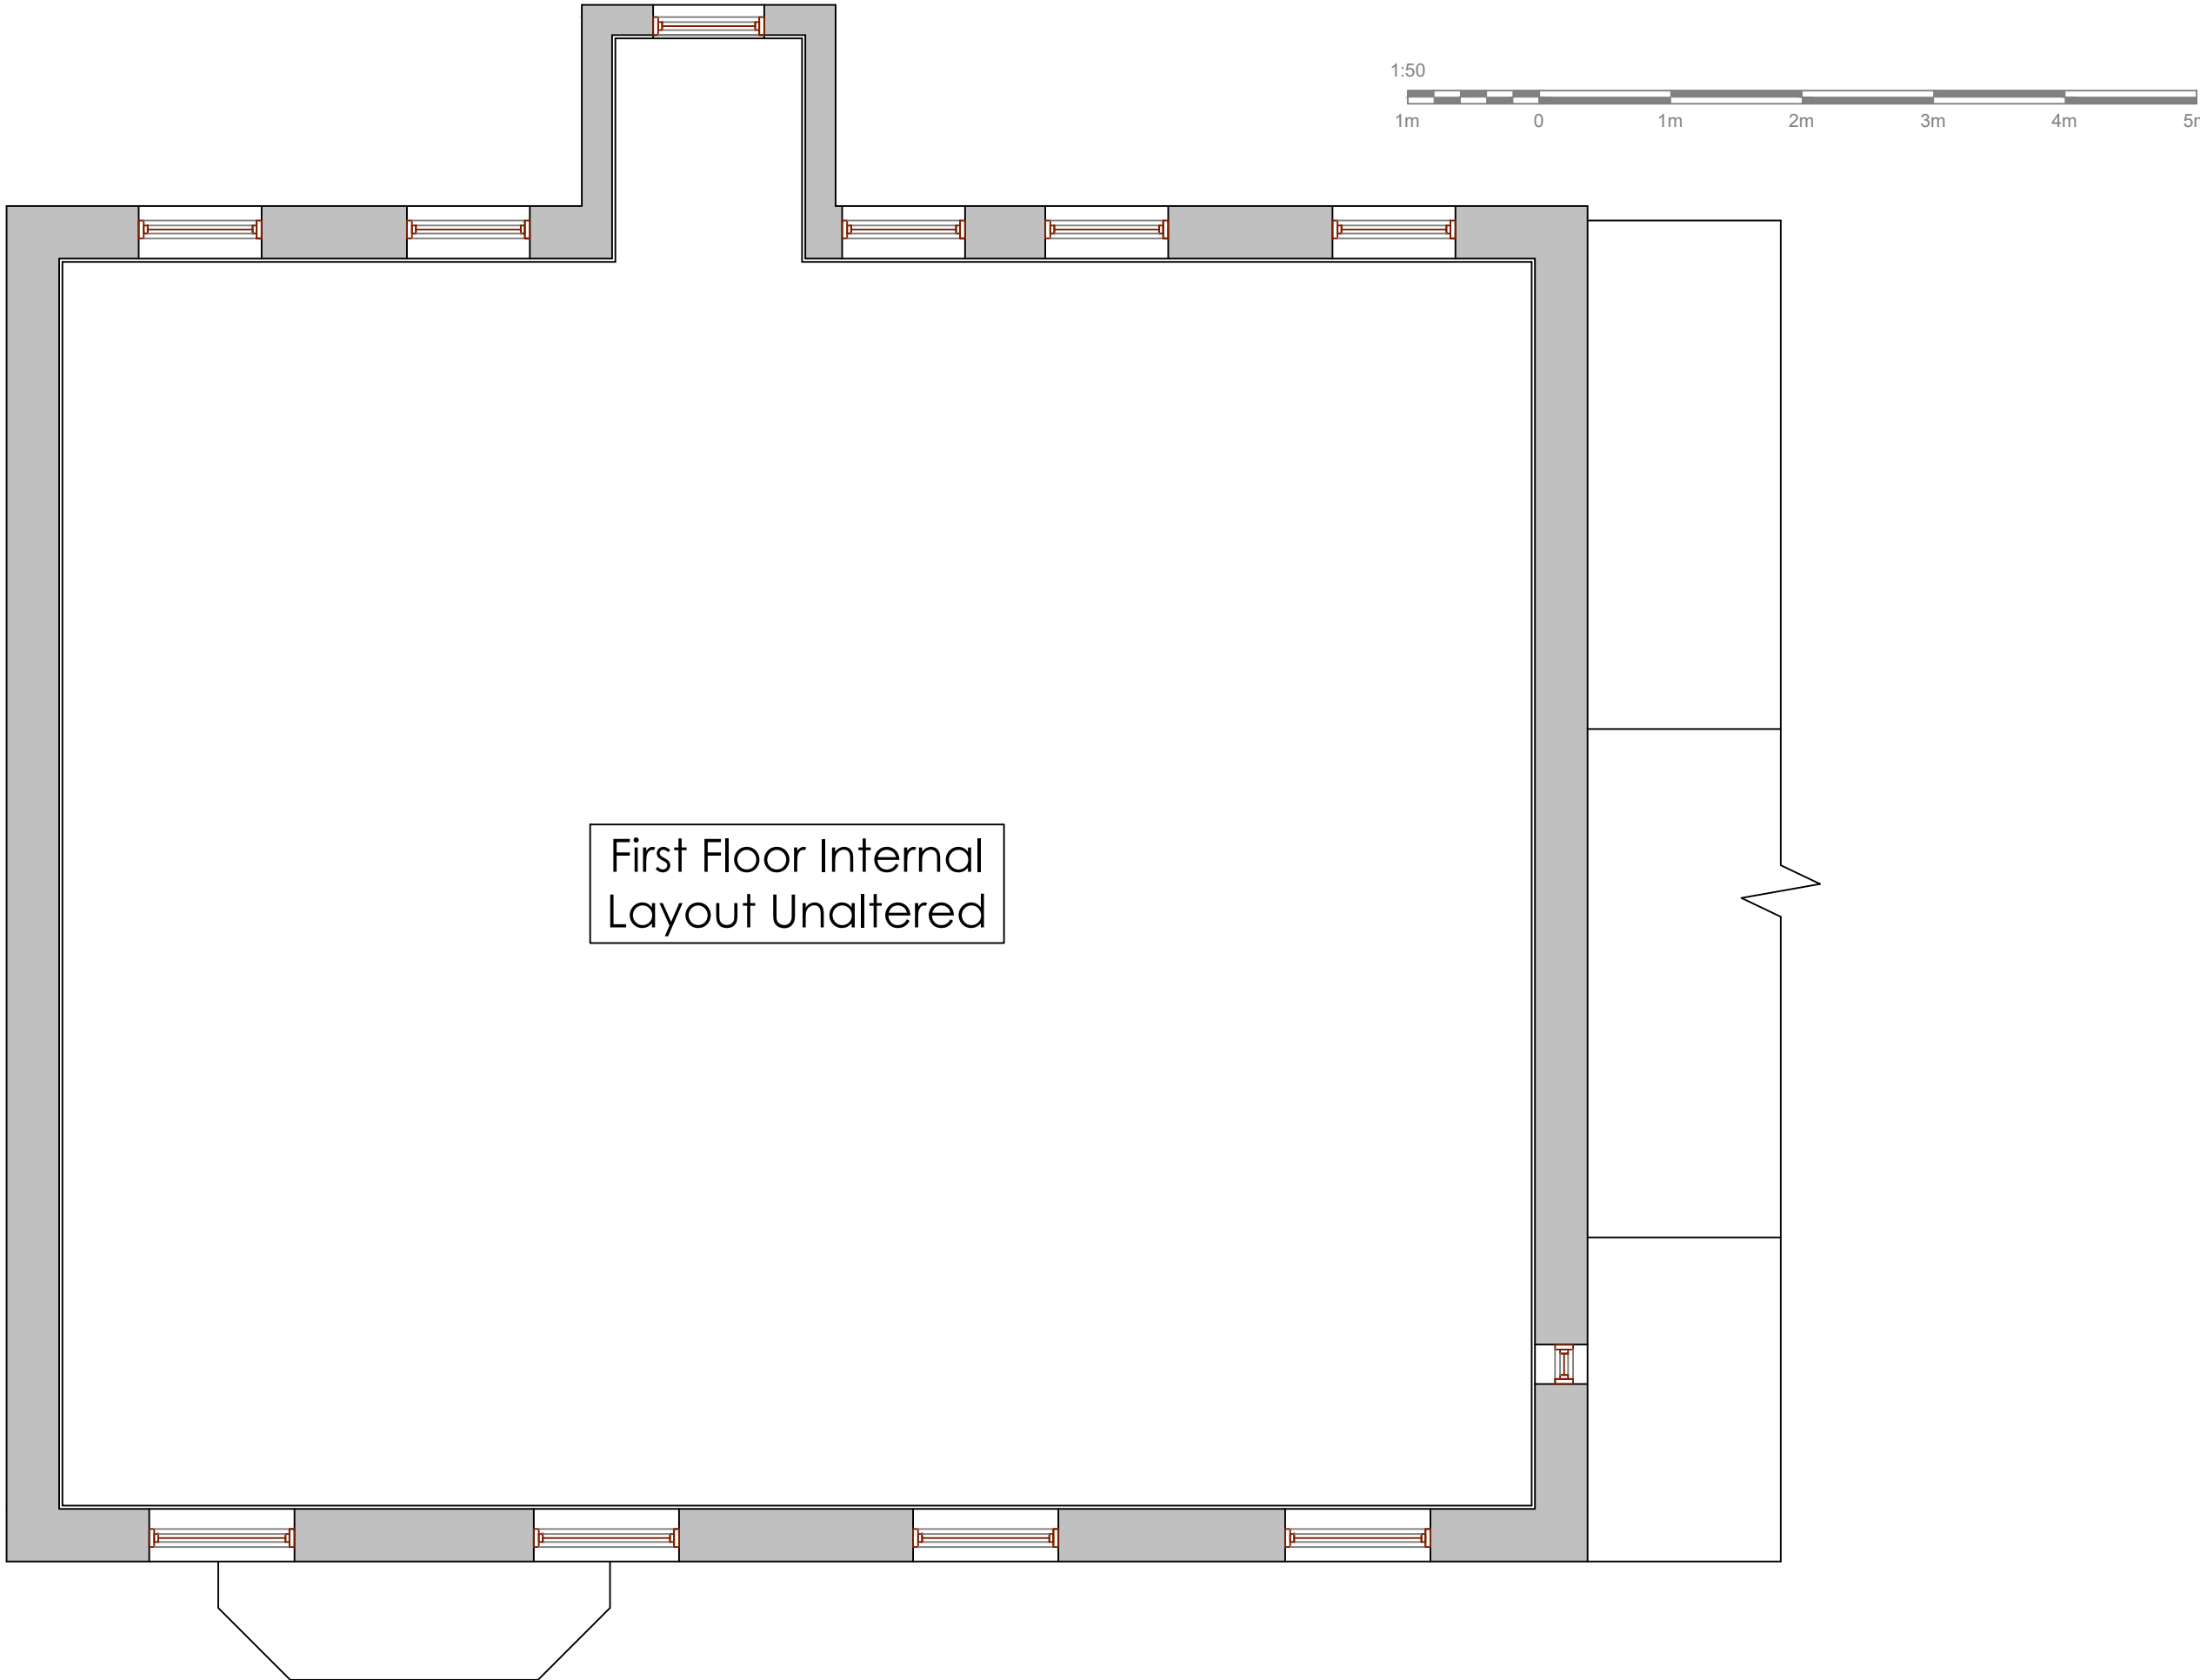

2 FIRST FLOOR PLAN AS EXISTING

SCALE | 1:50

Client:
Archdiocese of Liverpool
Croxteth Drive
Sefton Park
Liverpool, L17 1AA

Project:
Our Lady Immaculate & St.
Joseph Catholic Church
1 West Street
Prescot
L34 1LE


Title:
Roof Replacement &
Associated Works.

Ground Floor, First Floor &
Roof Plan as Existing.

Project No.: 4208-036
Drawn By: SC
Scale: As Shown @ A1
Date: 22/10/2024

Revision: A
Date: 22/10/2024

Description: Approval Issue

 

1 SITE PLAN AS EXISTING
SCALE | 1:200



email: mail@pkl-uk.com | website: <http://www.pkl-uk.com>

pkl Chartered Building Consultancy is a trading name of pkl Partners Limited. This drawing is the copyright of pkl Partners Limited, and shall not be altered, copied or reproduced in any way without prior consent.
© 2024 pkl Partners Limited

Client:
Archdiocese of Liverpool
Croxteth Drive
Sefton Park
Liverpool, L17 1AA

Project:
Our Lady Immaculate & St. Joseph Catholic Church
1 West Street
Prescot
L34 1LE

Title:
Roof Replacement & Associated Works.
Site Plan as Existing.

Project No.: 4208-036
Drawn By: SC
Scale: As Shown @ A1
Date: 22/10/2024

Revision: A
Date: 22/10/2024

Description: Approval Issue



Drawing No.:

A1.4