




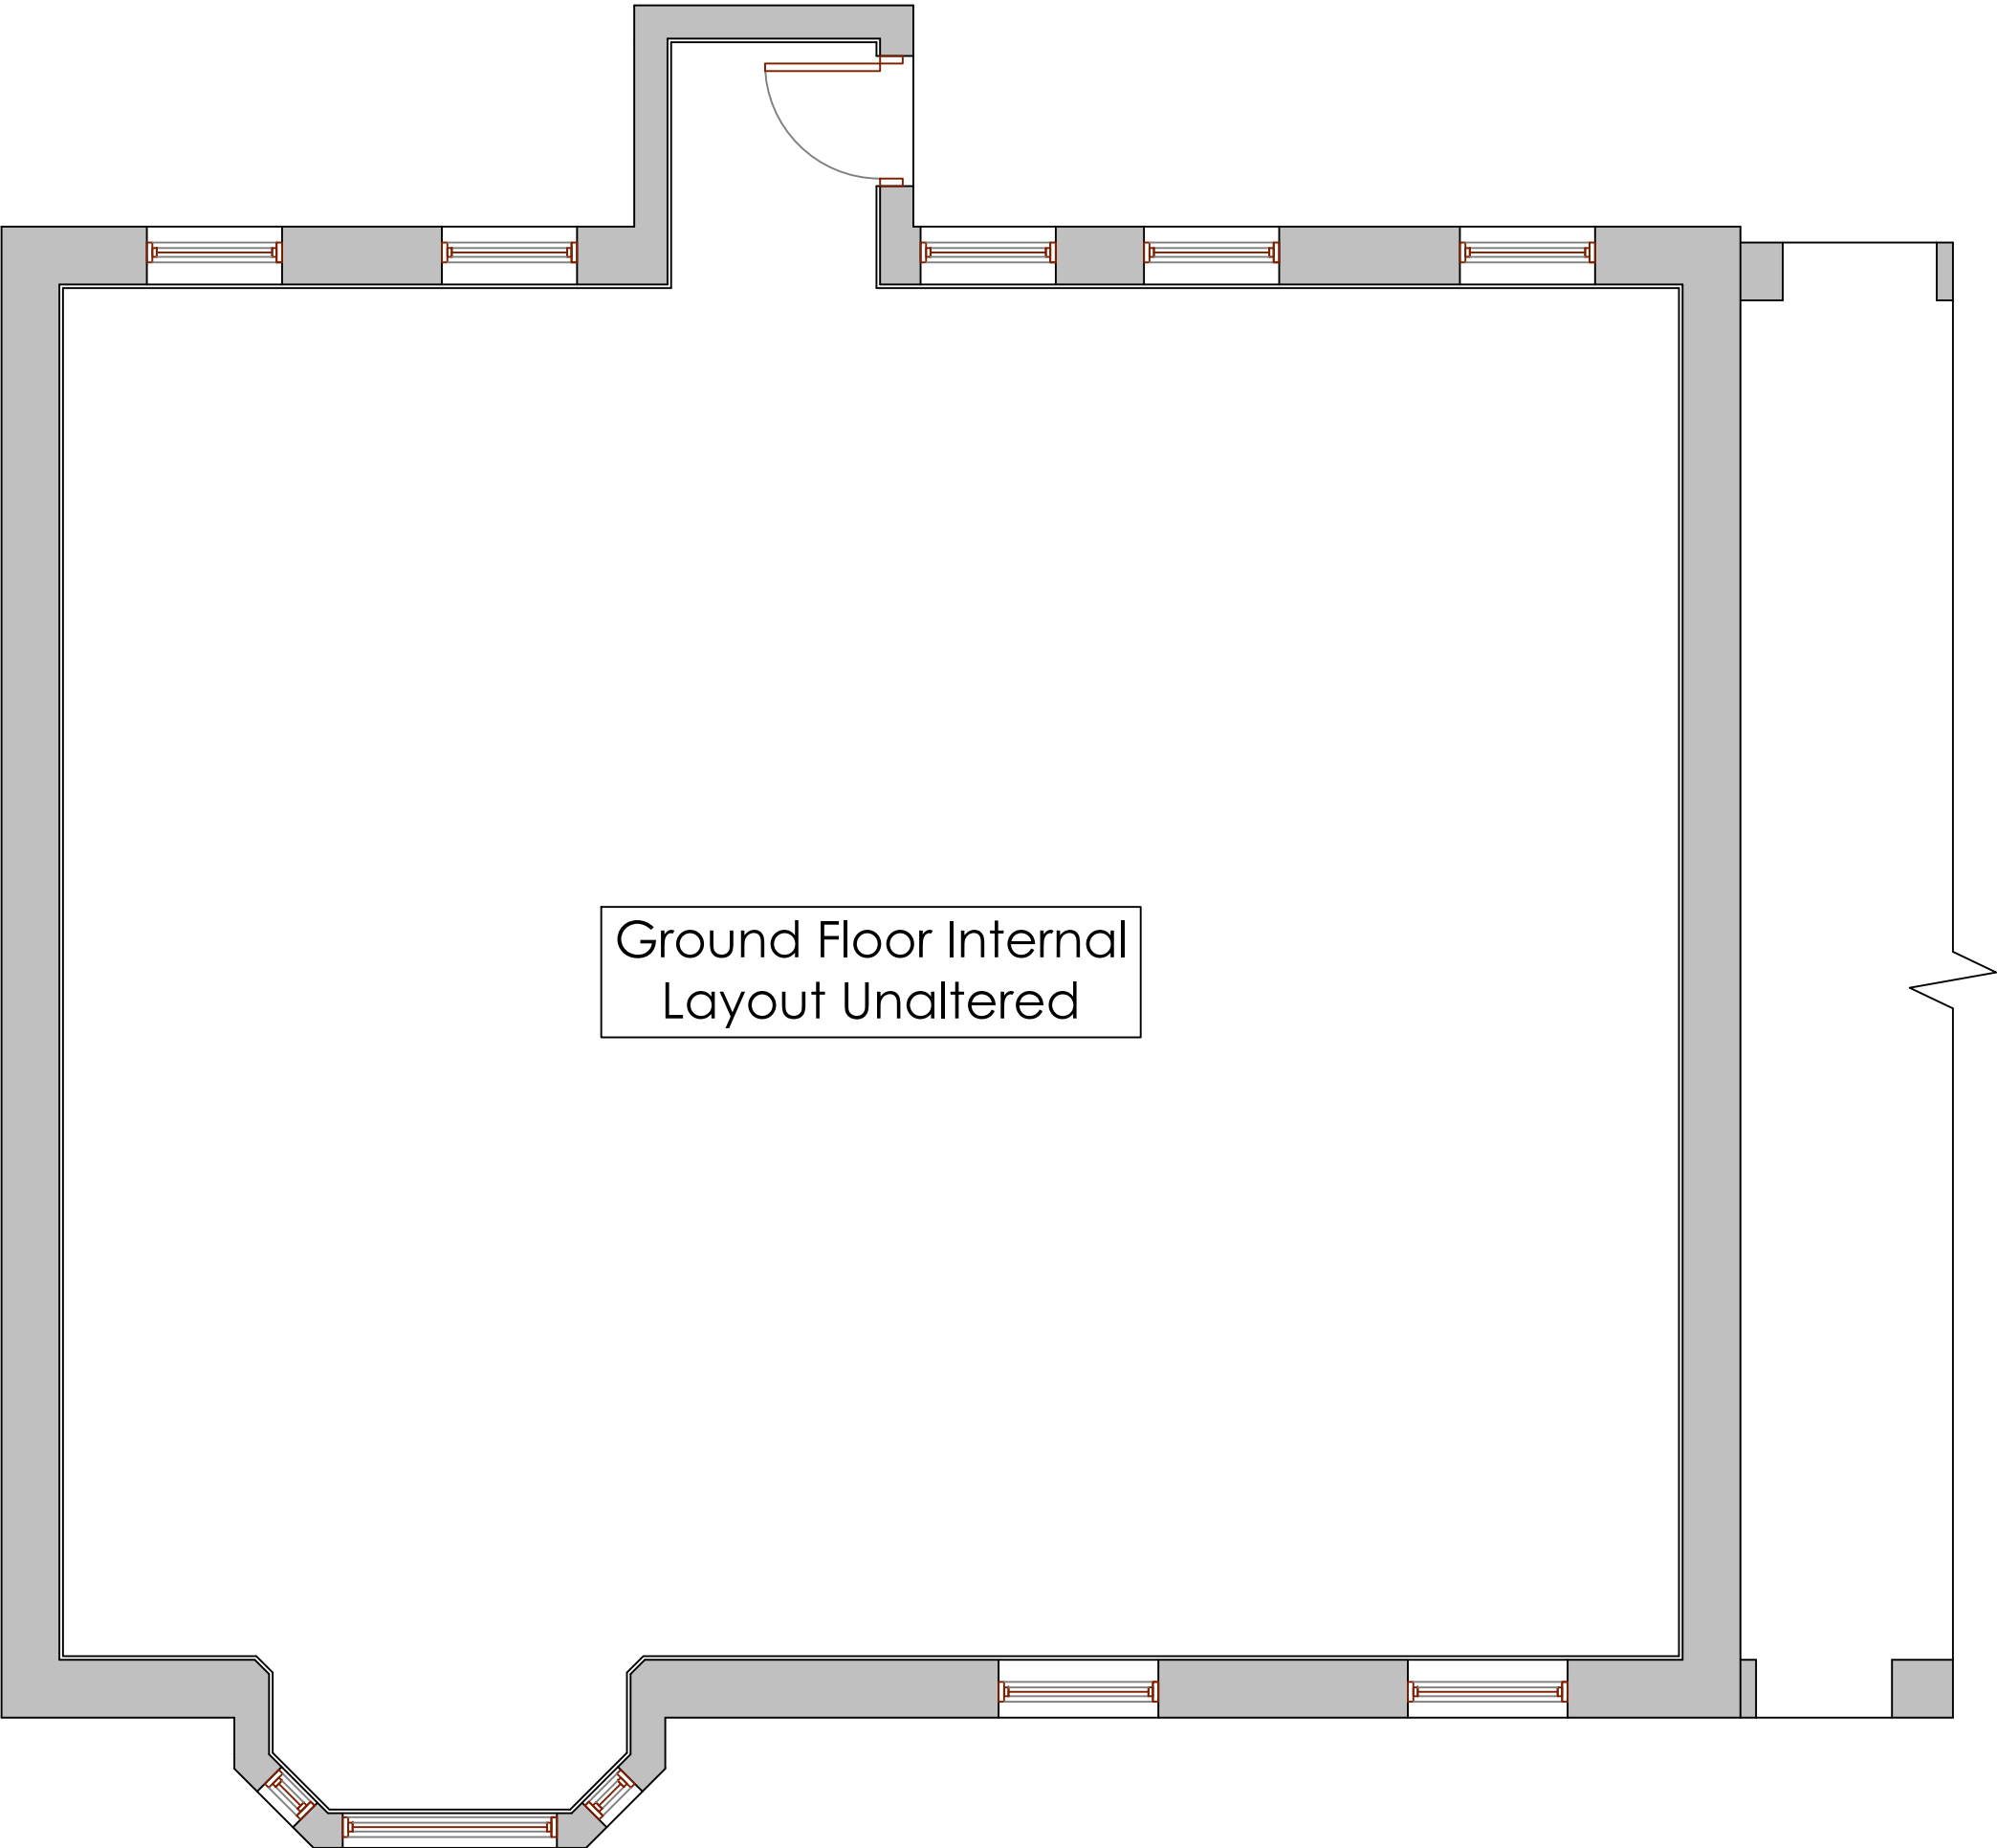

1 GROUND FLOOR PLAN AS EXISTING  
SCALE | 1:50

 

3 ROOF PLAN AS EXISTING  
SCALE | 1:50

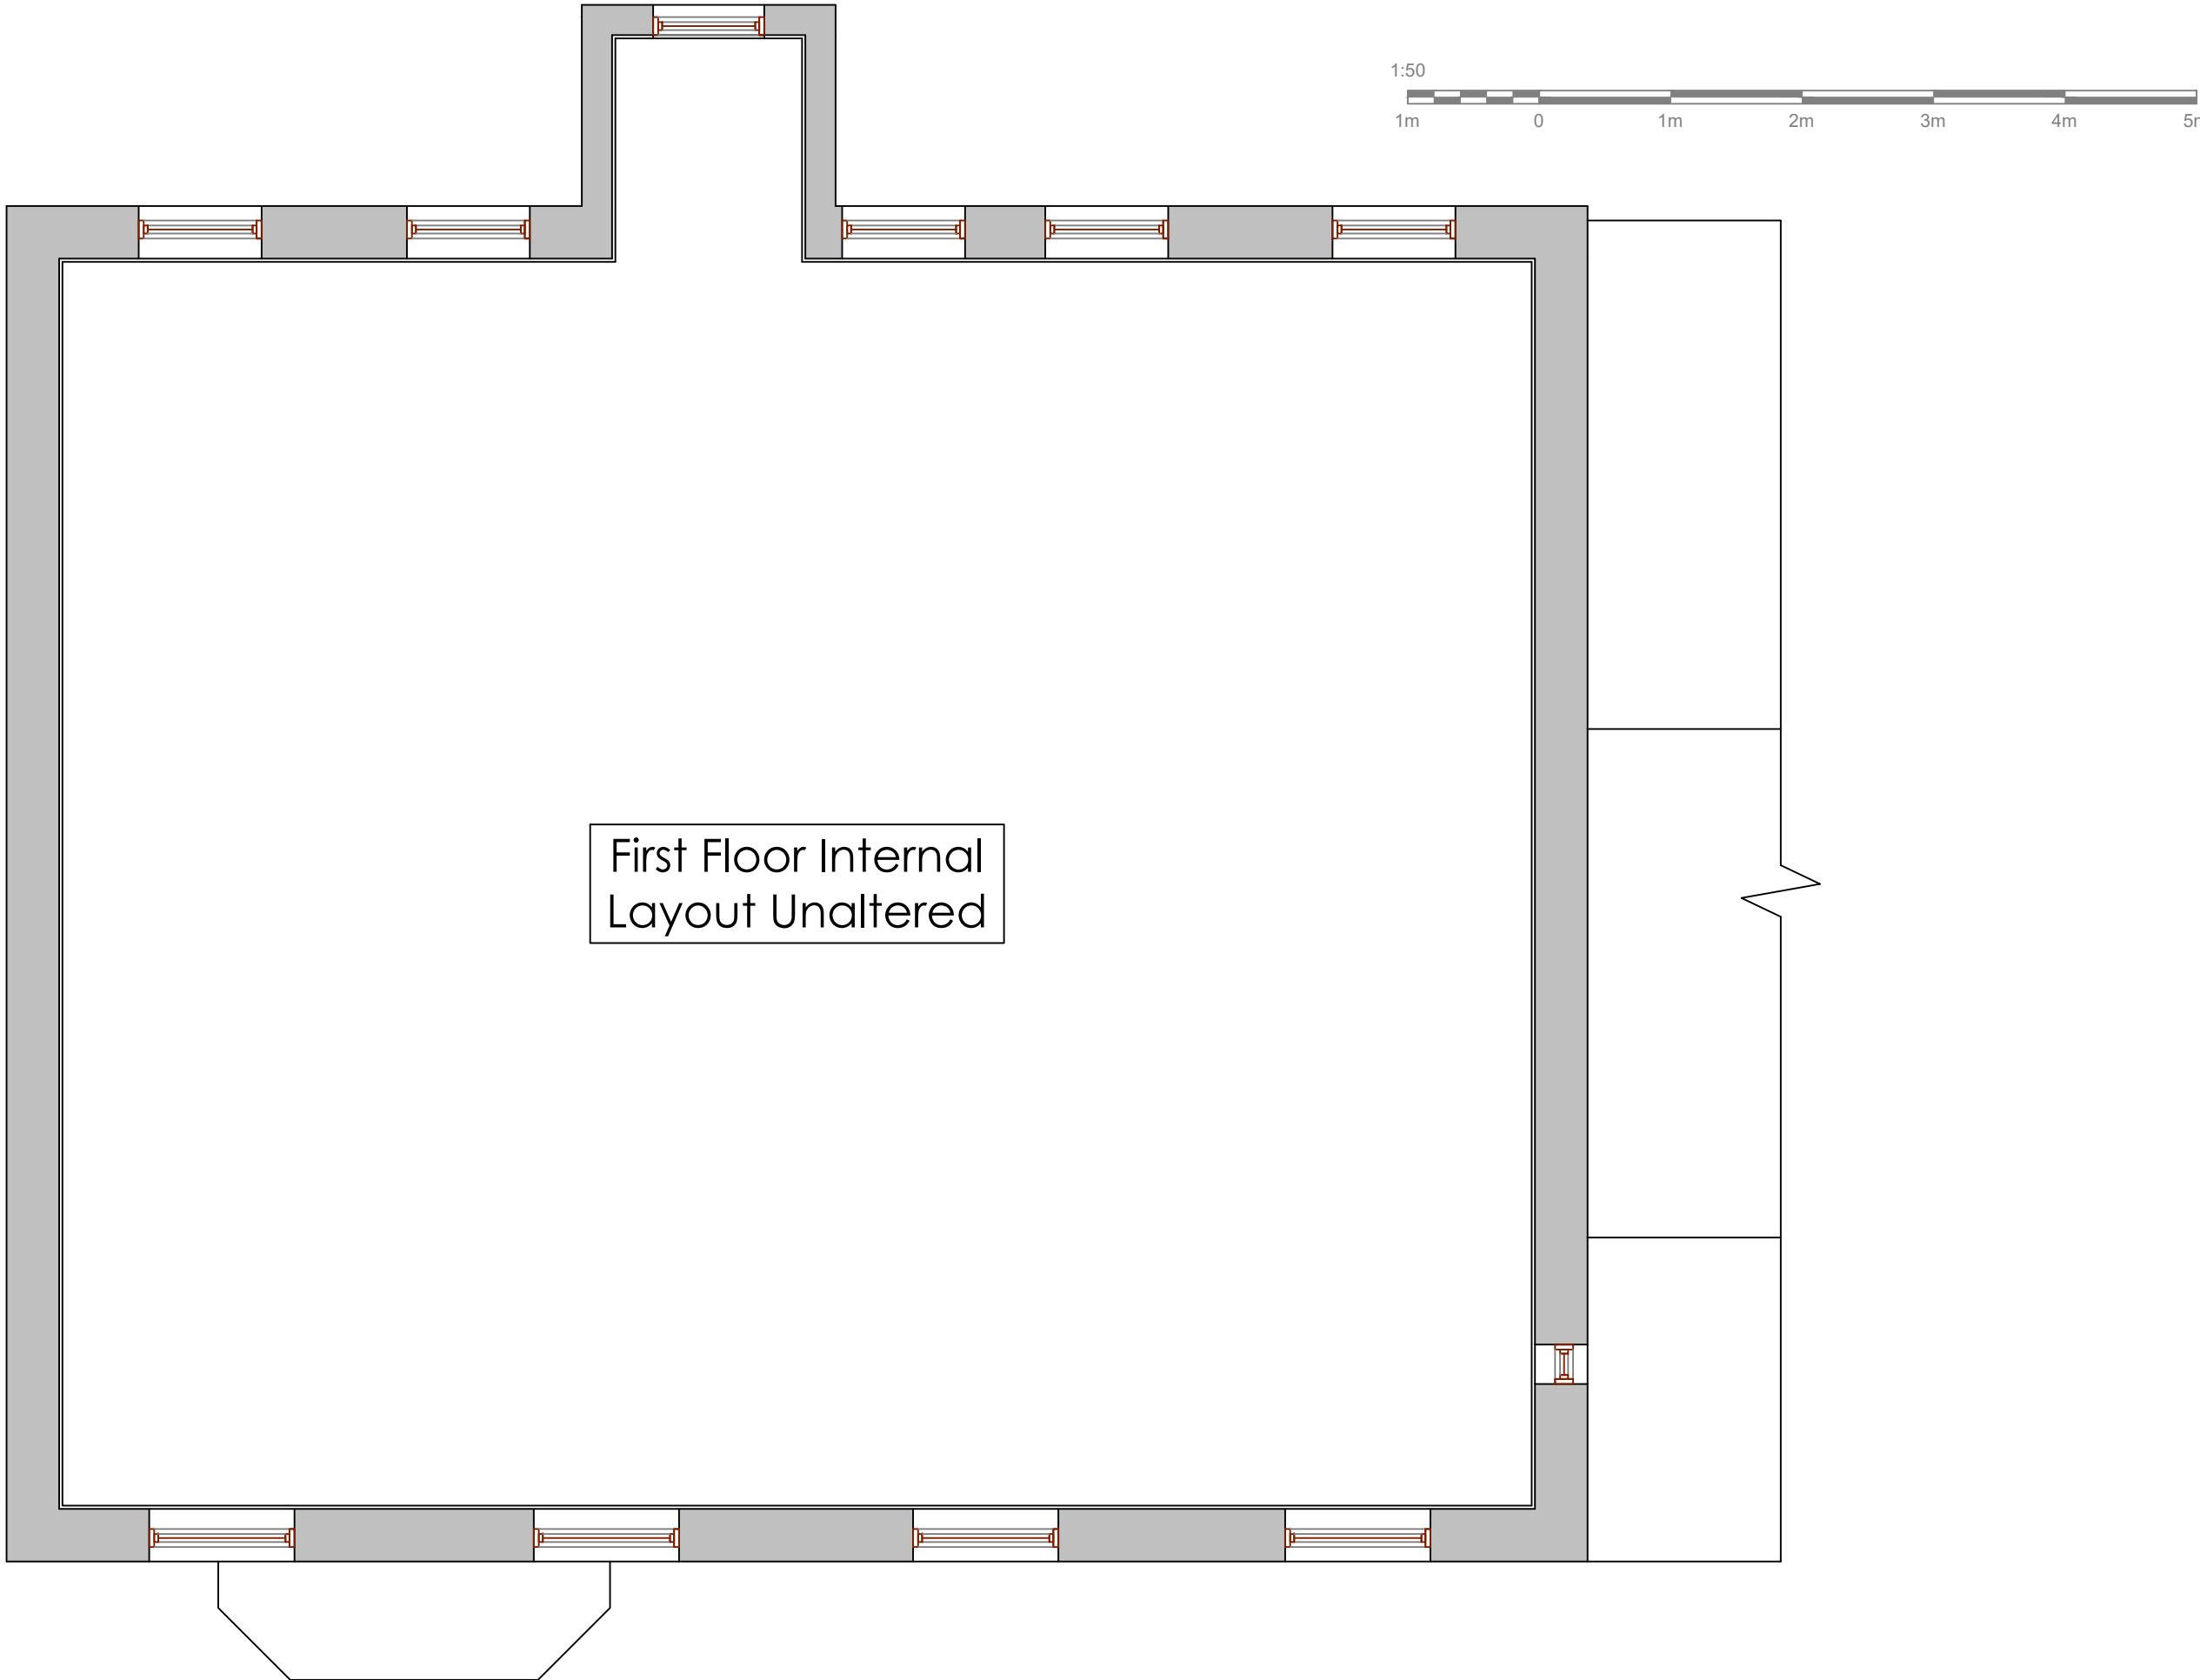

2 FIRST FLOOR PLAN AS EXISTING  
SCALE | 1:50

**Client:**  
Archdiocese of Liverpool  
Croxteth Drive  
Sefton Park  
Liverpool, L17 1AA

**Project:**  
Our Lady Immaculate & St.  
Joseph Catholic Church  
1 West Street  
Prescot  
L34 1LE

**Title:**  
Roof Replacement &  
Associated Works.  
  
Ground Floor, First Floor &  
Roof Plan as Existing.

**Project No.:** 4208-036  
**Drawn By:** SC  
**Scale:** As Shown @ A1  
**Date:** 22/10/2024

**Revision:** A  
**Date:** 22/10/2024

**Description:** Approval Issue