


1 SOUTH ELEVATION AS PROPOSED
SCALE | 1:50

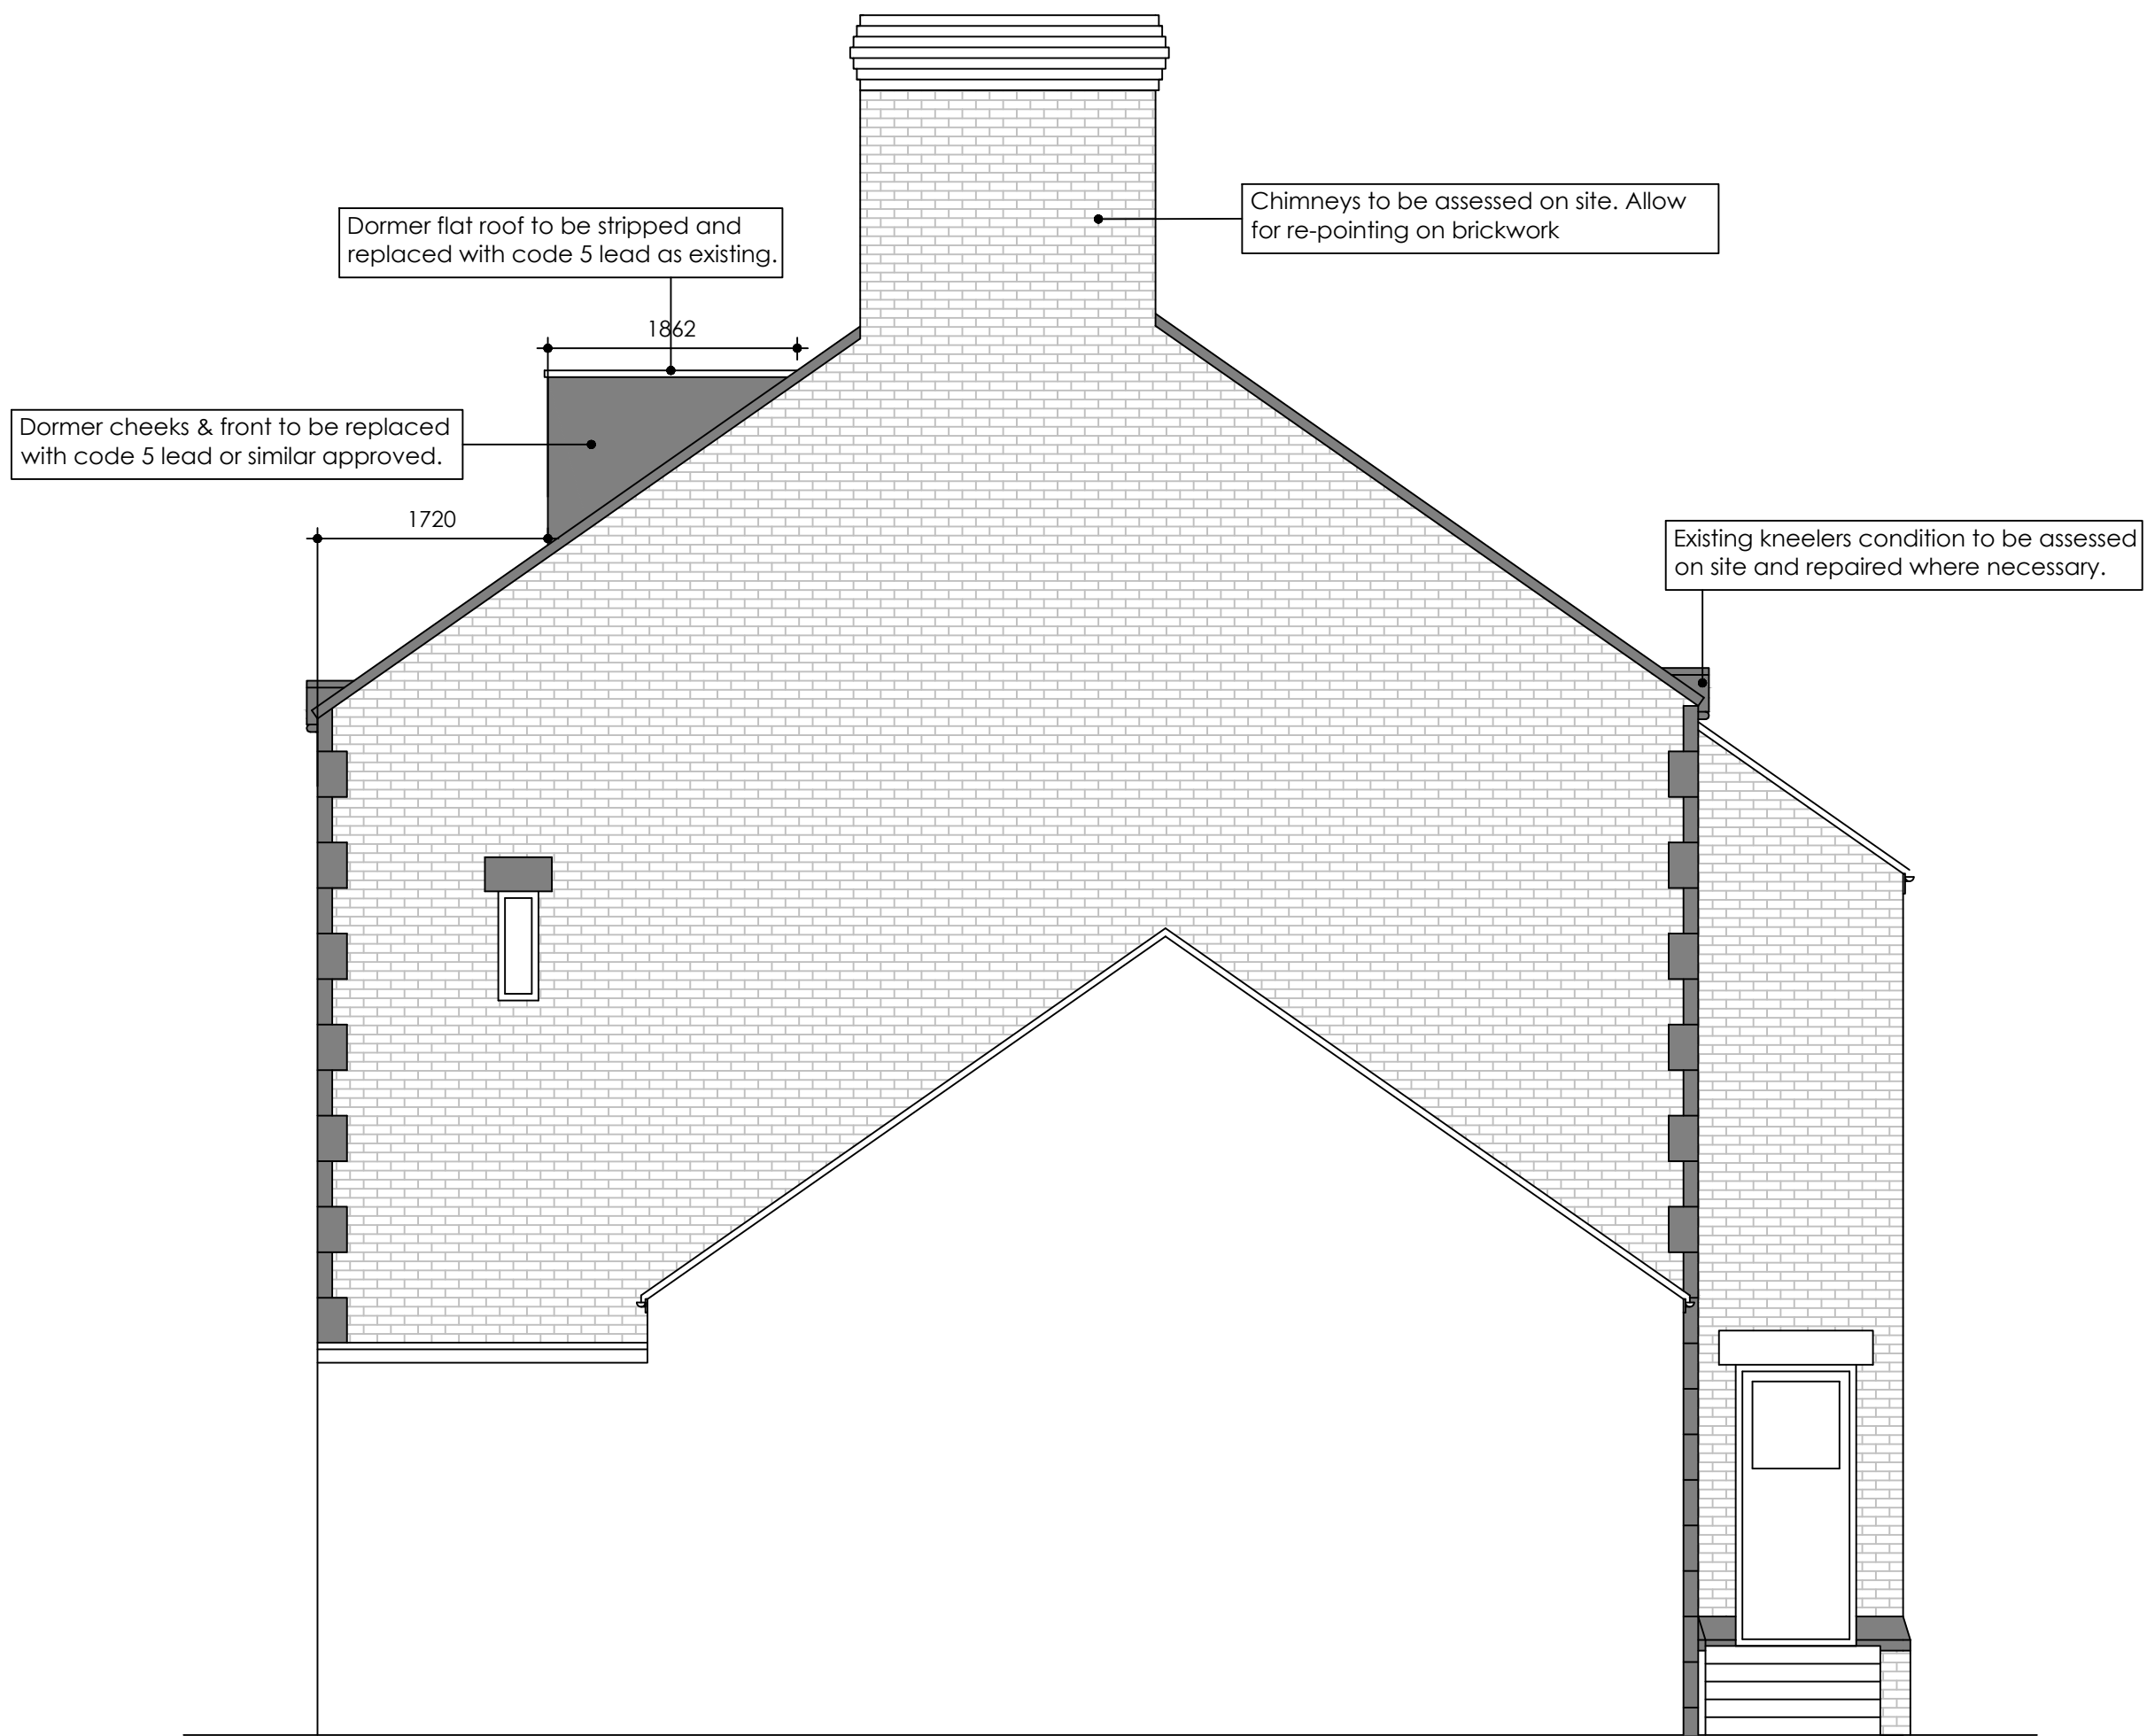

2 EAST ELEVATION AS PROPOSED
SCALE | 1:50

Client:
Archdiocese of Liverpool
Croxteth Drive
Sefton Park
Liverpool, L17 1AA

Project:
Our Lady Immaculate & St.
Joseph Catholic Church
1 West Street
Prescot
L34 1LE

Title:
Roof Replacement &
Associated Works.
South & East Elevation as
Proposed.

Project No.: 4208-036
Drawn By: SC
Scale: As Shown @ A1
Date: 08/10/2024

Revision: A3
Date: 01/04/2025

Description: Approval Issue