




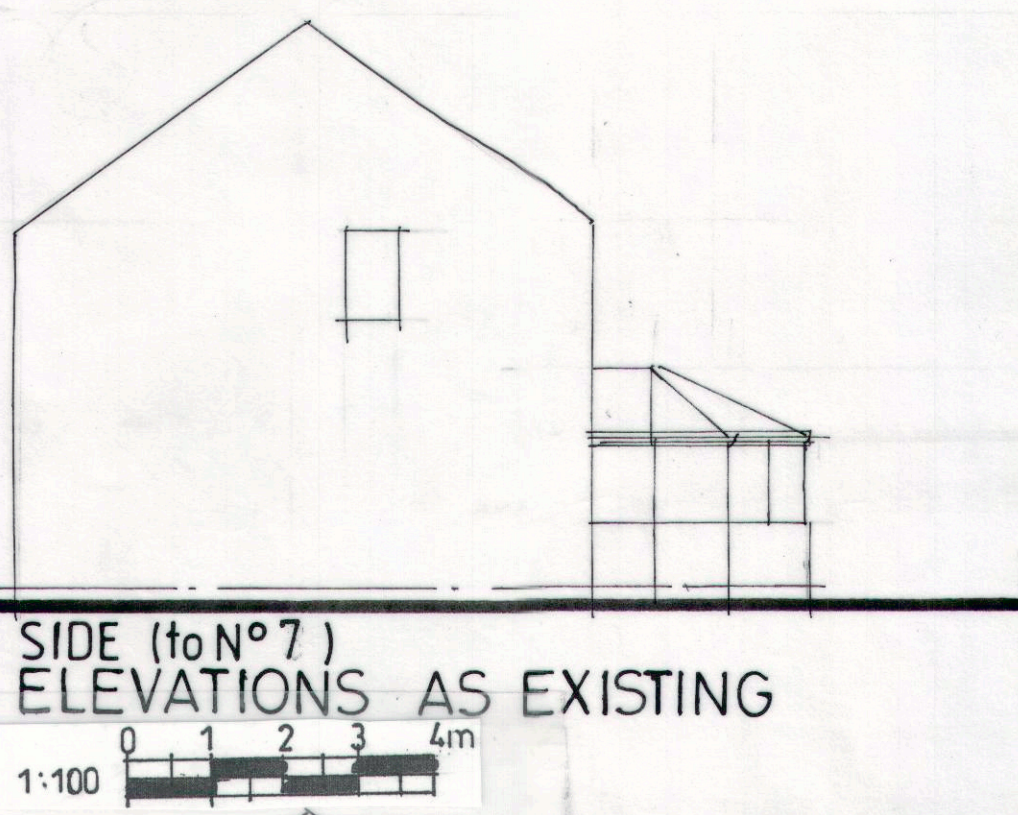


SIDE (to N° 7)
ELEVATIONS AS EXISTING

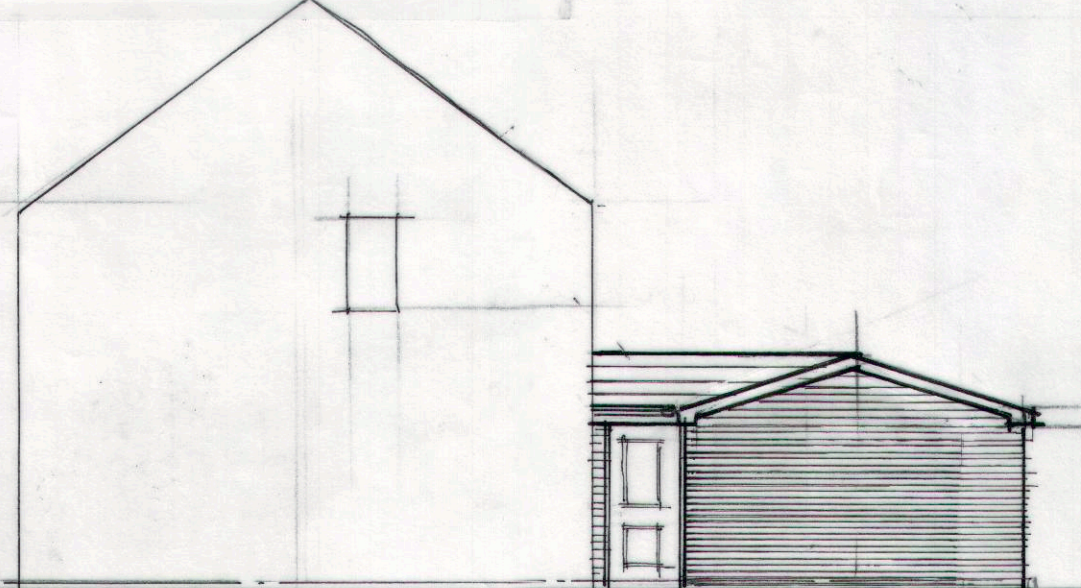


SIDE (to N° 7)
ELEVATIONS AS PROPOSED

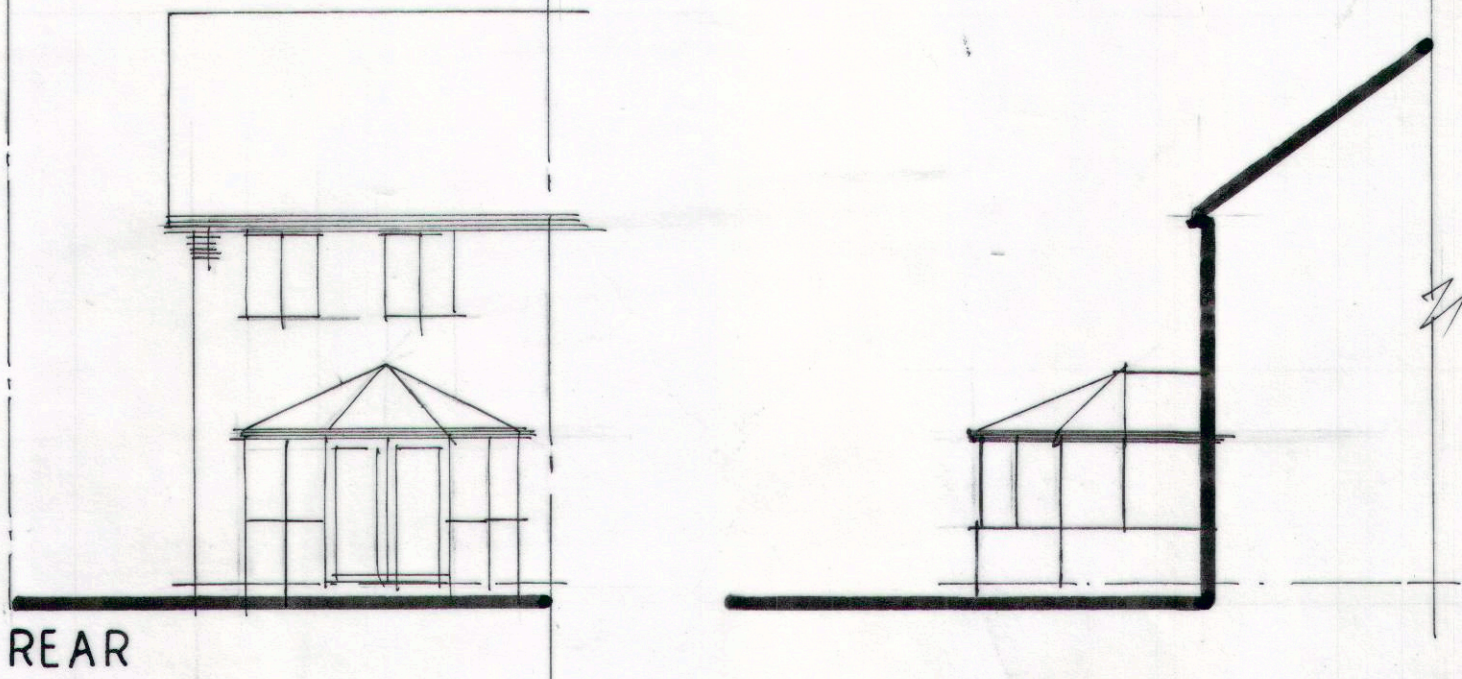


REAR

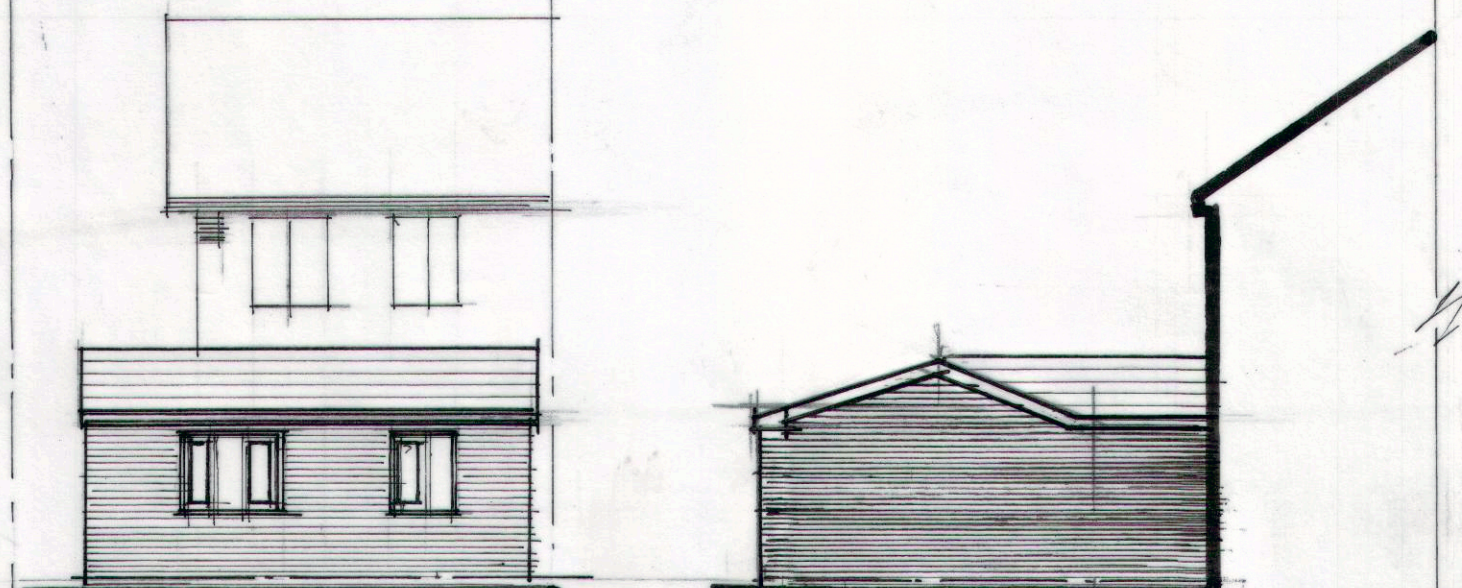


REAR

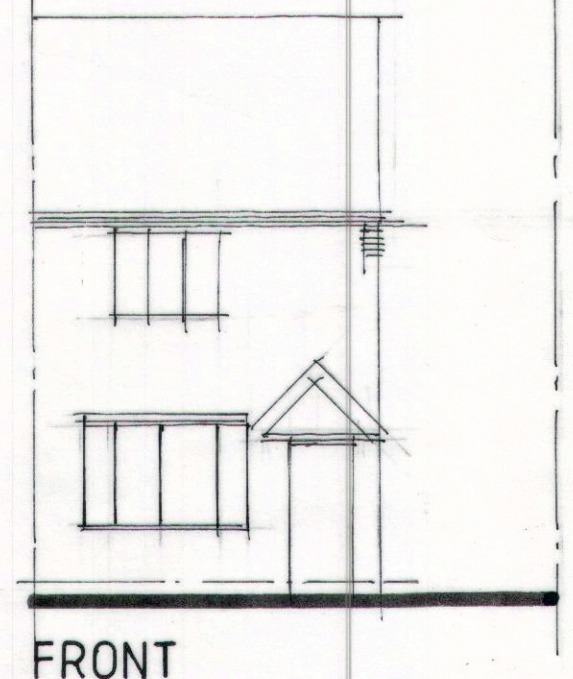

FRONT

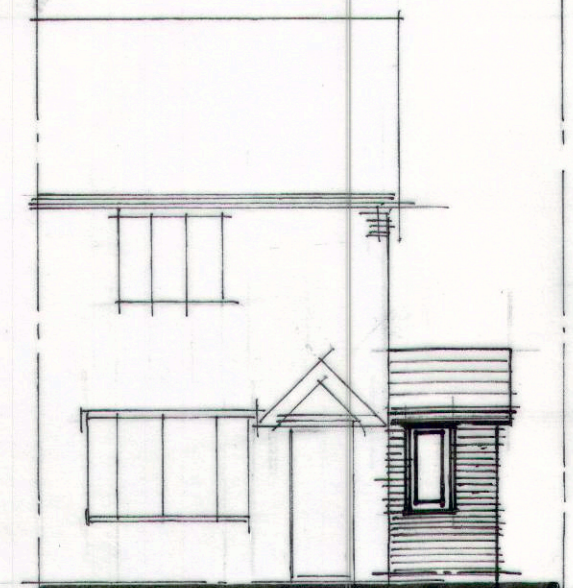


FRONT

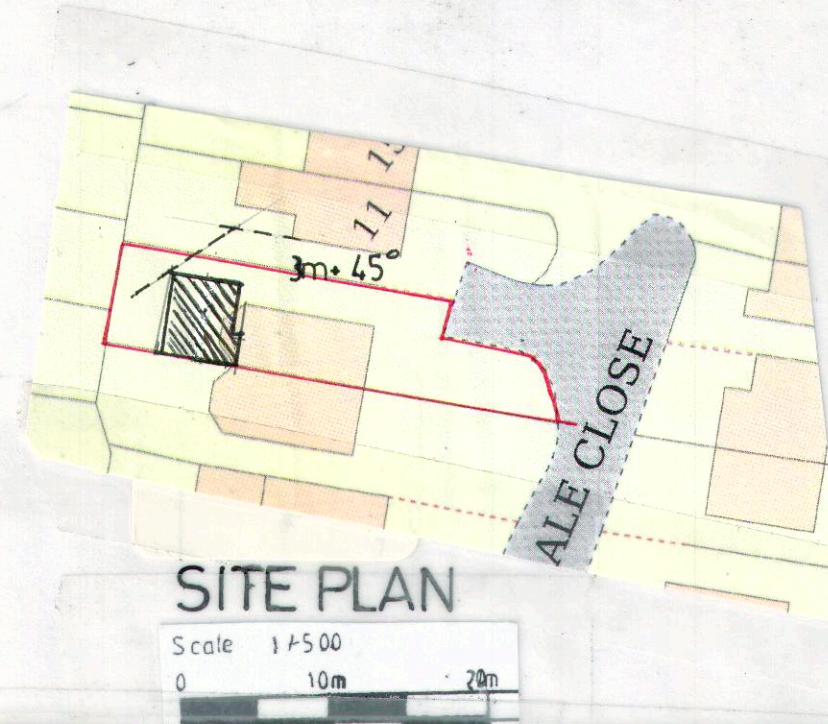


SITE PLAN

Scale 1:500
0 10m 20m

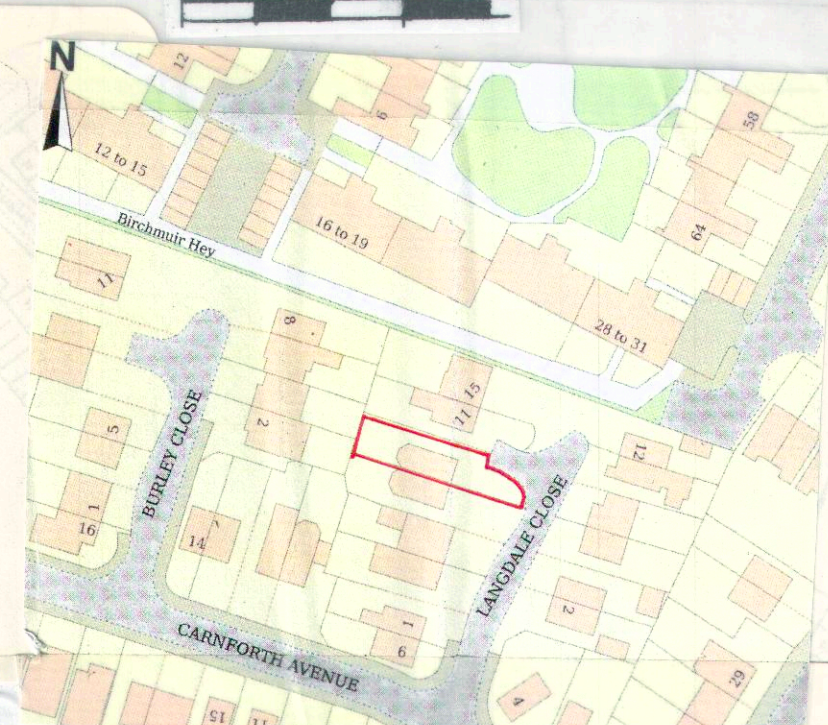


LOCATION PLAN

Scale 1:1250
0 10m 20m 40m

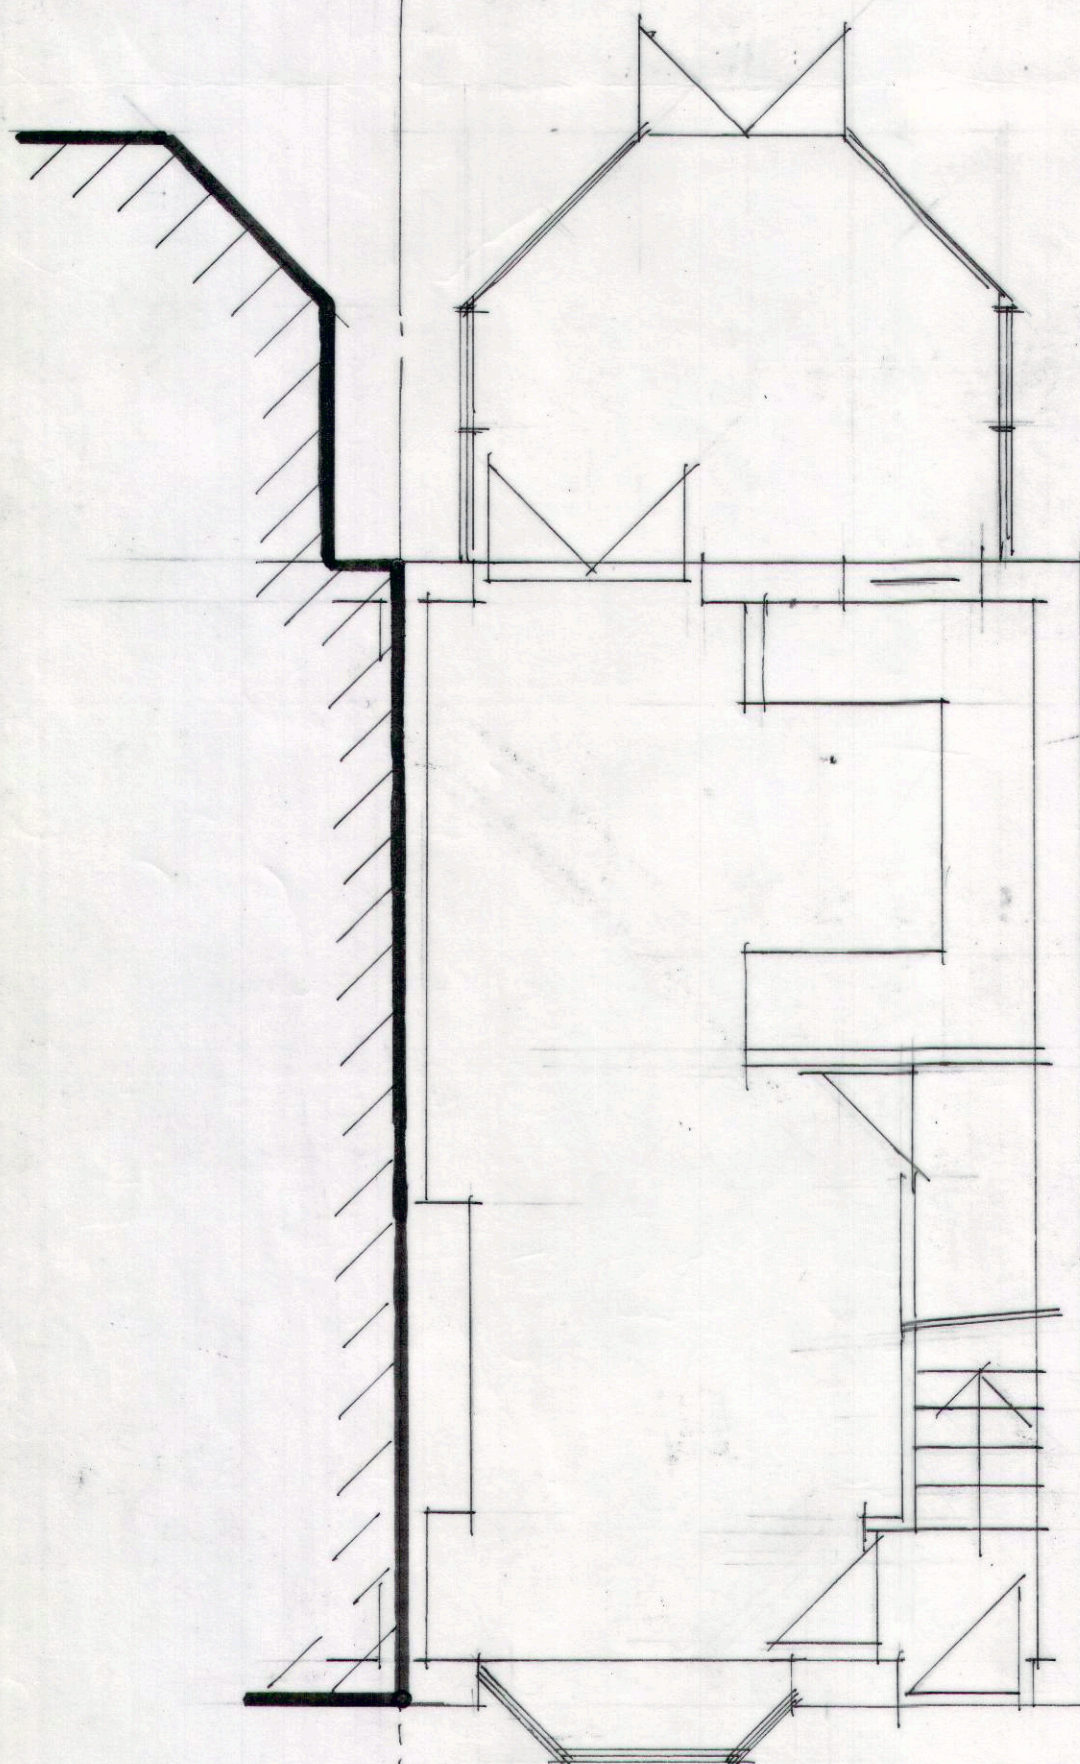


GROUND FLOOR AS EXISTING

1:50 0 0.5 1 2 3 4m

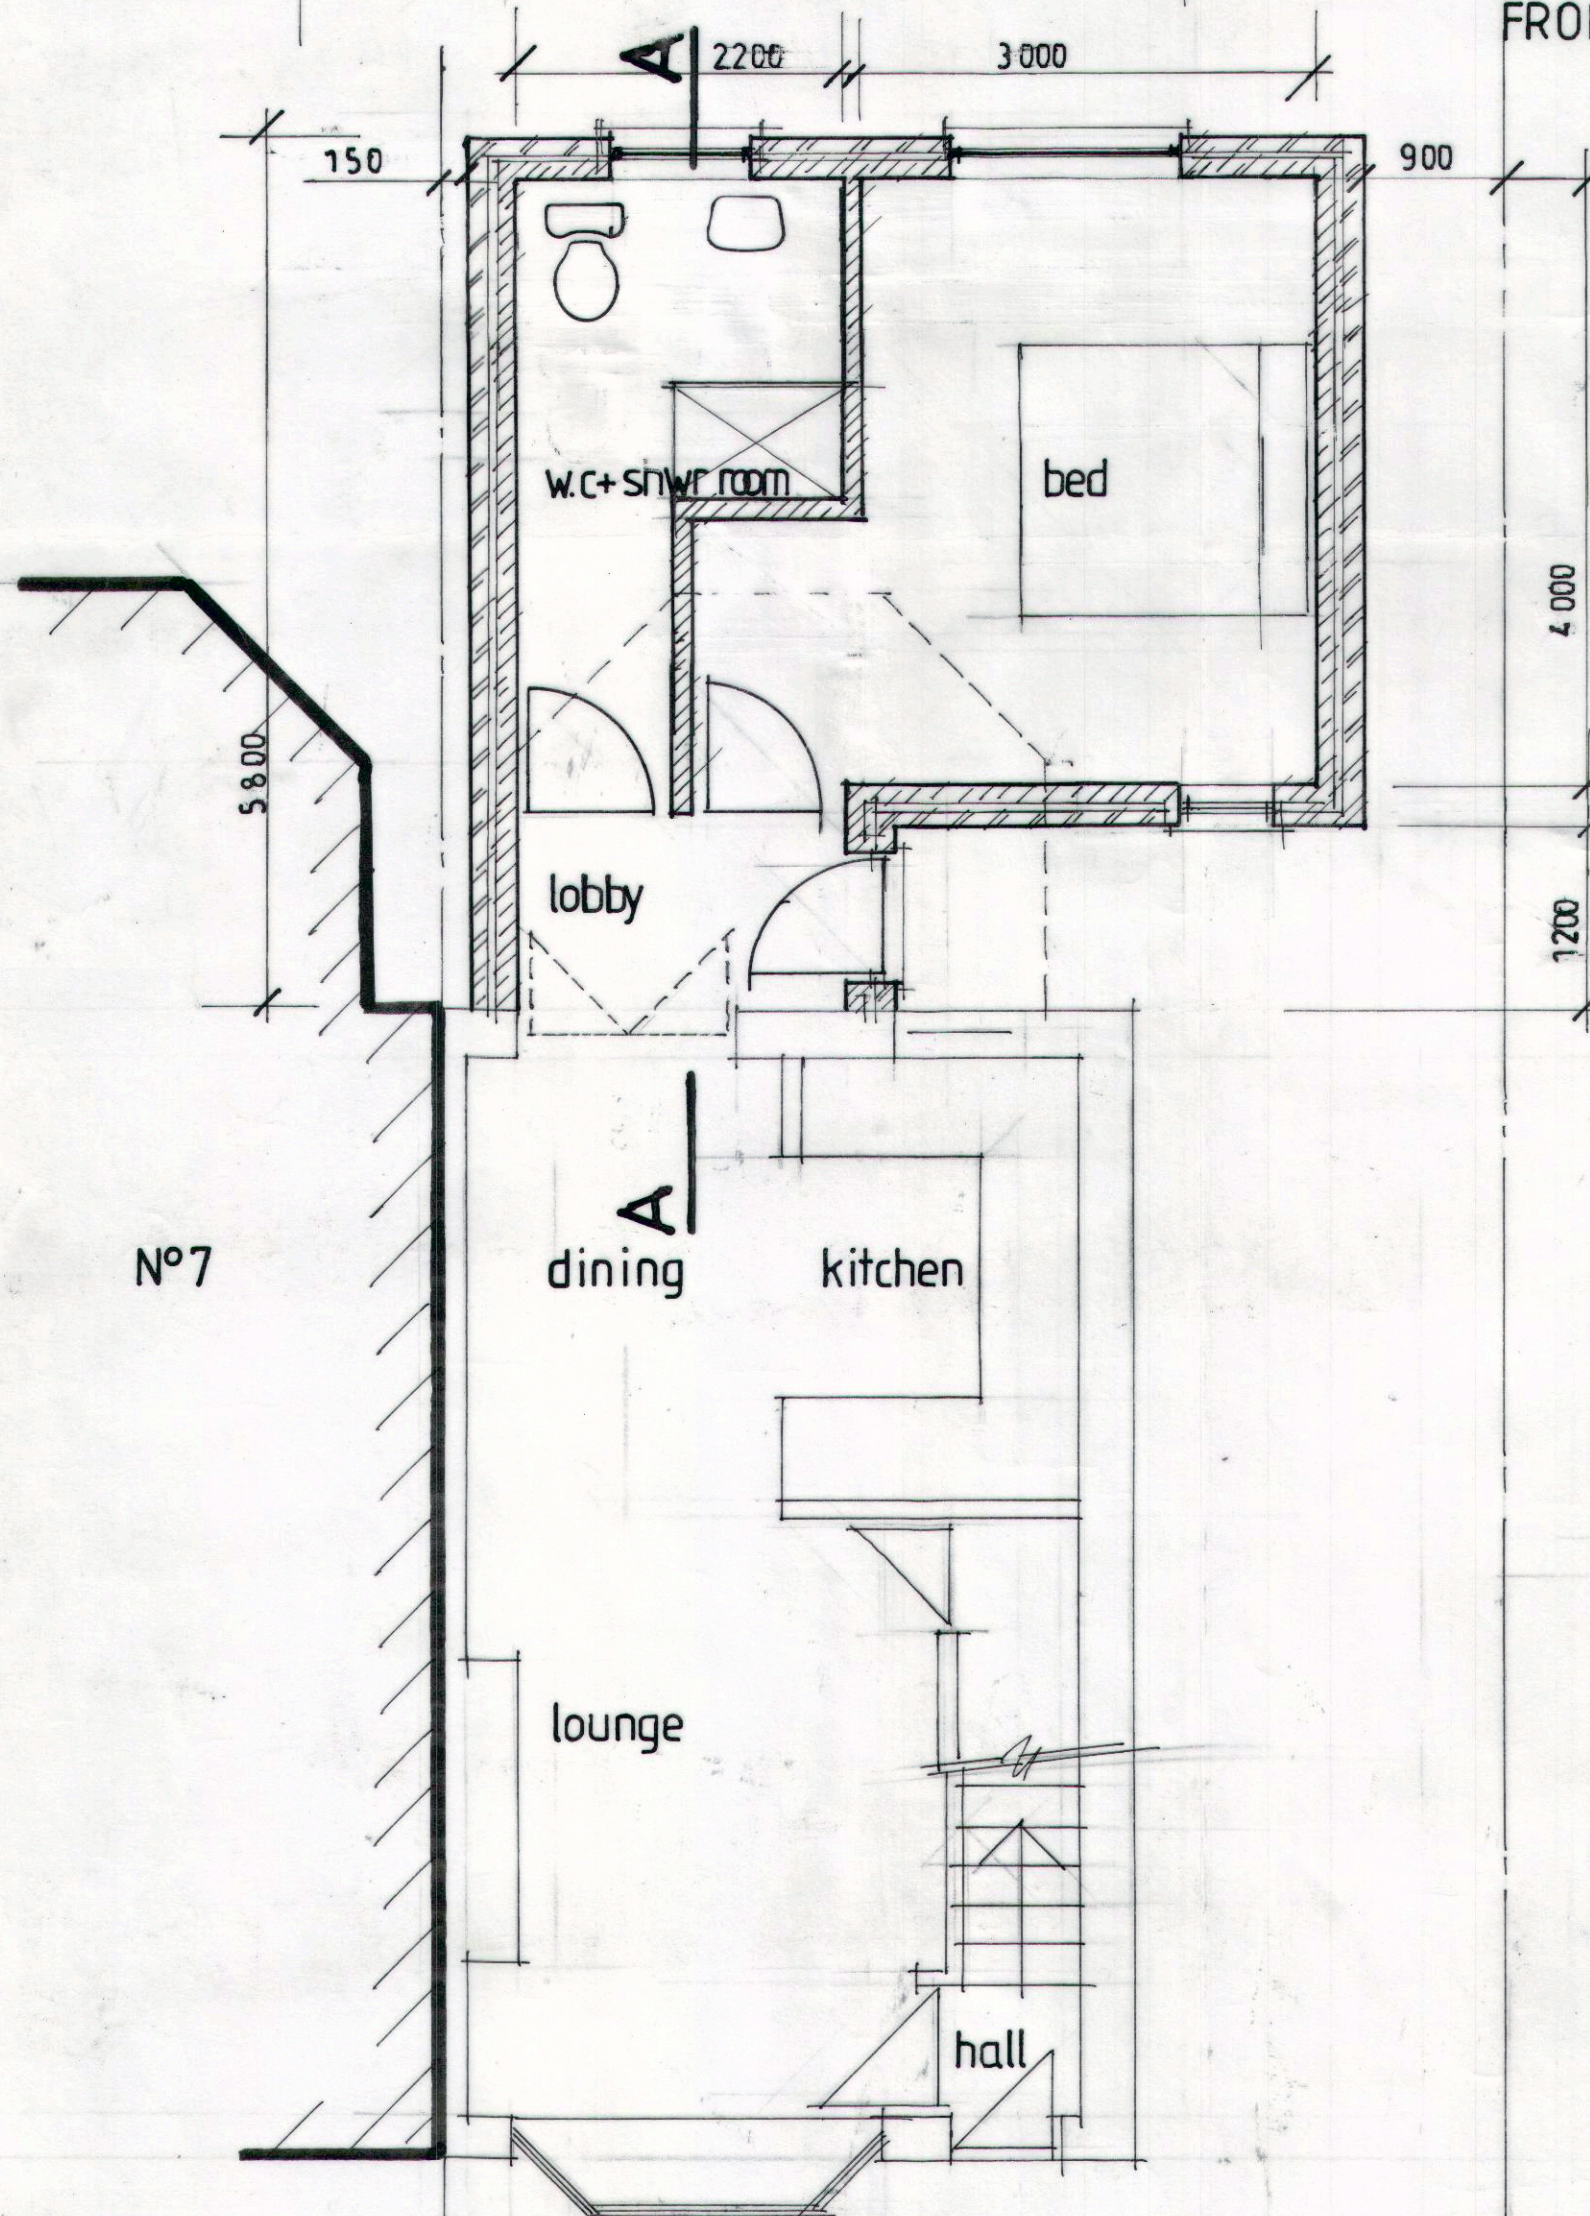

GROUND FLOOR AS PROPOSED

1:50 0 0.5 1 2 3 4m

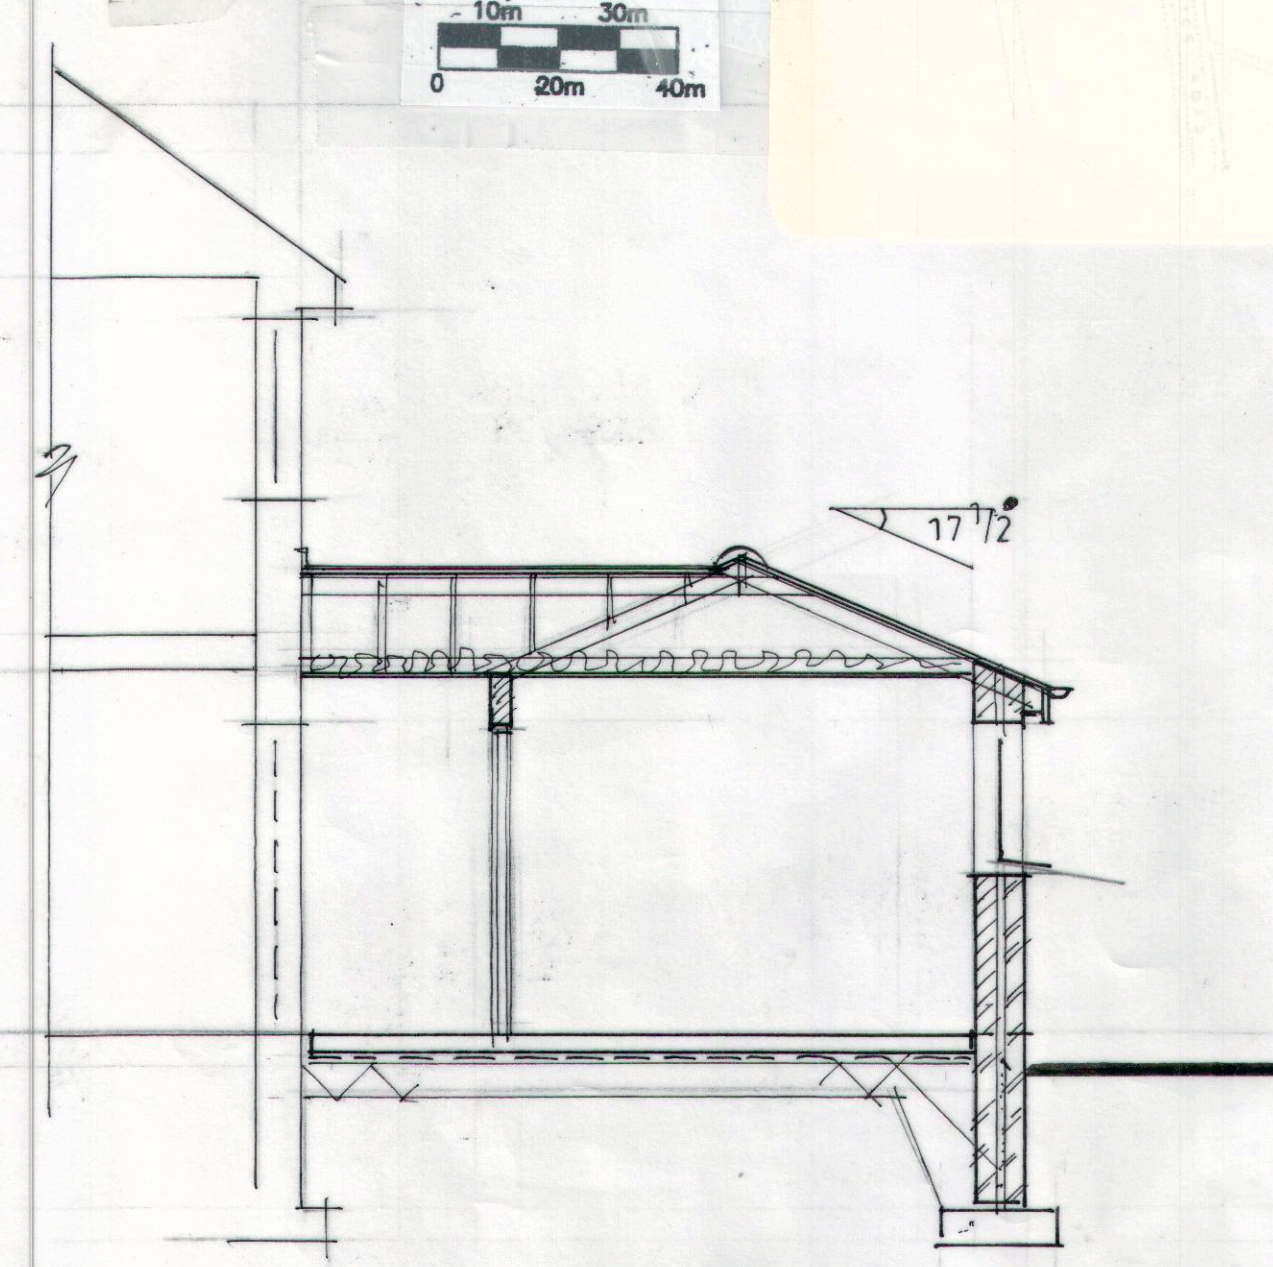

SECTION A-A

1:50 0 0.5 1 2 3 4m

PLANNING NOTES
All external elements of structure roof slates, tiles, render, brick, windows, fascias, guttering, downpipes etc to match existing as close as possible in colour, texture and design.
No element of construction to project beyond boundary.
Foundations, gutters, fascias etc all to be kept within the curtilage of the site.

PLANNING DRAWING

Client:
MR & MRS S HANSON
Site:
**9 LANGDALE CLOSE
SOUTHDENE, KIRKBY, L32 8XB.**
Drawing:
**PROPOSED GROUND FLOOR
BEDROOM AND BATHROOM
EXTENSION**

Scale:-
AS NOTED (AT A1)
Date:-
FEB 2023

B 10/05/23 revised to planning 10th may email
A 14/04/23 depth inc to 5800

Revisions:
Richard J Vodrey
34 Stapleton Road, Formby,
Liverpool L37 2YN
Tel No: 07779 129 258
Email: richardvodrey@gmail.com
Dwg No: 1976 / 01