



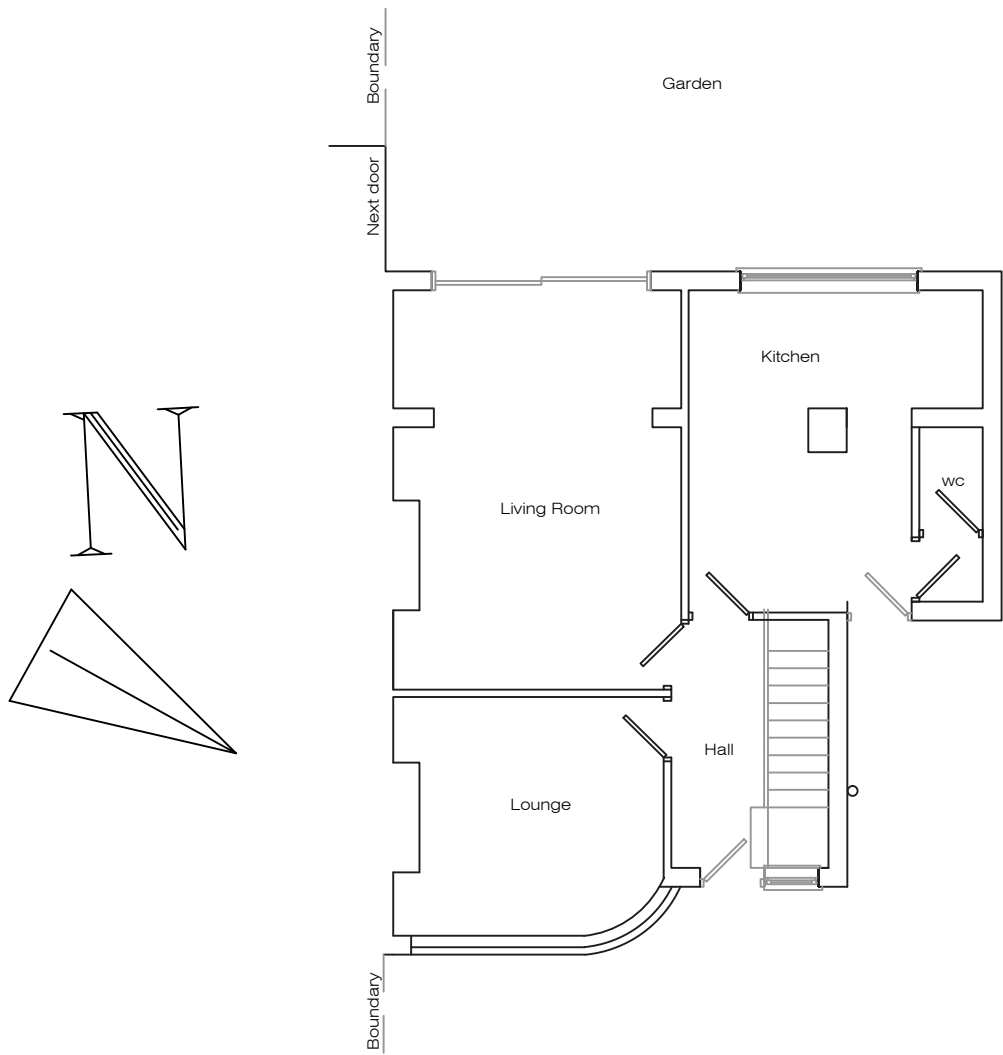

Existing Front Elevation

Existing Side Elevation

Existing Rear Elevation

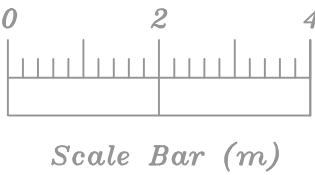

Existing Ground Floor Plan

Address 10 Laurel Road, L34				
Job Title Single storey extension to rear and porch to front				
Drawing title Existing Plans				
Chkd	Appvd	date Feb '25	scale 1:100 @ A2	Dwg No. 001