


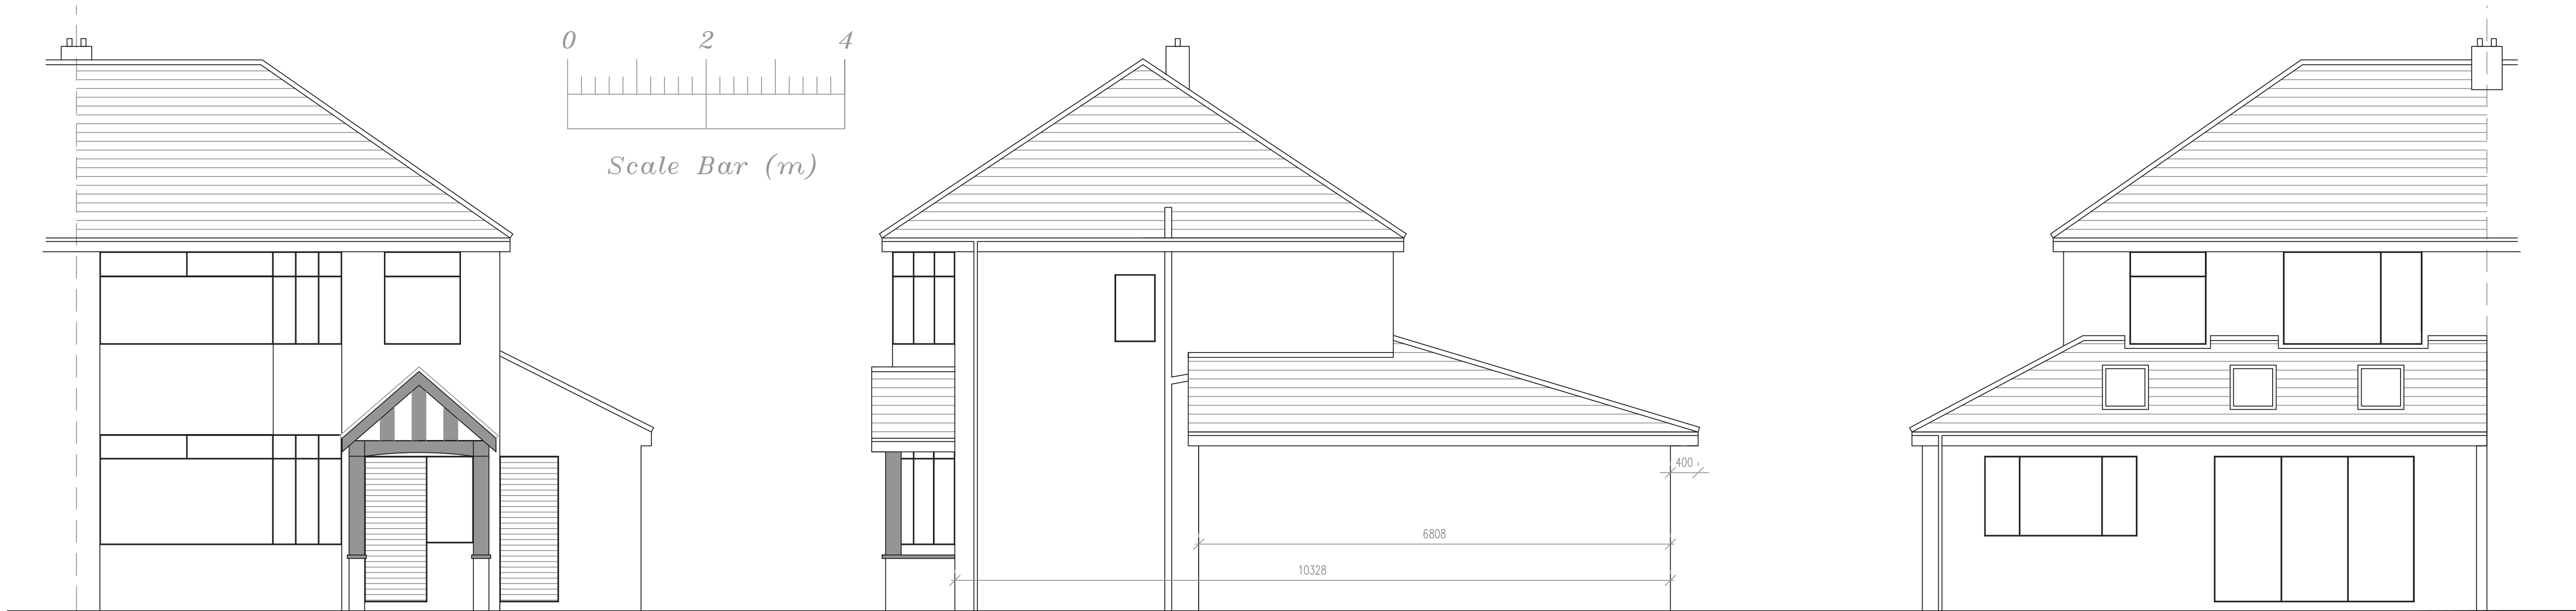


Proposed Front Elevation


Proposed Side Elevation

Proposed Rear Elevation


Standard Details 1:20

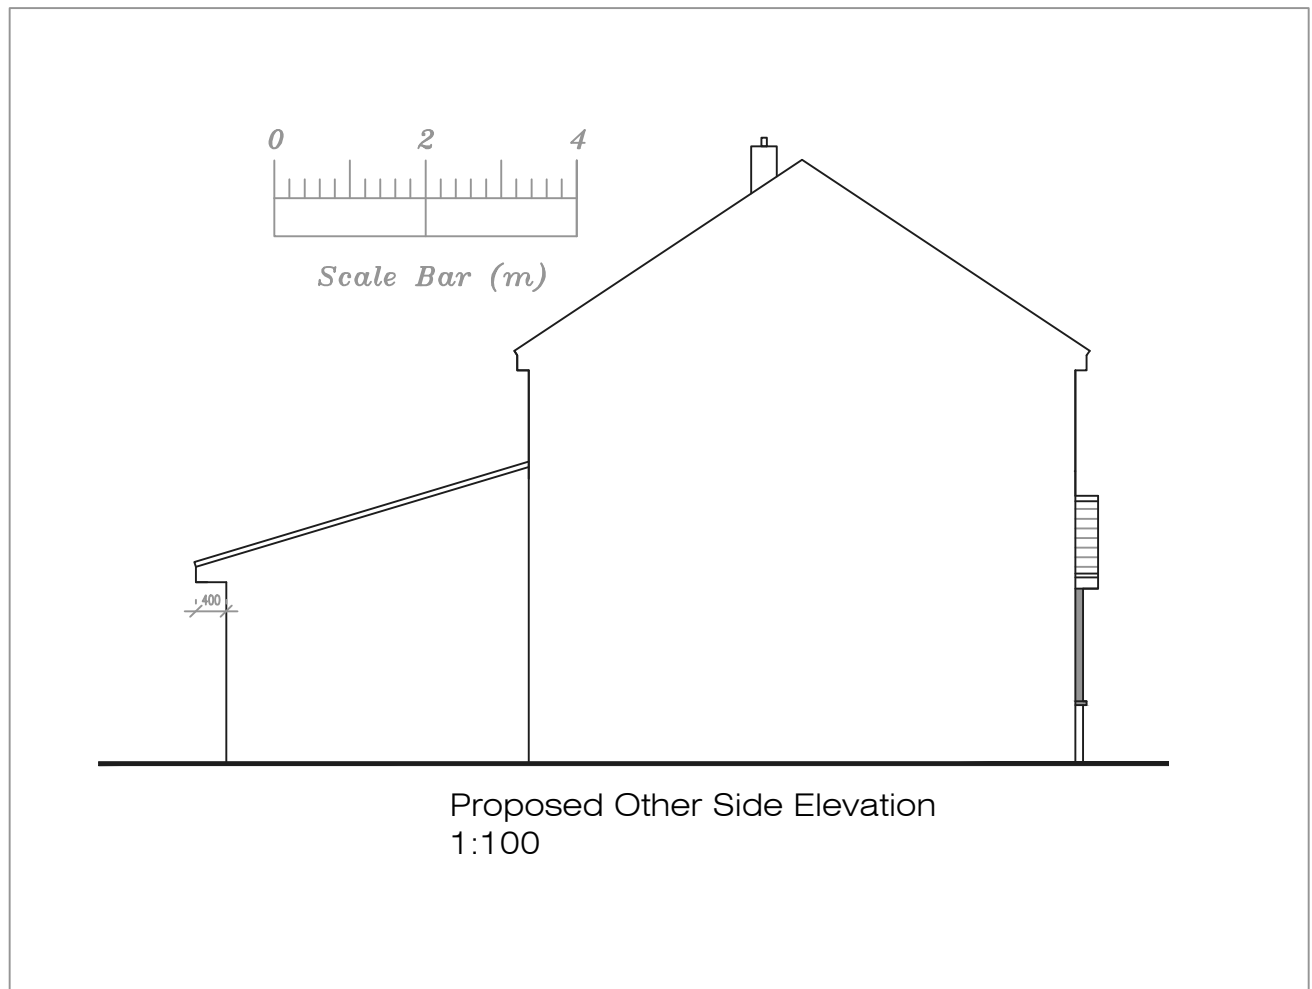


Proposed Other Side Elevation
1:100

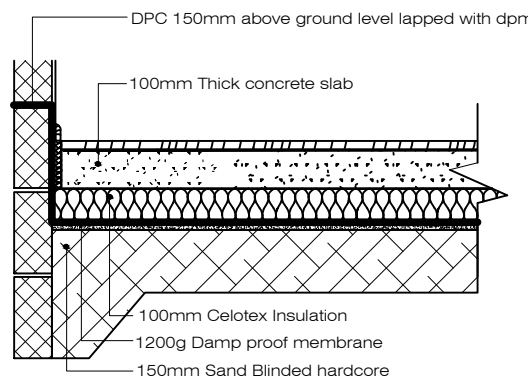


Solid Ground Floor

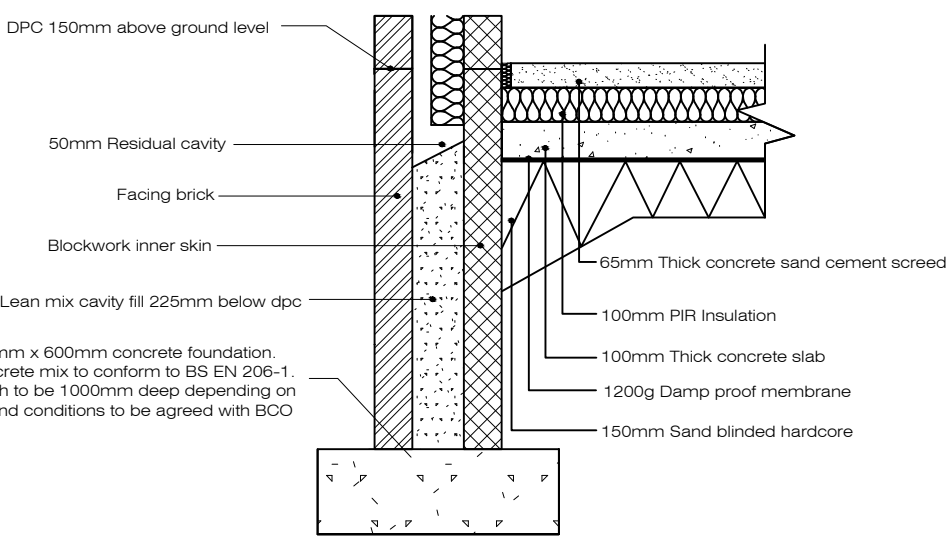


Strip Foundation

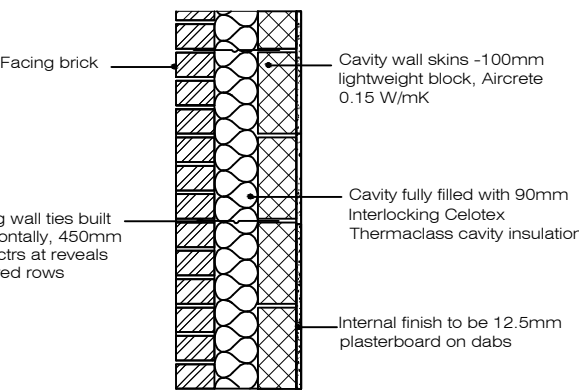

Full Fill Cavity Wall

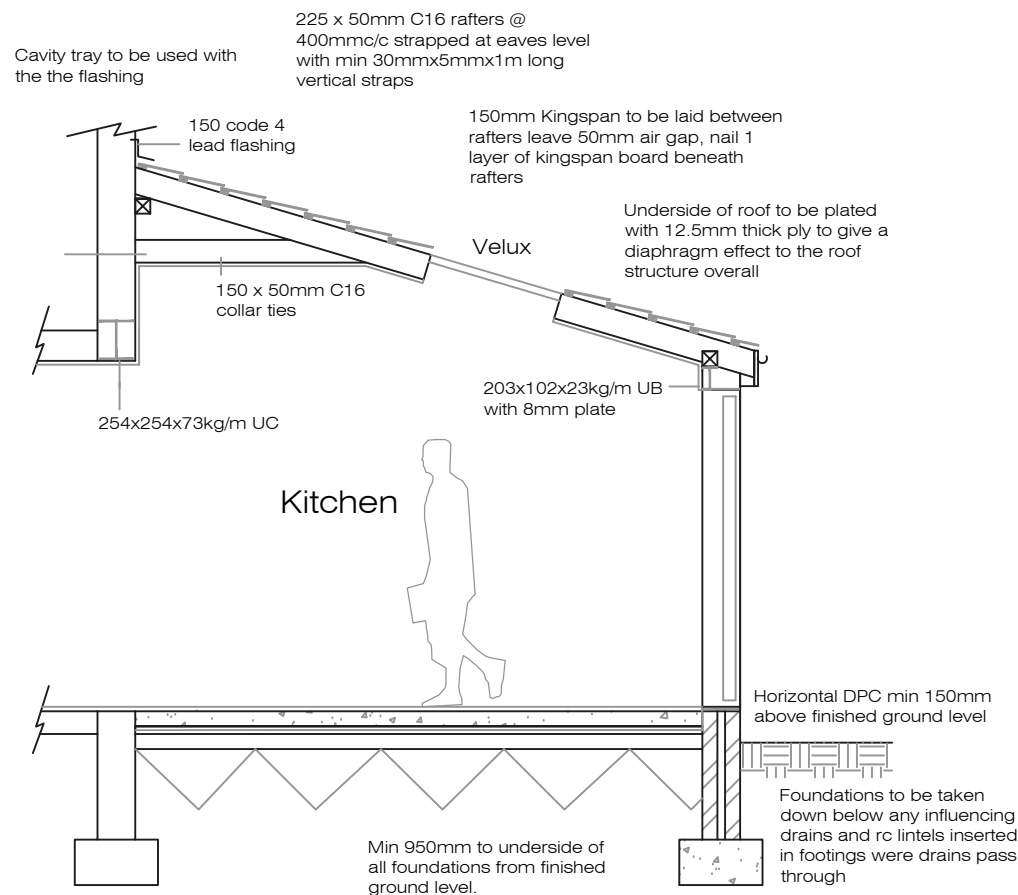

Proposed Section

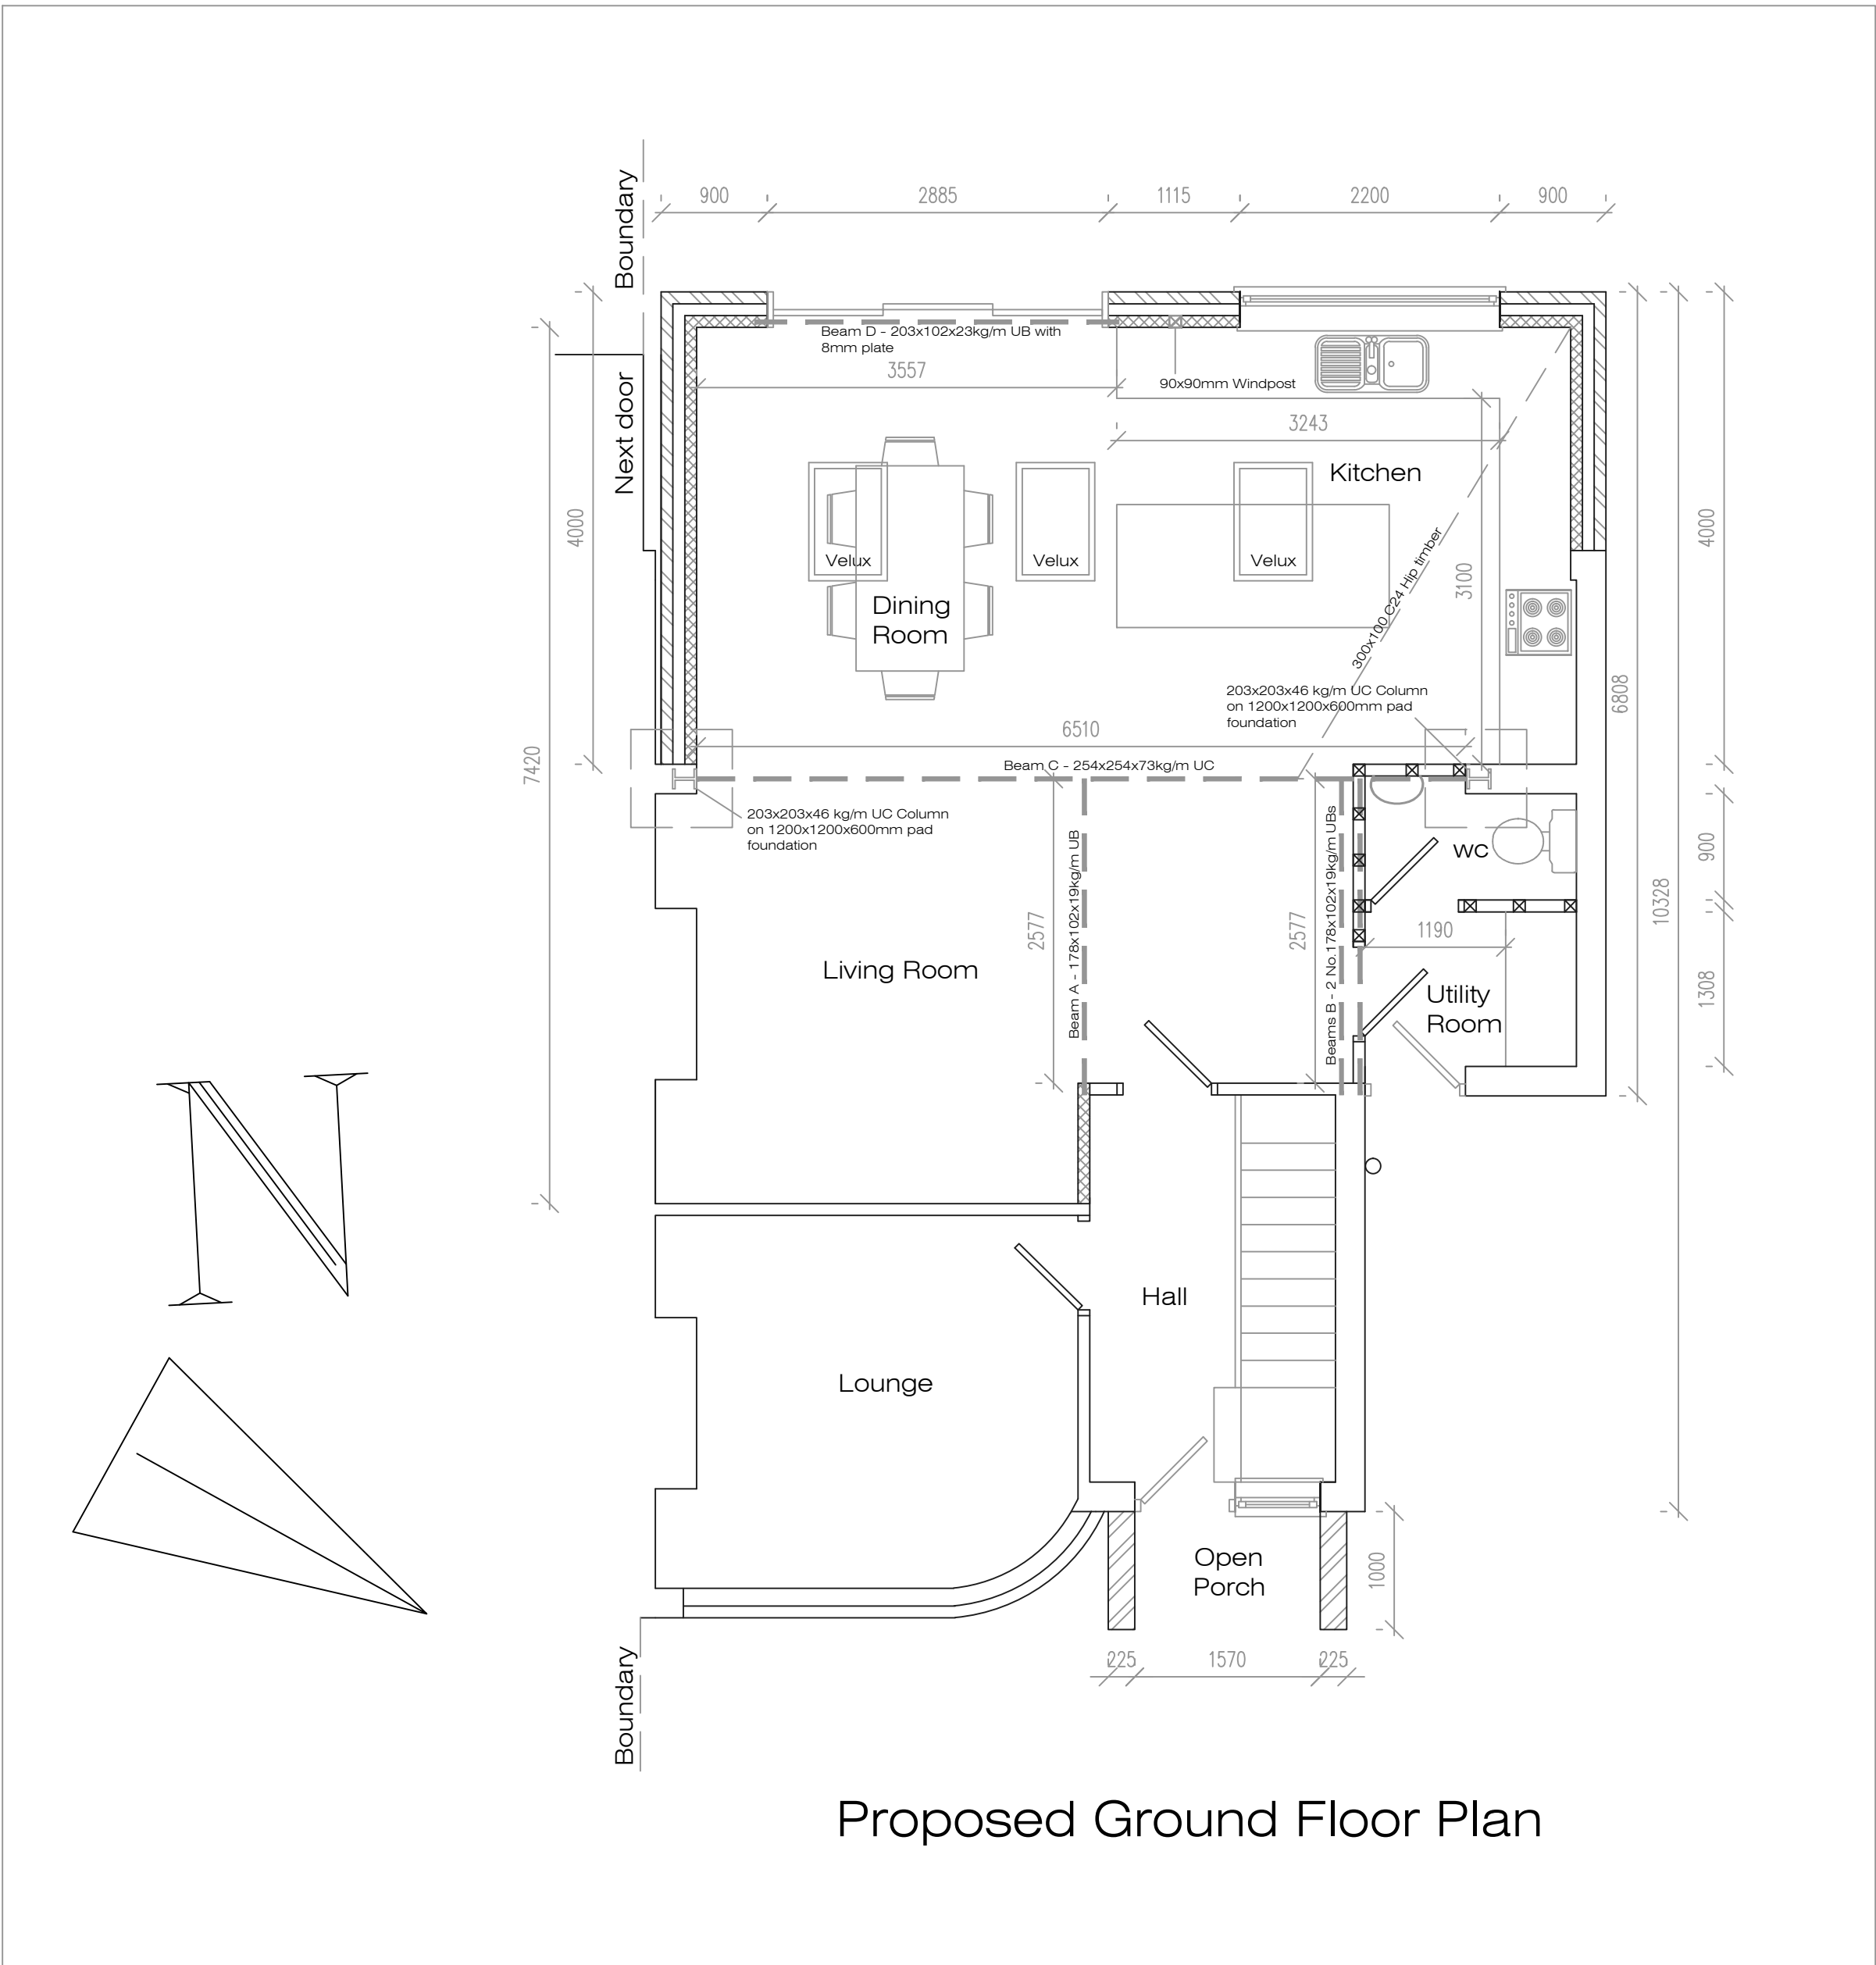

Proposed Ground Floor Plan

Address 10 Laurel Road, L34			
Job Title Single storey extension to rear and porch to front			
Drawing title Proposed Plans			
Chkd	Appvd	date	scale
		March '25	1:50/1:20 ● A1
Dwg No.			002