

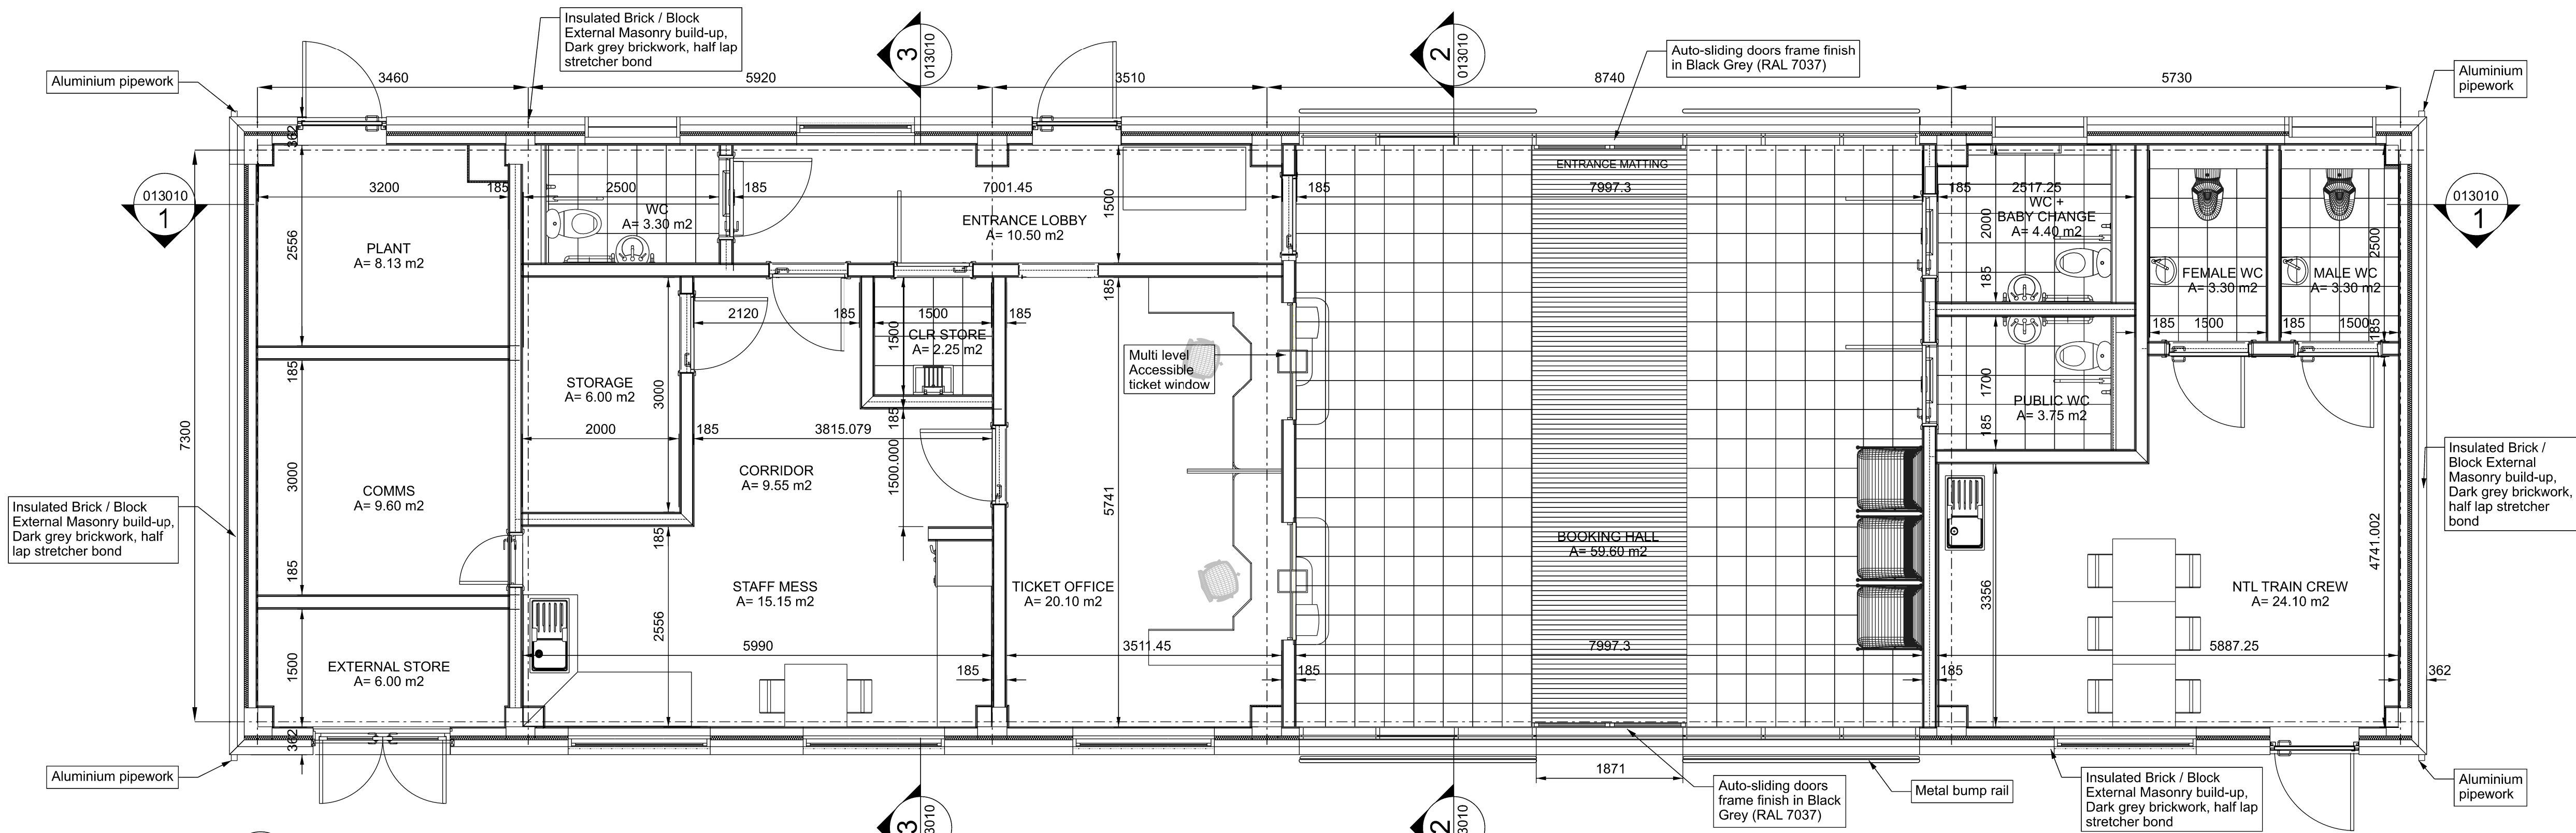


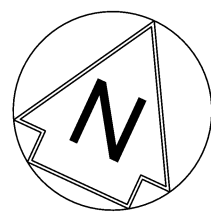

1 Proposed Station Level GA Floor Plan
013002 1:50

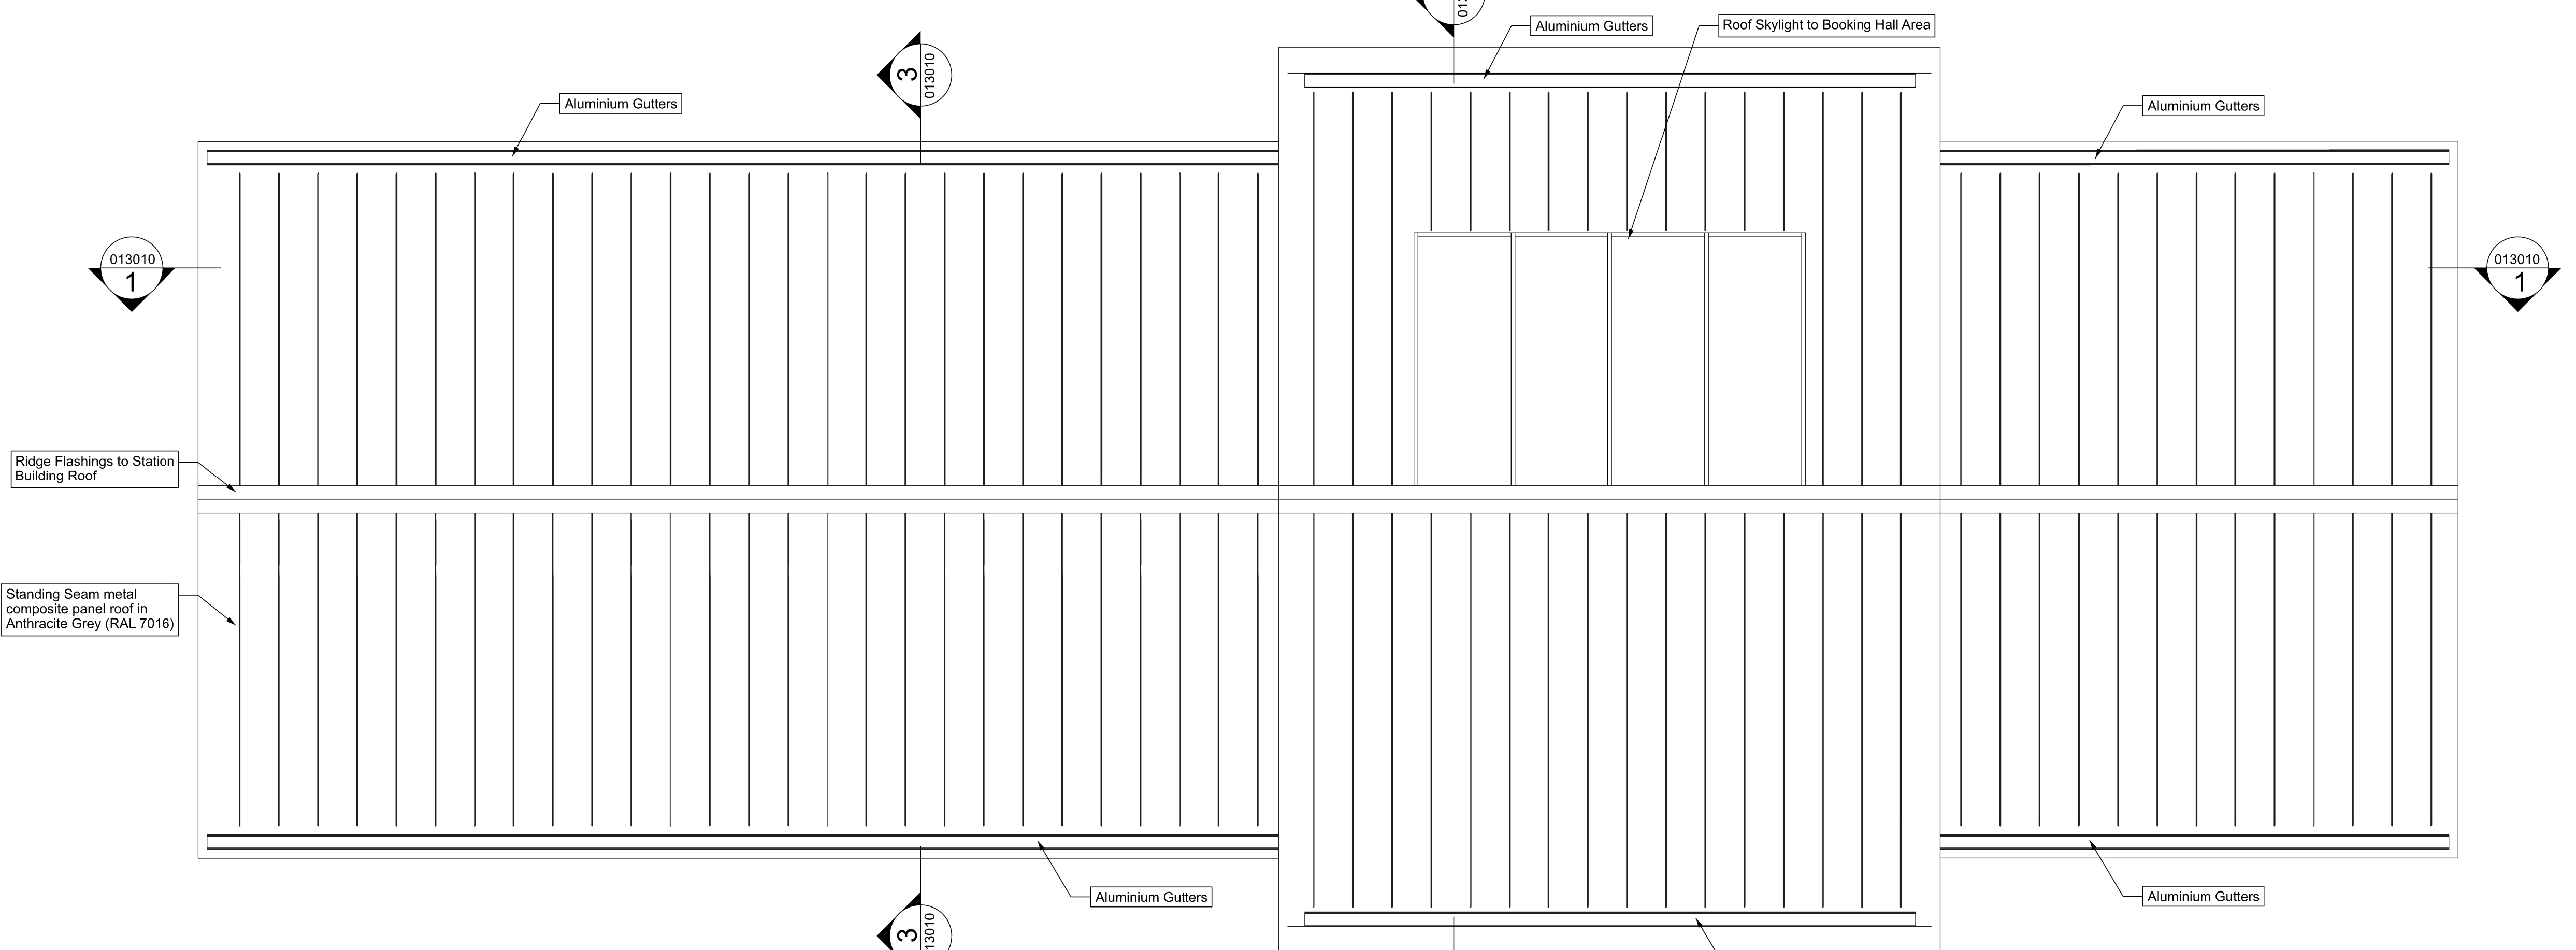

2 Proposed Station Roof Plan
013002 1:50

Legend/Notes

P01.1	18/07/21	First Revision	---	---	---
Rev	Date	Description of Revisions	Drawn	Chkd	Appr
Status					Suitability
Issued for Planning					S0



Authorised		Signed		Date
Contractor(s)				
Ove Arup & Partners				
Location/Level				
No Specific Location				
Type	CAD Drawing		Sub-type	
Role	General (non-disciplinary)		General Arrangement	
Volume/System	No Specific Volume or System		Discipline	
Phasing	Proposed		Multi-Functional	
Project	Grip Stage		4	
Headbolt Lane				
Contract No.				
170248				
Contract Title				
Headbolt Lane				
Drawing Title				
Planning Application Drawing				
Station Building				

Designed		Signed		Date	18/07/21
Drawn	---	Signed	---	Date	
Checked	---	Signed	---	Date	
Approved	--	Signed	---	Date	
Scale(s)		ELR & Mileage WKL2 28.1232 to 29.0913			
Alternative Reference					Sheet of
Drawing Number 170248-15854-ZZ-ZZZ-DRG-Z-MF-243001					Revision P01.1