



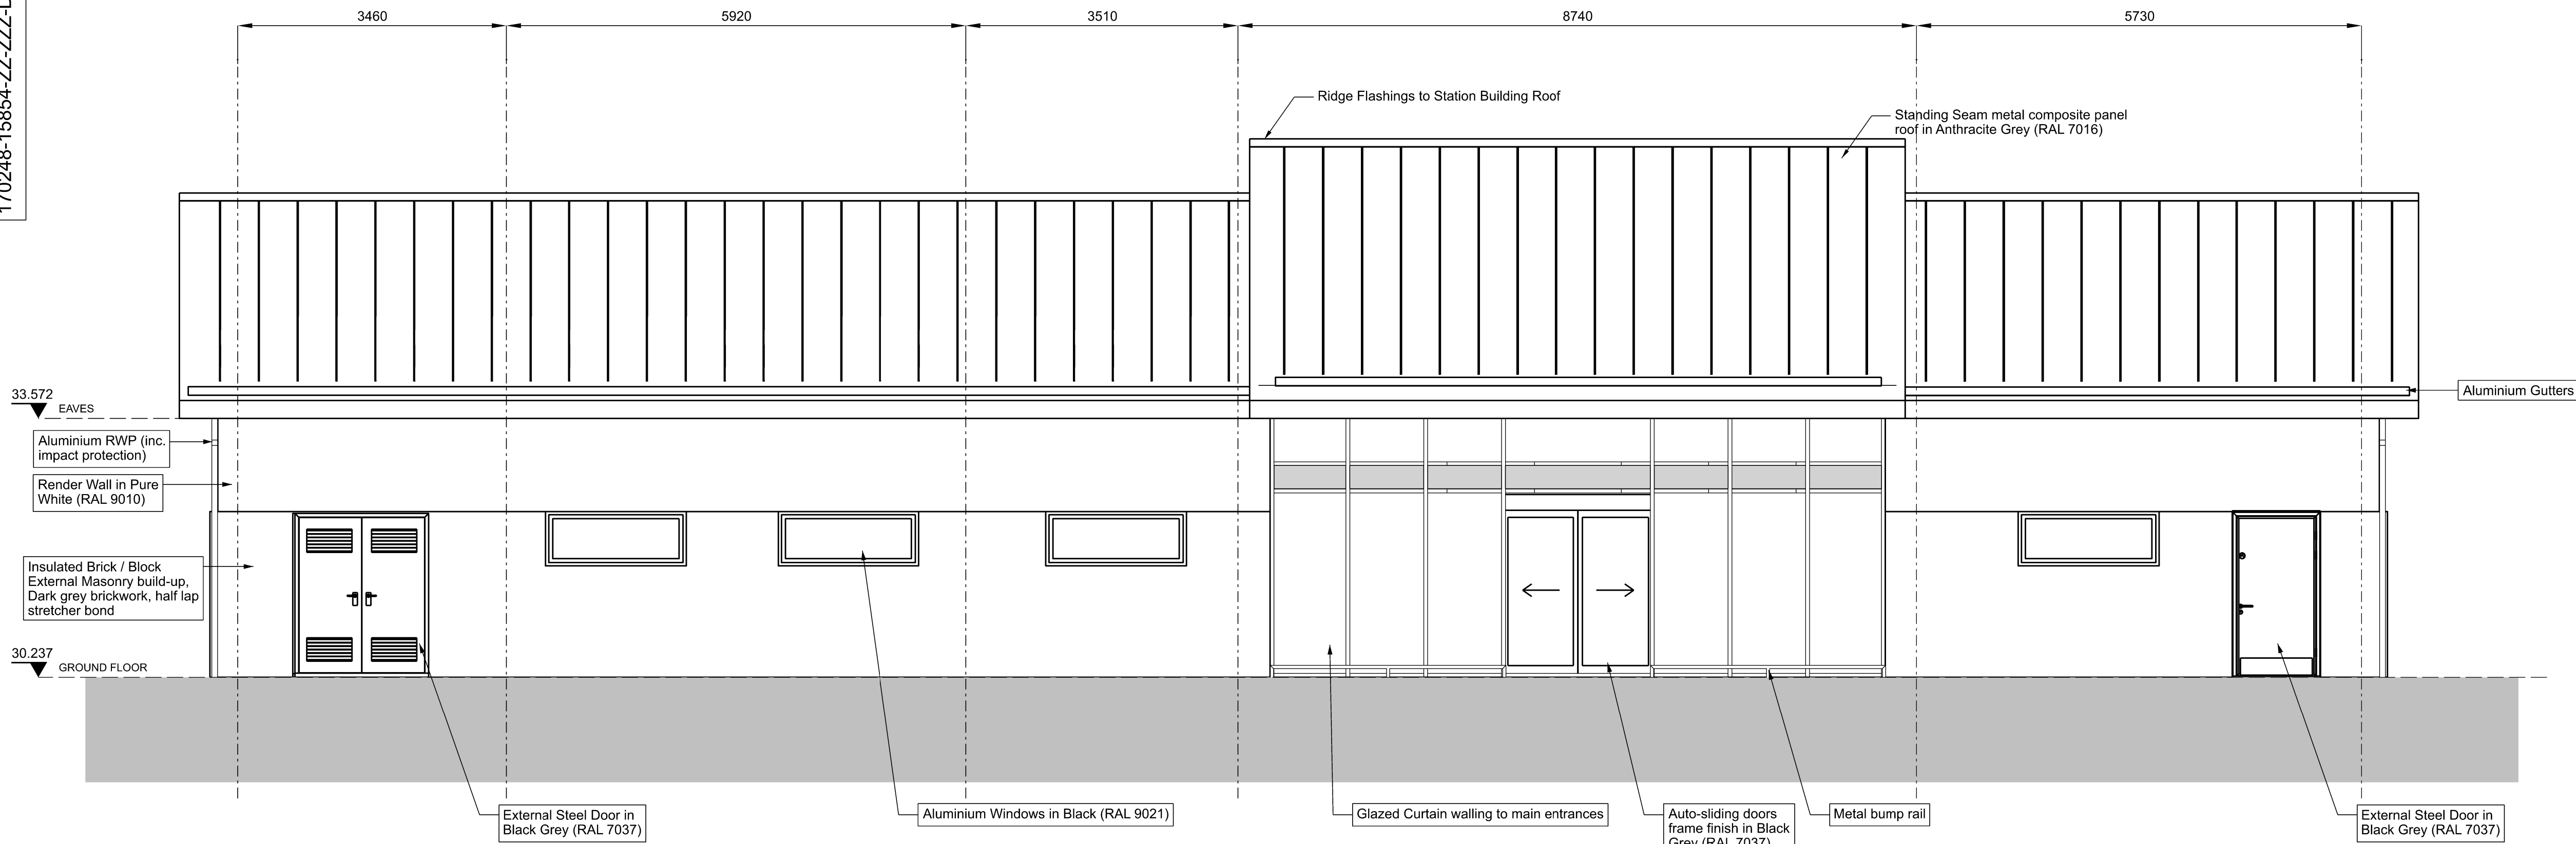

1 Proposed Station South Elevation
013021 1:50

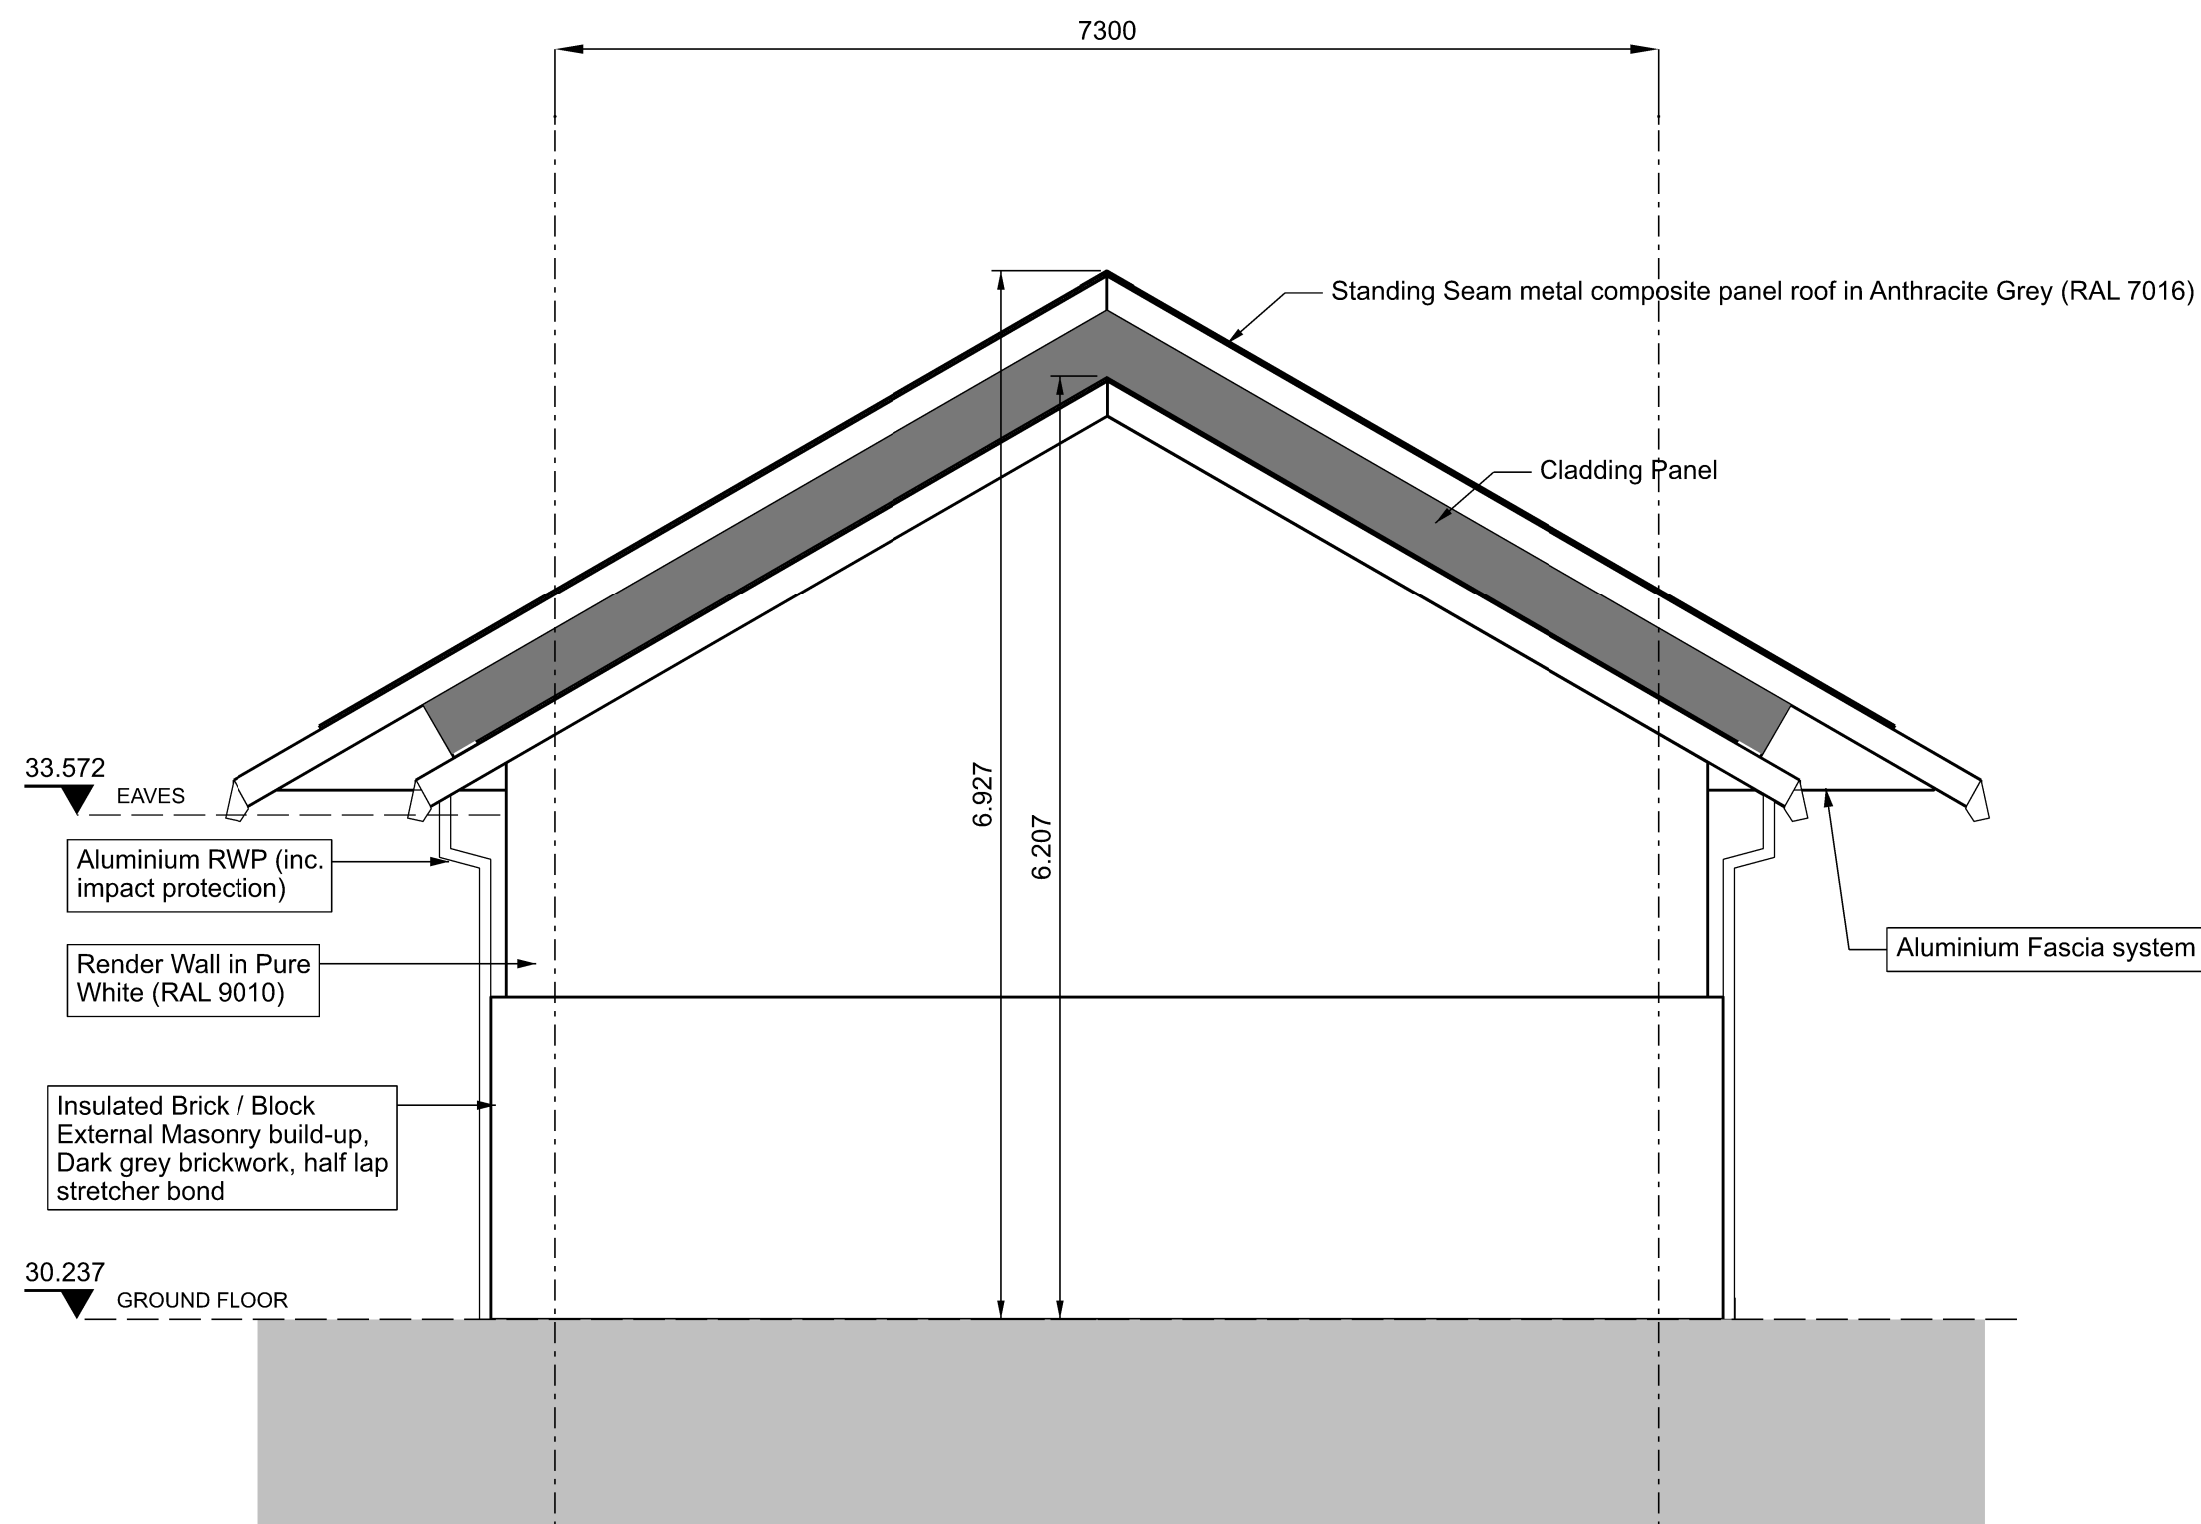

2 Proposed Station West Elevation
013021 1:50

Legend/Notes

P01.1	18/07/21	First Revision	---	---	---
Rev	Date	Description of Revisions	Drawn	Chkd	Appr
Status					Suitability
Issued for Planning					S0



Authorised	---	Signed	---	Date
------------	-----	--------	-----	------

Contractor(s)

Ove Arup & Partners

Location/Level No Specific Location		
Type CAD Drawing	Sub-type Elevation	
Role General (non-disciplinary)	Discipline Multi-Functional	
Volume/System No Specific Volume or System		
Phasing Proposed	Grip Stage	4
Project		

Headbolt Lane

Contract No.
170248

Contract Title
Headbolt Lane

Drawing Title
Planning Application Drawing
Station Building Elevation Sheet 2

Designed		Signed	---	Date
Drawn	---	Signed	---	Date
Checked	---	Signed	---	Date
Approved	---	Signed	---	Date

Scale(s) As Shown	ELR & Mileage WKL2 28.1232 to 29.0913
----------------------	--

Alternative Reference	Sheet
-----------------------	-------

Drawing Number 170248-15854-ZZ-ZZZ-DRG-Z-MF-243003	of Revision P01.1
---	-------------------------