



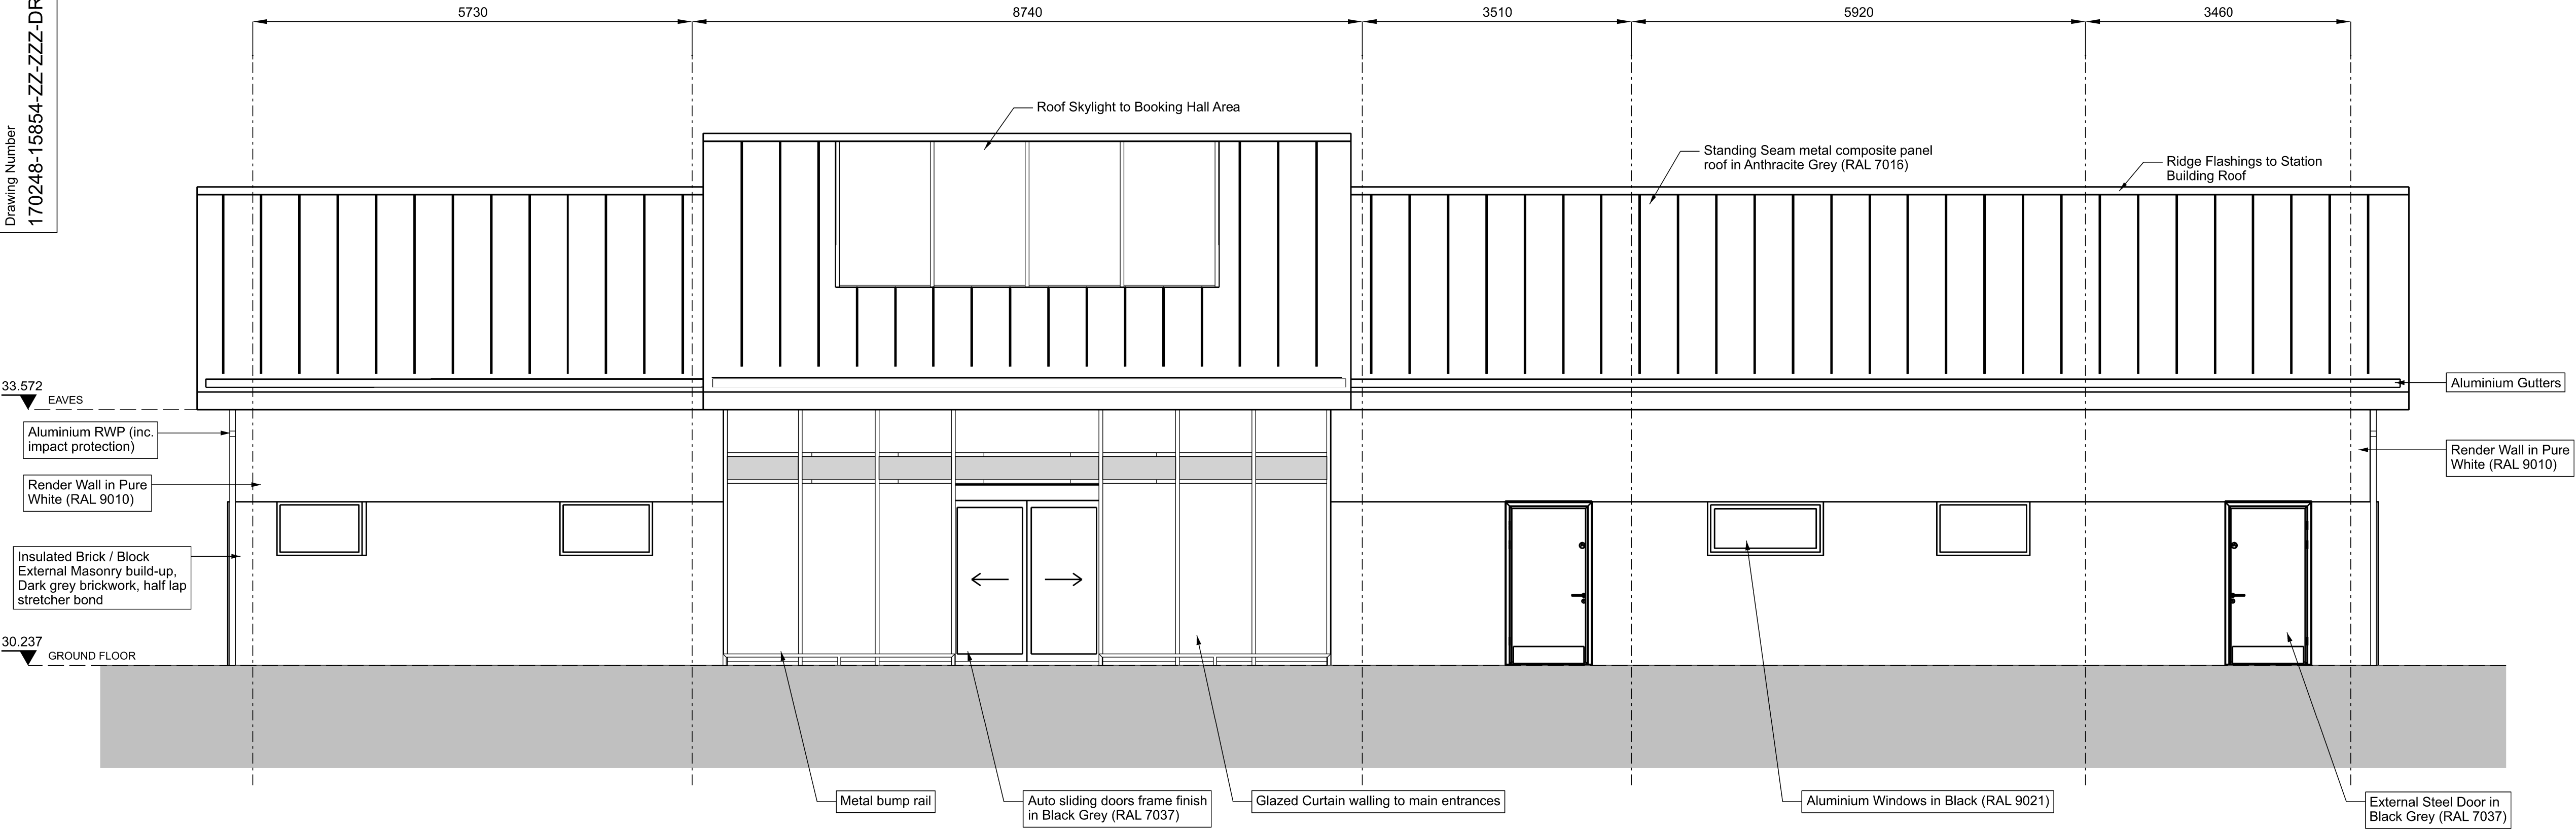

1 Proposed Station North Elevation
013020 1:50

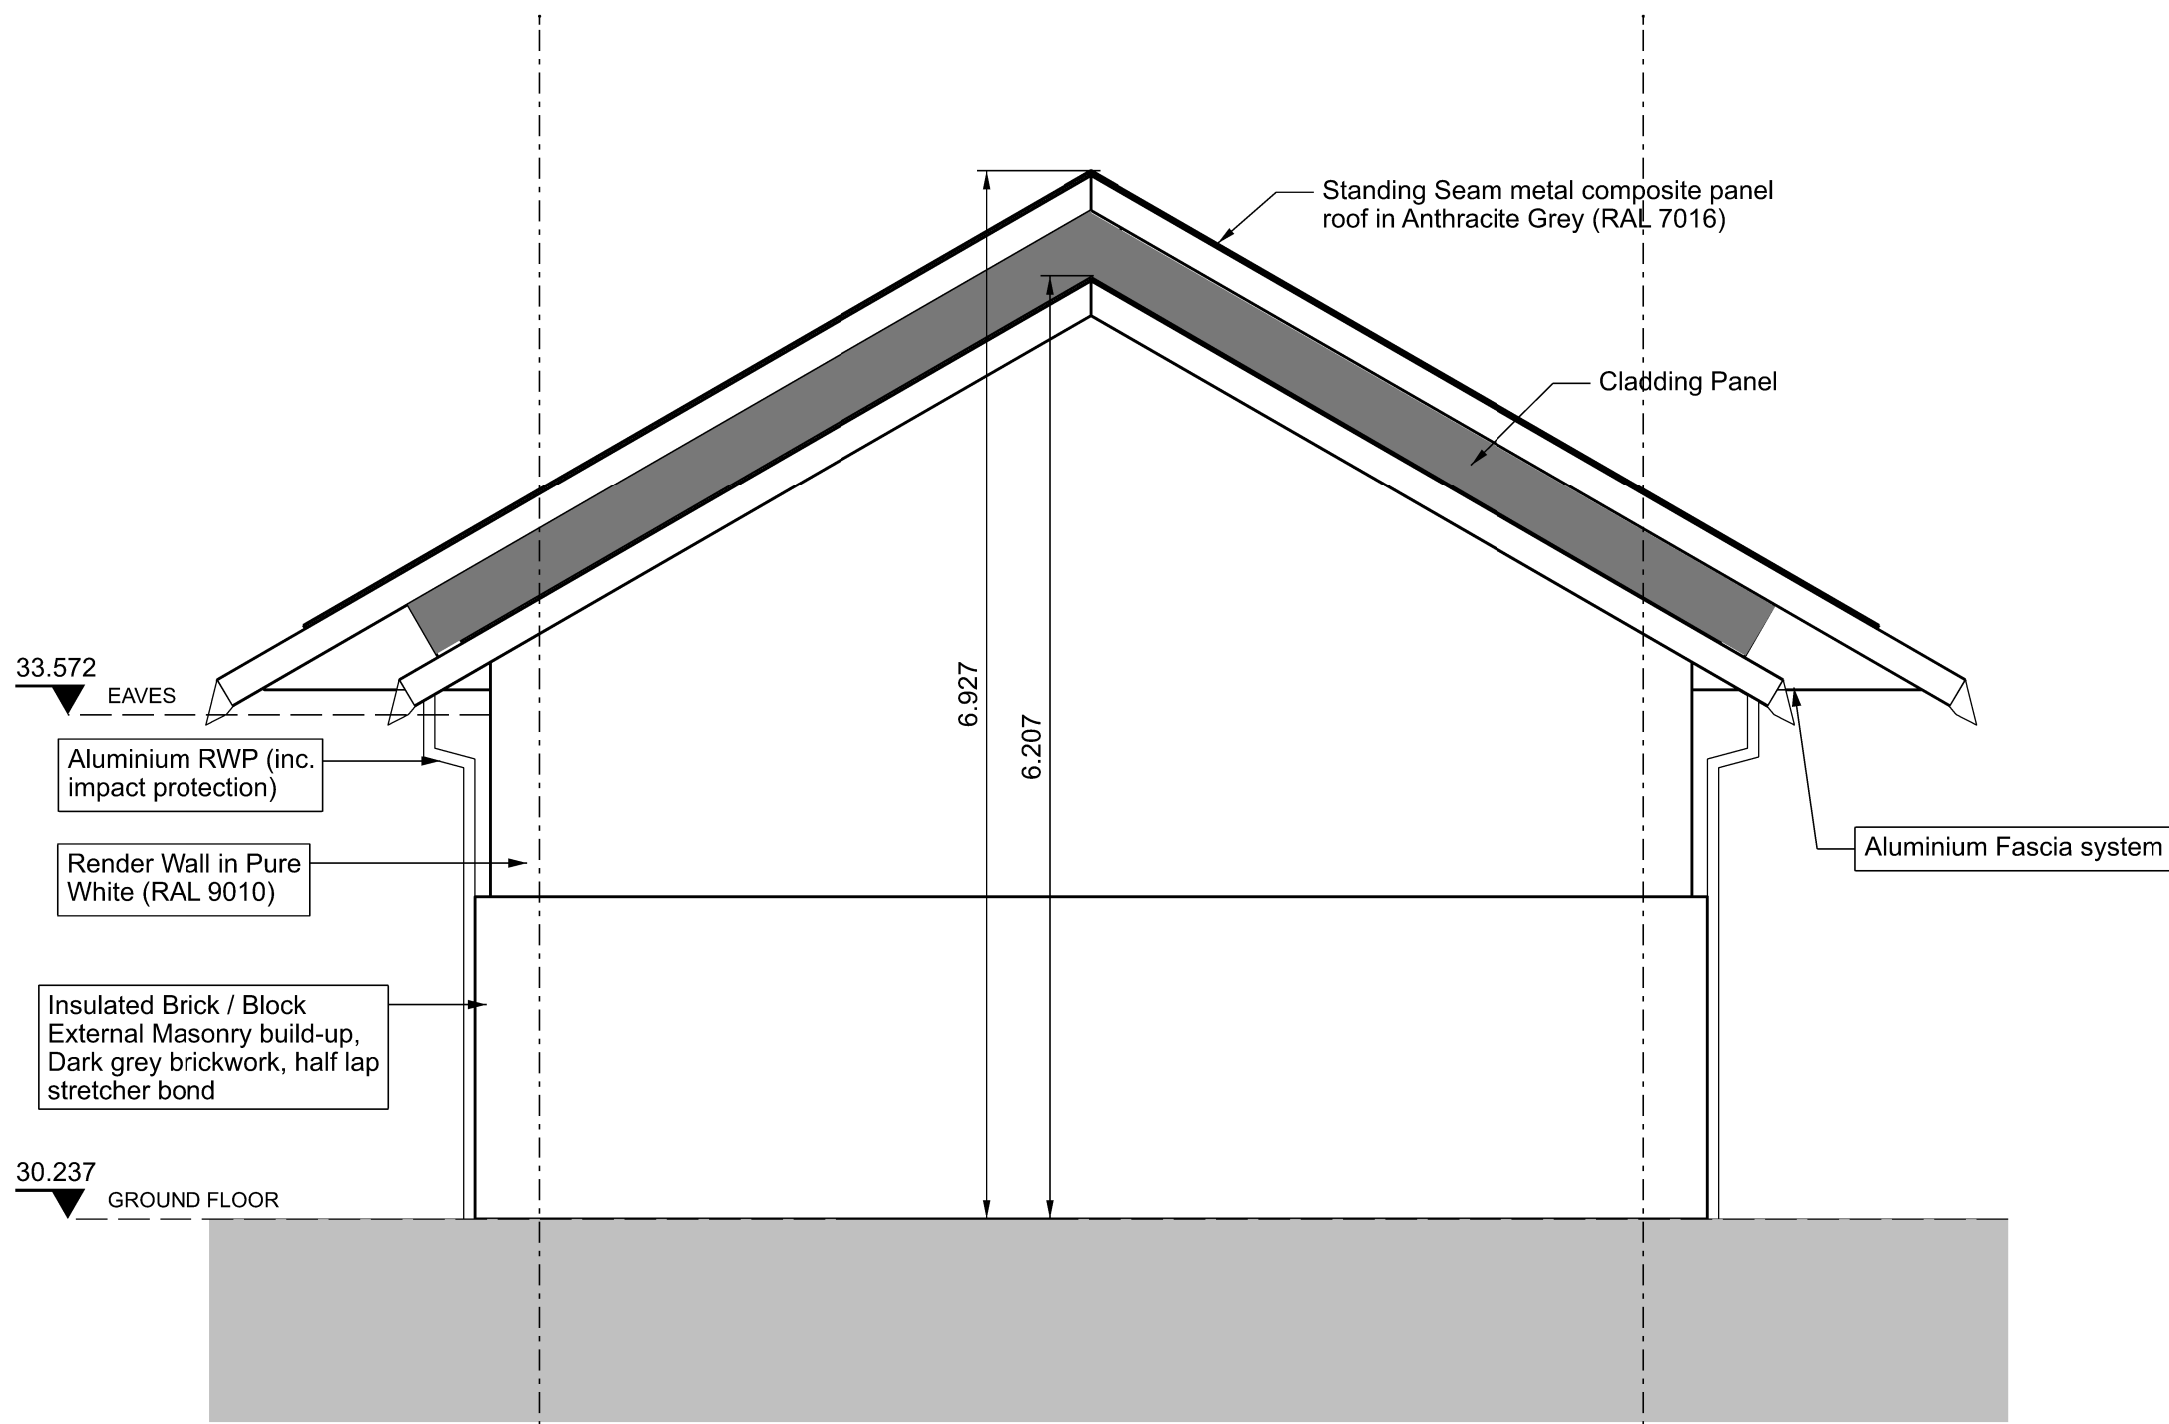

2 Proposed Station East Elevation
013020 1:50

Legend/Notes

P01.1	18/07/21	First Revision	---	---	---
Rev	Date	Description of Revisions	Drawn	Chkd	Appr
Status					Suitability
Issued for Planning					S0



Authorised	---	Signed	---	Date	
Contractor(s)					
Ove Arup & Partners					
Location/level					
No Specific Location					
Type	CAD Drawing		Sub-type Elevation		
Role	General (non-disciplinary)		Discipline Multi-Functional		
Volume/System	No Specific Volume or System				
Phasing	Proposed		Grip Stage	4	
Project					
Headbolt Lane					
Contract No.					
170248					
Contract Title					
Headbolt Lane					
Drawing Title					
Planning Application Drawing					
Station Building Elevation Sheet 1					
Designed		Signed		Date	18/07/21
Drawn	---	Signed	---	Date	
Checked	---	Signed	---	Date	
Approved	--	Signed	---	Date	
Scale(s)		ELR & Mileage			
As Shown		WKL2 28.1232 to 29.0913			
Alternative Reference				Sheet	
Drawing Number				of	
170248-15854-ZZ-ZZZ-DRG-Z-MF-243002				Revision	
				P01.1	