



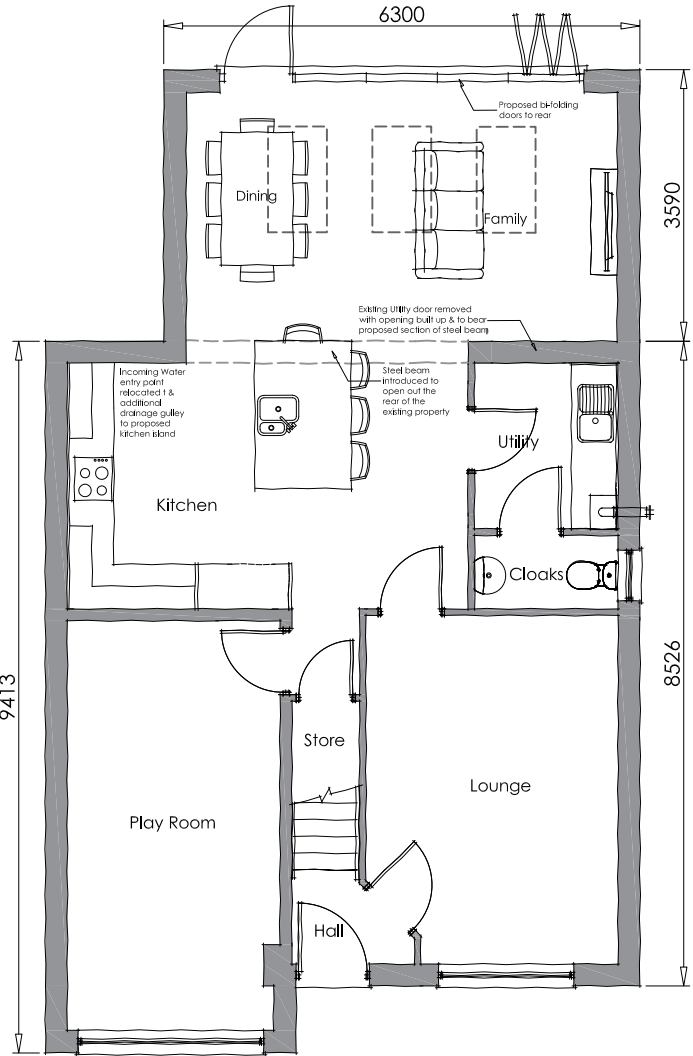


PROPOSED GROUND FLOOR PLAN
(SCALE 1:100)

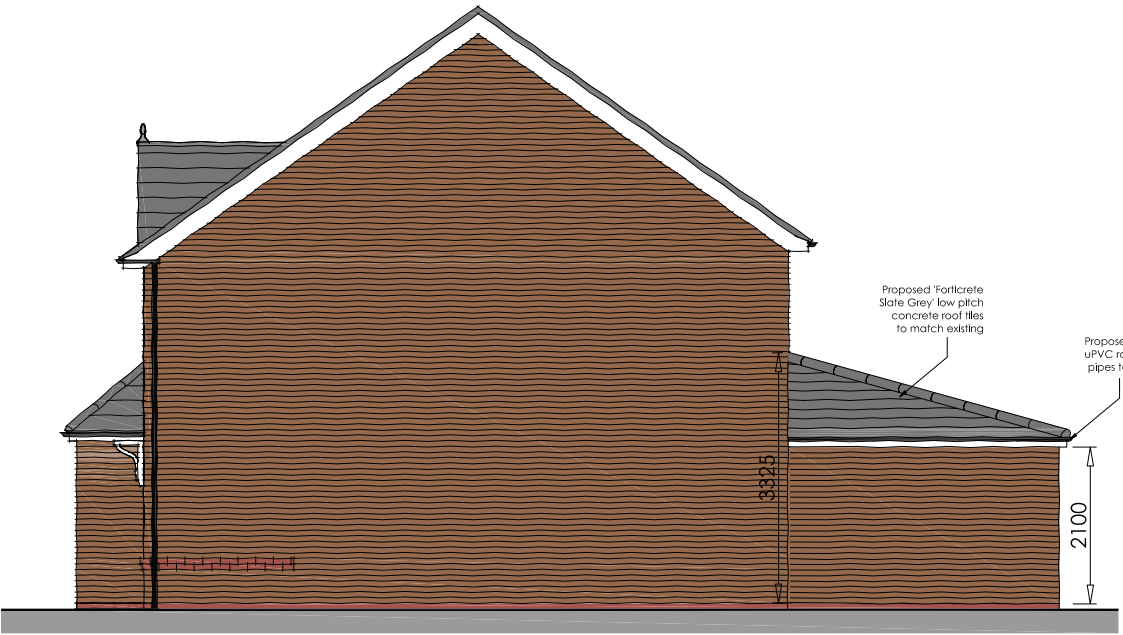


PROPOSED SIDE ELEVATION
(SCALE 1:100)



PROPOSED REAR ELEVATION
(SCALE 1:100)

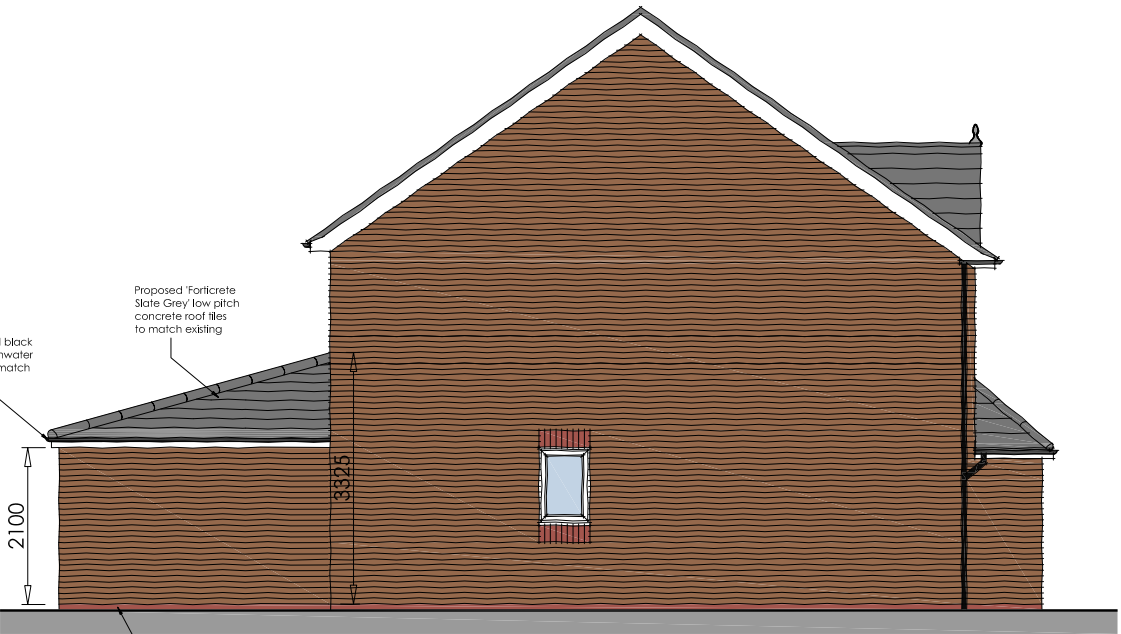

PROPOSED SIDE ELEVATION
(SCALE 1:100)

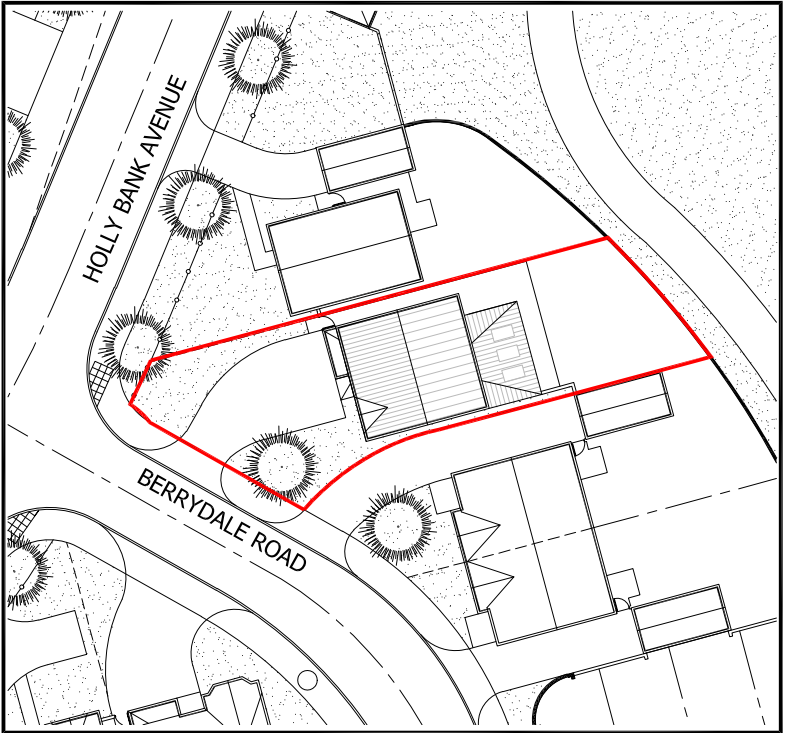

Proposed Site Plan (Scale 1:500)

PLANNING ISSUE

Project Description	Scale	Paper Size	Date	Drawn	Revision
Proposed Single Storey Rear Extension	1:100 & 1:500	A3	May 2021	AD	B
Site Address	Drawing No. 1BR/PD/03				
1 Berrydale Road	Note				
Knowsley	All dimensions/note/s are to be checked on site and any discrepancies to be referred back to Architect prior to proceeding.				
L14 7AH	All specifications, materials and workmanship to be in accordance with current Building Regulations.				
	All component lists and references are to be checked prior to installation works. The position of existing walls/note/s are to be checked and confirmed on site prior to proceeding with the works. All references to boundary positions are to be dimensionally checked prior to proceeding with the works.				
	This drawing is the copyright of AD and must not be altered, copied, photographed or reproduced in any way without the consent of the Architect.				
Drawing Title					
Proposed Floor Plan & Elevations					