


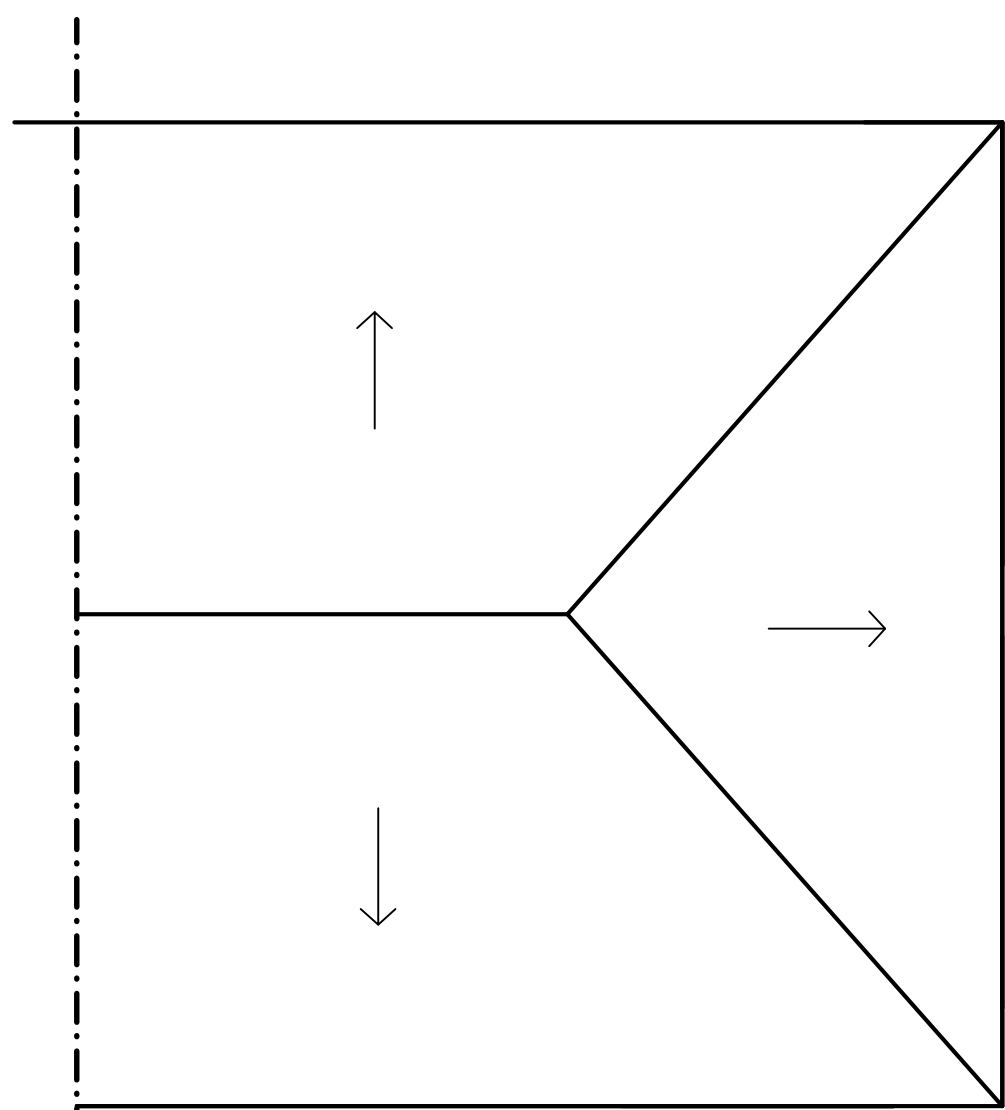
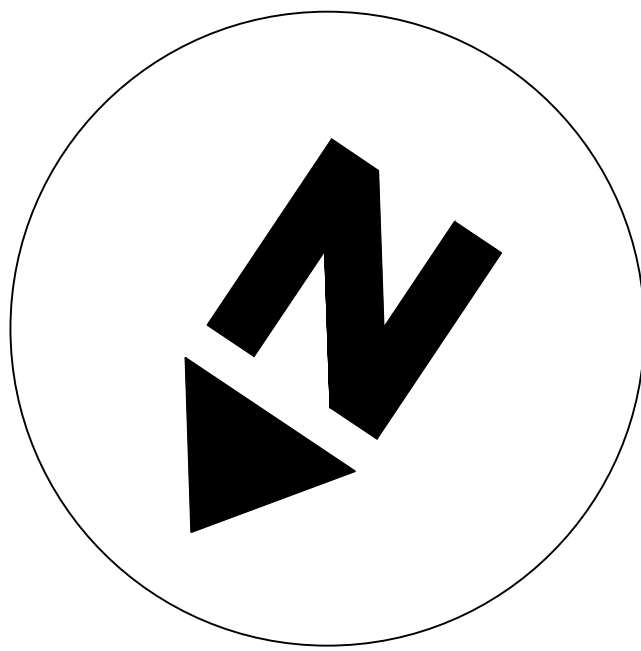


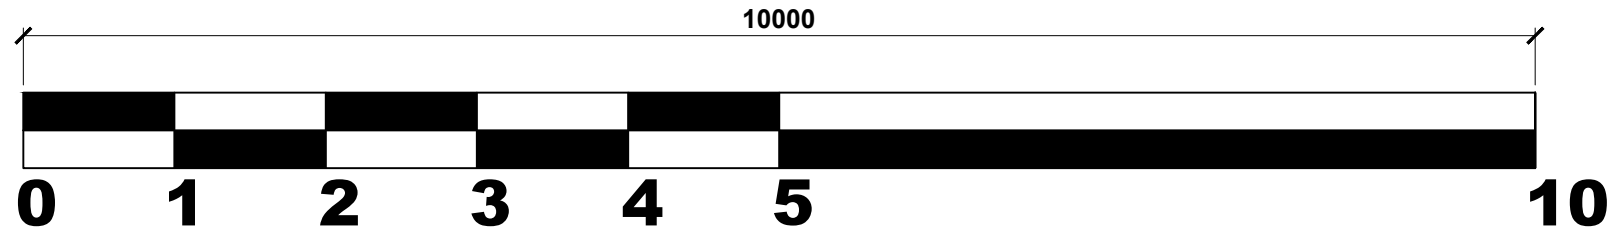

EXISTING ROOF PLAN

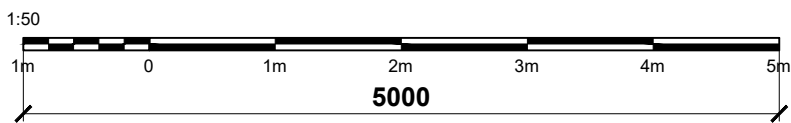

SCALE BAR 1:50

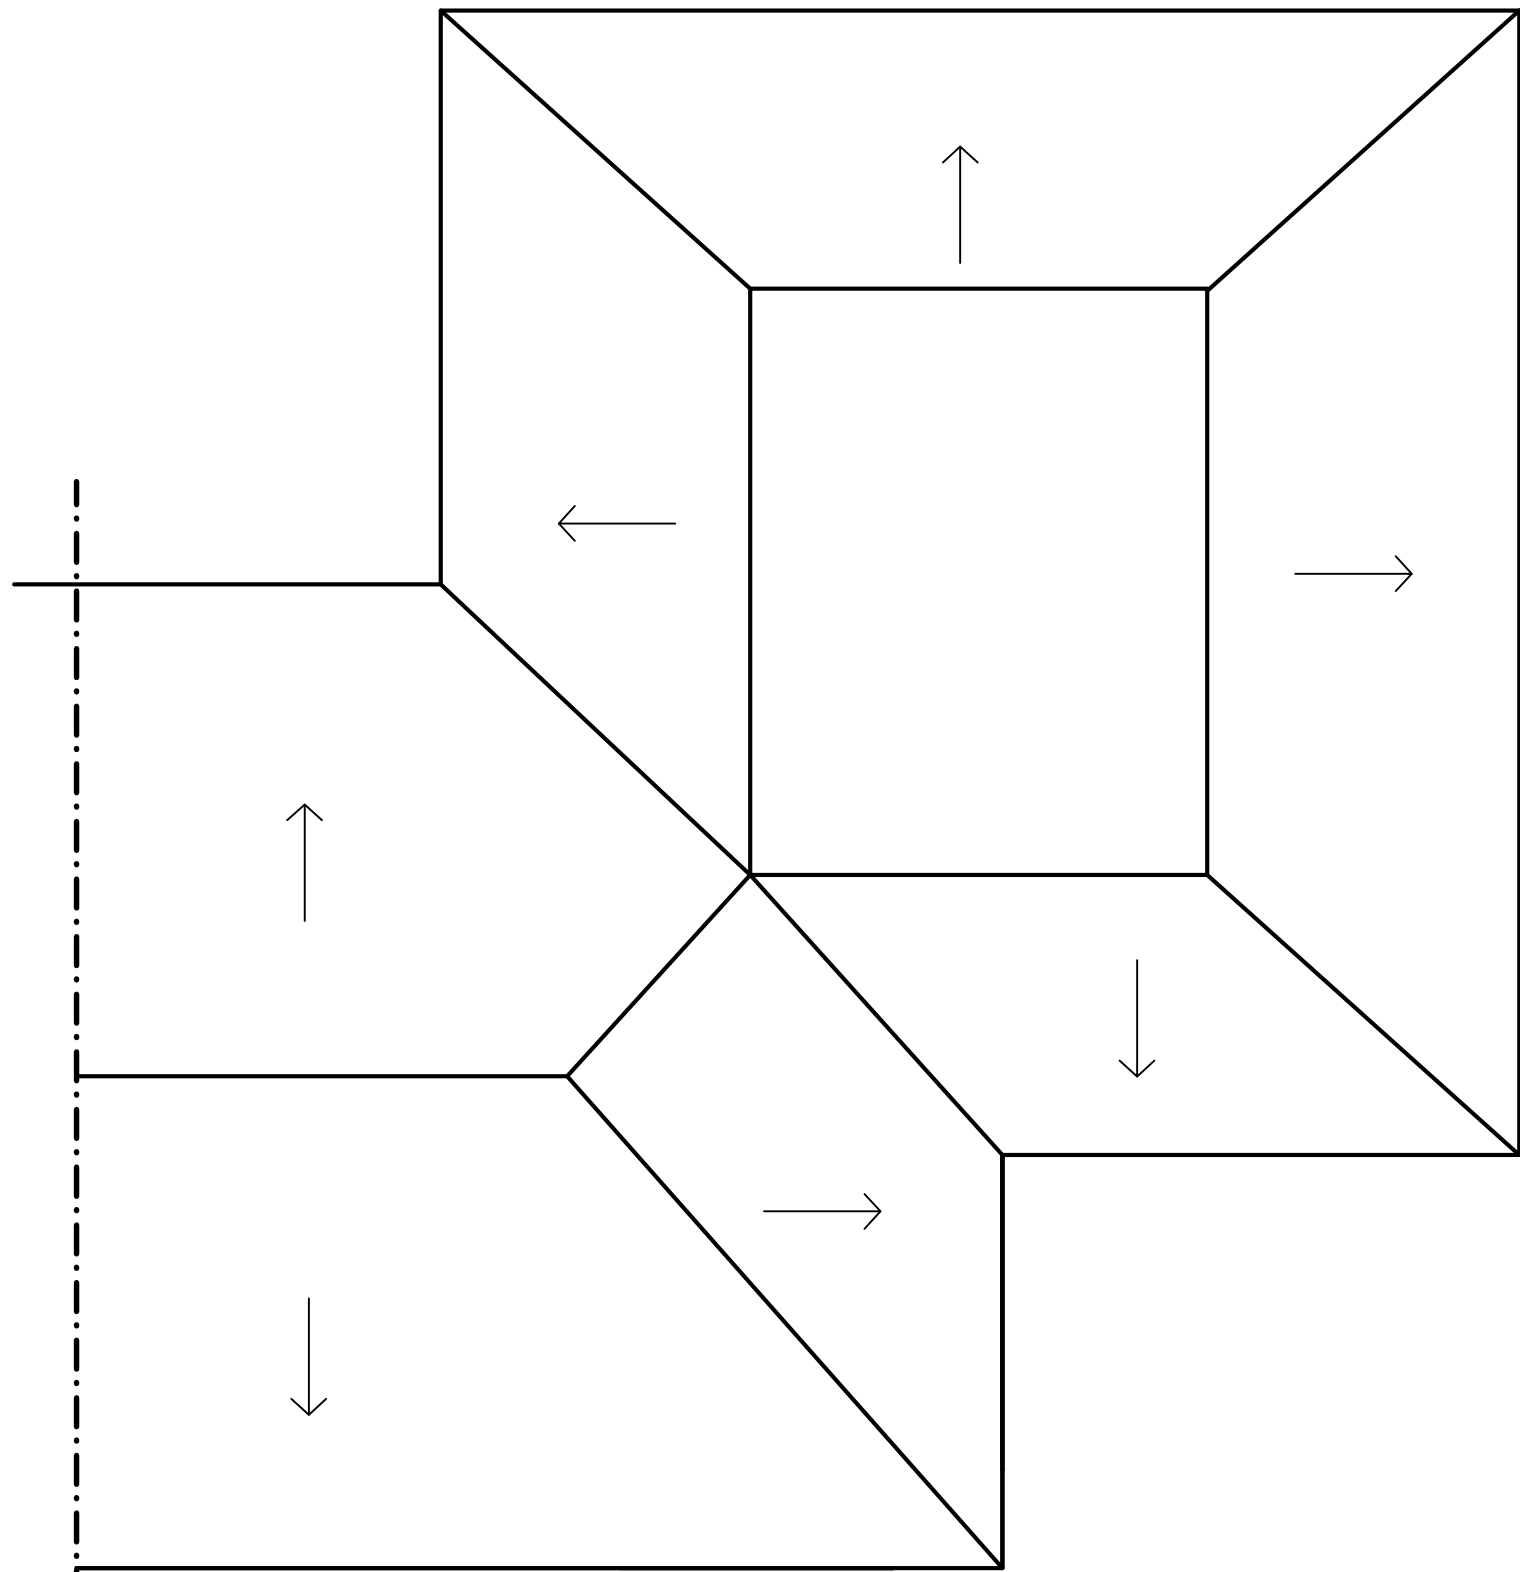

PROPOSED ROOF PLAN

*				*
rev	Revision details			Date
This drawing is not authorised unless signed as checked & approved				
Address				
47 Edgemoor Drive Fazackerley				
Job Title				
Two Storey Wrap Around Extension to Side and Rear & Single Storey Extension to Rear				
Drawing title				
Existing and Proposed Roof Plan				
RJSArchitecture 23 Ellerslie Avenue, Rainhill, L35 4QD Mob:07511515637				
Chkd	Appvd	date	scale	drawn
		NOV 25	1:50@A1	rs
DRAWING No		26/102/04		rev
				C