

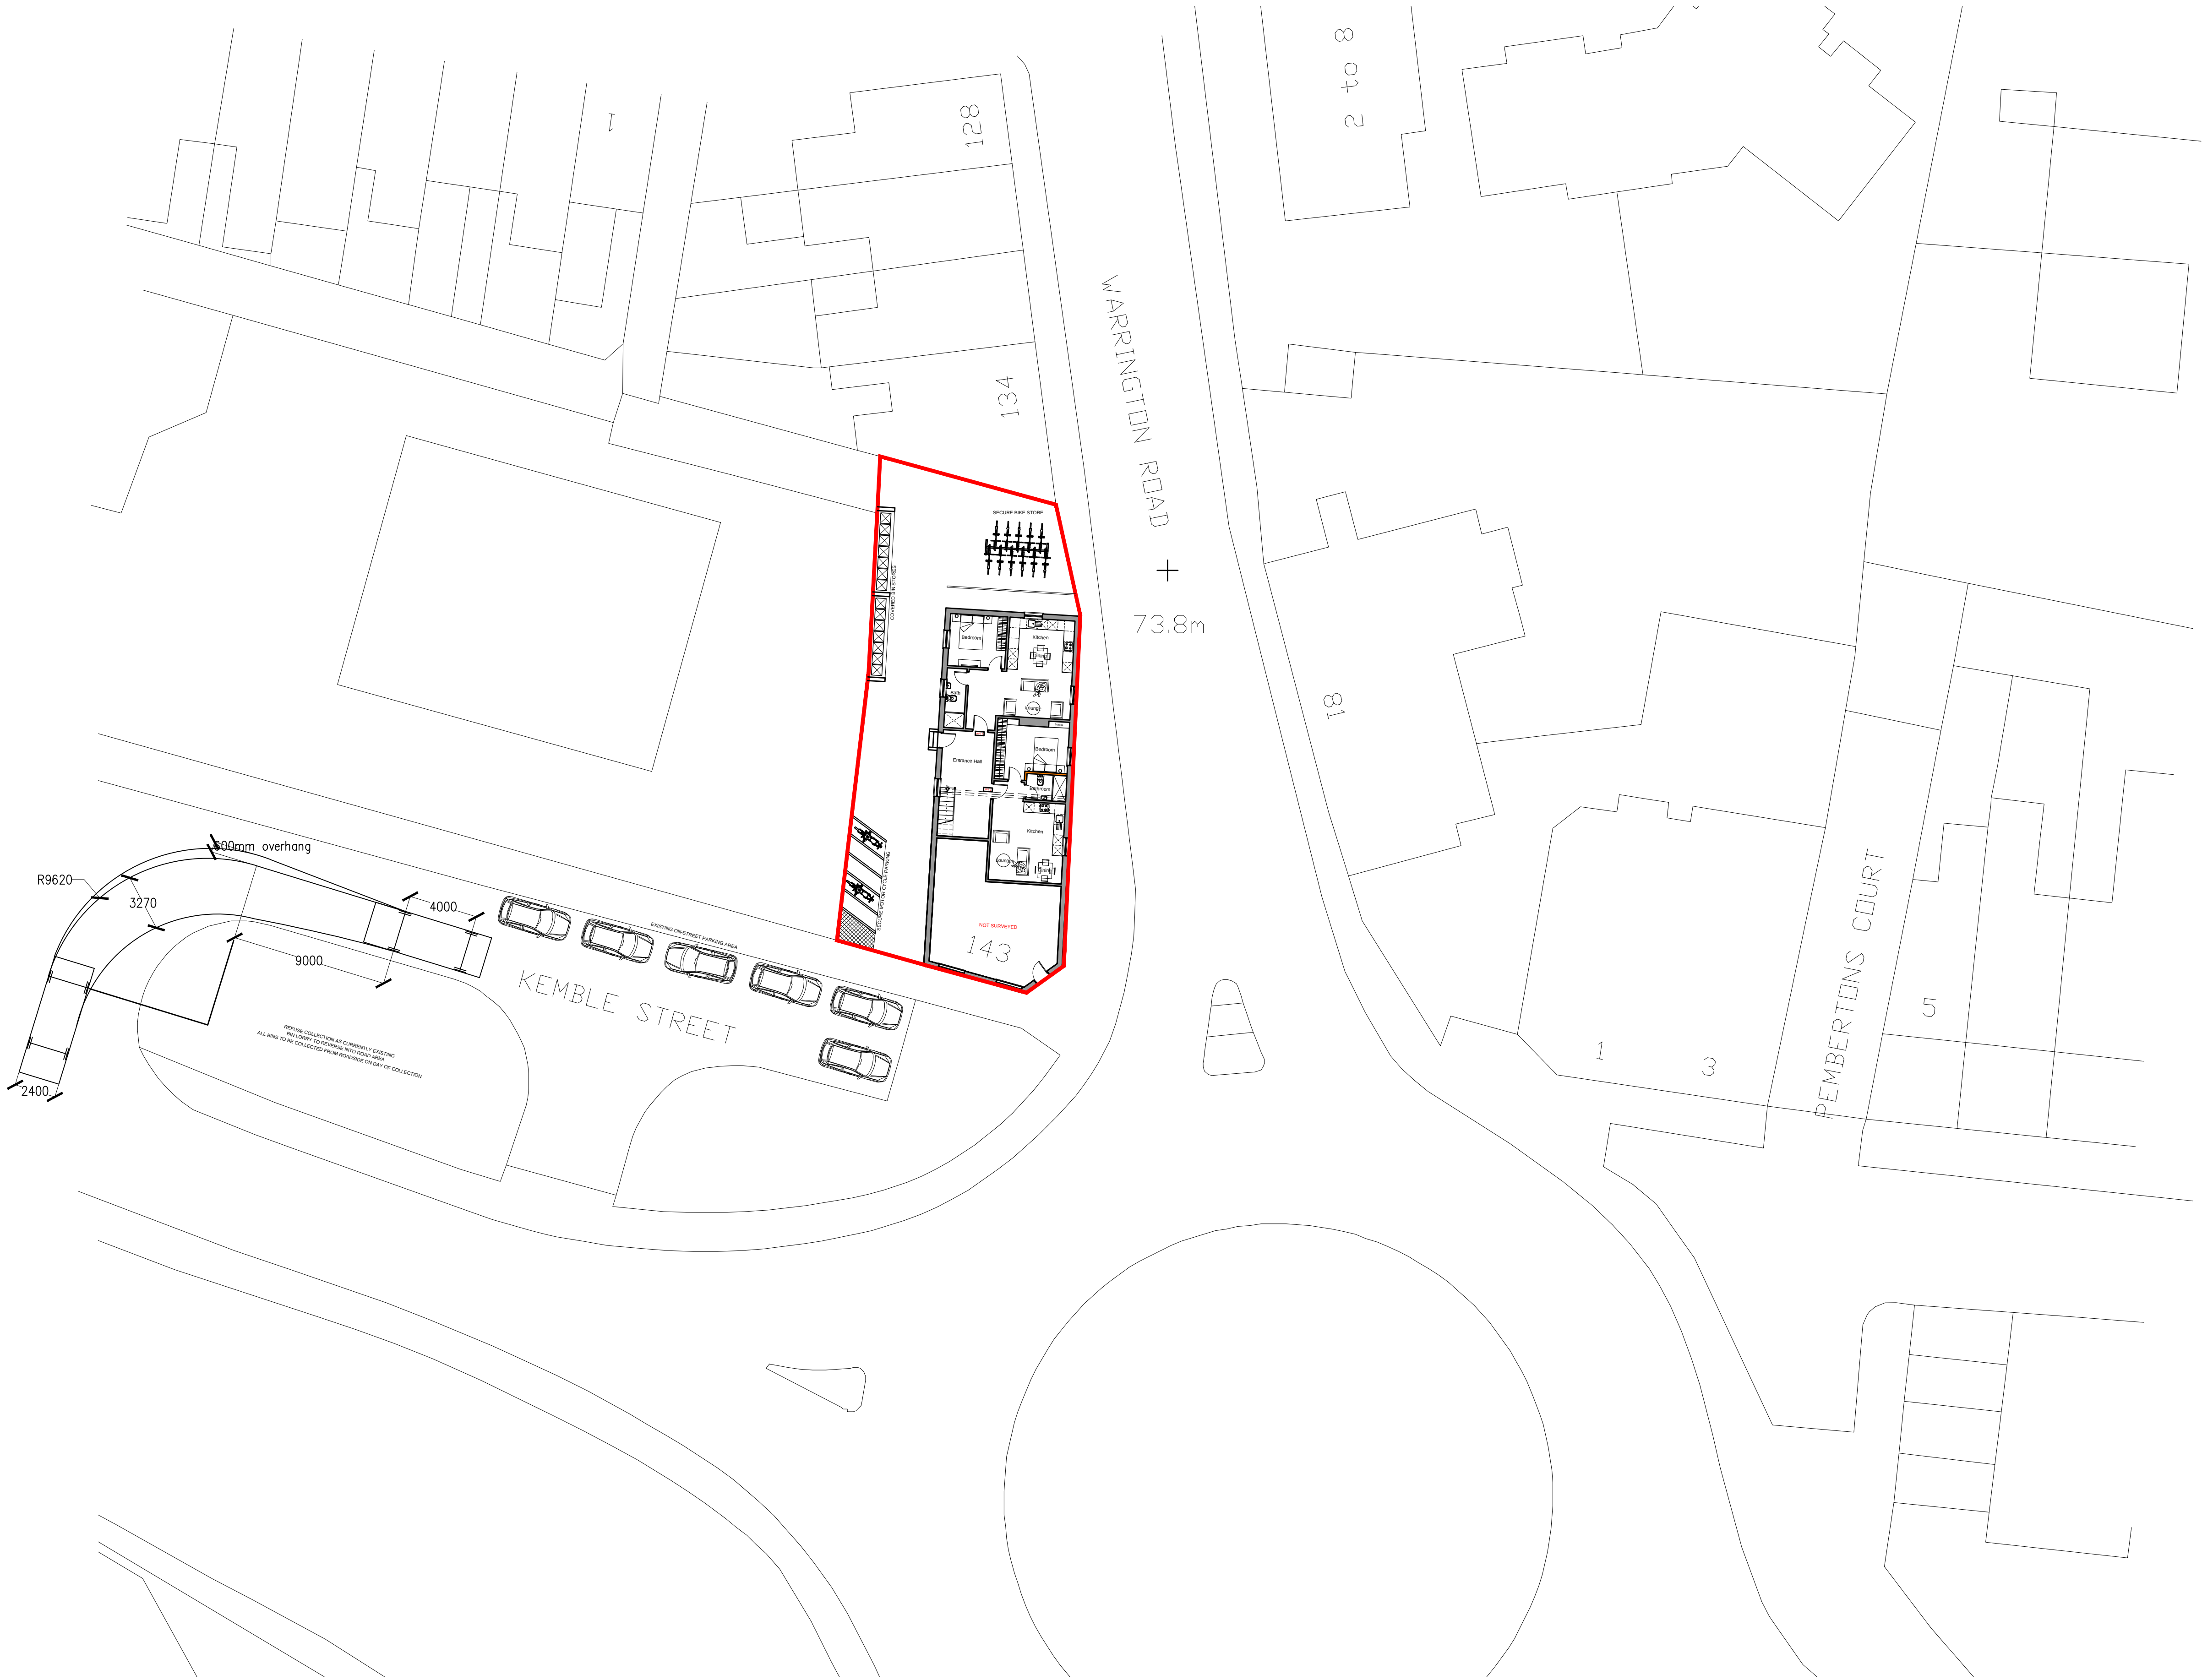


NOTES
All dimensions to be checked on site. Figured dimensions to be read in preference to scaled. Drawing author accepts no responsibility for any unauthorised amendments to the drawing and does not permit unauthorised copying of the drawing. This drawing is copyright and remains the property of drawing author unless otherwise agreed.

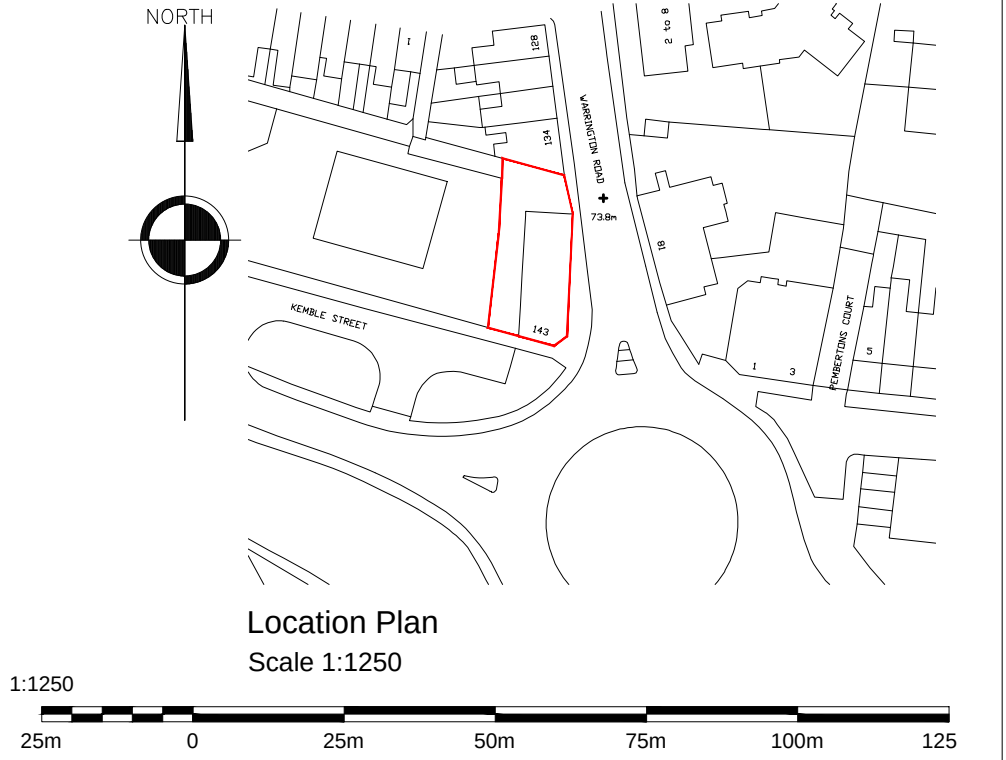

PROPOSED SITE PLAN
Scale 1:200

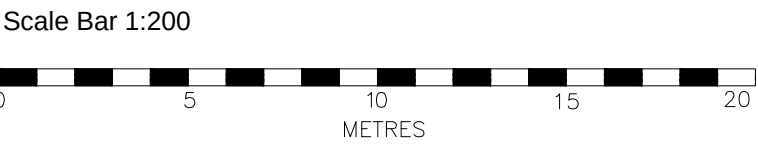

Version	Amendment	Drawn & Date	Checked & Date	Approved & Date
McGovern Architectural Design				
Telephone: 0772280619 Email: mkgovern-architecturaldesign@hotmail.com				
Internal Project Number *				
Client MR_PAUL_GARVEY				
Project Name 143_KEMBLE_ST_PRESCOTT_L34_SSG				
Drawing Title EXISTING&PROPOSED_PLANS				
Scale SHOWN	Original Size A1	*		
Date JAN_25	Drawn MMC	Checked MMC	Approved *	Status *
Drawing Number				Revision *

PL_03