

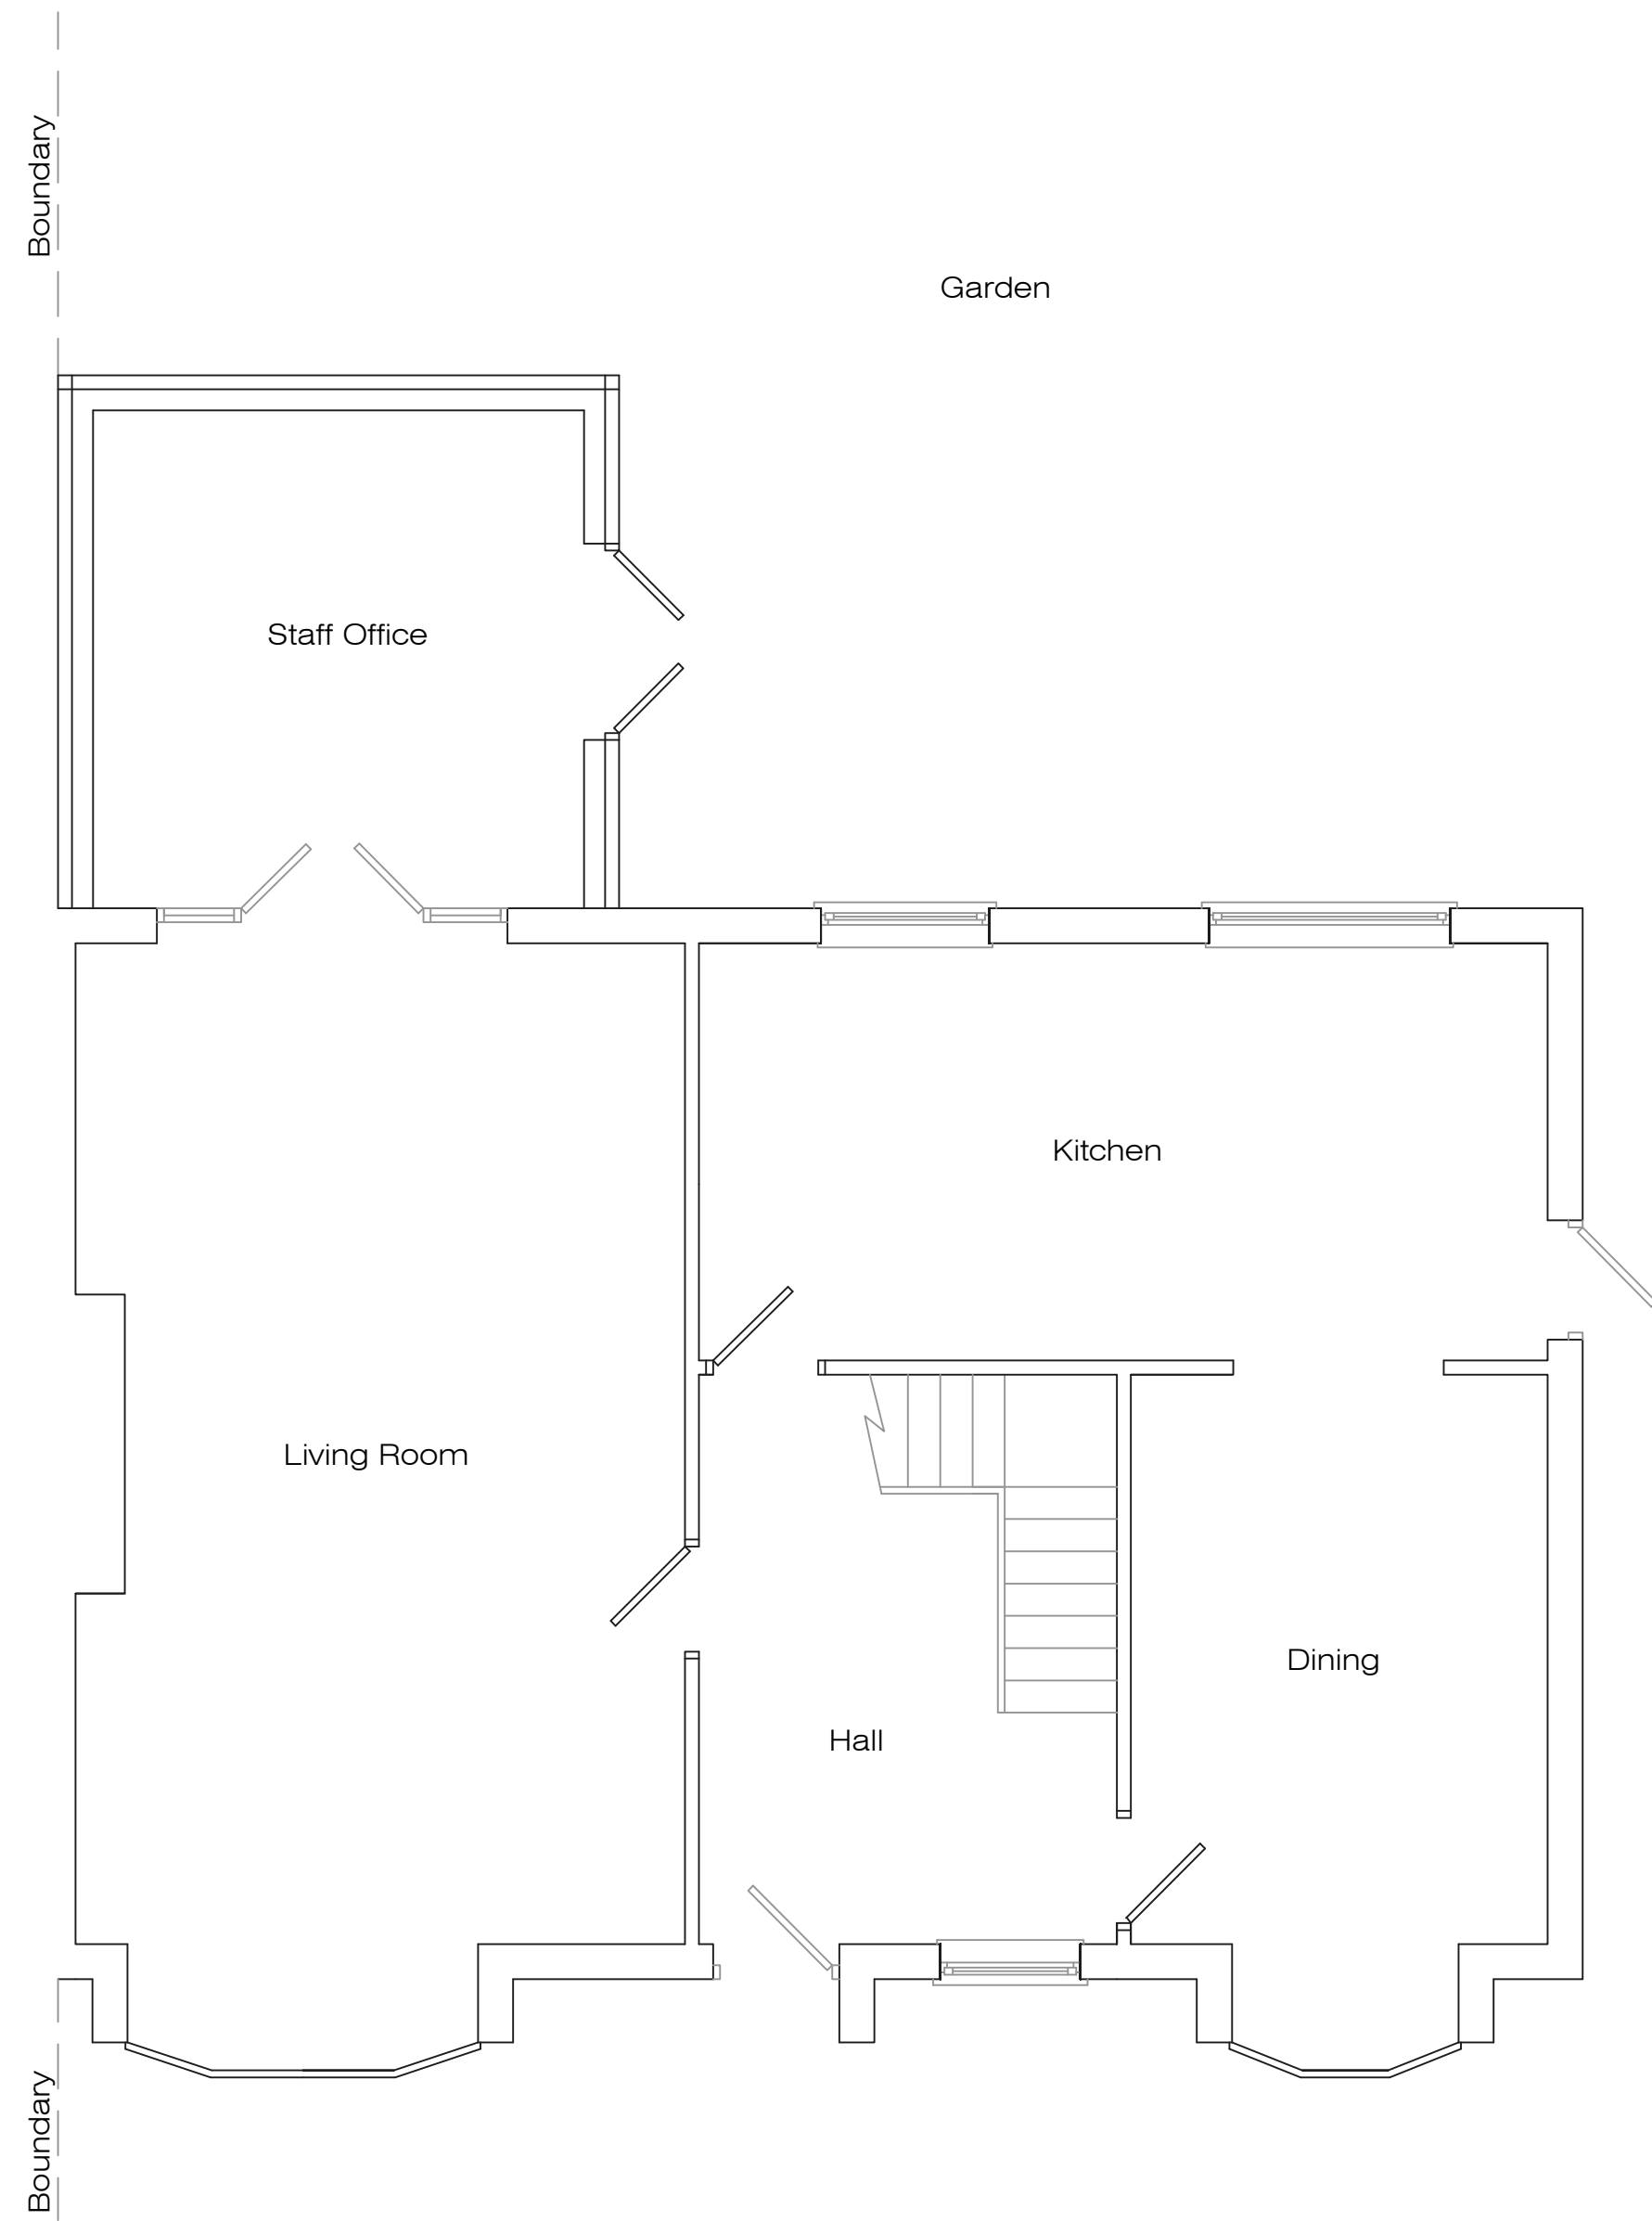


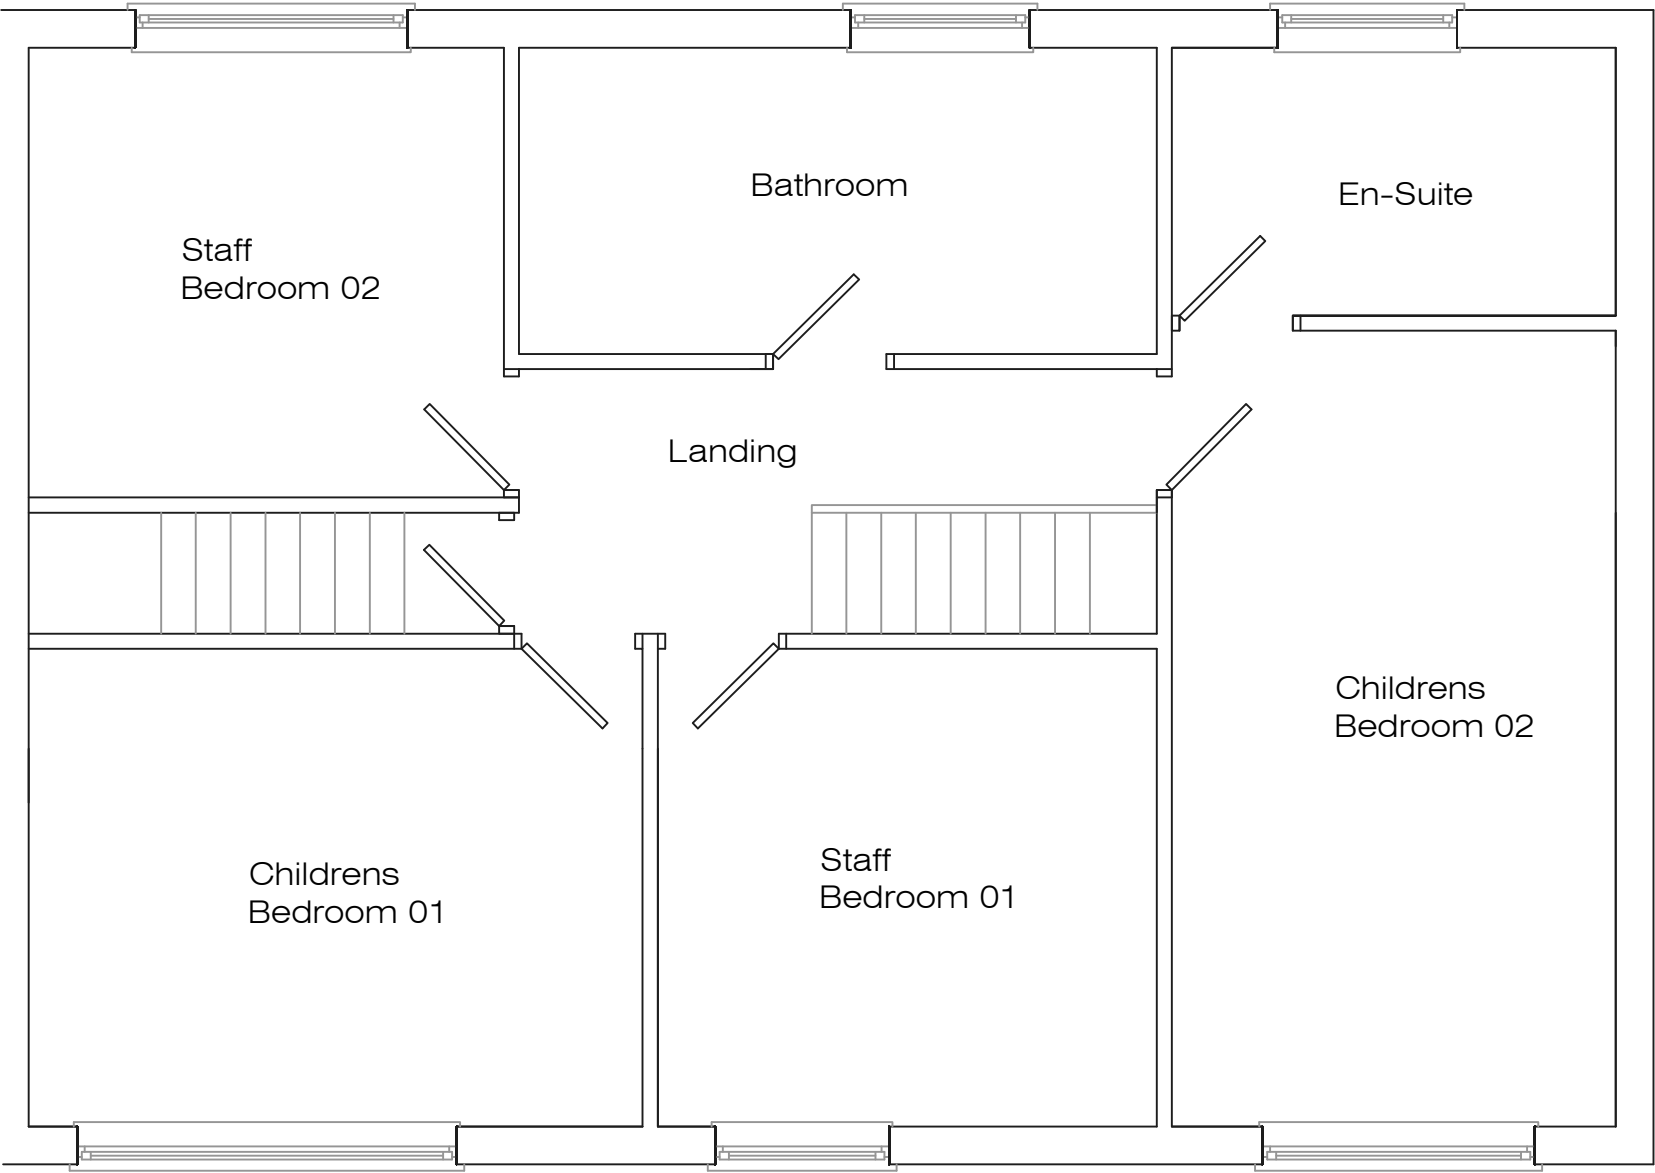

Proposed Ground Floor Plan

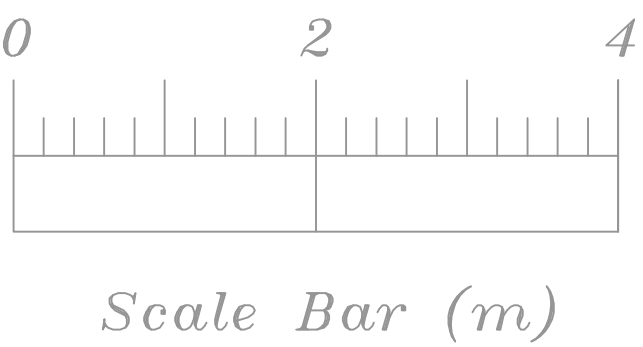

Proposed First Floor Plan

Address			
99 Whitefield Drive, L32			
Job Title			
C2 Conversion			
Drawing title			
Proposed Plans			
Chkd	Appvd	date	scale
		March '25	1:50 @ A1
Dwg No.			002