



All dimensions to be checked on site

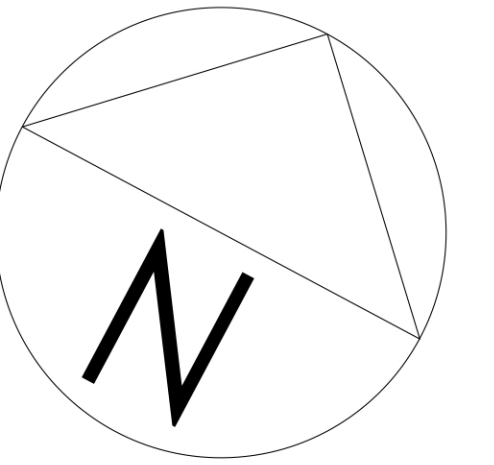

EXISTING GROUND FLOOR PLAN
1:50 @ A0

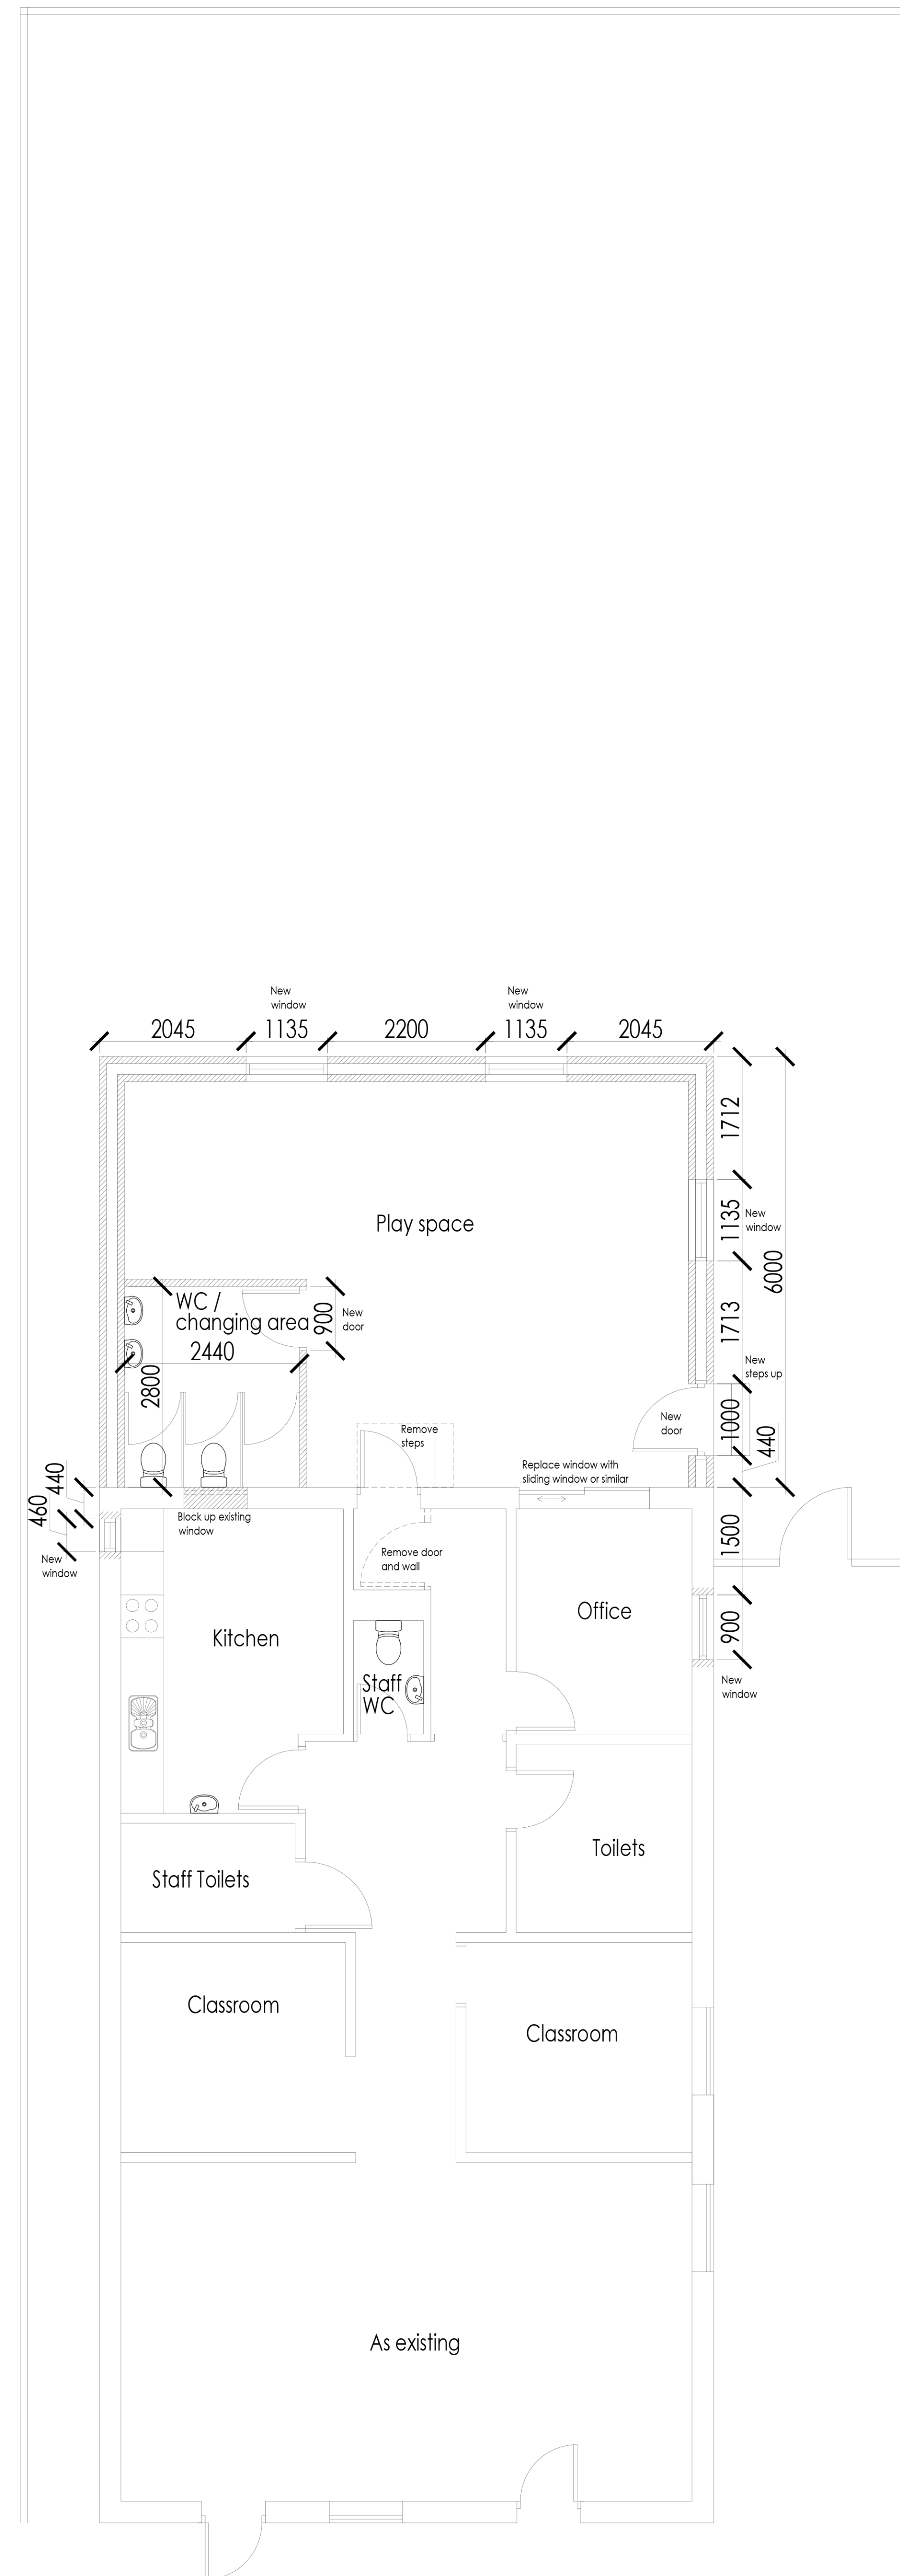

PROPOSED GROUND FLOOR PLAN

PROPOSED GROUND FLOOR PLAN
(not showing demolition)

Existing & Proposed Floor Plans

Scale 1:50 @ A0 dwg-01A

Little Cedars Montessori, 42 Cedar Road, Whiston, L35 2XA

