



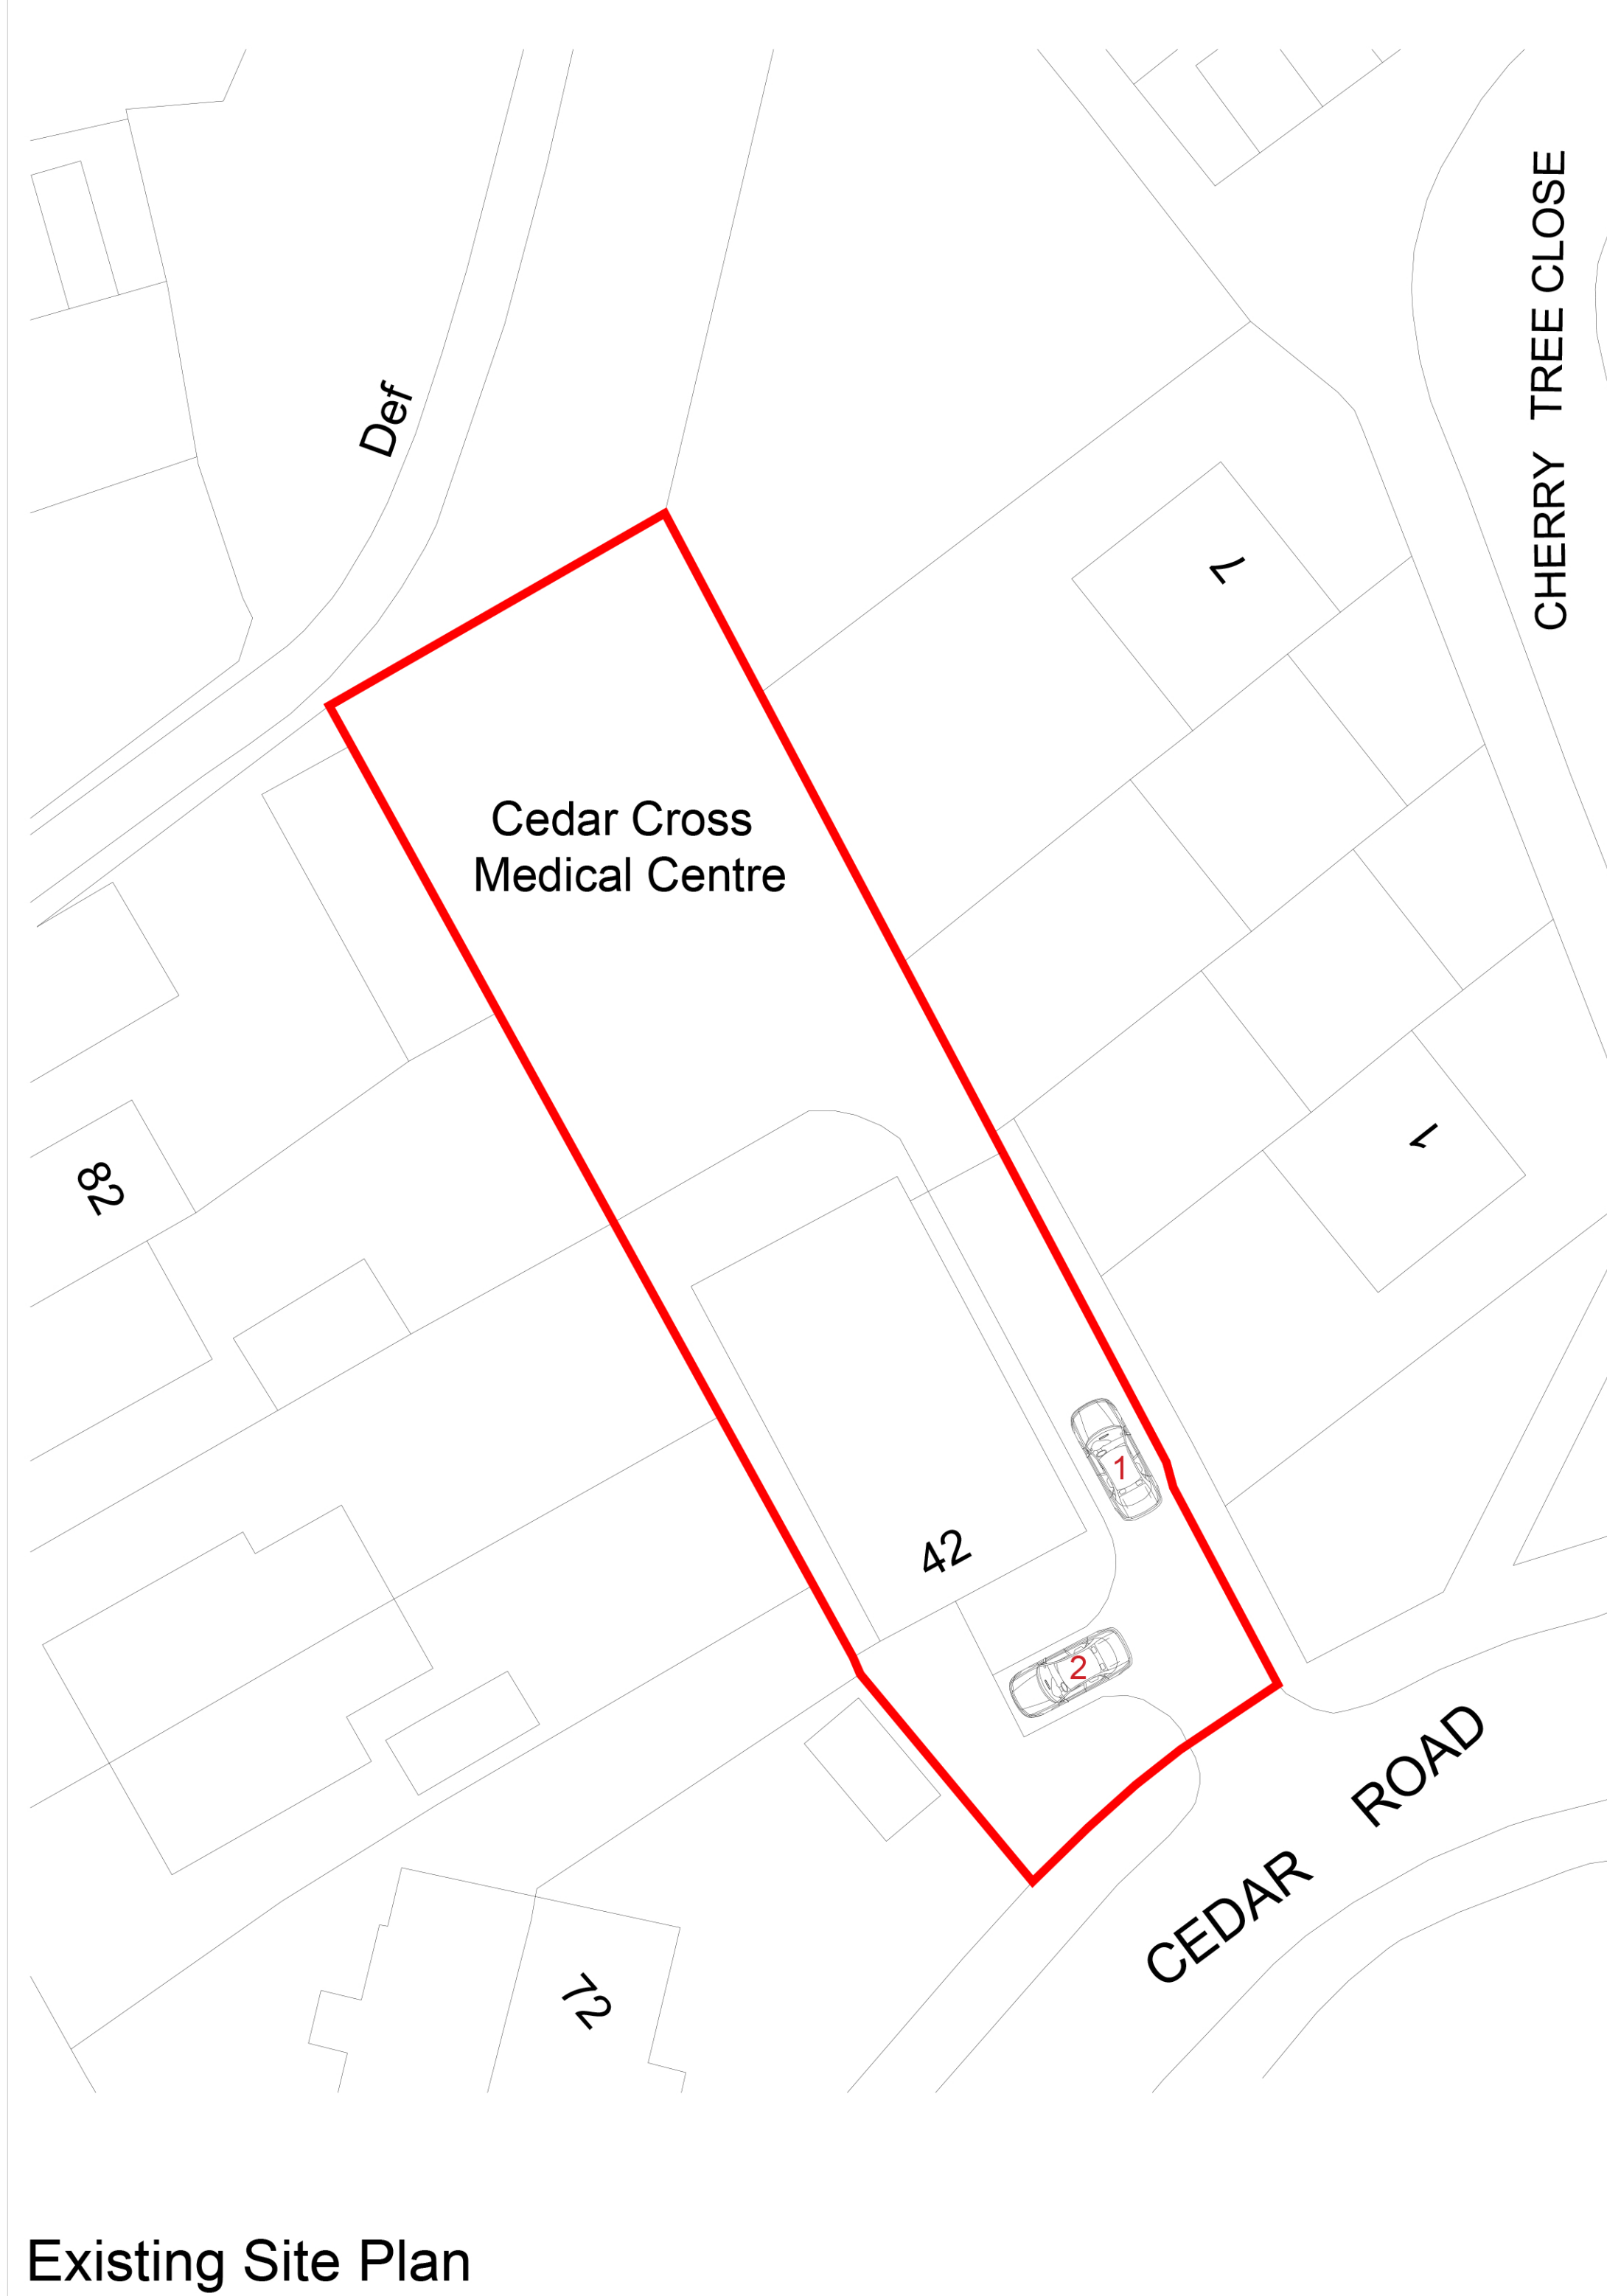

Existing Site Plan

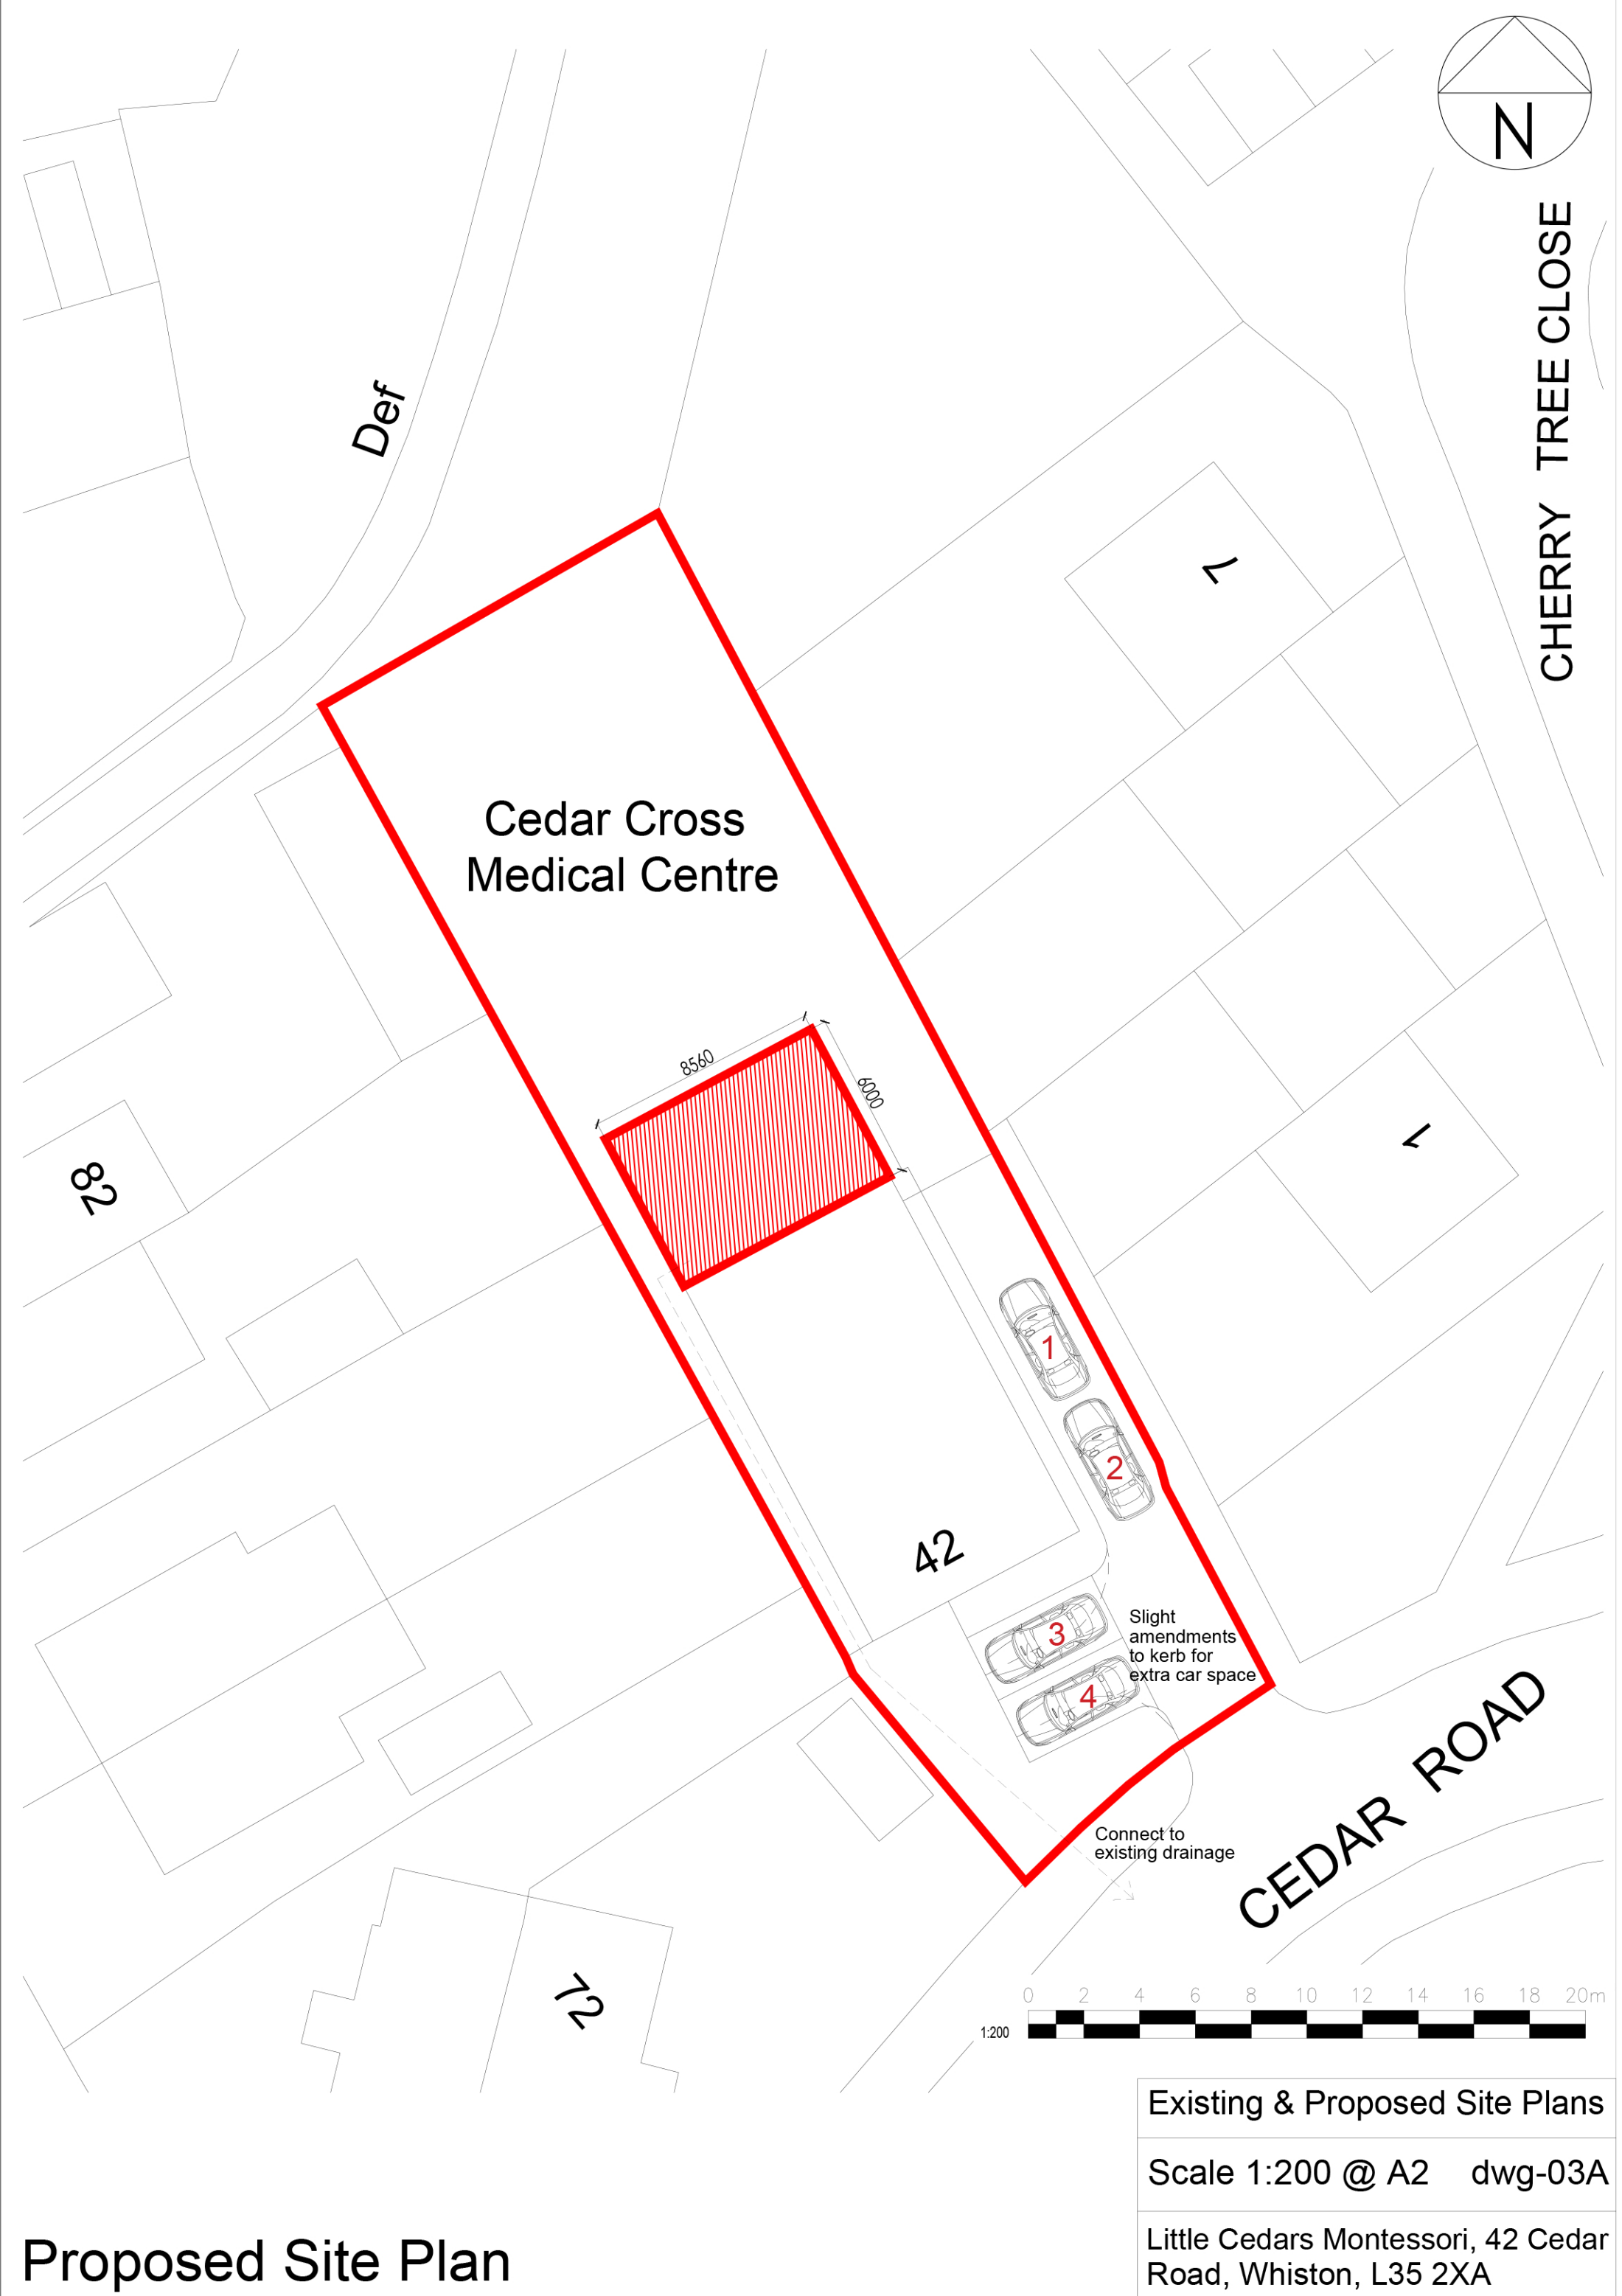

Proposed Site Plan

Existing & Proposed Site Plans

Scale 1:200 @ A2    dwg-03A

Little Cedars Montessori, 42 Cedar Road, Whiston, L35 2XA