




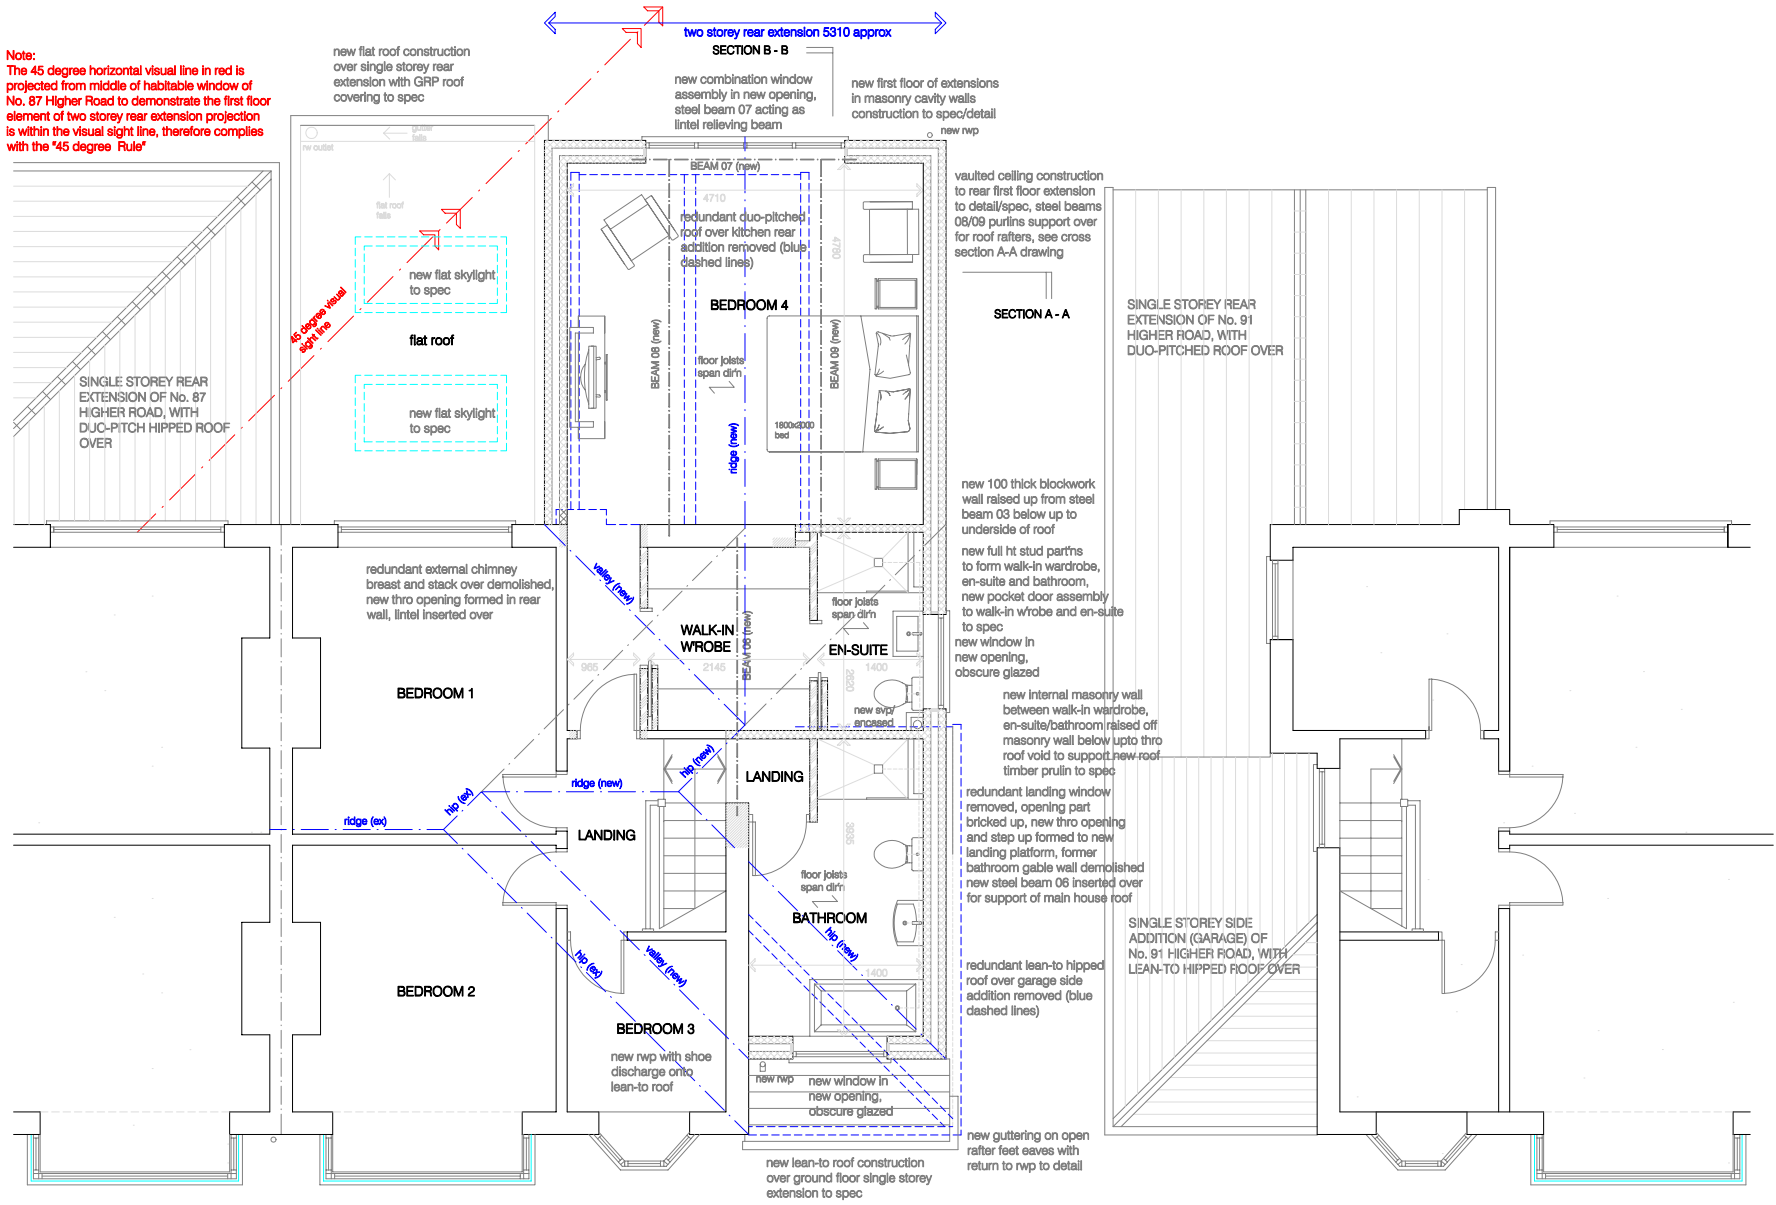

(No. 87 Higher Road) **FIRST FLOOR PLAN (PROPOSED)** (No. 89 Higher Road) (No. 91 Higher Road)

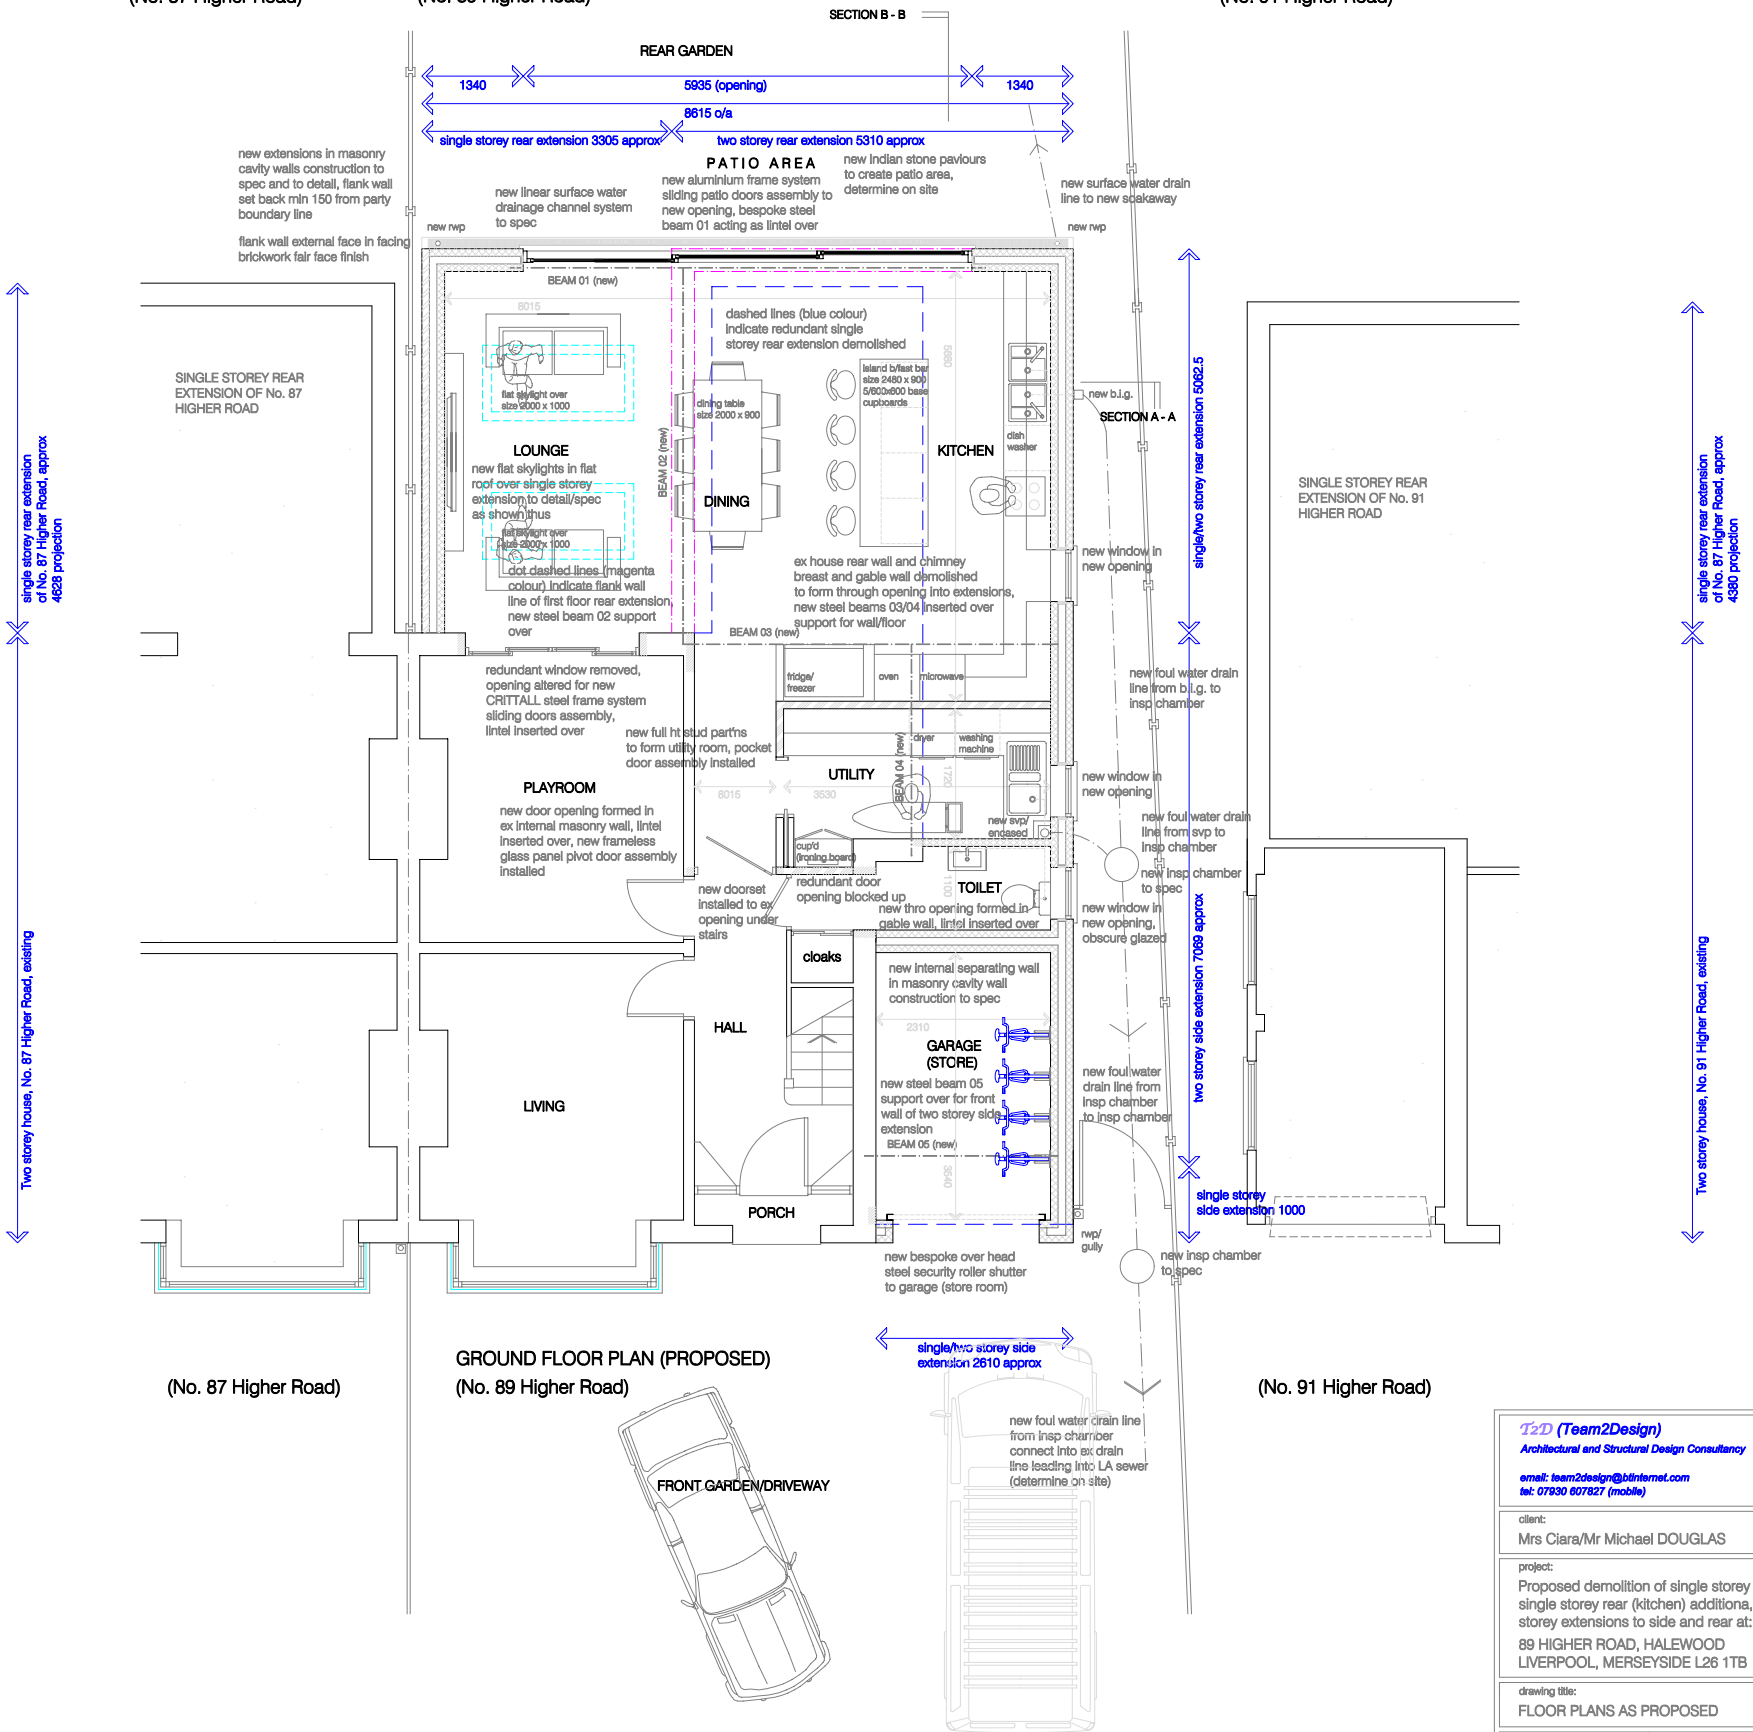

(No. 87 Higher Road) **GROUND FLOOR PLAN (PROPOSED)** (No. 89 Higher Road) (No. 91 Higher Road)

 

T2D (Team2Design)
Architectural and Structural Design Consultancy
email: team2design@btinternet.com
tel: 07930 607827 (mobile)

client:
Mrs Ciara/Mr Michael DOUGLAS

project:
Proposed demolition of single storey side (garage) and single storey rear (kitchen) additions, erect single/two storey extensions to side and rear at:
89 HIGHER ROAD, HALEWOOD
LIVERPOOL, MERSEYSIDE L26 1TB

drawing title:
FLOOR PLANS AS PROPOSED

scale: 1:100 @ A3	date: Oct 2023	drawing number: 89HR/02
----------------------	-------------------	----------------------------