





Existing Side Elevation

Existing Rear Elevation

Existing Side Elevation

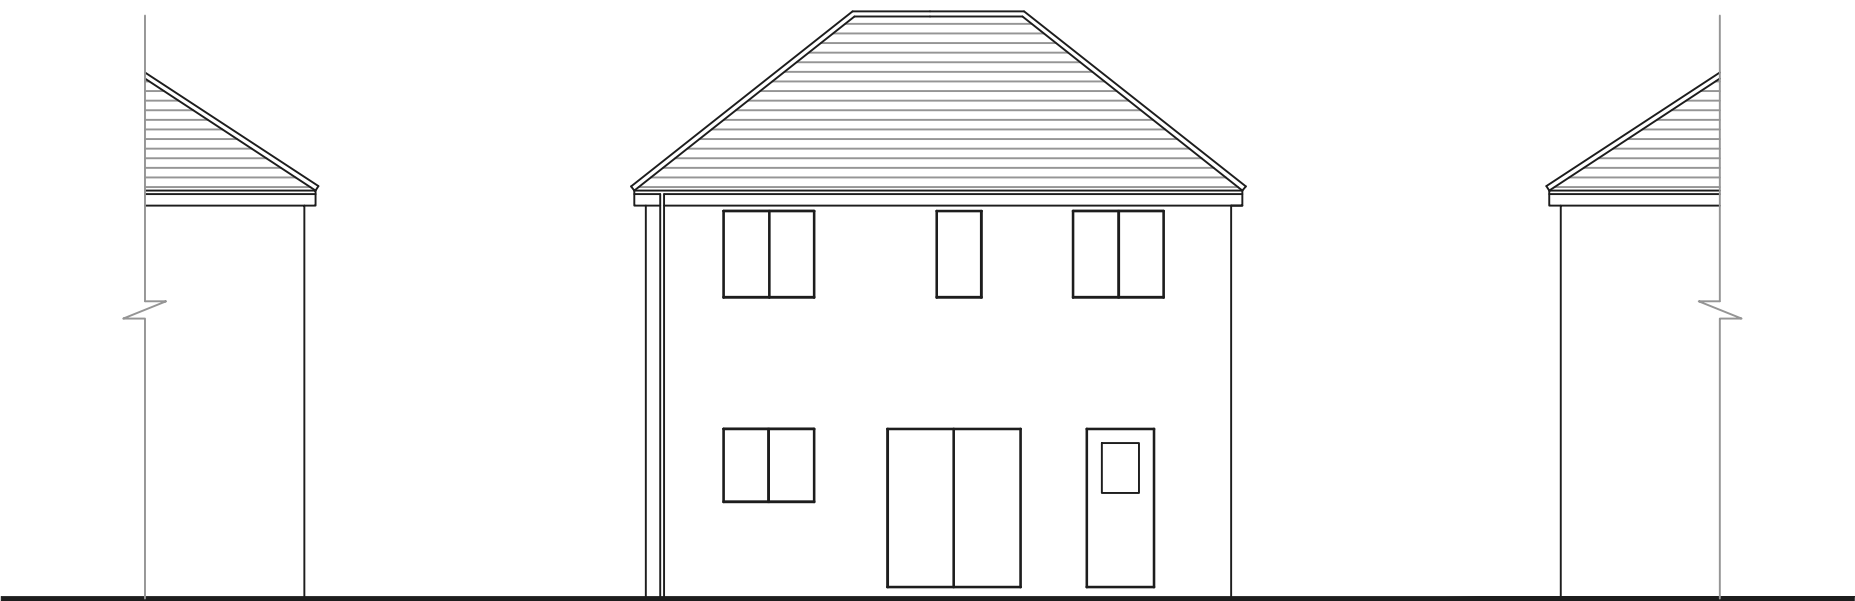

Scale Bar (m)

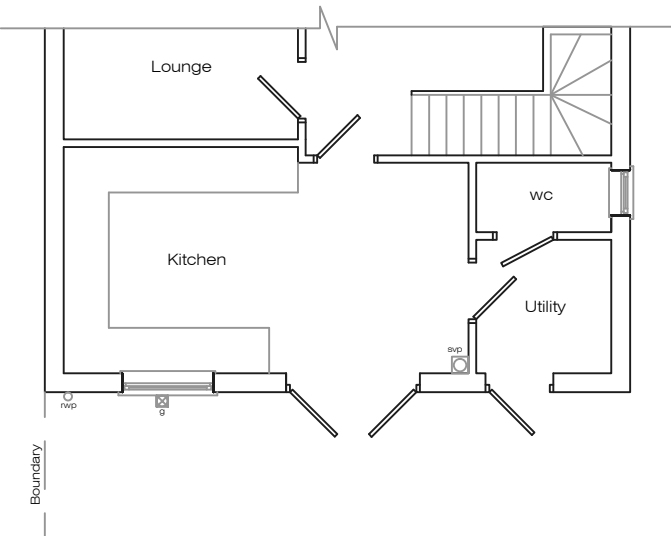

Existing Ground Floor Plan

Address				
7 Lucas Ave, L16				
Job Title				
Single storey rear extension				
Drawing title				
Existing Plans				
Chkd	Appvd	date	scale	Dwg No.
		Oct '23	1:100 @ A2	001