



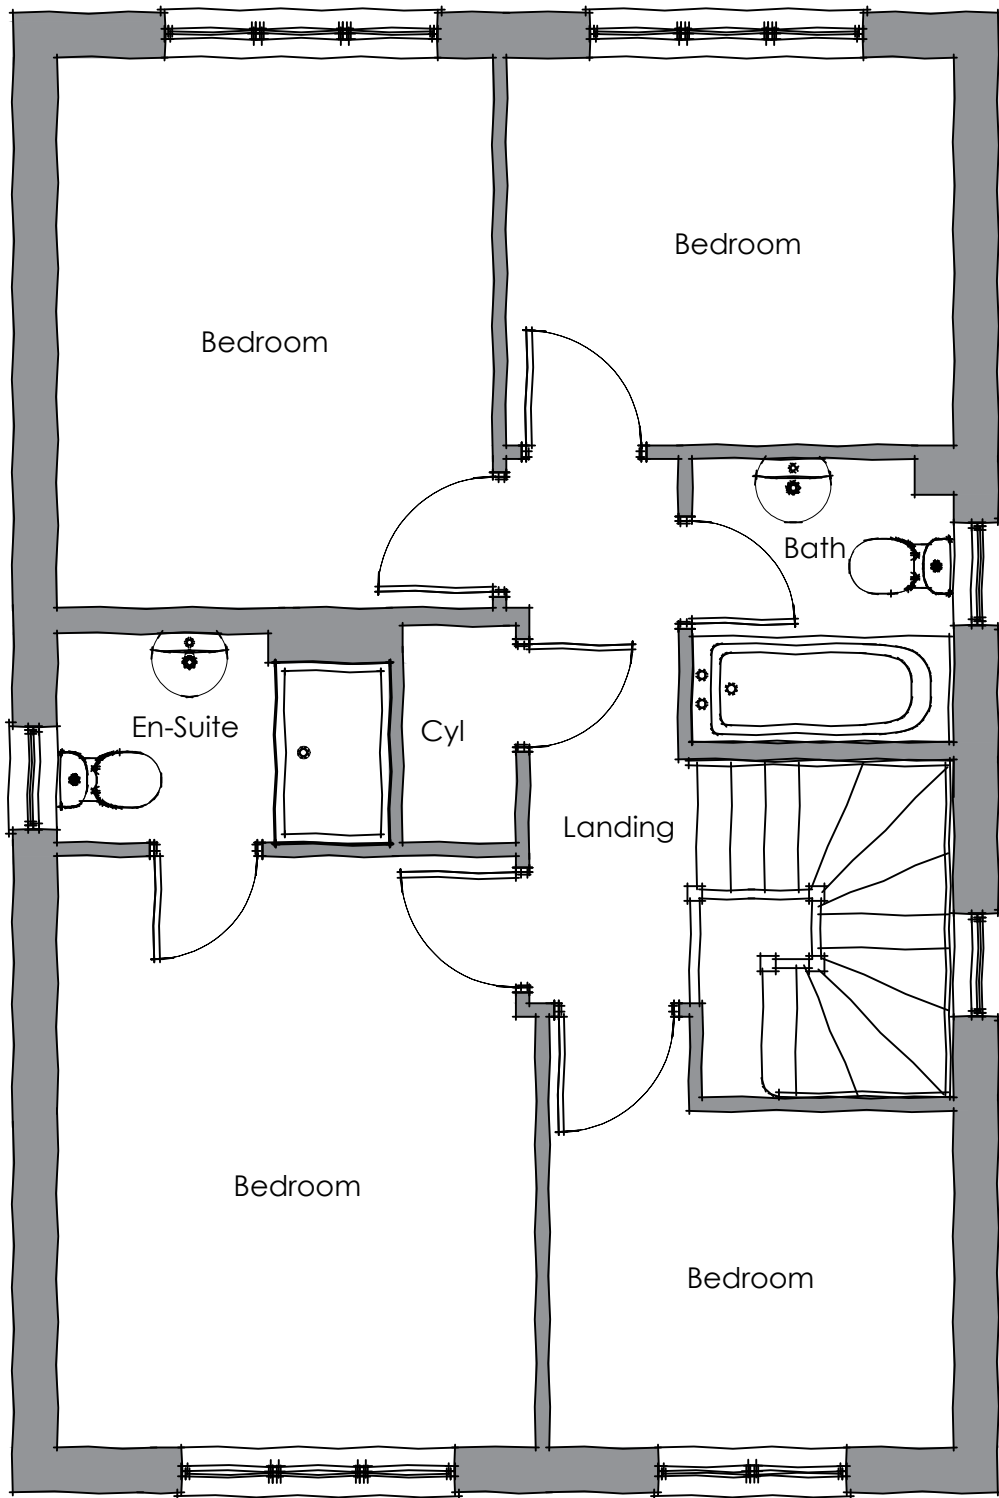


EXISTING FIRST FLOOR (SCALE 1:100)

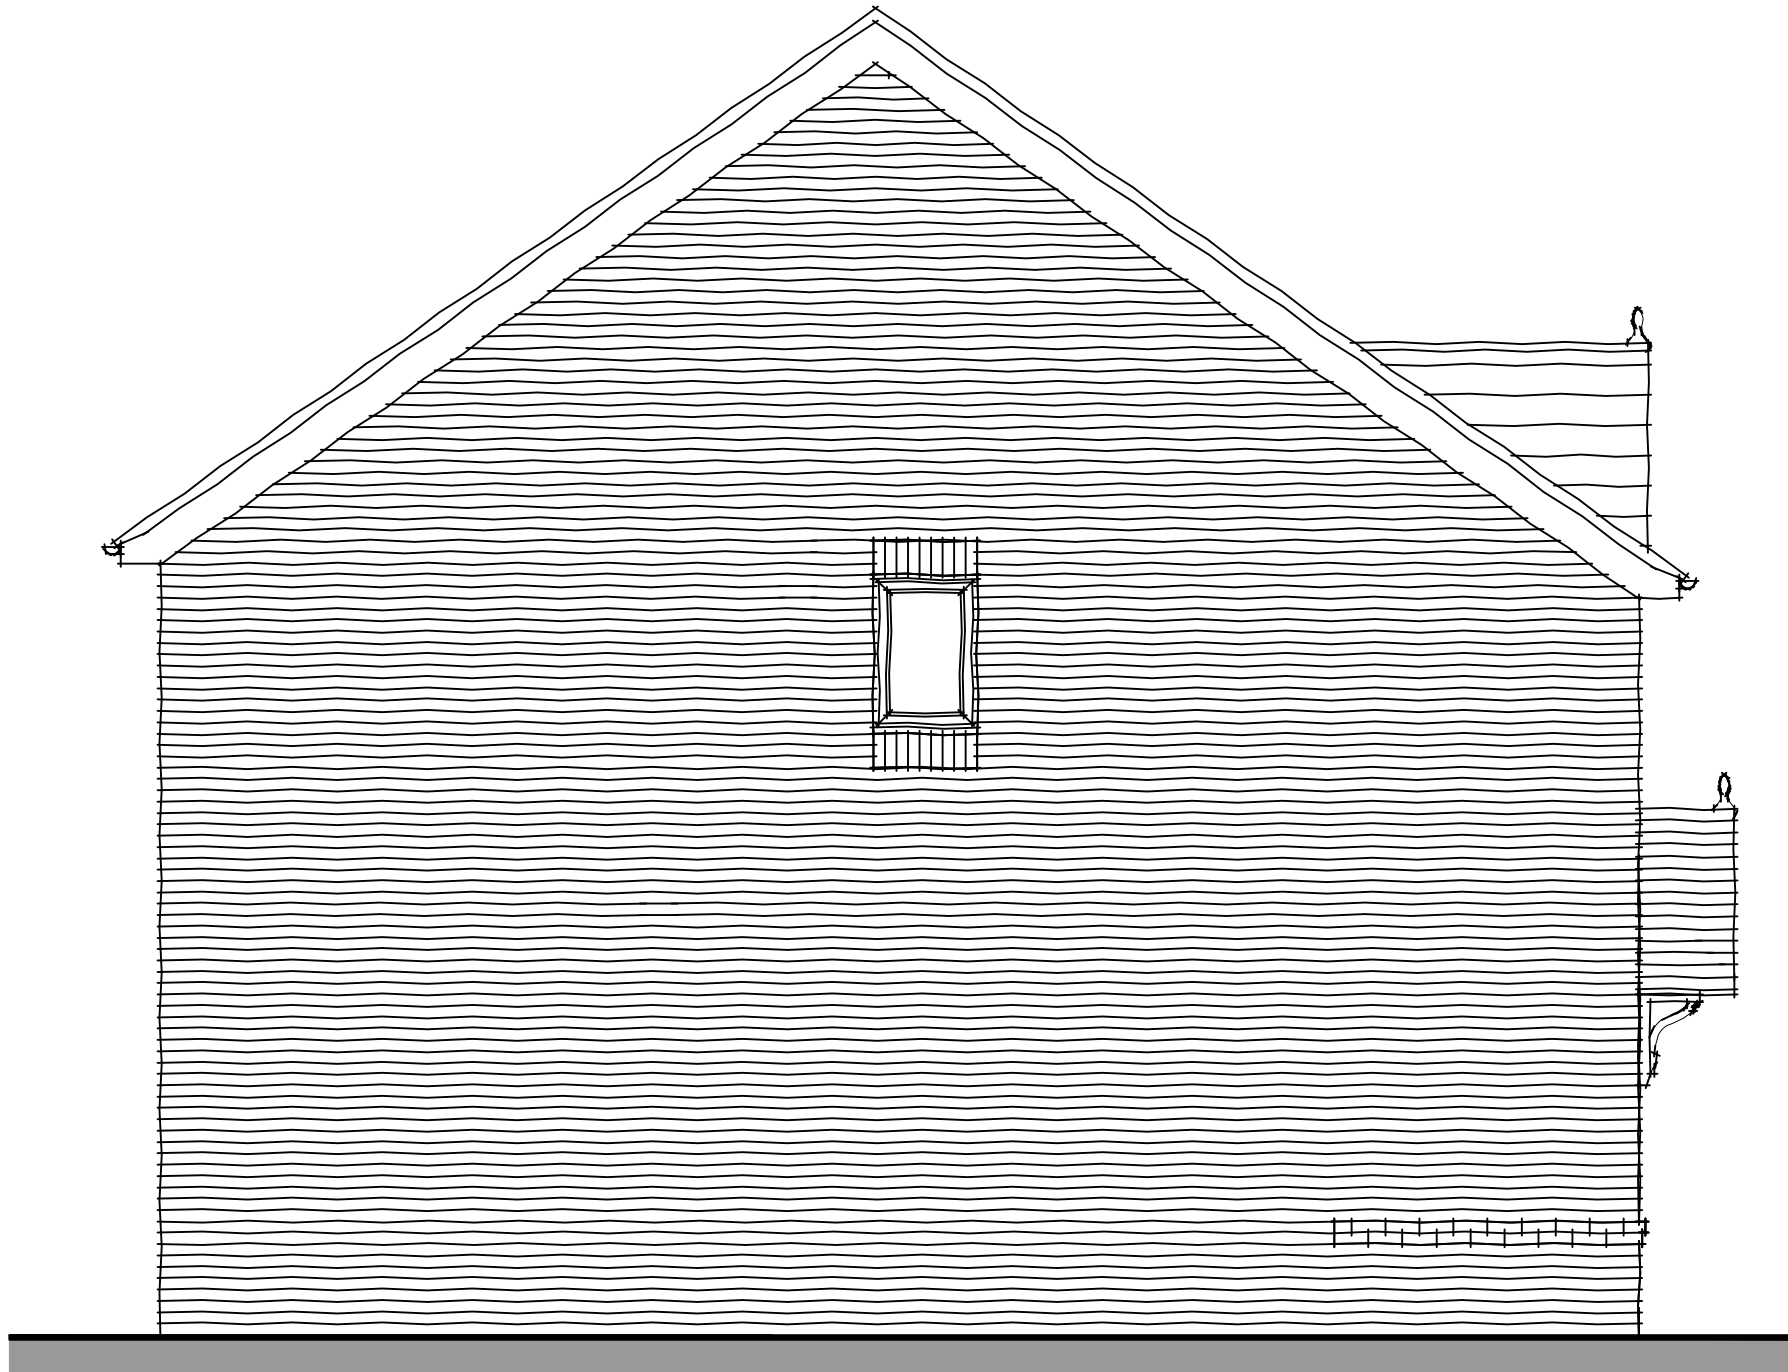


EXISTING SIDE ELEVATION
(SCALE 1:100)



EXISTING FRONT ELEVATION
(SCALE 1:100)

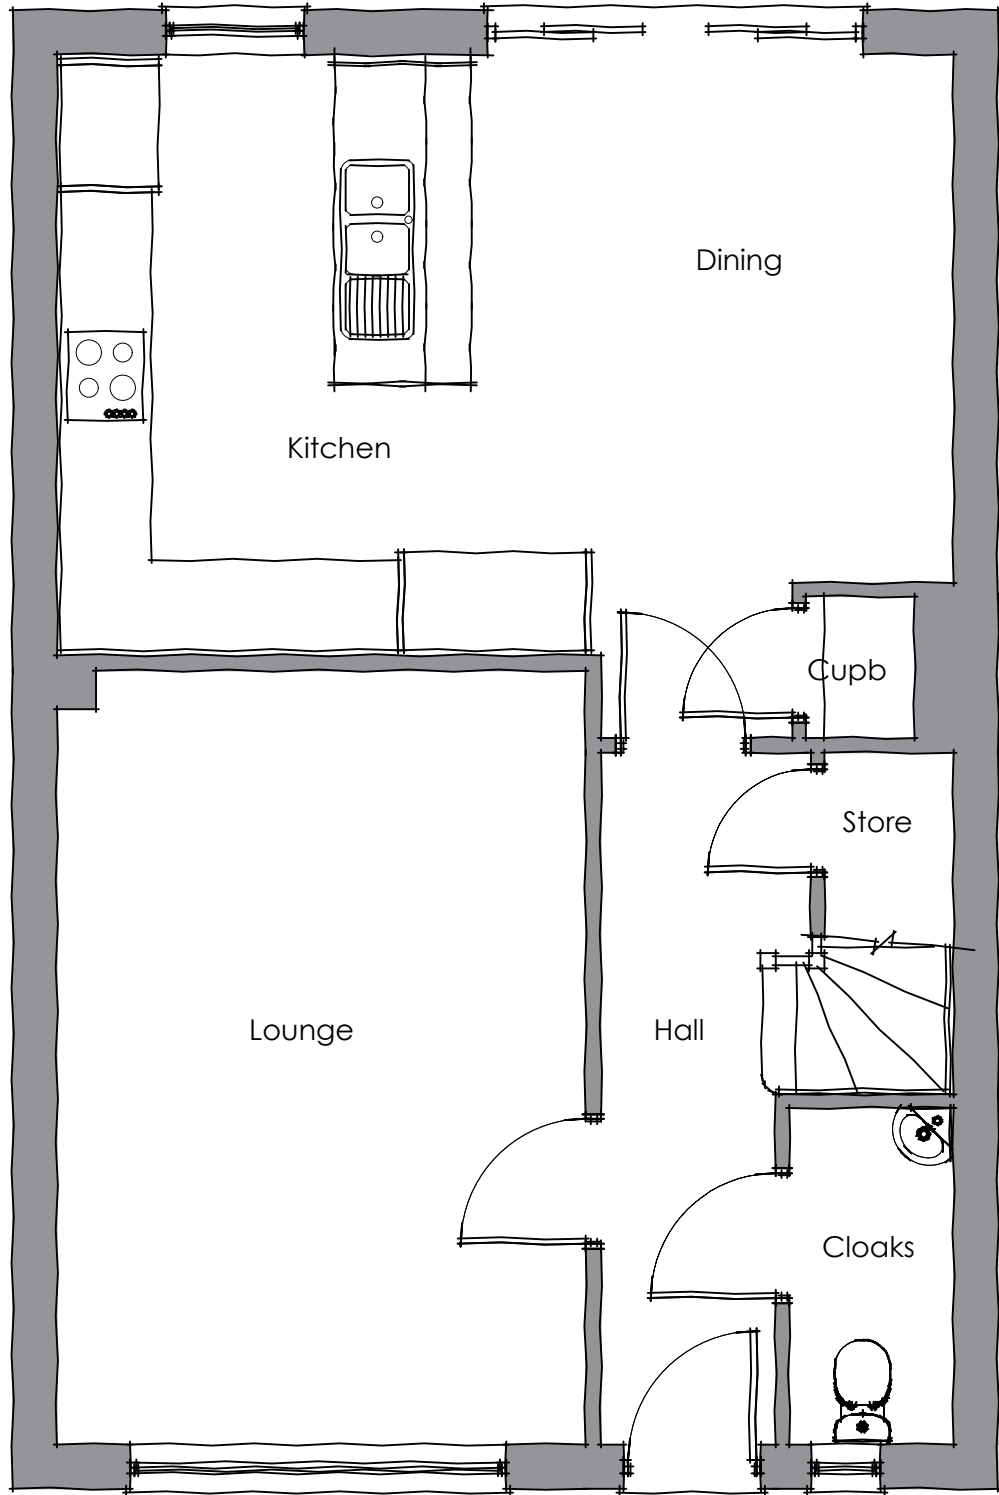

EXISTING GROUND FLOOR (SCALE 1:100)

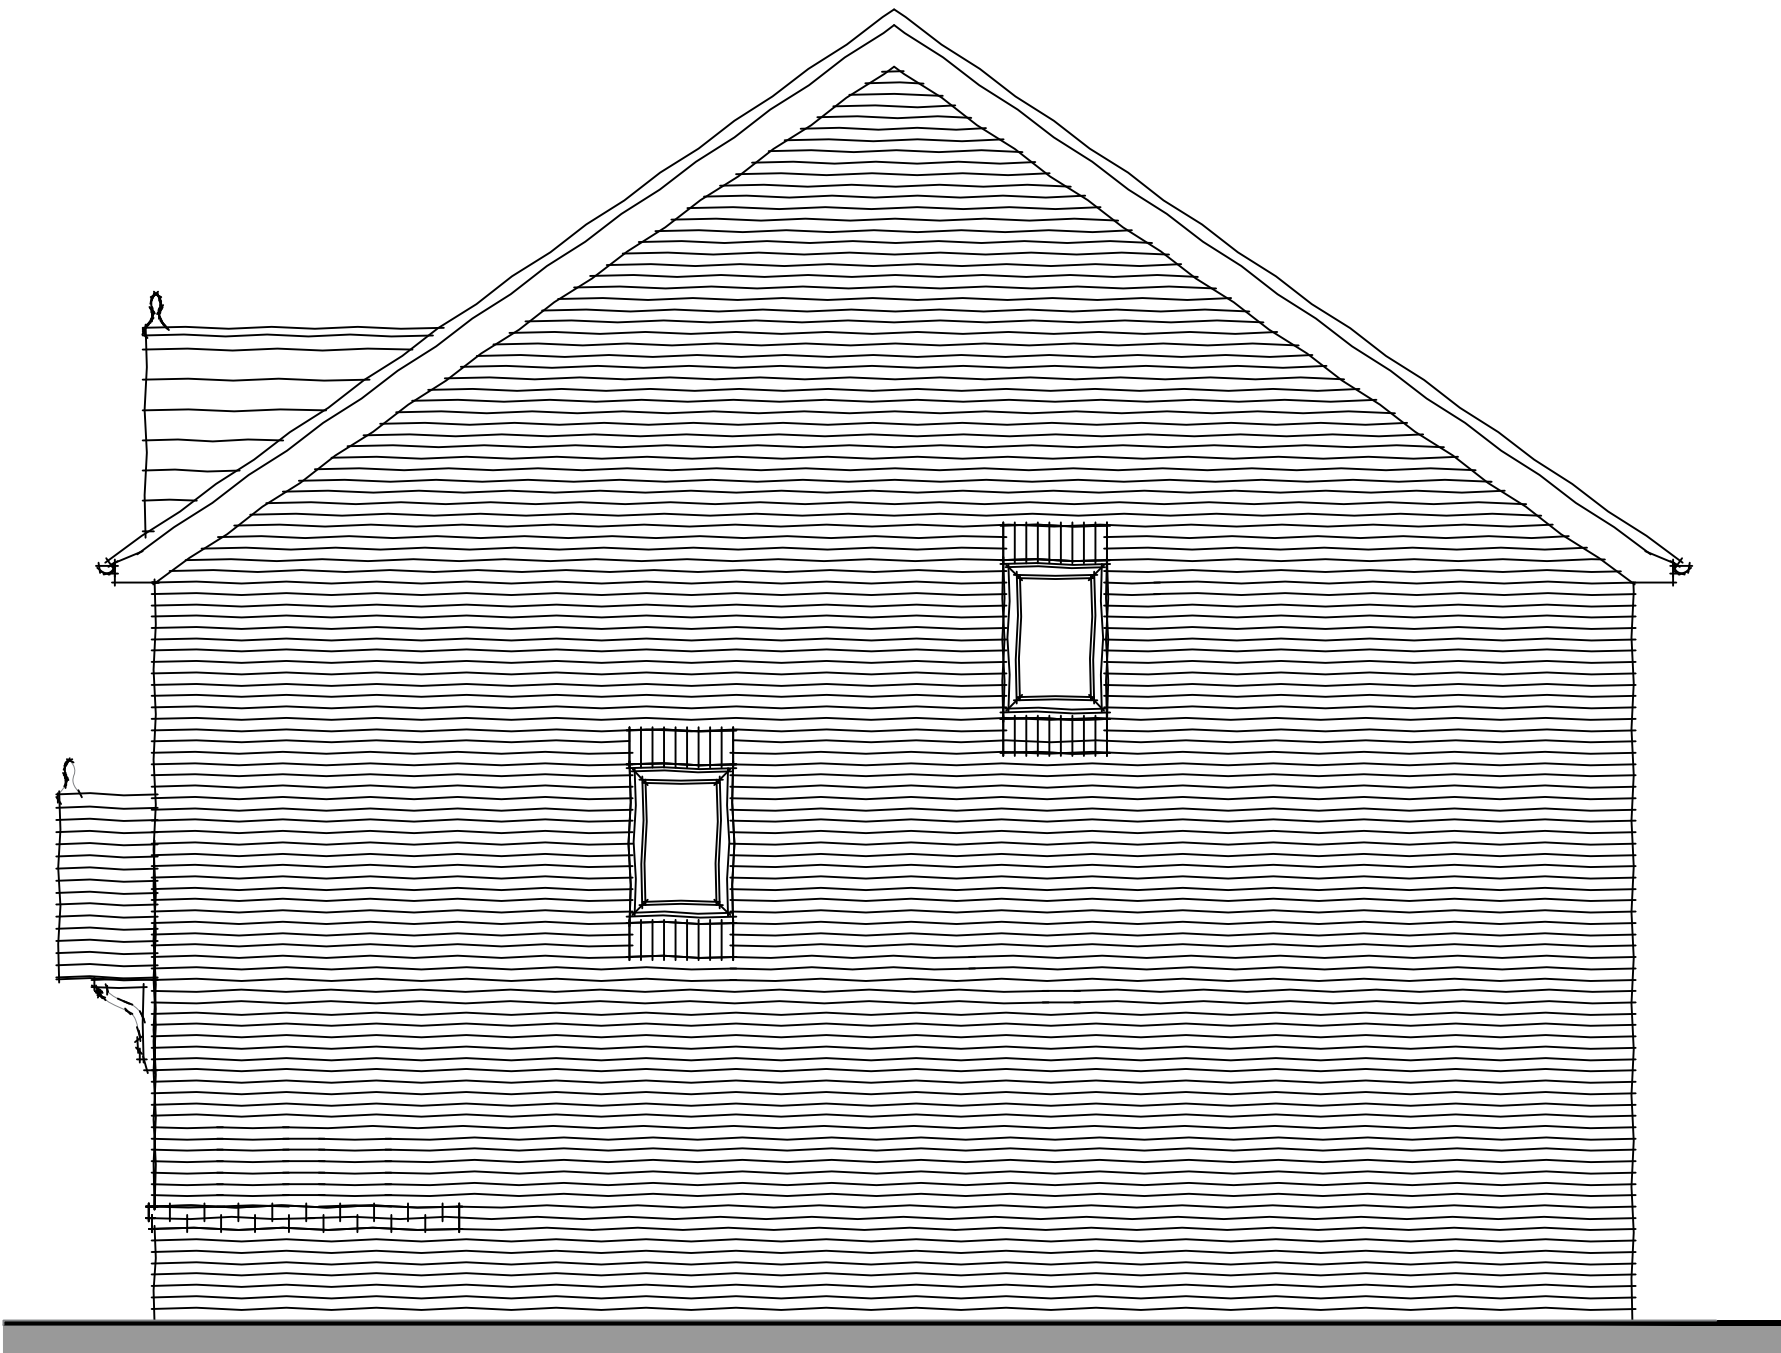

EXISTING SIDE ELEVATION
(SCALE 1:100)



PLANNING ISSUE						
Project Description		Scale	Paper Size	Date	Drawn	Revision
Proposed Two Storey Side & Extension		1:50	A1	March 2022	AD	-
Drawing No.		HOLBANK3/PD/02				
Site Address		Note				
3 Holly Bank Avenue		All dimensions/levels are to be checked on site and any discrepancies to be referred back to Architect prior to proceeding.				
Knowsley		All specifications, materials and workmanship to be in accordance with current building Regulations.				
L14 7AG		All component sizes and references are to be checked prior to materials order. The position of existing drain runs are to be checked and confirmed on site prior to proceeding with the works. All relevant boundary positions are to be dimensionally checked prior to proceeding with the works.				
Drawing Title		This drawing is the copyright © and shall not be altered, copied, photographed or reproduced in any way without the consent of the Architect.				
Existing Floor Plans & Elevations						