


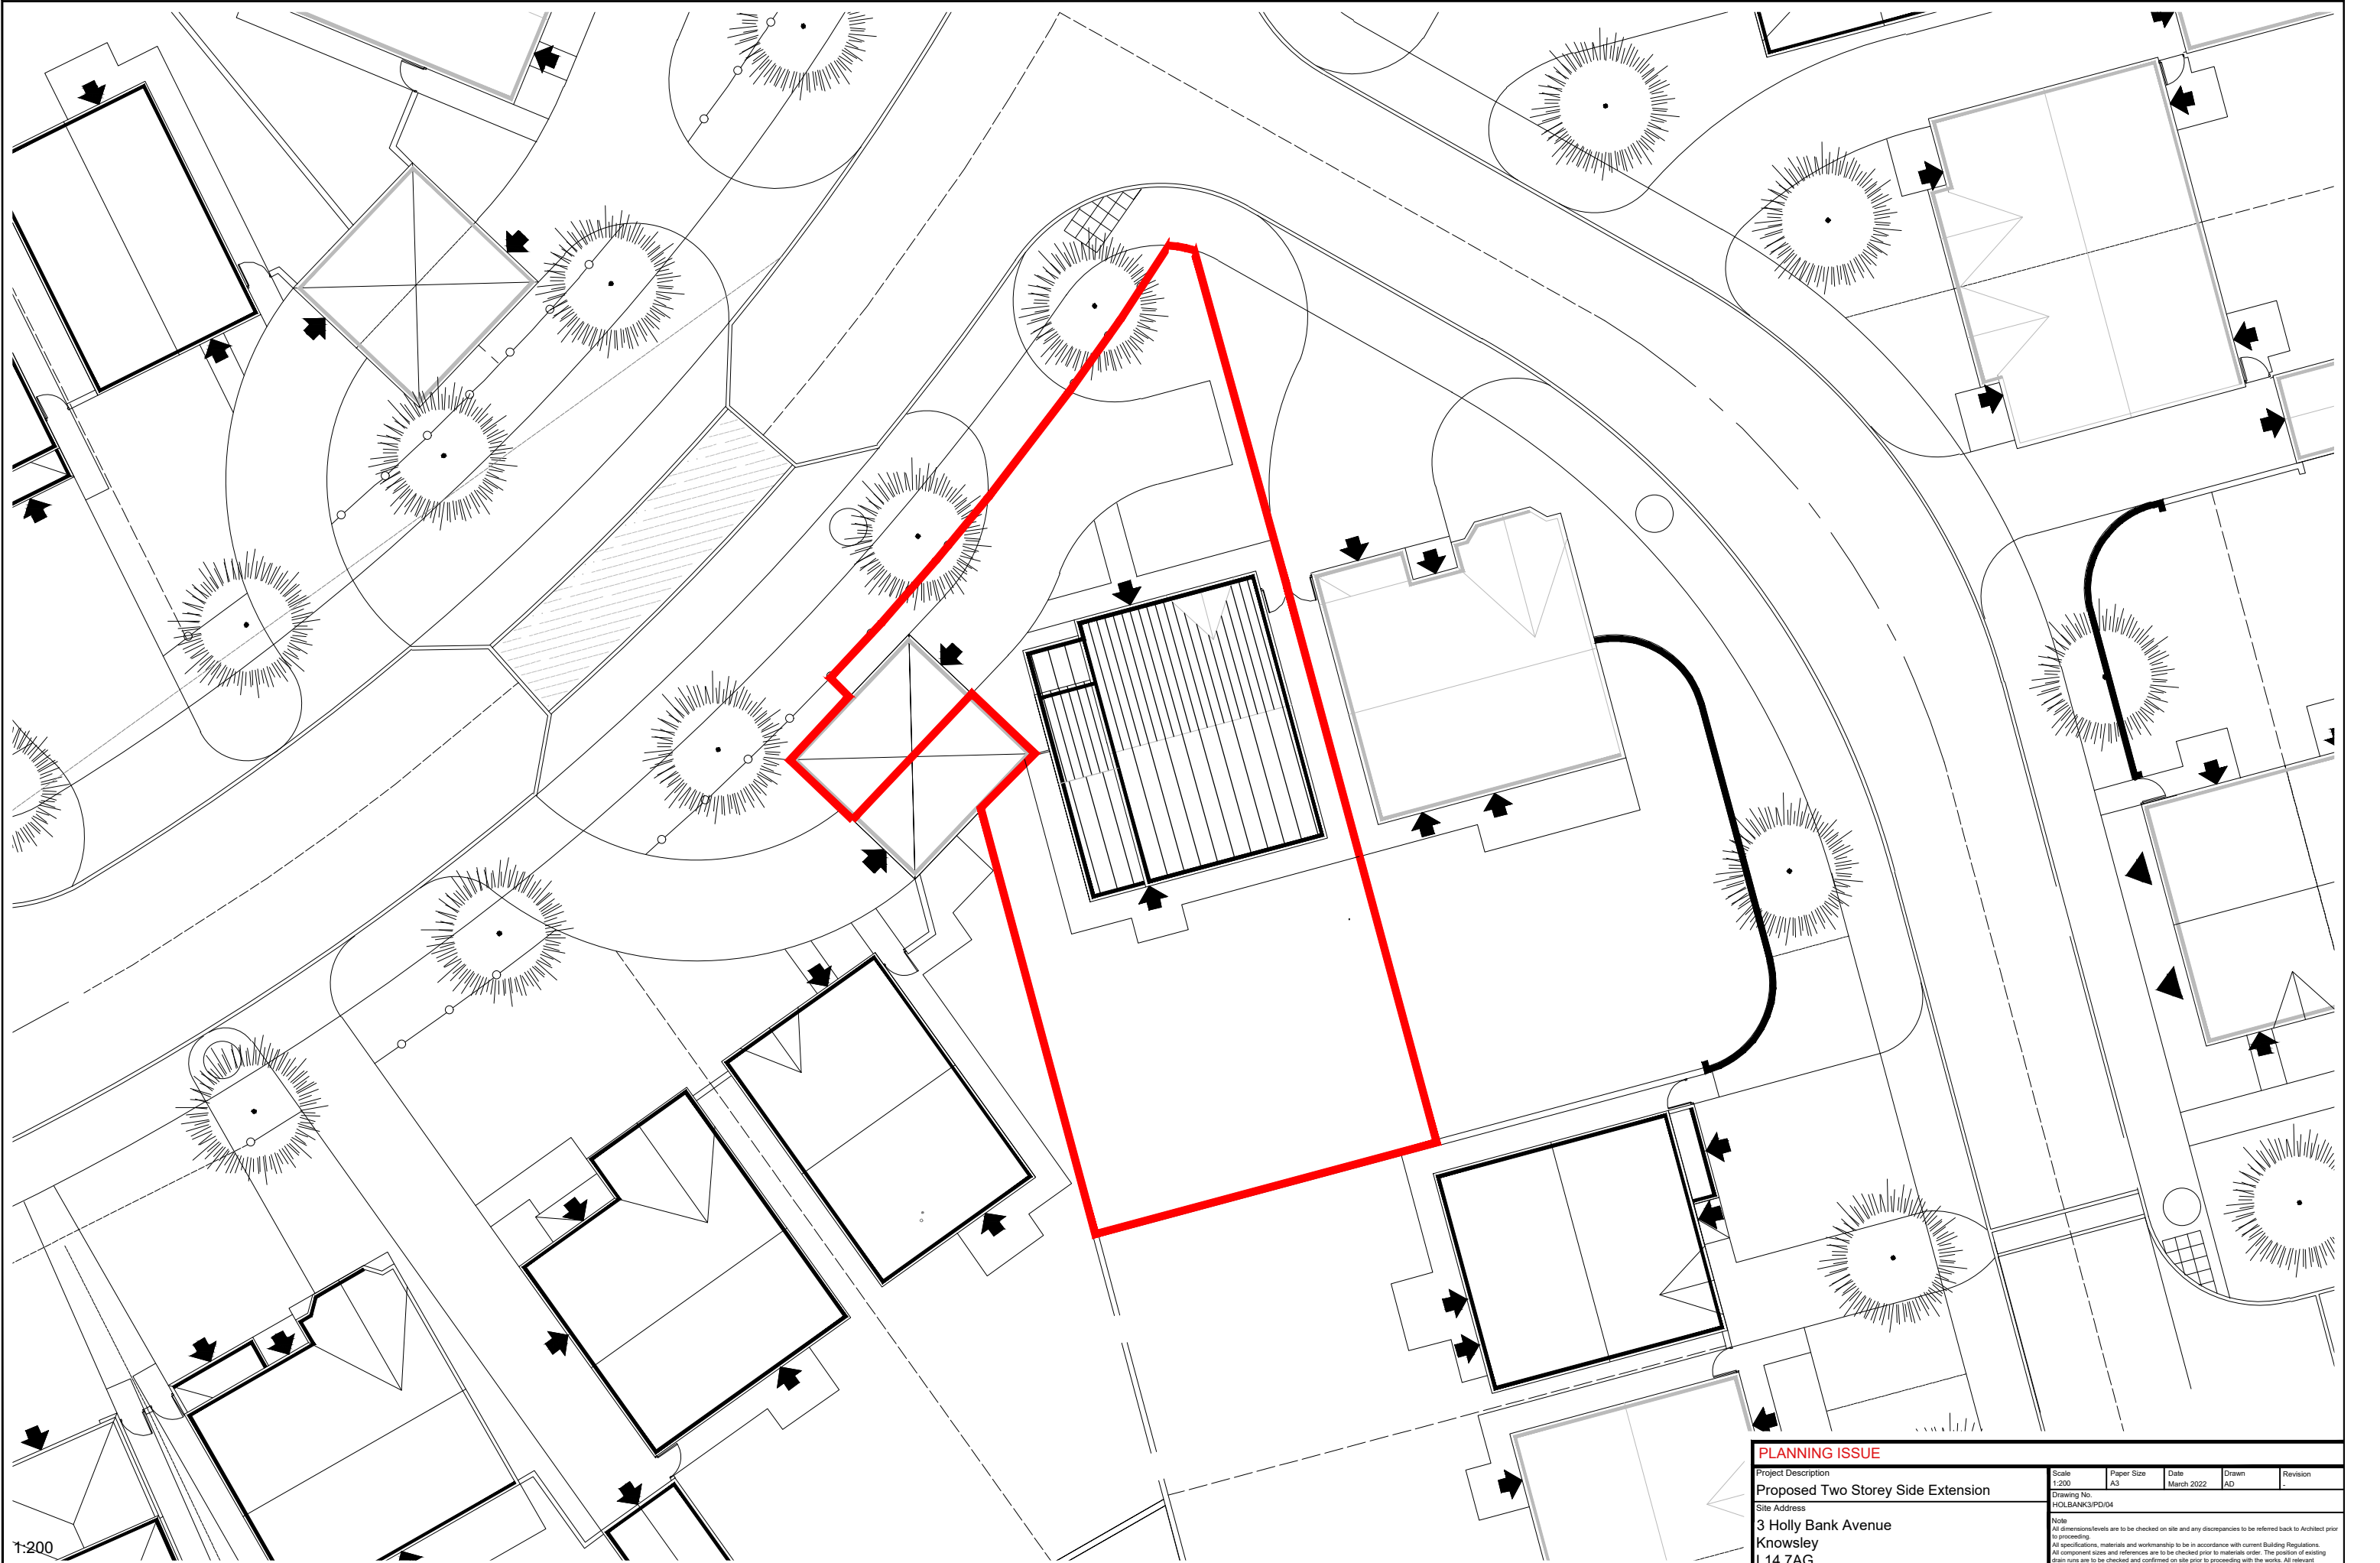

PLANNING ISSUE					
Project Description	Scale	Paper Size	Date	Drawn	Revision
Proposed Two Storey Side Extension	1:200	A3	March 2022	AD	-
Site Address	Drawing No.				
3 Holly Bank Avenue	HOLBANK3/PD/04				
Knowsley	Note				
L14 7AG	All dimensions/levels are to be checked on site and any discrepancies to be referred back to Architect prior to proceeding.				
	All specifications, materials and workmanship to be in accordance with current Building Regulations.				
	All component sizes and references are to be checked prior to materials order. The position of existing				
	drain runs are to be checked and confirmed on site prior to proceeding with the works. All relevant				
	boundary positions are to be dimensionally checked prior to proceeding with the works.				
Drawing Title	This drawing is the copyright © and shall not be altered, copied, photographed or reproduced in any way				
Proposed Site Plan	without the consent of the Architect.				