
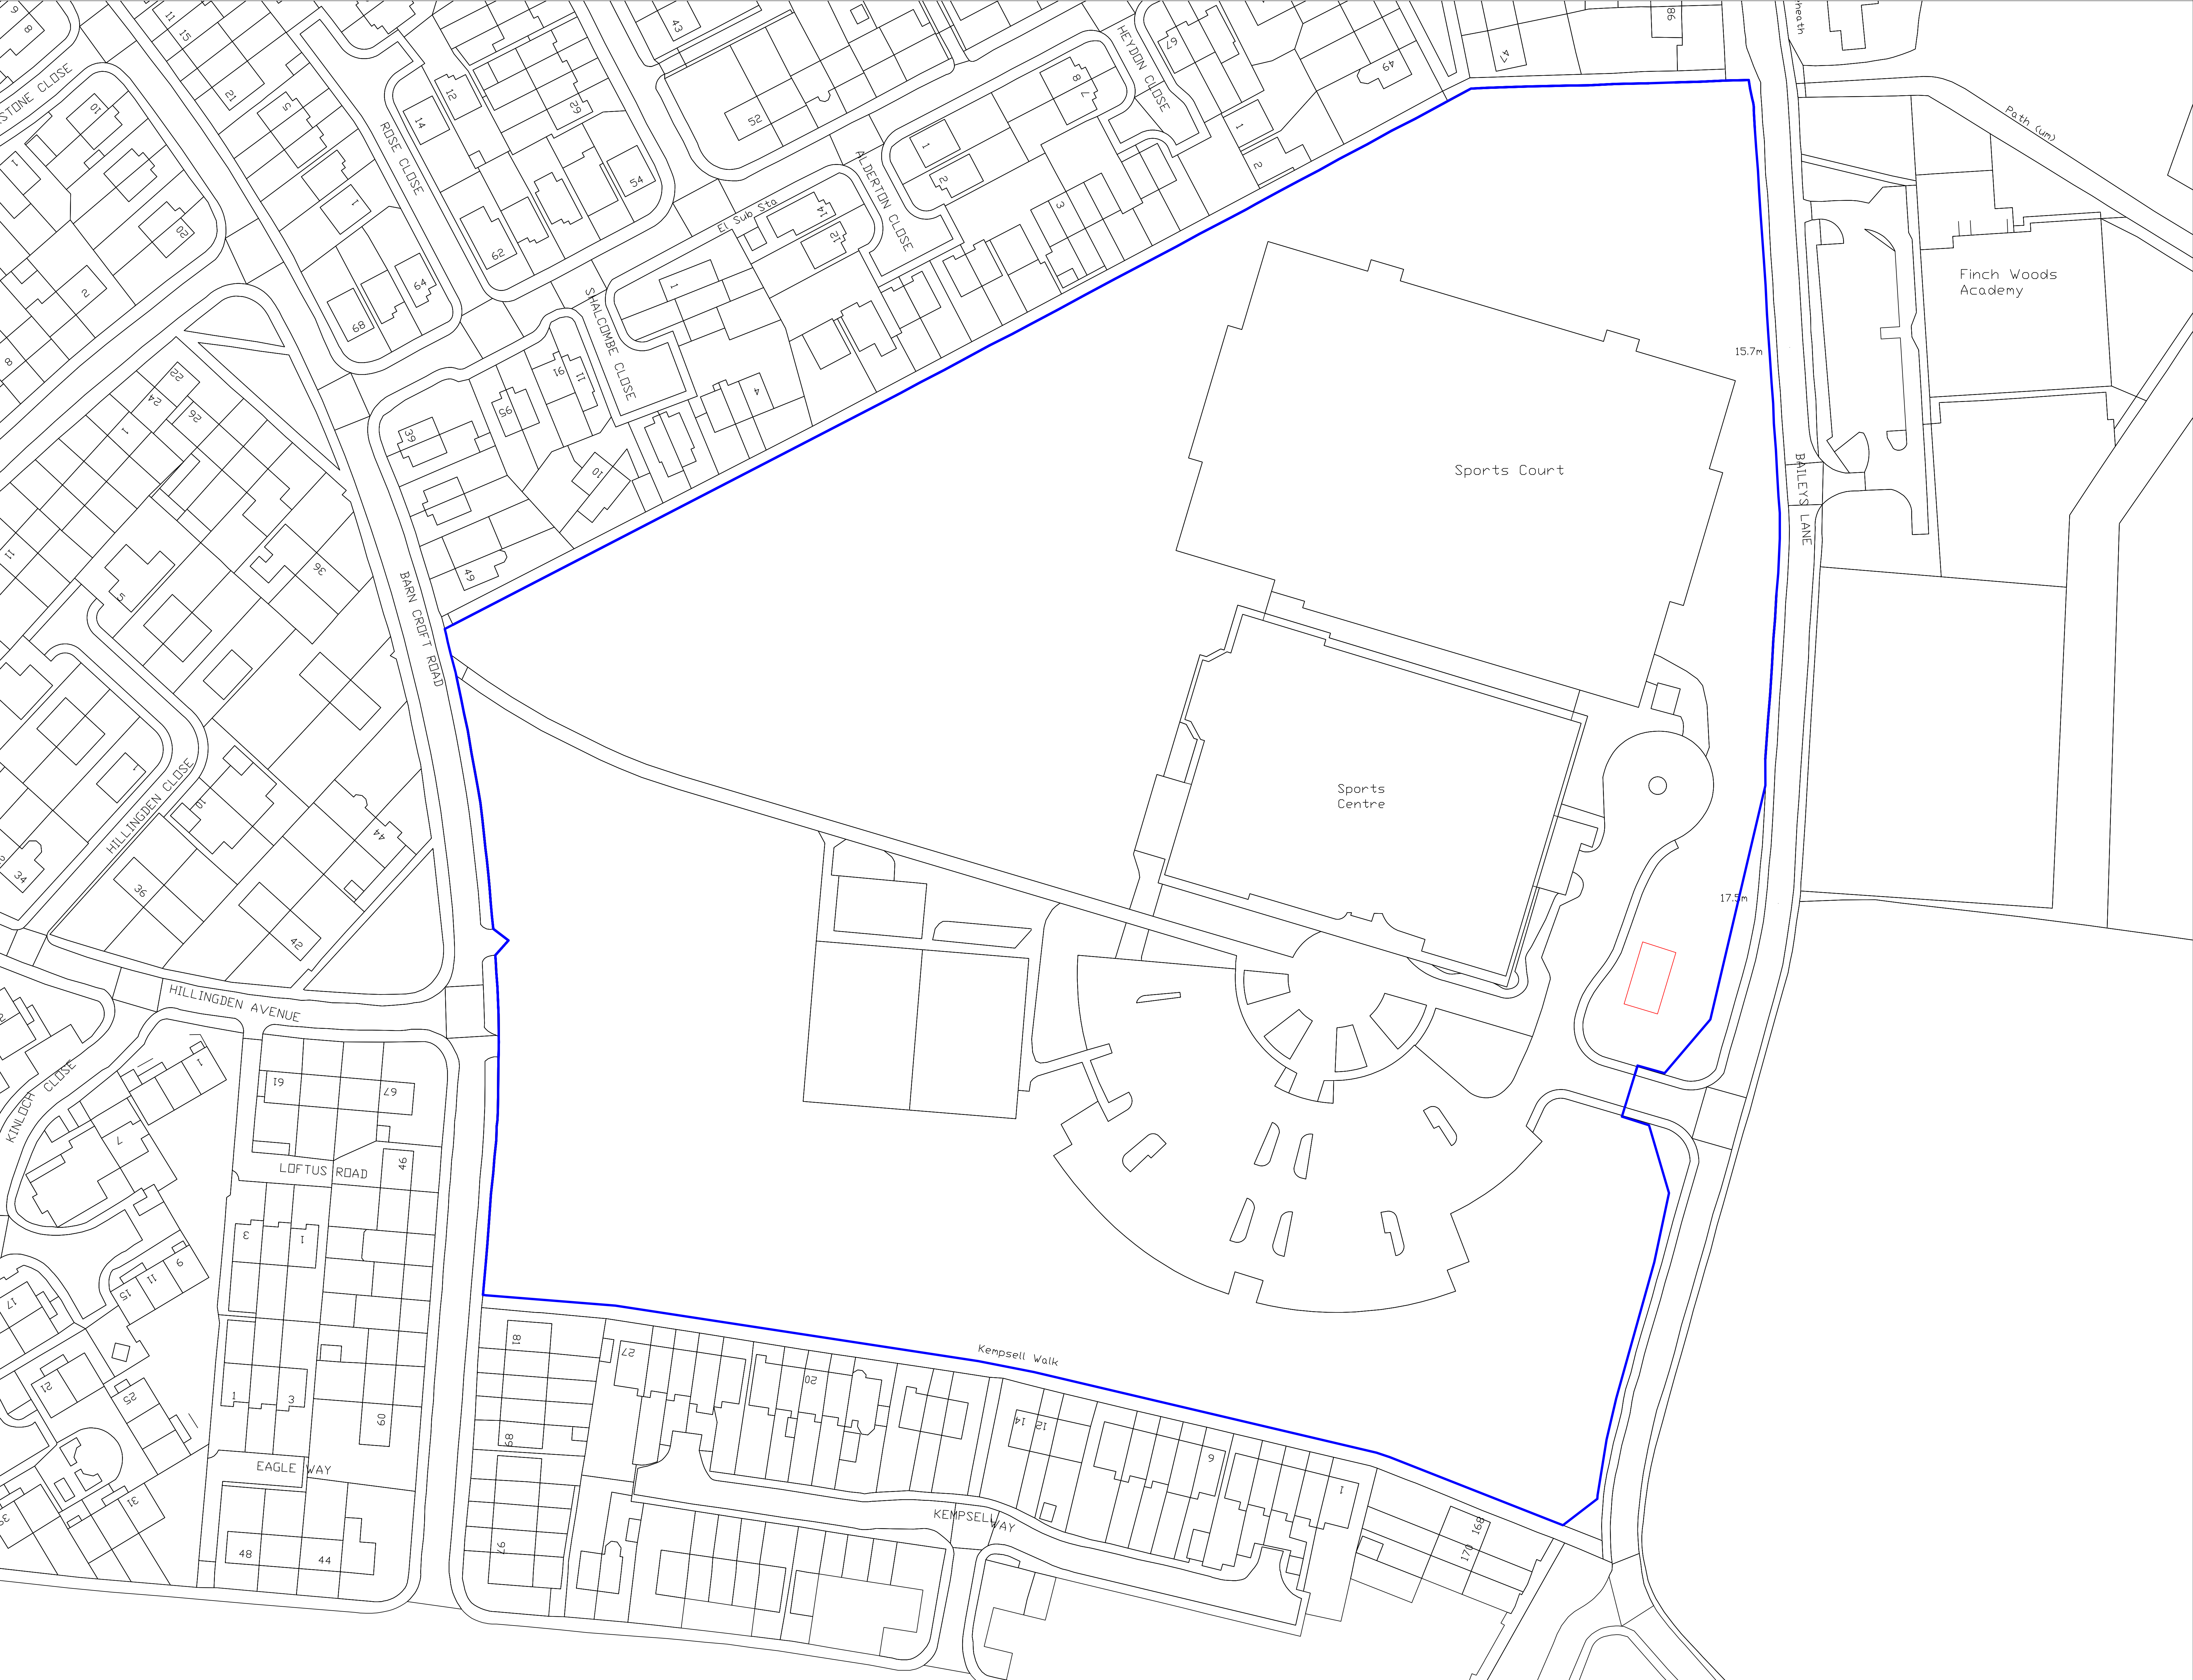


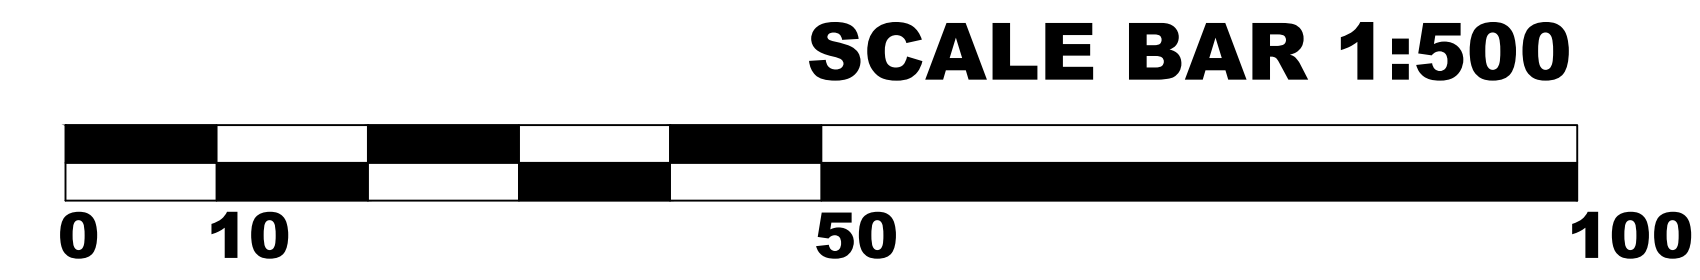

OFFICE ADDRESS

KNOWSLEY METROPOLITAN BOROUGH COUNCIL
Brimley Municipal, Archway Road,
Brimley,
Knowsley,
Merseyside
L35 9EL

PROJECT SITE ADDRESS DETAILS

Halewood Leisure Centre
Brimley Lane
Halewood,
Merseyside
L35 9ET

PROJECT

Installation of a new electrical substation to support the new low-carbon heating system

TITLE

Existing Site Plan
Planning Drawing

Original Size	Scale	Designed	Drawn	Checked	Authorised
AB	1:500	Date	Date	Date	Date

Project No.	Office	Drawing No.	Rev
	KNMBC		1