

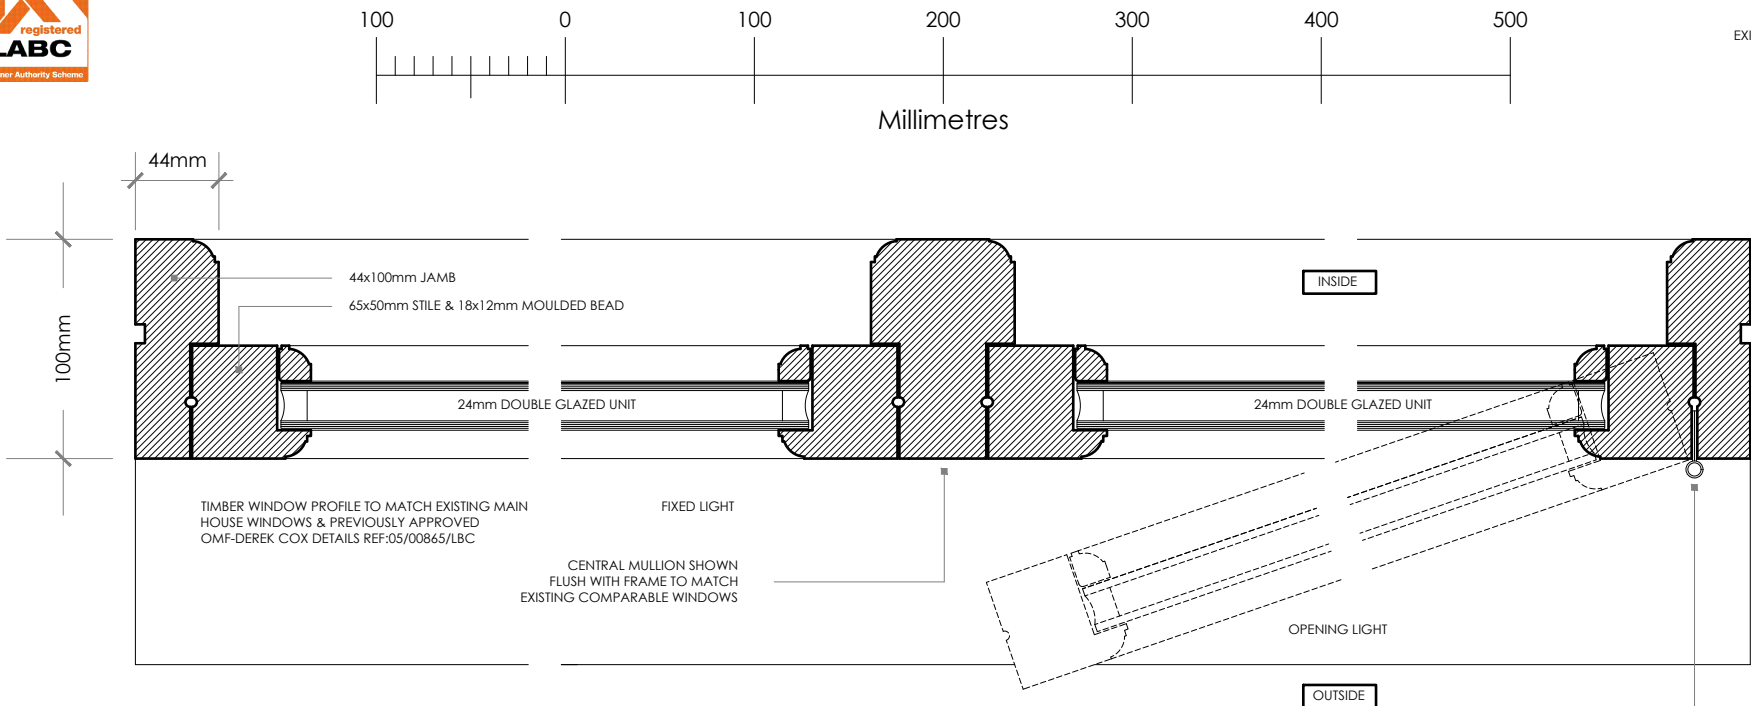


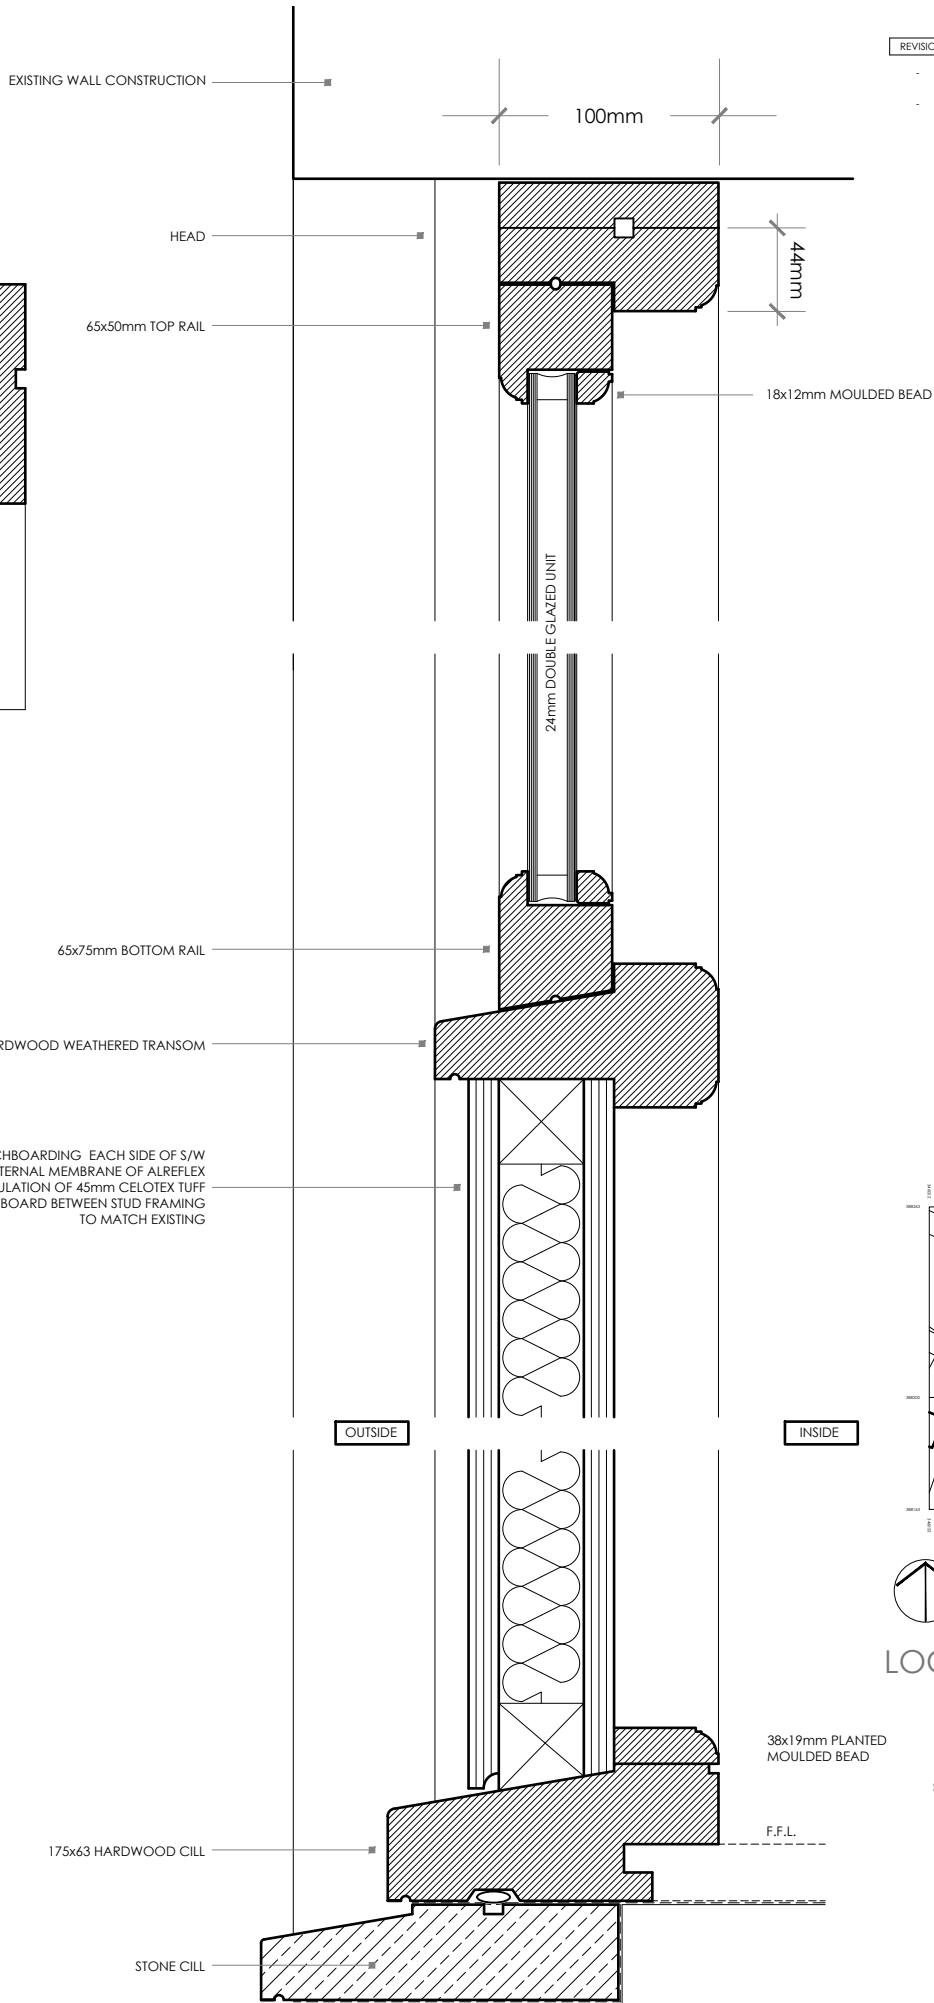

Horizontal Section A-A
Scale 1:2

New glazed screens & windows to East Elevation A within existing openings. Traditional painted timber frames with mouldings & bead details to match existing house details. Double glazed with traditional hardware locking facility. Outermost part of frame set back $\frac{1}{2}$ brick reveal.


Note that it is the window manufacturer's sole responsibility to take accurate structural opening measurements prior to manufacture.

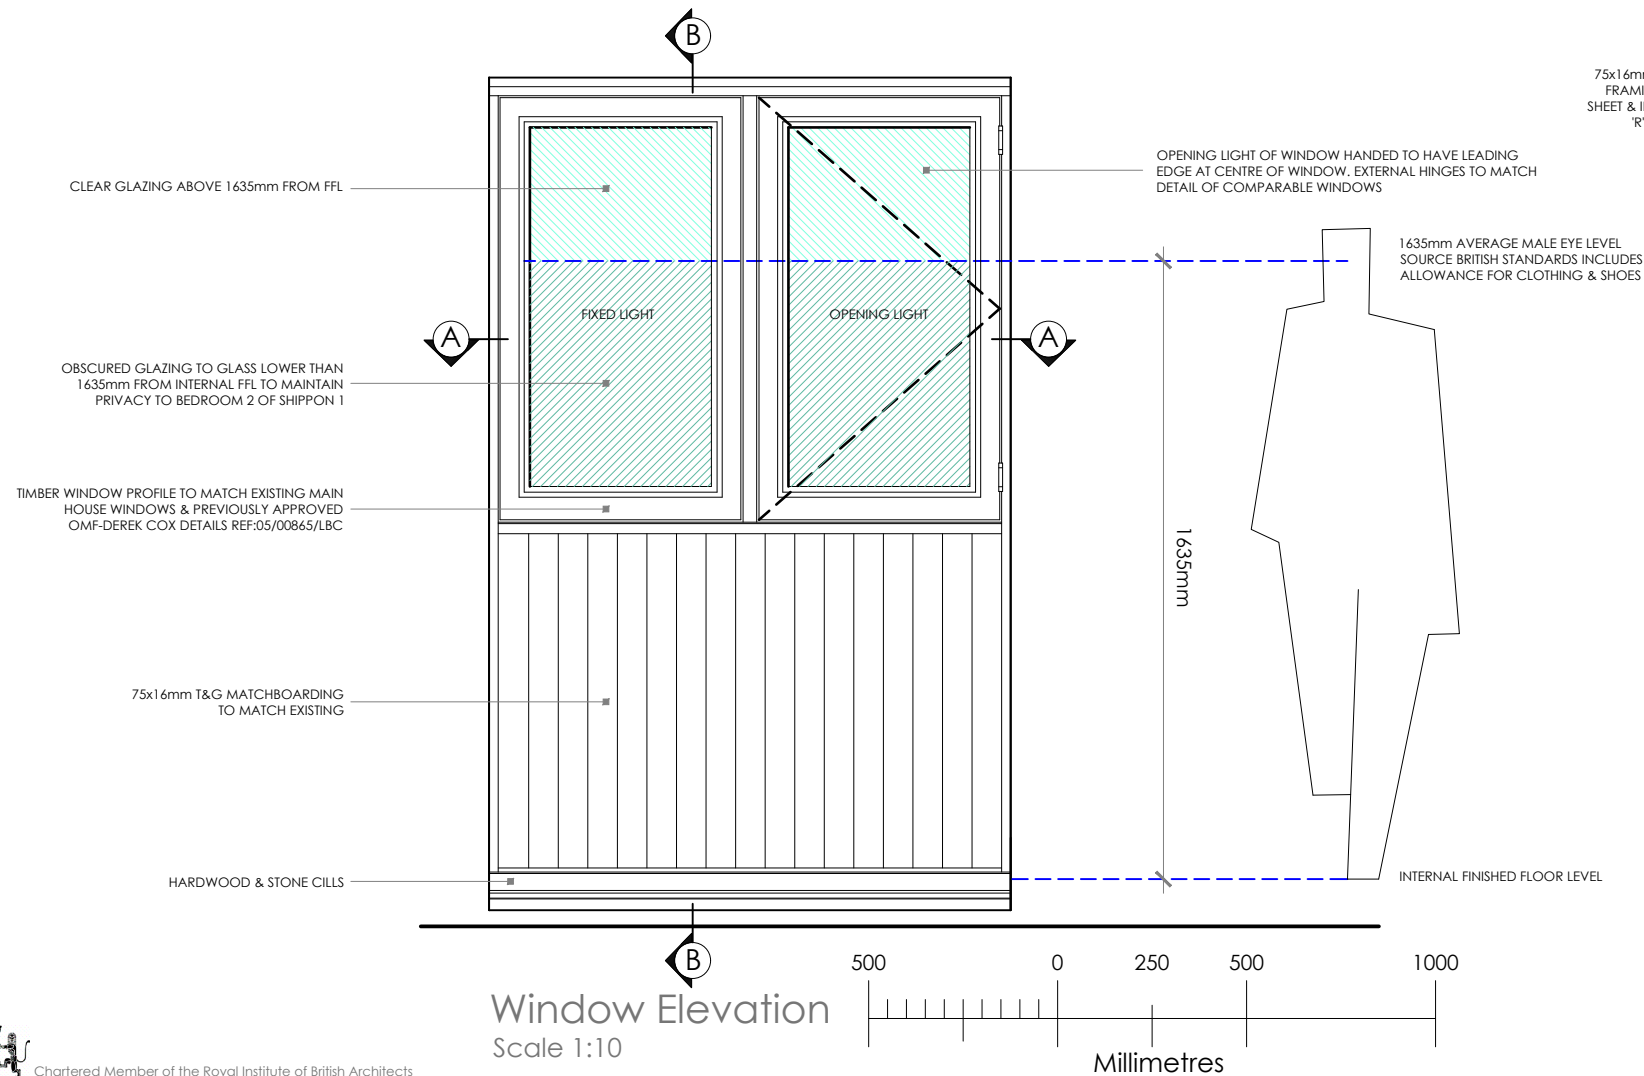

Vertical Section B-B
Scale 1:2

REVISION	ISSUE	DATE
	PLANNING APPLICATION & LISTED BUILDING CONSENT SUBMISSION	17/01/23
	CONSERVATION OFFICER'S COMMENTS	15/09/23

LEGEND	
	ELEVATION - DRAWING REFERENCE
	SECTION - DRAWING REFERENCE
	DETAIL LAYOUT - DRAWING REFERENCE
	ASSEMBLY - DRAWING REFERENCE
	STORE 3B002
	LEVEL
	DOOR NO. FOR TYPE/DETAIL REFERENCE REFER SCHEDULE
	WINDOW NO. FOR TYPE/DETAIL REFERENCE REFER SCHEDULE
	GRID LINE REFERENCE
	WALL TYPE/DETAIL REFERENCE REFER TO SPECIFICATION
	WARDROBE NO. FOR TYPE/DETAIL REFERENCE REFER SCHEDULE
	PANEL NO. FOR TYPE/DETAIL REFERENCE REFER SCHEDULE
	HEAT DETECTOR
	SMOKE DETECTOR
MAINS OPERATED SMOKE ALARMS & ALARM SYSTEM WITH A BATTERY BACK UP IS REQUIRED TO AT LEAST GRADE D CATEGORY L33 STANDARD IN ACCORDANCE WITH BS 5839 PART 6:2004	
NOTE: ALL ELECTRICAL WORK COVERED BY PART P (ELECTRICAL SAFETY) MUST BE DESIGNED, INSTALLED, INSPECTED & TESTED BY A PERSON COMPETENT TO DO SO. THIS PERSON MUST BE REGISTERED WITH AN AUTHORIZED SELF-CERTIFICATION SCHEME (eg BRE CERTIFICATION, BS ELEC3A, NICEIC OR NAPT CERTIFICATION), PRIOR TO COMPLETION AN APPROPRIATE BS7671 ELECTRICAL INSTALLATION CERTIFICATE MUST BE PROVIDED BY THE COMPETENT PERSON.	

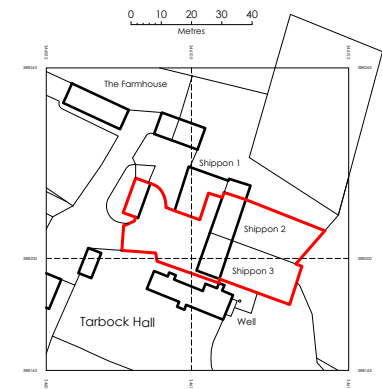

©Crown Copyright and database right 2022
Ordnance Survey Licence: 100048957
Reproduction in whole or part is prohibited without the prior permission of Ordnance Survey
Serial No. 239782

LOCATION PLAN scale 1: 1250

DAMIANFIELD
ARCHITECTS

Springwood House, 4 Rose Lane, Mossley Hill, Liverpool, L18 5ED
t 07950 830844 www.damianfieldarchitects.co.uk
RIBA Membership 09128282 ARB Registration 062412H

PROPOSED WORKS TO
Shippin 1
Ox Lane, Tarbock Hall Estate
Tarbock Green, Prescot, L35 1QA

TITLE WINDOW ASSEMBLY DETAIL				
DRAWING NO.				
PROJECT 399	TYPE A	CATEGORY (31)	NUMBER 05	REVISION A
SCALE 1:2 & 1:10 @ A1			DATE 15/09/2023	

ANY DISCREPANCIES BETWEEN DRAWINGS OR BETWEEN DRAWINGS & ACTUAL SITE CONDITIONS SHOULD BE IMMEDIATELY BROUGHT TO THE ATTENTION OF THE ARCHITECTS.