



20 ROD MILL GROVE PROPOSED GARAGE - SCALE - 1:100

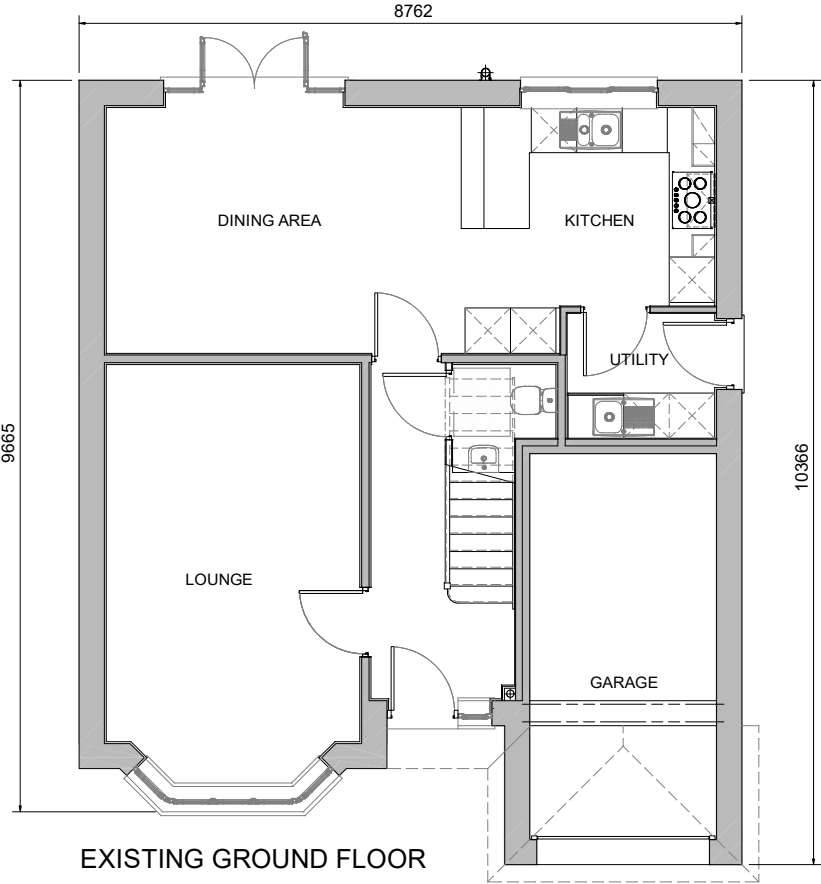



EXISTING FRONT ELEVATION

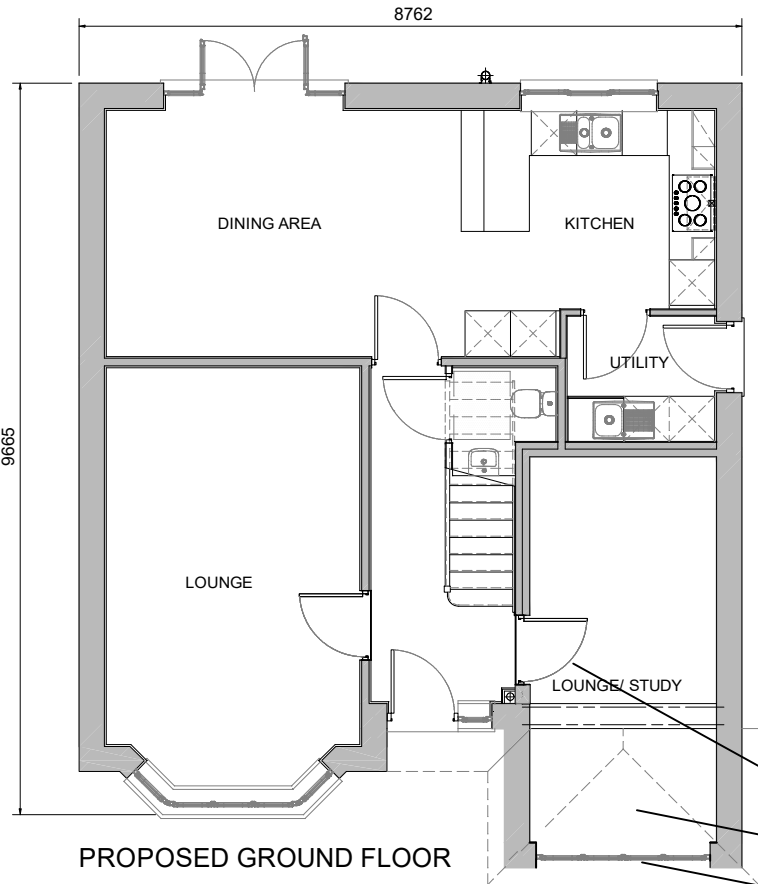

PROPOSED FRONT ELEVATION



BLOCK PLAN - SCALE 1:250

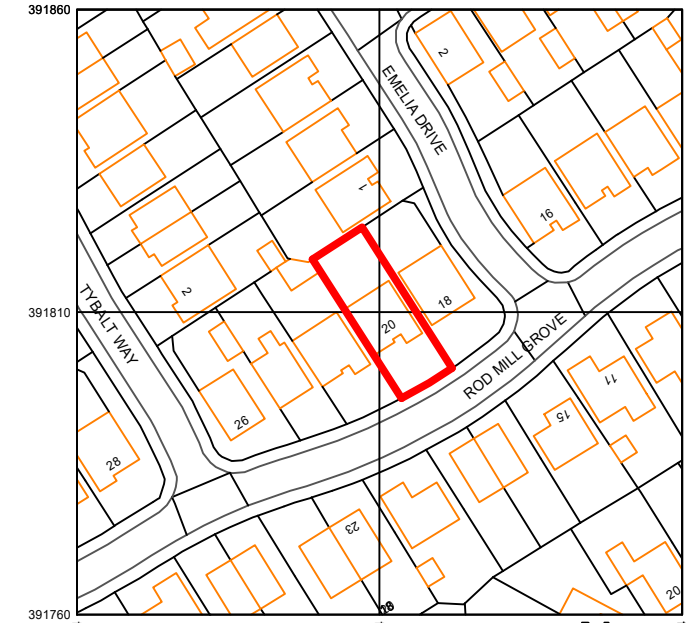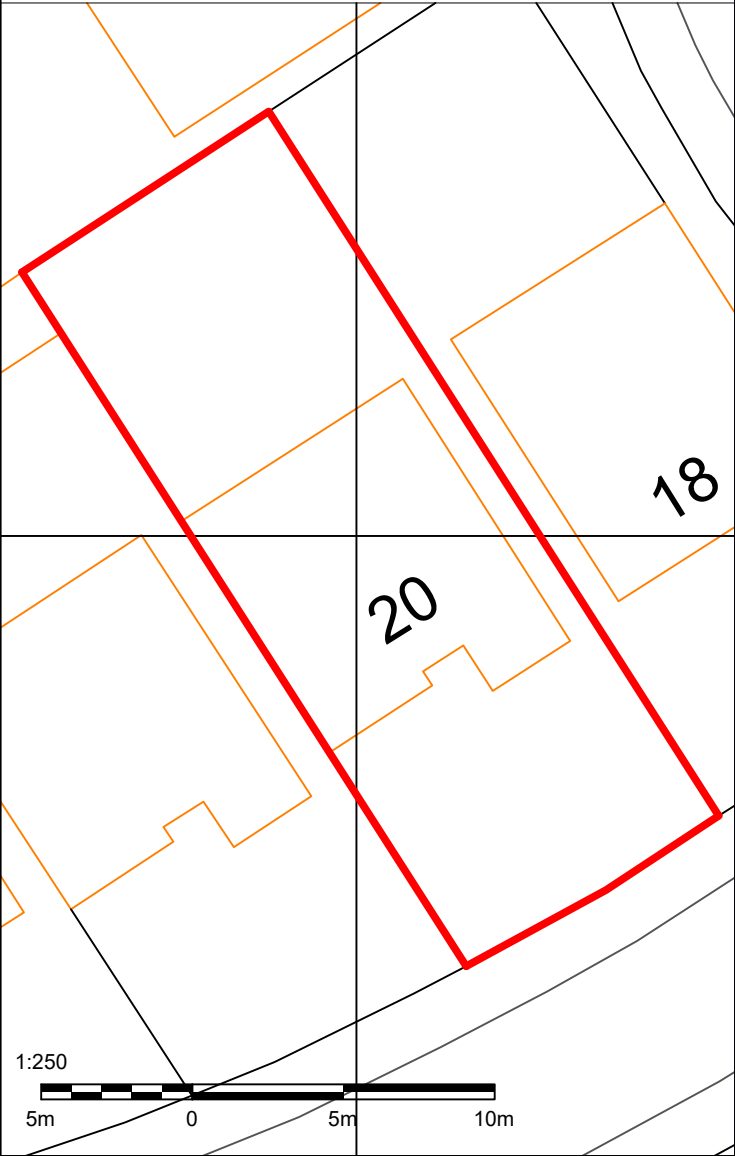

LOCATION PLAN - SCALE 1:1250

Notes:

DO NOT SCALE FROM THIS DRAWING. ALL DIMENSIONS MUST BE CHECKED ON SITE PRIOR TO CONSTRUCTION

REV	DESCRIPTION	BY	DATE
B	LOCATION PLAN ROAD NAME	TS	13/03/26
A	GARAGE CONVERSION	TS	10/03/26

CONSTRUCTION ISSUE			
--------------------	--	--	--

CLIENT:	CHARLIE FINN 20 ROD MILL GROVE PRESCOT L34 1AB
ARCHITECT:	TSA

20 ROD MILL GROVE			
ROD MILL GROVE GARAGE CONVERSION			
SCALE AT A3:	1:100	DATE:	13/03/26
PROJECT NO:	0001	DRAWN BY:	TS
		CHECKED BY:	TS
		REVISION:	B