




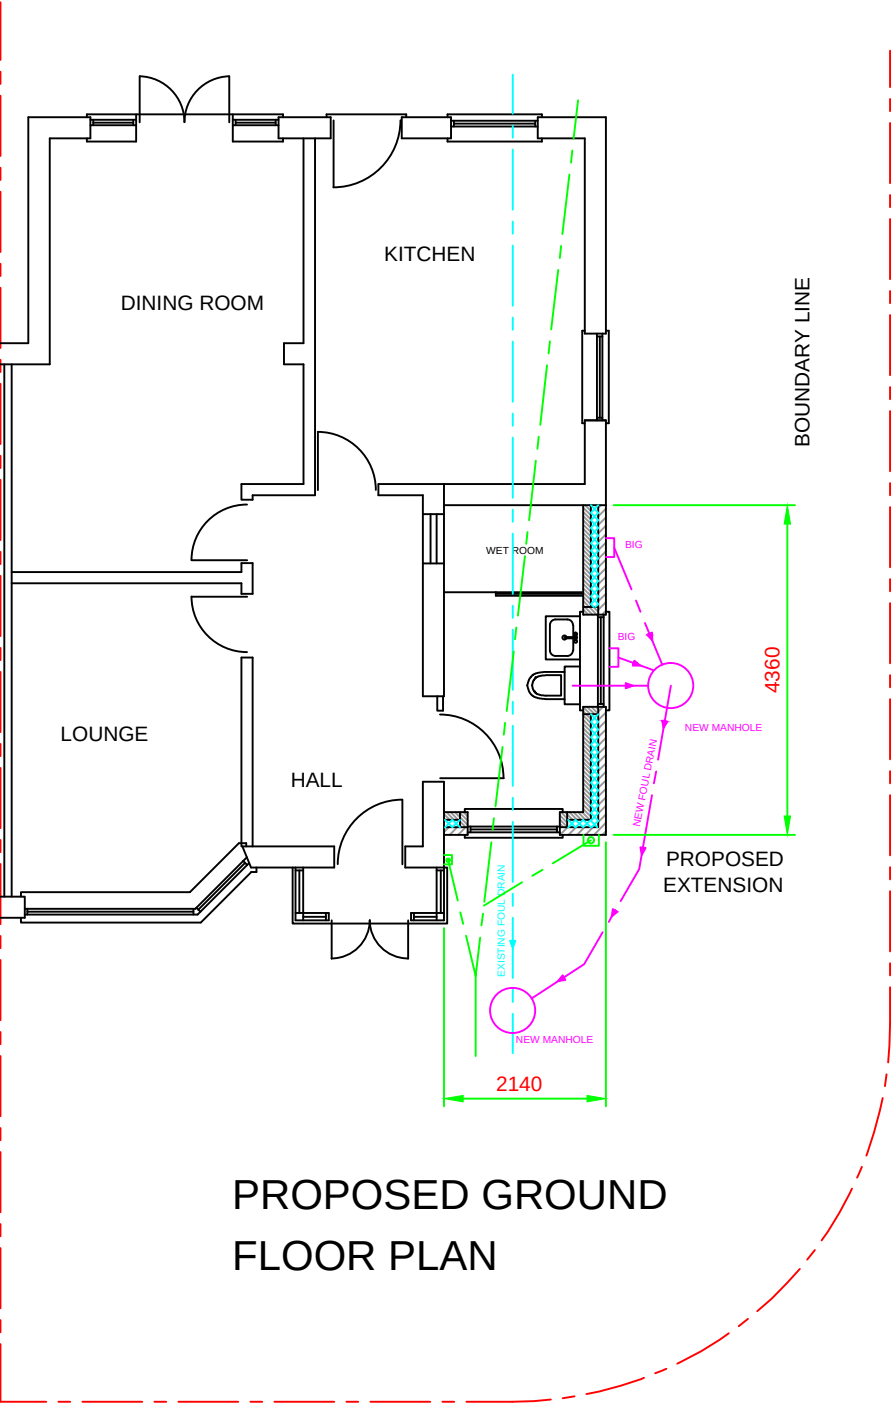

PROPOSED GROUND FLOOR PLAN

 

PROPOSED FRONT ELEVATION

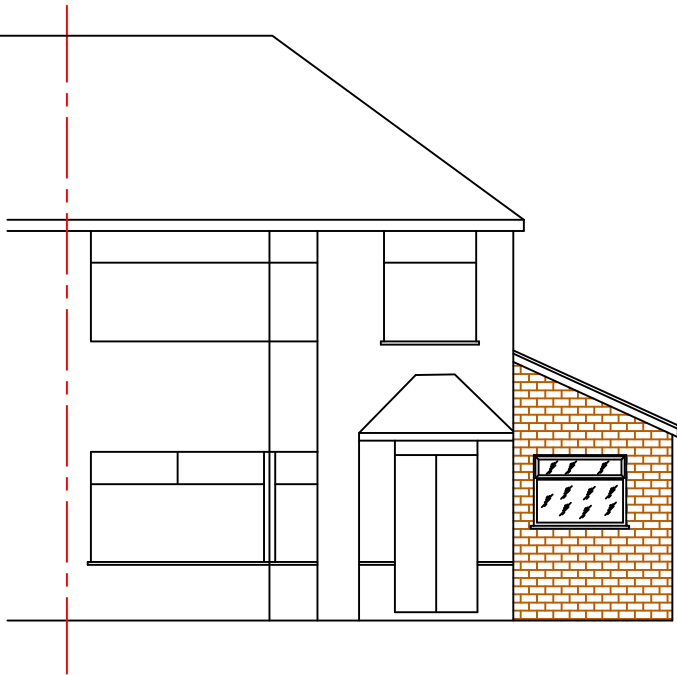

PROPOSED SIDE ELEVATION

LILAC GROVE

Planning Notes.
Roof tiles to match existing extension roof
Brickwork to match (or nearest equiv.) existi9ng Extension Wall

A.	Boundary Lines inserted	DC	26/01/24	
Rev.	Description	By	Date	
OWNER				
Mr. J. O'Riley				
ADDRESS				
22 CYPRESS ROAD HUYTON LIVERPOOL, MERSEYSIDE L36 5UW				
PROPOSAL Ground Floor Extension to Side of Dwelling				
TITLE Proposed Plan and Elevations				
DRAWN BY I.D.C.		DATE 17 Jan 2024		SCALE 1:100@A3
DRG. NO.		24-J0-01-A		