


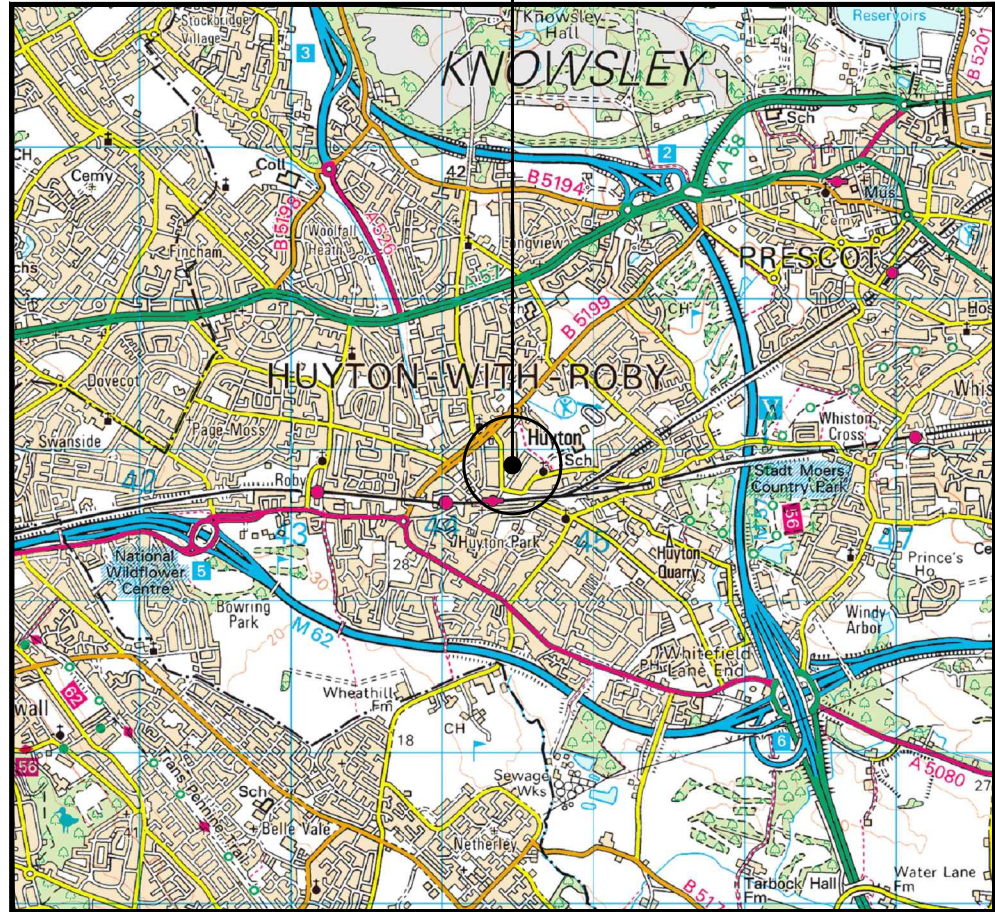

SITE LOCATION
(Scale 1:50000)


Ordnance Survey map extract
based upon Landranger map series
with the permission of the controller of
Her Majesty's Stationery Office
Waldon Telecom licence no. 100057710
Crown copyright.

0 500 1000 1500 2000 2500m
1:50000



SITE PHOTOGRAPH


These drawings comply with VF Standard ICNIRP guidelines, under configuration VU7F
Designed in accordance with Cornerstone documents: SDN0007v1.0 & SDN0009v6.0

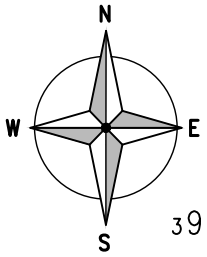

3911 00

3910 00

3909 00

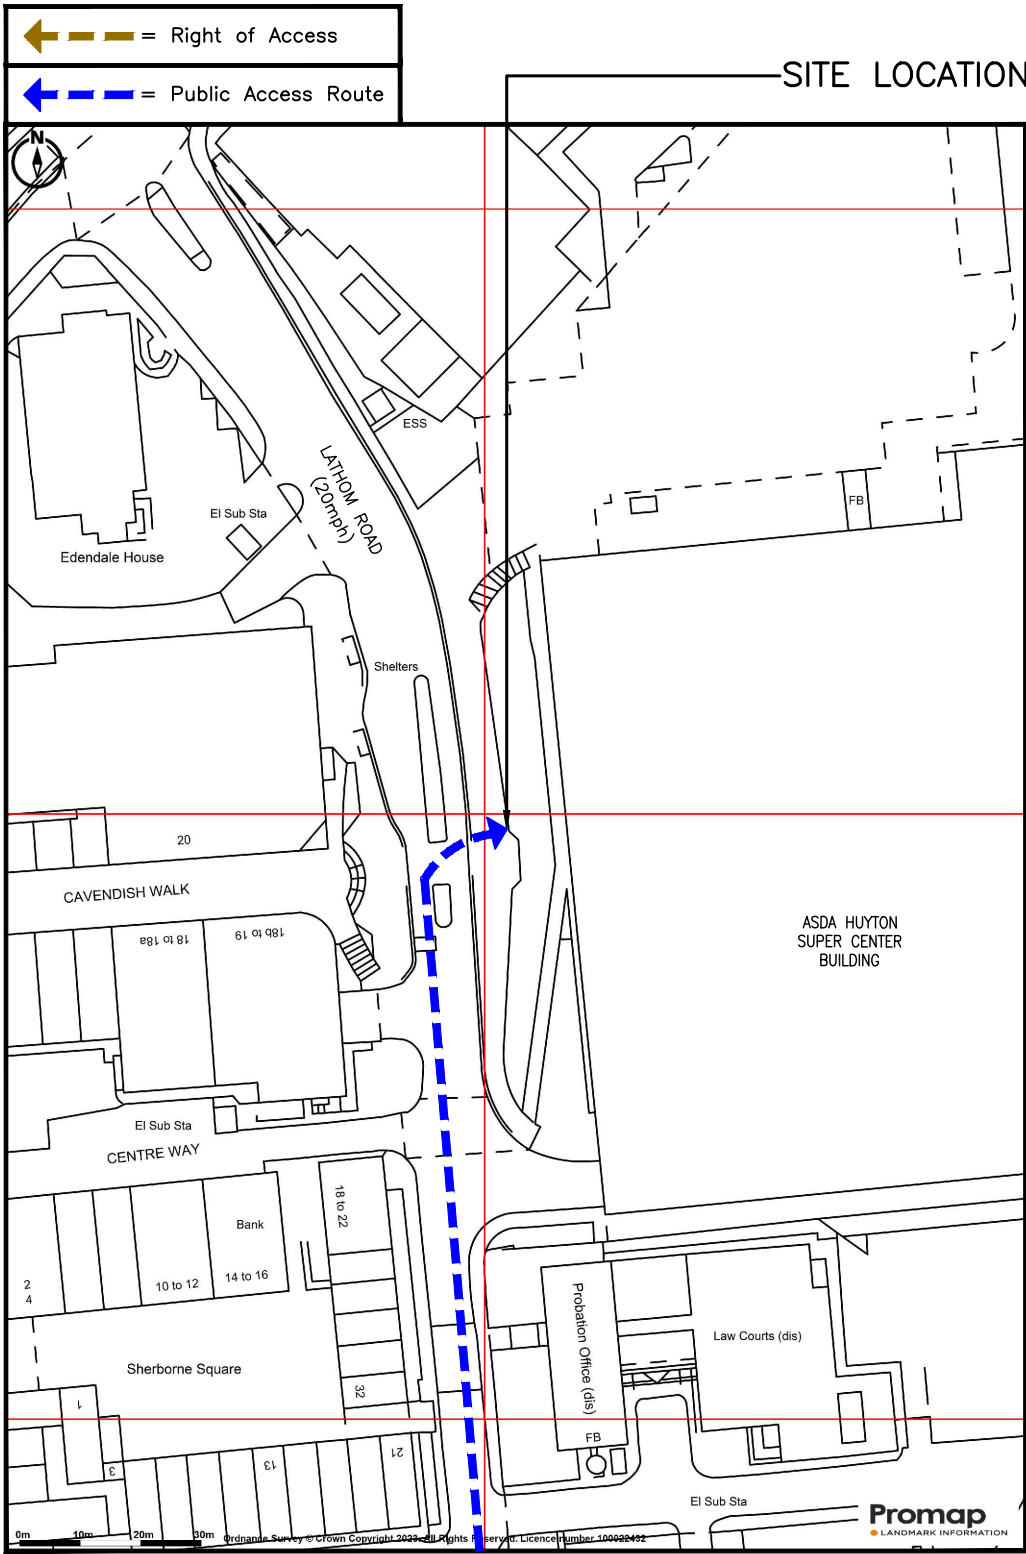

DETAILED SITE LOCATION
(Scale 1:1250)

Based upon Ordnance Survey map extract
with the permission of the Controller of
Her Majesty's Stationery Office.
Crown copyright.
Licence No. 100057710

0 12.5 25 37.5 50 62.5m
1:1250

ALL DIMENSIONS ARE IN mm UNLESS NOTED OTHERWISE

N.G.R | E: 344405 N: 390996

DIRECTIONS TO SITE:
TAKE SPEKE HALL AVE AND WESTERN AVE TO
SPEKE BLVD/A561, HEAD SOUTH ON SPEKE HALL
AVE, AT THE ROUNDABOUT, TAKE THE 5TH EXIT
AND STAY ON SPEKE HALL AVE, TURN RIGHT ONTO
DUNLOP RD, CONTINUE ONTO HALE RD, TURN LEFT
ONTO WESTERN AVE, GO THROUGH 1 ROUNDABOUT,
GET ON CRANTON RD/A5080 IN TARBOCK GREEN
FROM KNOWSLEY EXPY/A5300, TURN RIGHT ONTO
SPEKE BLVD/A561, CONTINUE TO FOLLOW SPEKE
BLVD, USE THE LEFT LANE TO TAKE THE A5300
RAMP TO MANCHESTER/M62/SOUTHPORT/M57/
HUYTON/MERSERY MULTIMODAL GTWY/KNOWSLEY
SAFARI PK, KEEP LEFT, SLIGHT LEFT ONTO
KNOWSLEY EXPY/A5300, USE ANY LANE TO TAKE
THE M62(E)/M62(W)/A5080 RAMP TO
MANCHESTER/LIVERPOOL/HUYTON, TAKE WILSON RD
TO LATHOM RD IN HUYTON, AT TARBOCK
ROUNDABOUT, TAKE THE 2ND EXIT ONTO CRANTON
RD/A5080, TURN RIGHT ONTO WILSON RD,
CONTINUE ONTO HUYTON HEY RD, CONTINUE ONTO
LATHOM RD, DESTINATION IS ON THE RIGHT SITE.

NOTES:

A	Issued for Approval	SPD	HK	14.12.23
REV	MODIFICATION	BY	CH	DATE



WOLVEY - HINCKLEY - LEICESTERSHIRE - LE10 3JF
Tel: +44 (0)1455 222792 Fax: +44 (0)1455 222758



CORNERSTONE

Cell Name	Opt.
LATHOM ROAD SW	A

Cell ID No		
CORNERSTONE	VF	VMO2
30824000	24535_0	N/A

Site Address / Contact Details
HUYTON MERSEYSIDE L36 7TX

Drawing Title:		SITE LOCATION MAPS	
Purpose of issue:		PLANNING	Dw Re
Drawing Number:		100	A
Surveyed By: SH		Original Sheet Size: A3	Pac Issu
Drawn: SPD	Date: 14.12.23	Checked: HK	Date: 14.12.23
			A



EXISTING SITE PLAN
(1:100)

ALL DIMENSIONS ARE IN mm UNLESS NOTED OTHERWISE

N.G.R

E: 344405

N: 390996

NOTES:

A	Issued for Approval	SPD	HK	14.12.23	
REV	MODIFICATION	BY	CH	DATE	



WOLVEY - HINCKLEY - LEICESTERSHIRE - LE10 3JF
Tel: +44 (0)1455 222792 Fax: +44 (0)1455 222758



CORNERSTONE

Cell Name		Opt.
LATHOM ROAD SW		A
Cell ID No		
CORNERSTONE	VF	VM02
30824000	24535_0	N/A


Site Address / Contact Details

HUYTON
MERSEYSIDE
L36 7TX

Drawing Title:
EXISTING SITE PLAN

Purpose of issue:		Dwg Rev:
PLANNING		
Drawing Number:		
200		A
Surveyed By:	Original Sheet Size:	Pack Issue:
SH	A3	
Drawn:	Date:	Checked:
SPD	14.12.23	HK
		Date:
		14.12.23

SDNT0005 Version 1.3

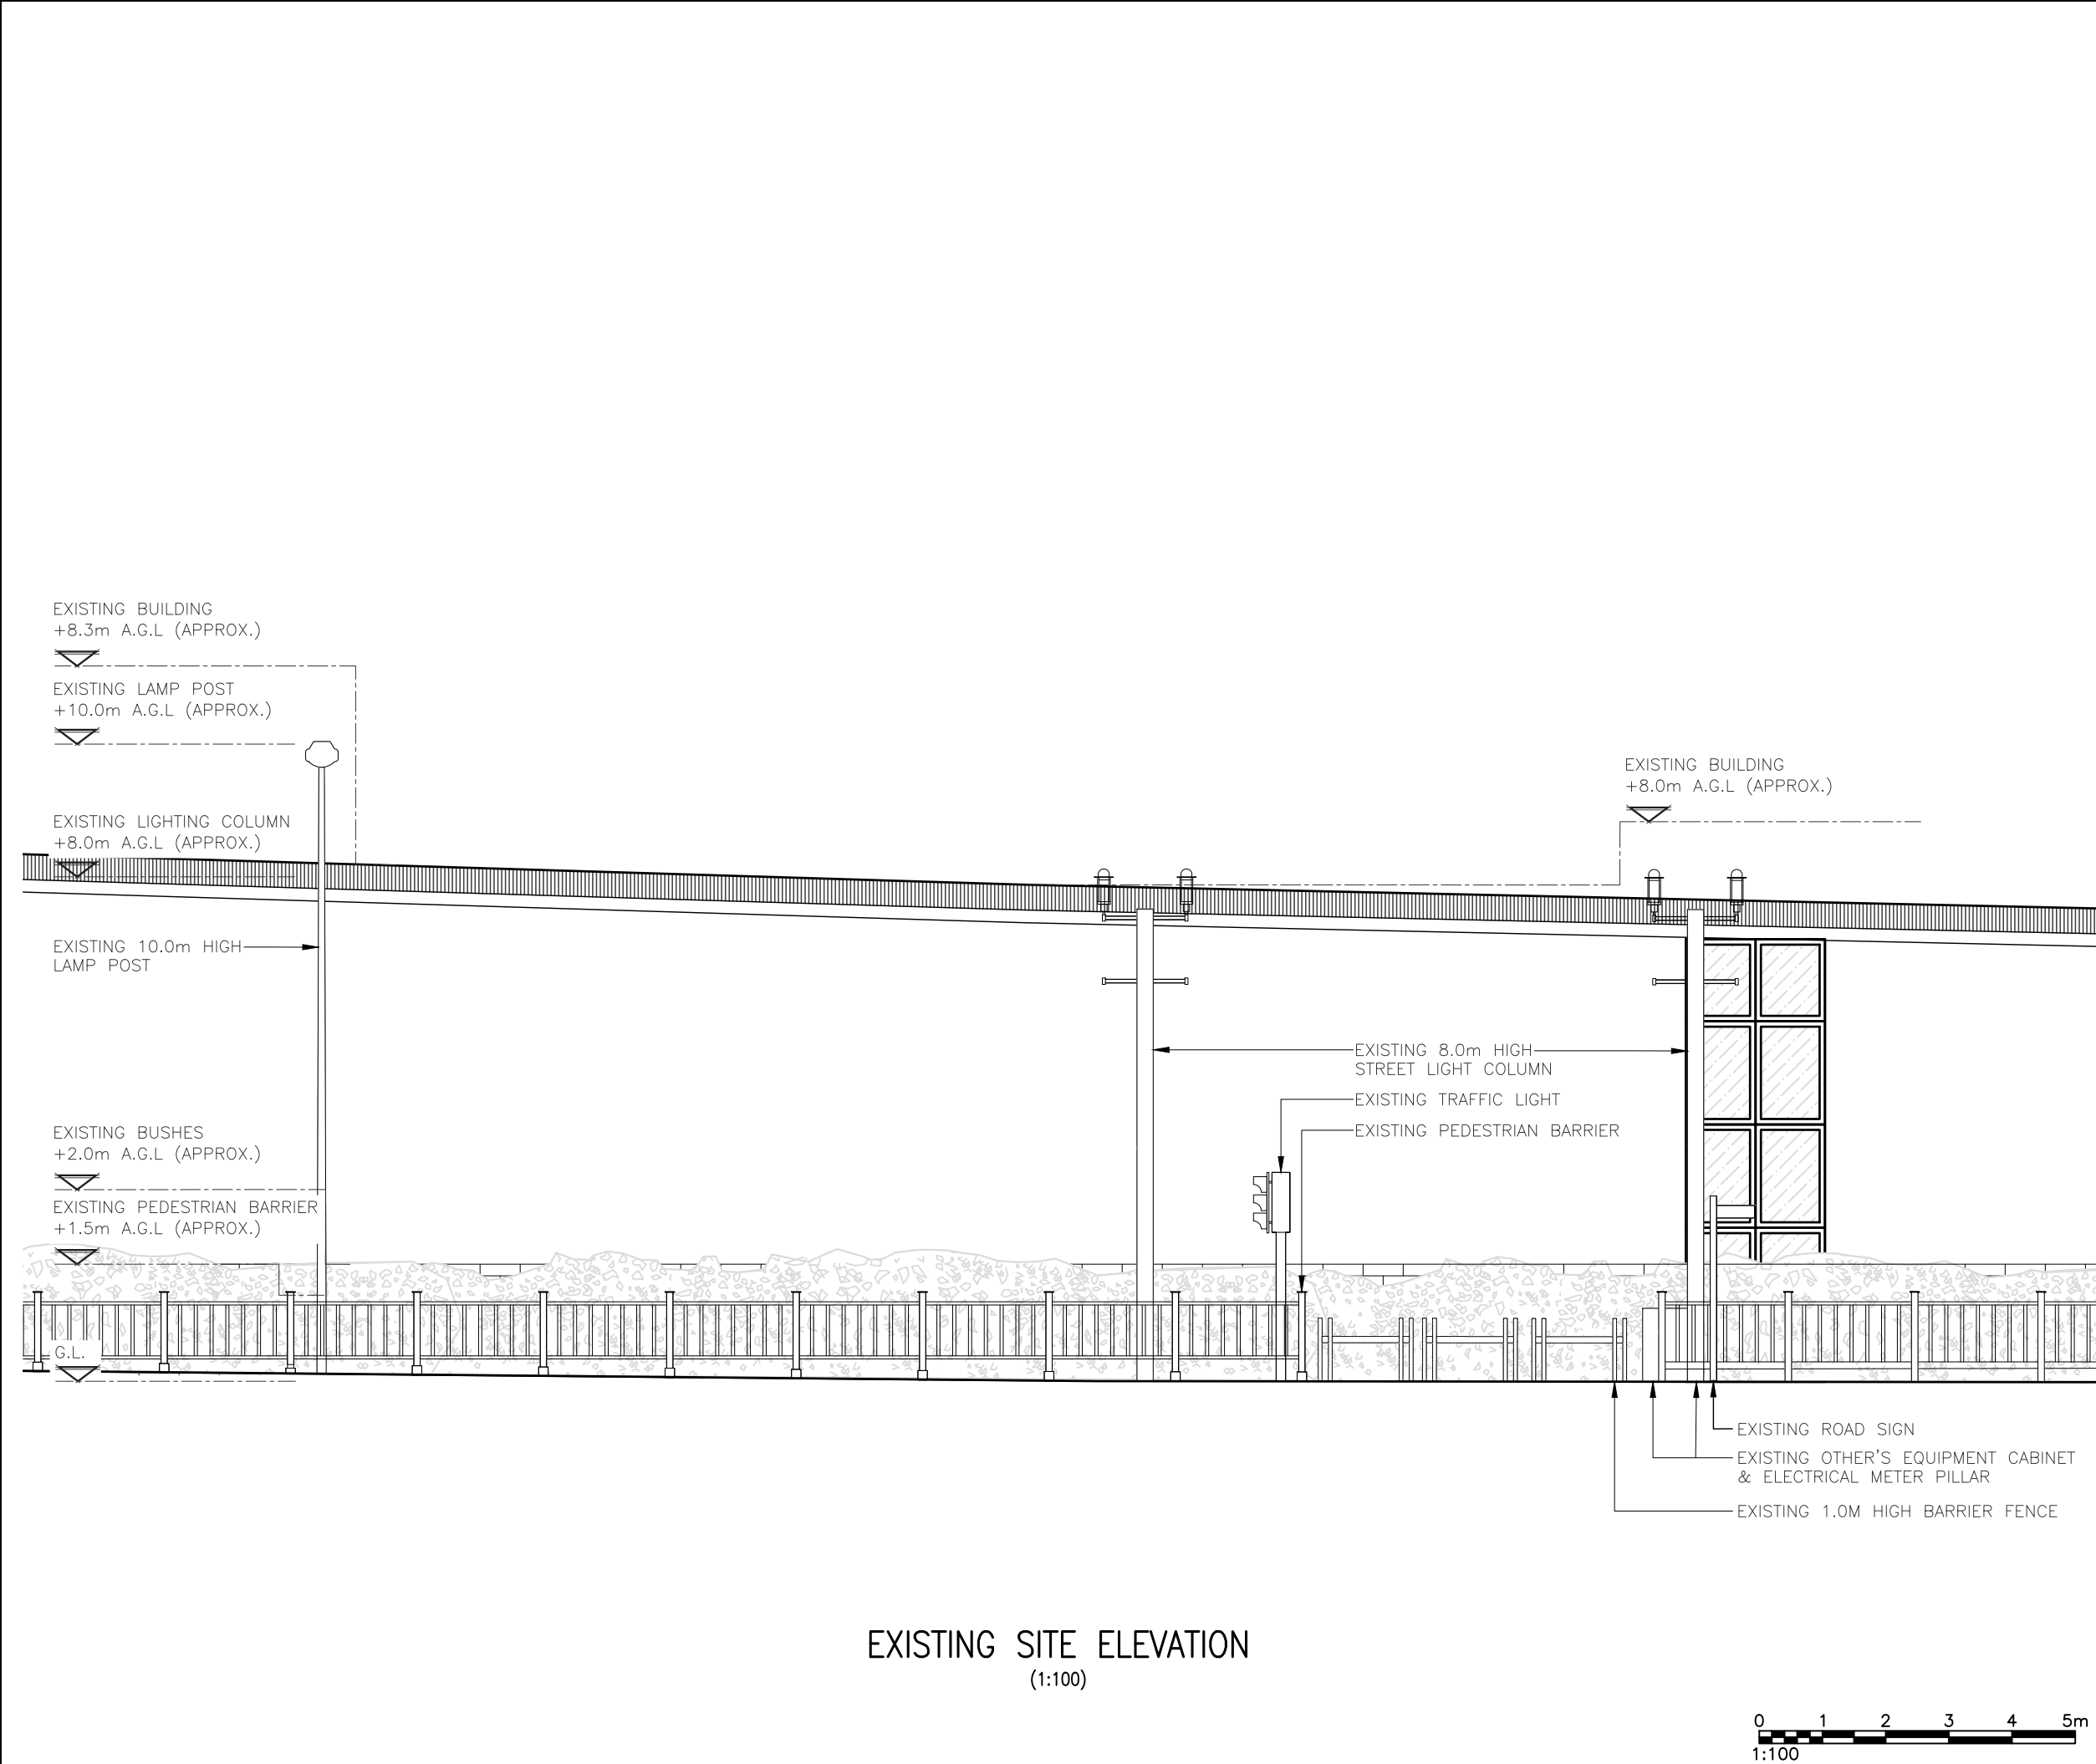

ALL DIMENSIONS ARE IN mm UNLESS NOTED OTHERWISE

N.G.R

E: 344405

N: 390996

NOTES:

A	Issued for Approval	SPD	HK	14.12.23
REV	MODIFICATION	BY	CH	DATE



WOLVEY - HINCKLEY - LEICESTERSHIRE - LE10 3JF

Tel: +44 (0)1455 222792 Fax: +44 (0)1455 222758



CORNERSTONE

Cell Name		Opt.
LATHOM ROAD SW		A
Cell ID No		
CORNERSTONE	VF	VM02
30824000	24535_0	N/A


Site Address / Contact Details

HUYTON
MERSEYSIDE
L36 7TX

Drawing Title:
EXISTING SITE ELEVATION

Purpose of issue:		Dwg Rev:		
PLANNING		A		
Drawing Number:				
300				
Surveyed By:	Original Sheet Size:	Pack Issue:		
SH	A3			
Drawn:	Date:	Checked:	Date:	
SPD	14.12.23	HK	14.12.23	A

SDNT0005 Version 1.3

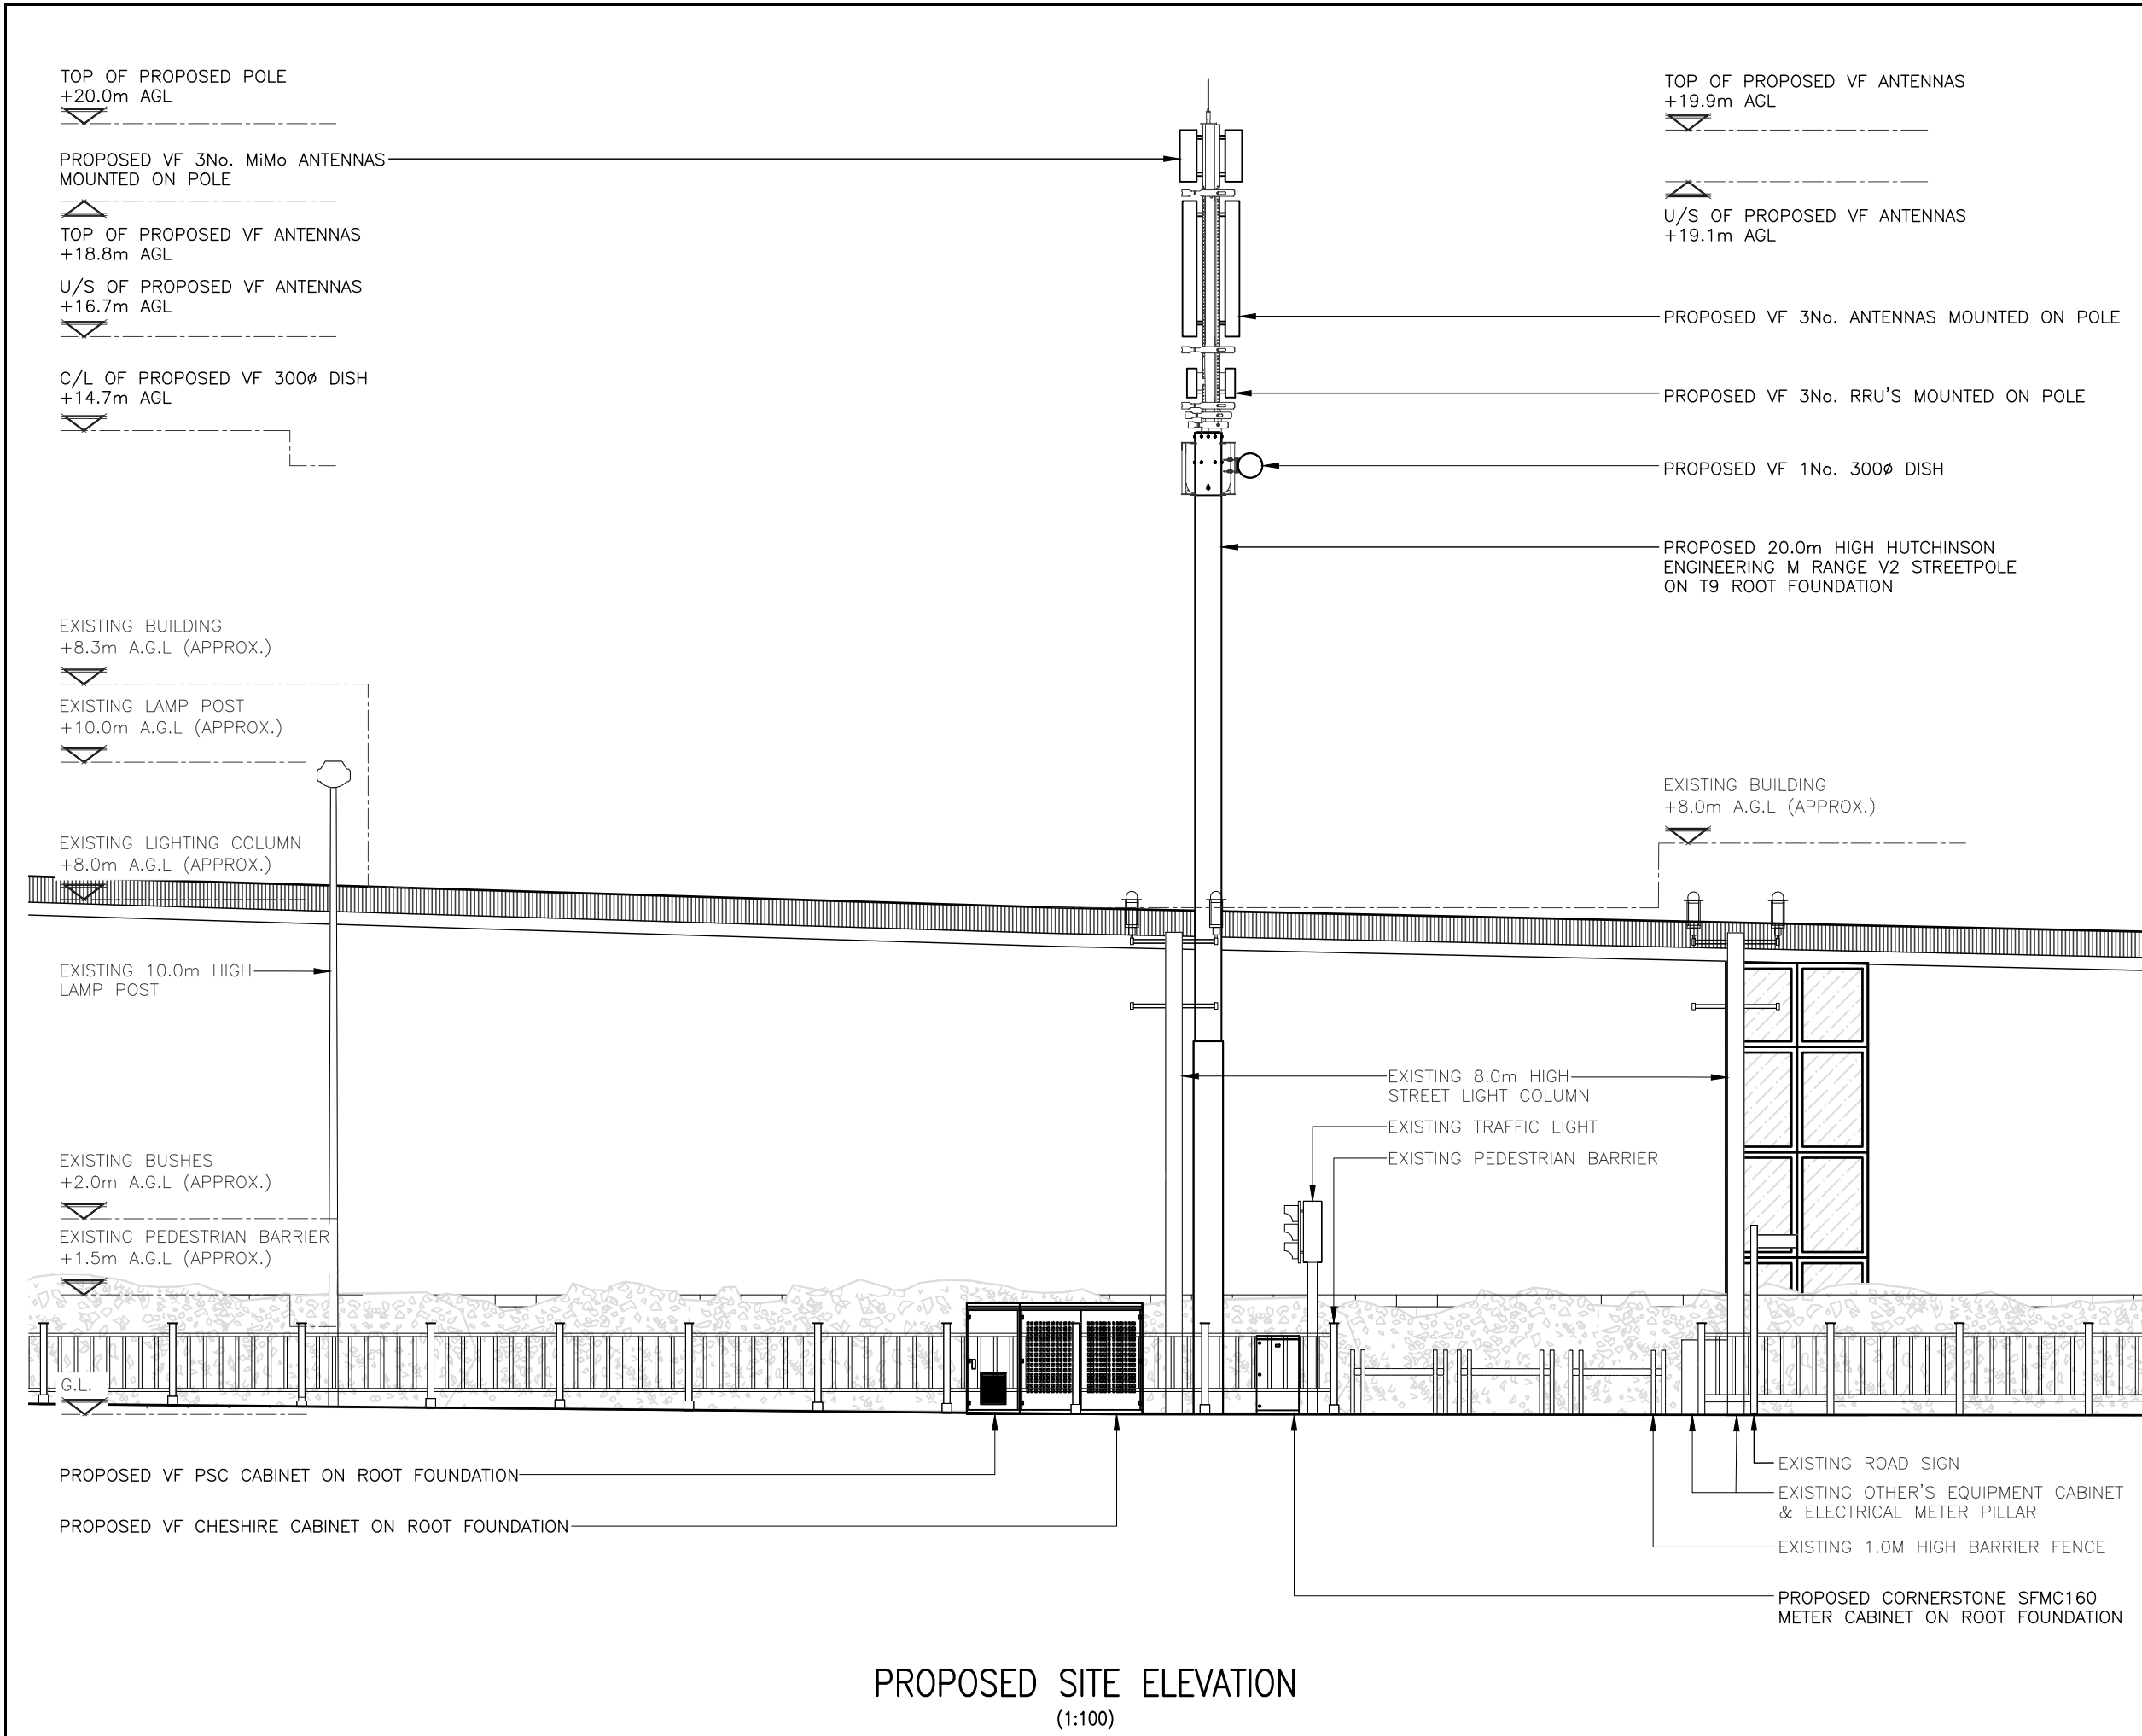

PROPOSED SITE ELEVATION
(1:100)

These drawings comply with VF Standard ICNIRP guidelines, under configuration VU7F
Designed in accordance with Cornerstone documents: SDN0007v1.0 & SDN0009v6.0



ALL DIMENSIONS ARE IN mm UNLESS NOTED OTHERWISE

N.G.R

E: 344405

N: 390996

NOTES:

A	Issued for Approval	SPD	HK	14.12.23
REV	MODIFICATION	BY	CH	DATE



WOLVEY - HINCKLEY - LEICESTERSHIRE - LE10 3JF
Tel: +44 (0)1455 222792 Fax: +44 (0)1455 222758



CORNERSTONE

Cell Name		Opt.
LATHOM ROAD SW		A
Cell ID No		
CORNERSTONE	VF	VMO2
30824000	24535_0	N/A



Site Address / Contact Details

HUYTON
MERSEYSIDE
L36 7TX

Drawing Title:
PROPOSED SITE ELEVATION

Purpose of issue:		Dwg Rev:		
PLANNING				
Drawing Number:				
301		A		
Surveyed By:	Original Sheet Size:	Pack Issue:		
SH	A3			
Drawn:	Date:	Checked:	Date:	
SPD	14.12.23	HK	14.12.23	A

SDNT0005 Version 1.3

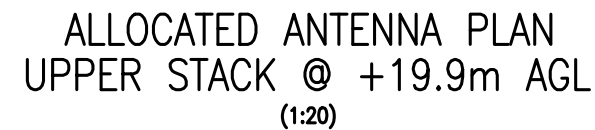 



ITEM DESCRIPTION	QUANTITY
DBL	3




ITEM DESCRIPTION	QUANTITY
AP1	3



ITEM DESCRIPTION	HATCH ORIENTATION
T9 ROOT	180°

  

ALL DIMENSIONS ARE IN mm UNLESS NOTED OTHERWISE									
N.G.R		E: 344405		N: 390996					
EQUIPMENT COLOUR KEY									
VF ALLOCATED FOOTPRINT									
NEUTRAL FOOTPRINT									
VF PROPOSED EQUIPMENT									
VF EQUIPMENT ALLOCATED									
EXISTING EQUIPMENT									
NOTES:									
A	Issued for Approval					SPD	HK	14.12.23	
REV	MODIFICATION					BY	CH	DATE	
 WOLVEY - HINCKLEY - LEICESTERSHIRE - LE10 3JF Tel: +44 (0)1455 222792 Fax: +44 (0)1455 222758									
 CORNERSTONE									
Cell Name								Opt.	
LATHOM ROAD SW								A	
Cell ID No									
CORNERSTONE			VF			VMO2			
30824000			24535_0			N/A			
Site Address / Contact Details									
HUYTON MERSEYSIDE L36 7TX									
Drawing Title:									
ALLOCATED ANTENNA & RRU PLAN									
Purpose of issue:								Dwg Rev:	
PLANNING									
Drawing Number:									
400								A	
Surveyed By:				Original Sheet Size:				Pack Issue:	
SH				A3					
Drawn:		Date:		Checked:		Date:		A	
SPD		14.12.23		HK		14.12.23			

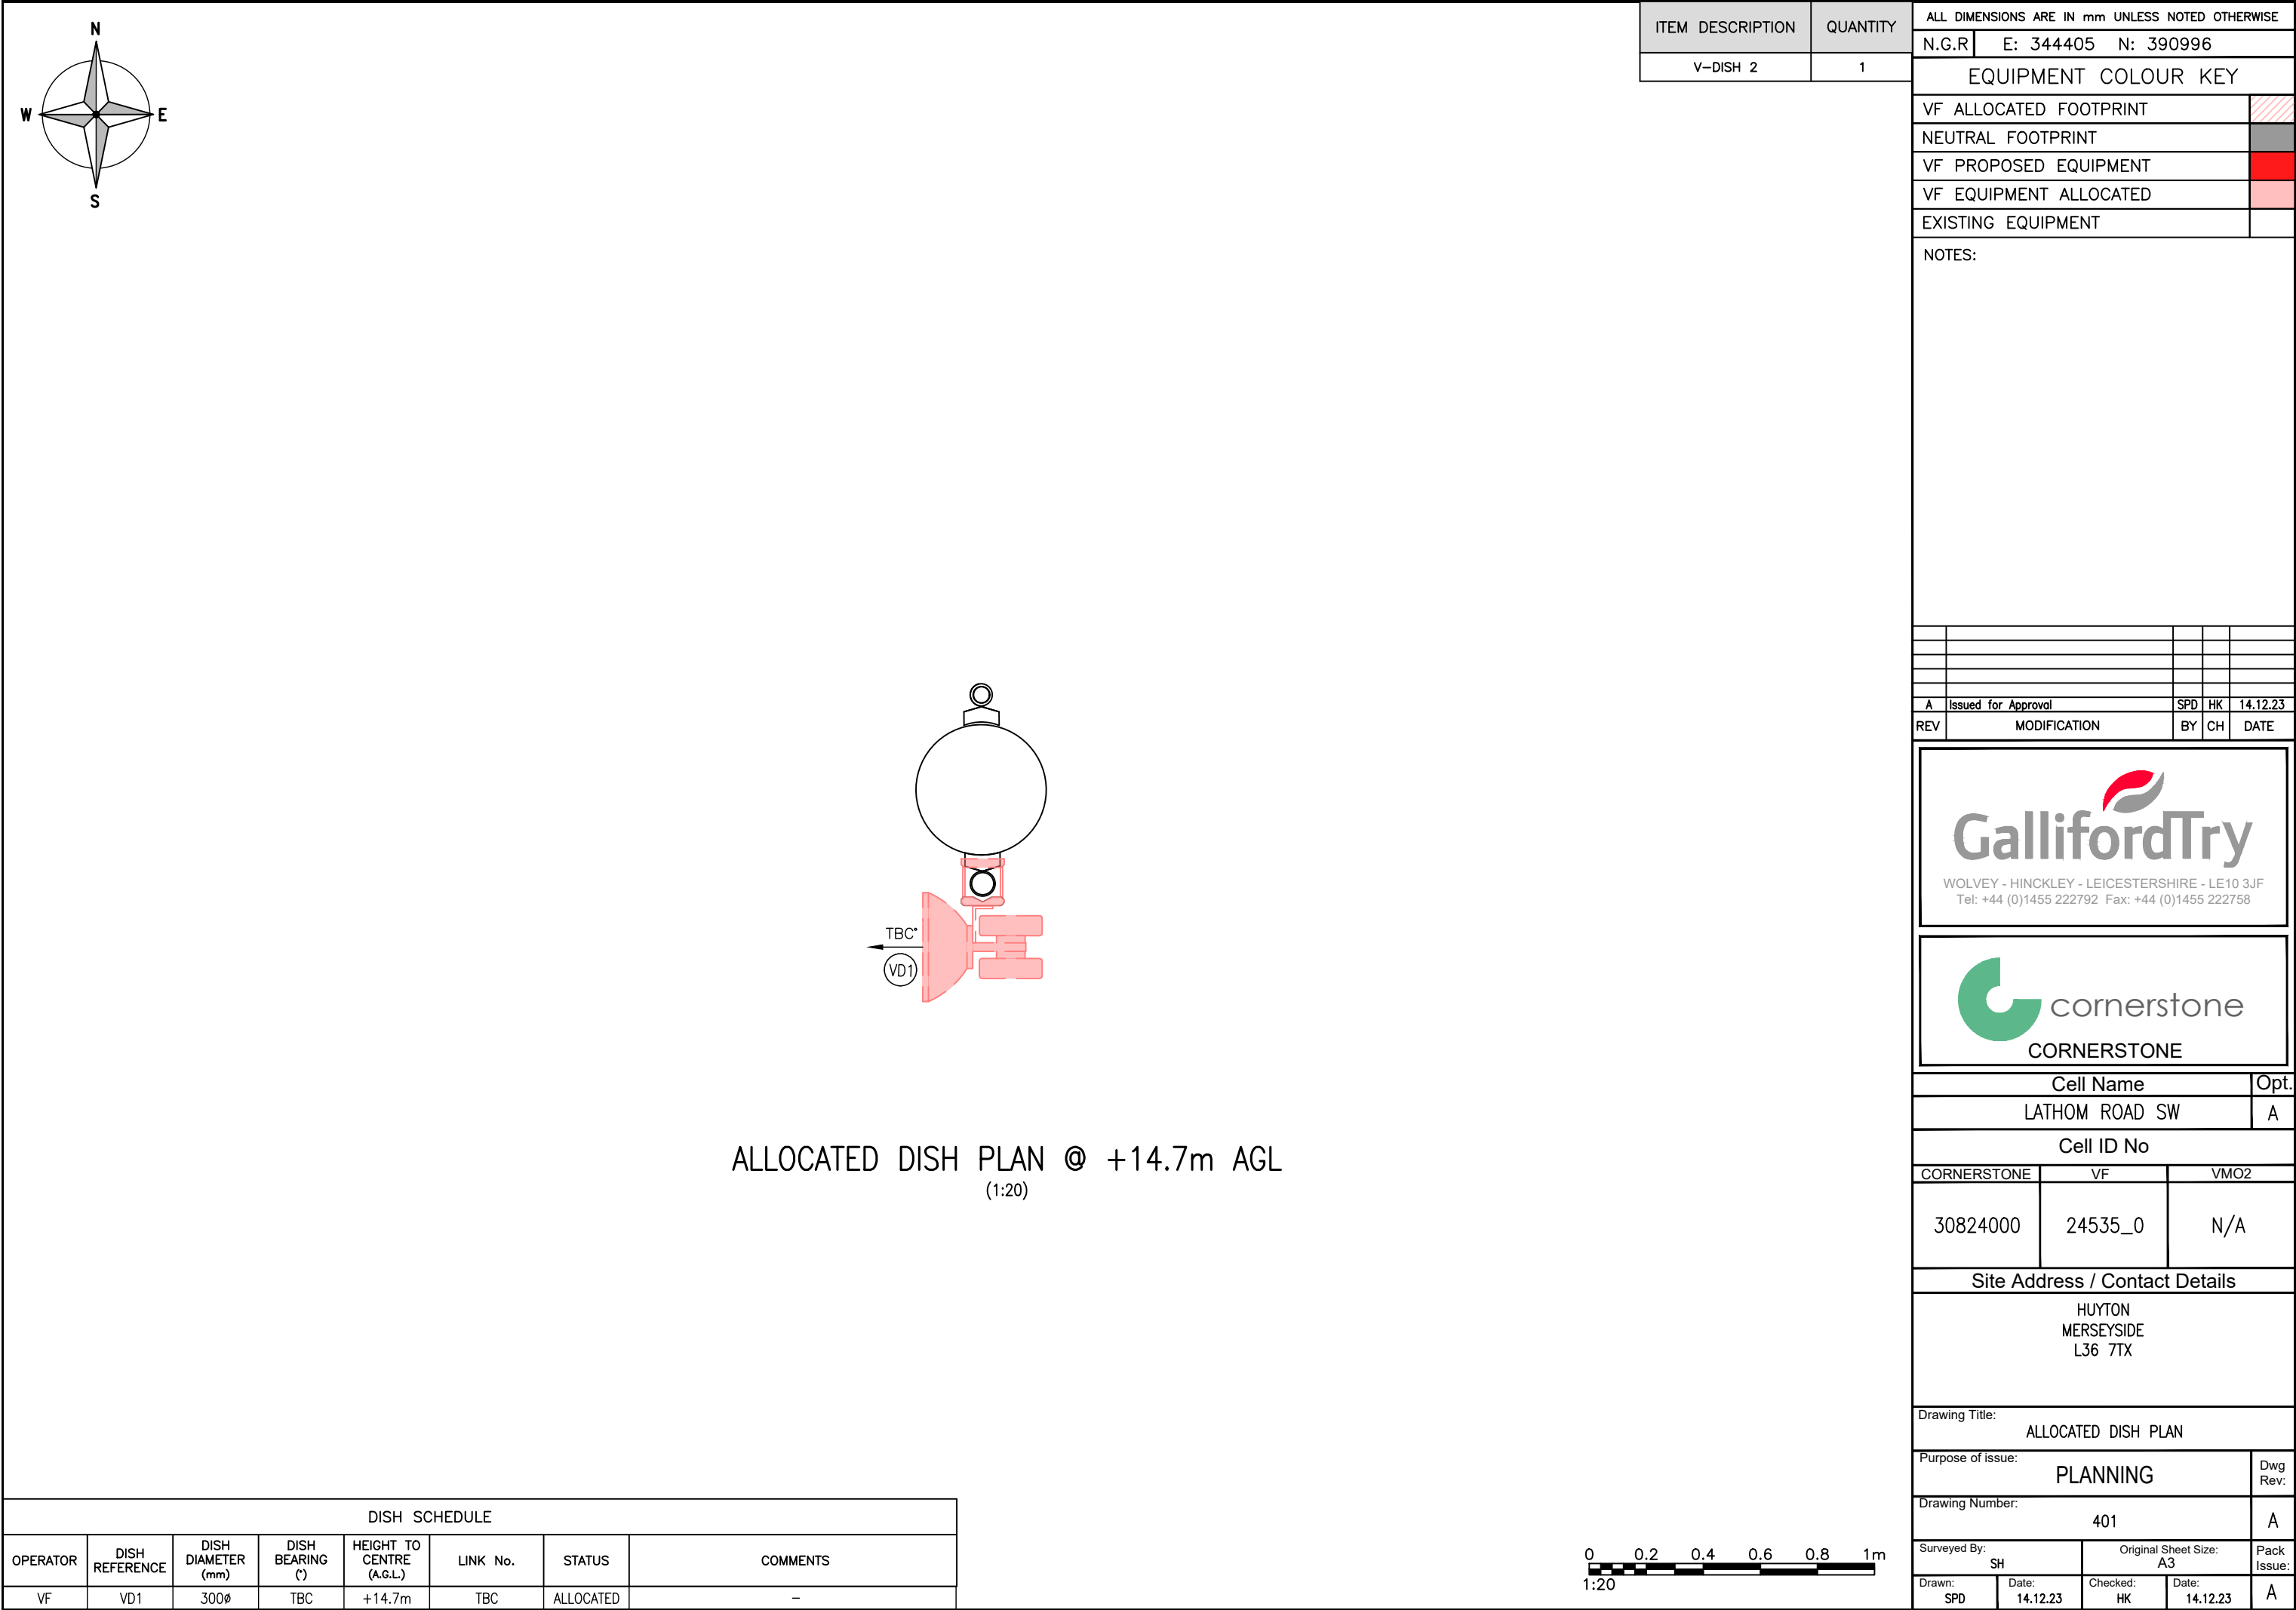

ALL DIMENSIONS ARE IN mm UNLESS NOTED OTHERWISE	
N.G.R	E: 344405 N: 390996
EQUIPMENT COLOUR KEY	
VF ALLOCATED FOOTPRINT	
NEUTRAL FOOTPRINT	
VF PROPOSED EQUIPMENT	
VF EQUIPMENT ALLOCATED	
EXISTING EQUIPMENT	


A	Issued for Approval	SPD	HK	14.12.23
REV	MODIFICATION	BY	CH	DATE



Cell ID No		
CORNERSTONE	VF	VMO2
30824000	24535_0	N/A

Drawing Title:		ALLOCATED DISH PLAN	
Purpose of issue:		PLANNING	Dwg Rev:

Drawing Number:				401	A
Surveyed By:		SH		Original Sheet Size:	Pack Issue:
				A3	
Drawn:	Date:	Checked:	Date:	A	
SPD	14.12.23	HK	14.12.23		

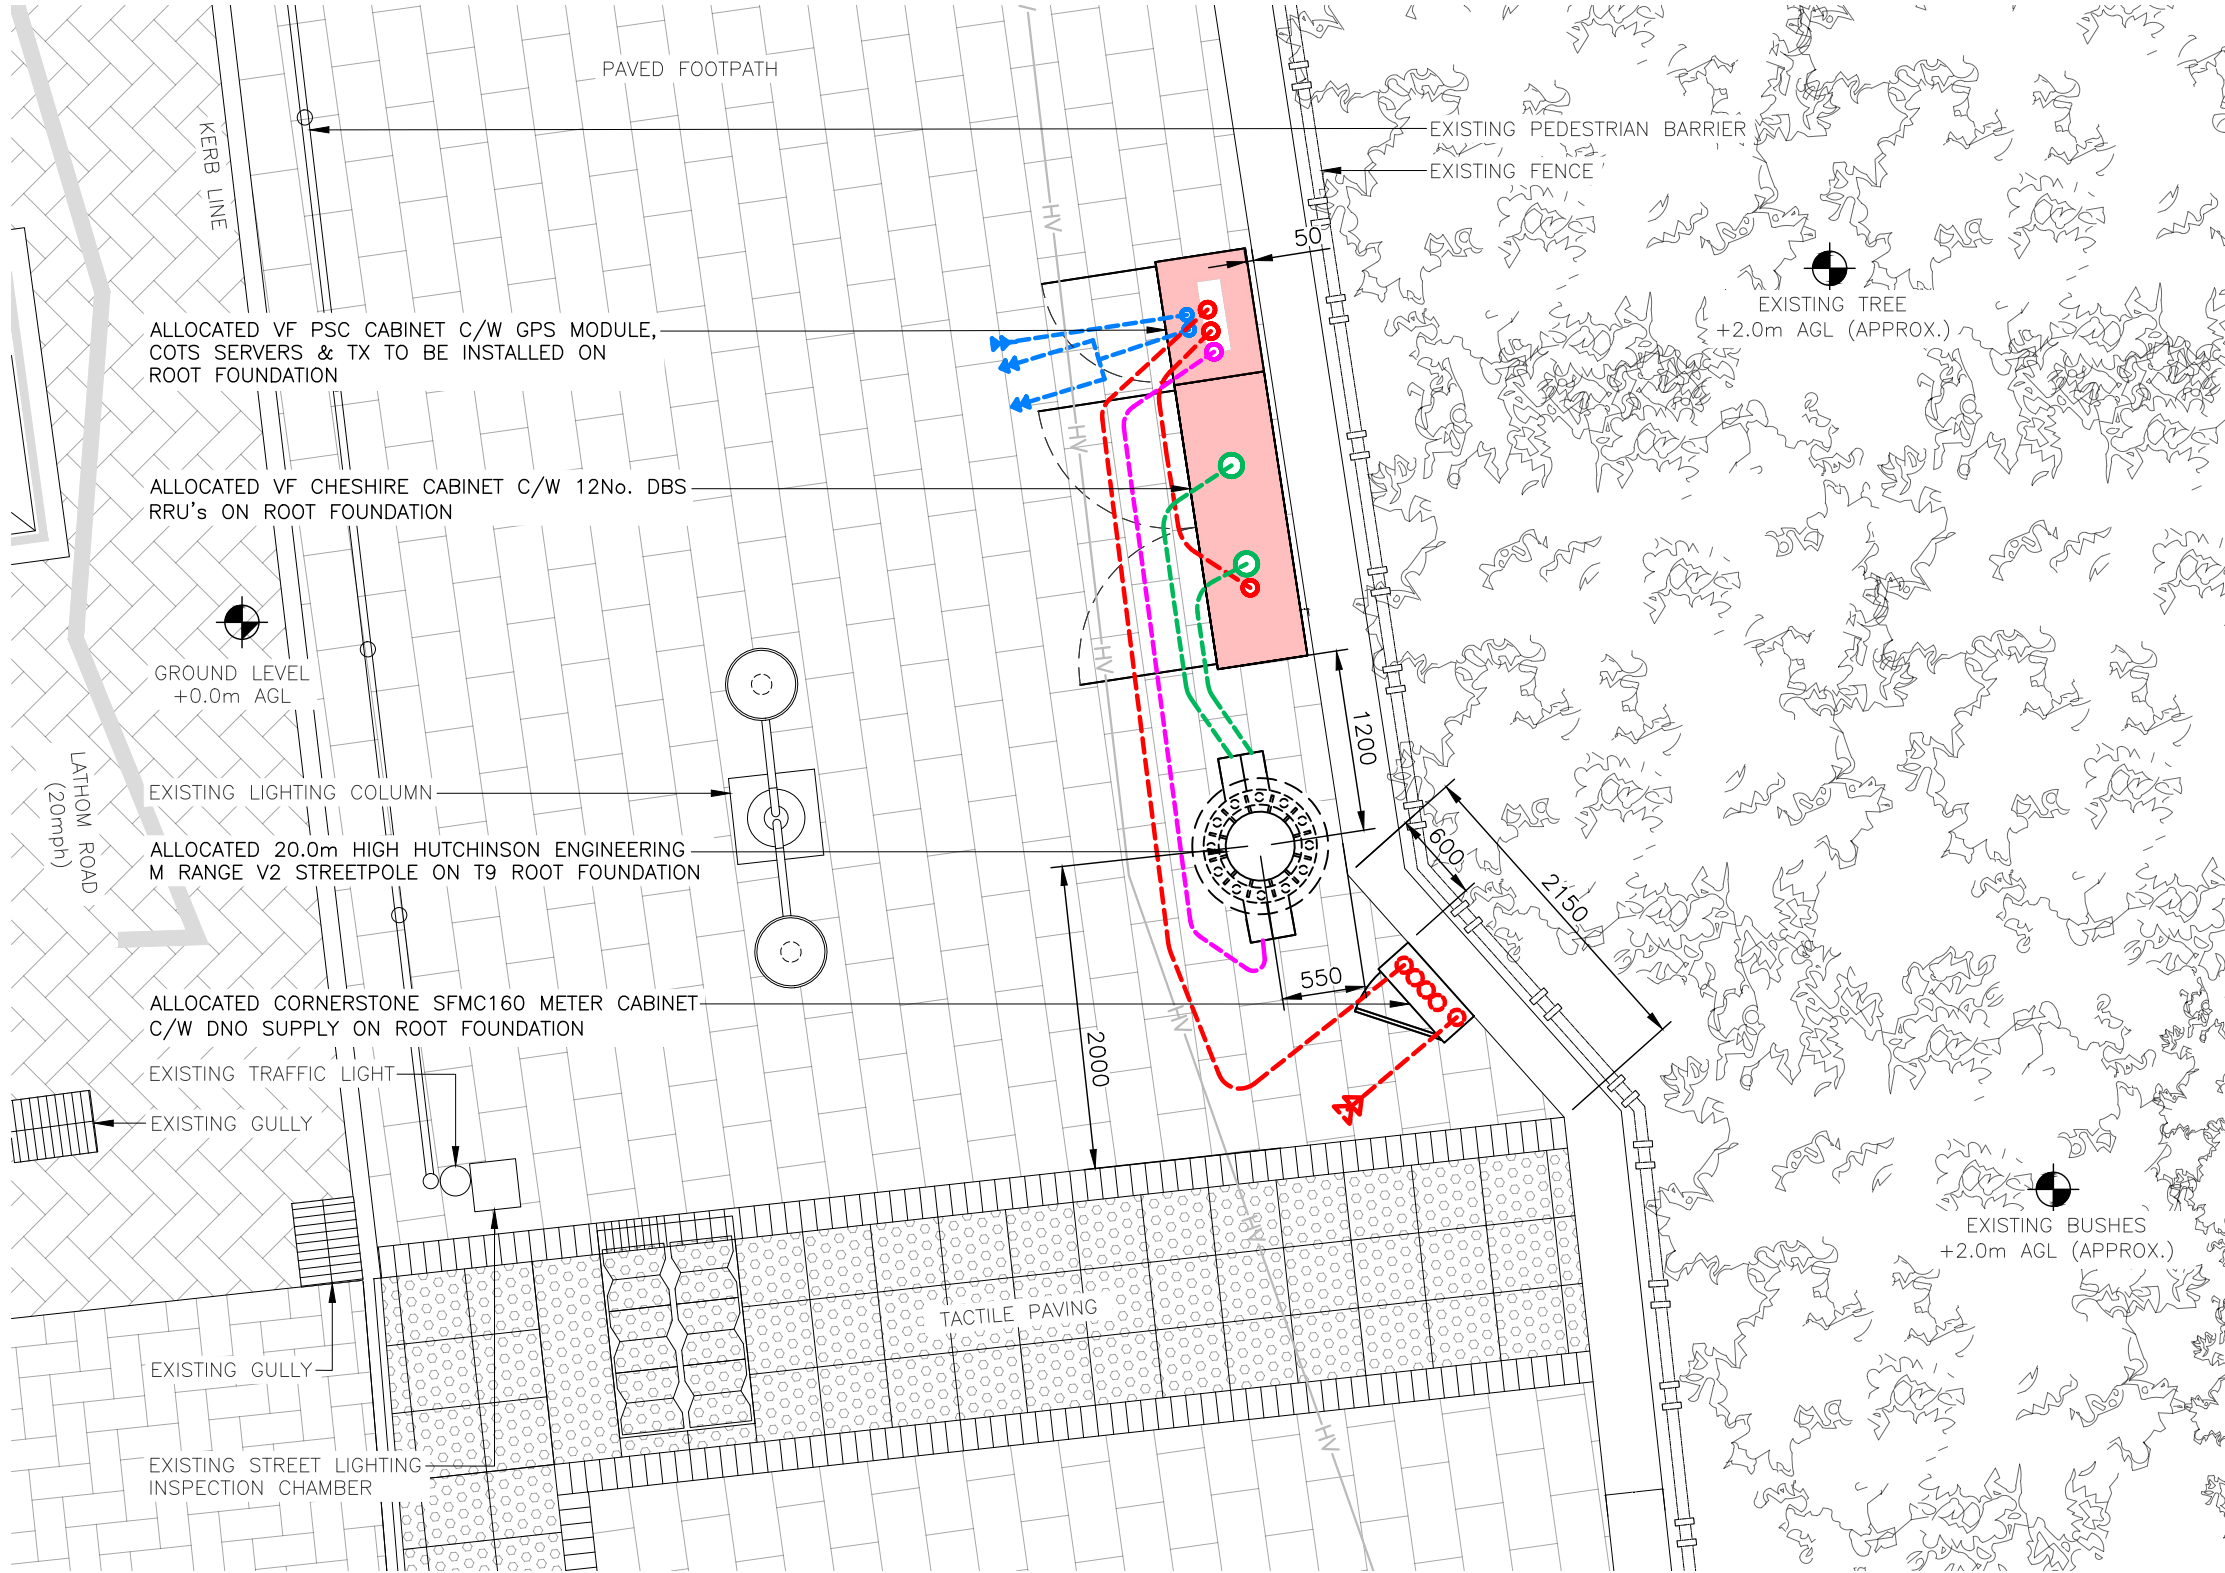

VF ALLOCATED FOOTPRINT	
NEUTRAL FOOTPRINT	
VF PROPOSED EQUIPMENT	
VF EQUIPMENT ALLOCATED	
EXISTING EQUIPMENT	

ALL DIMENSIONS ARE IN mm UNLESS NOTED OTHERWISE	
N.G.R	E: 344405 N: 390996
DUCT KEY	
	EXISTING 100Ø POWER
	EXISTING 100Ø COMMS
	EXISTING 150Ø FEEDER
	EXISTING 100Ø INCOMING*
	PROPOSED 100Ø POWER
	PROPOSED 100Ø COMMS
	PROPOSED 150Ø FEEDER
	PROPOSED 100Ø POKE-OUT*
	PROPOSED 100Ø FIBRE
*INCOMING AND POKE-OUT DUCTS TO BE COLOURED BY DUCT TYPE (POWER/COMMS/FEEDER).	
TX DUCTS TO BE TERMINATED 1m FROM EDGE OF CABINET	
EXISTING U/G SERVICES KEY	
HV	POWER LINE HV
LV	POWER LINE LV
E	POWER LINE UNIDENTIFIED
GLP	GAS LOW PRESSURE
GMP	GAS MEDIUM PRESSURE
GHP	GAS HIGH PRESSURE
PW	POTABLE WATER
FW	FOUL SEWER
CSEW	COMBINED SEWER
SW	SURFACE WATER SEWER
TU	TELECOM
CTV	CABLE
EA	ABANDONED PIPE
?	UNIDENTIFIED

A	Issued for Approval	SPD	HK	14.12.23
REV	MODIFICATION	BY	CH	DATE


GallifordTry
WOLVEY - HINCKLEY - LEICESTERSHIRE - LE10 3JF
Tel: +44 (0)1455 222792 Fax: +44 (0)1455 222758



cornerstone
CORNERSTONE

Cell Name		Opt.
LATHOM ROAD SW		A
Cell ID No		
CORNERSTONE	VF	VMO2
30824000	24535_0	N/A

HUYTON
MERSEYSIDE
L36 7TX

Drawing Title: ALLOCATED EQUIPMENT LAYOUT				
Purpose of issue: PLANNING				Dwg Rev:
Drawing Number: 402				A
Surveyed By: SH		Original Sheet Size: A3		Pack Issue:
Drawn: SPD	Date: 14.12.23	Checked: HK	Date: 14.12.23	A

0 0.5 1 1.5 2 2.5m
1:50



ALL DIMENSIONS ARE IN mm UNLESS NOTED OTHERWISE

N.G.R

E: 344405

N: 390996

ICNIRP ZONE INFORMATION

DOCUMENT REF.

SDN0009 (VF)

v6.0

ICNIRP DOCUMENT SECTION

5.1

ICNIRP CONFIG CAPACITY

VU7F

800-3800

UNILATERAL

SECTOR(S)

ALL

OCCUPATIONAL ICNIRP ZONE

OCCUPATIONAL EXCL. ZONE (A)

8.66m

OCCUPATIONAL BUILD HGT. (B)

3.20m

60°

A

A	Issued for Approval	SPD	HK	14.12.23	
REV	MODIFICATION	BY	CH	DATE	

GallifordTry

WOLVEY - HINCKLEY - LEICESTERSHIRE - LE10 3JF
Tel: +44 (0)1455 222792 Fax: +44 (0)1455 222758

cornerstone

CORNERSTONE

Cell Name		Opt.
LATHOM ROAD SW		A
Cell ID No		
CORNERSTONE	VF	VMO2
30824000	24535_0	N/A

Site Address / Contact Details

HUYTON
MERSEYSIDE
L36 7TX

Drawing Title:
OCCUPATIONAL ICNIRP ZONE PLAN

Purpose of issue:		Dwg Rev:		
PLANNING				
Drawing Number:				
450		A		
Surveyed By:		Original Sheet Size:		
SH		A3		
Drawn:	Date:	Checked:	Date:	Pack Issue:
SPD	14.12.23	HK	14.12.23	A

SDNT0005 Version 1.3

These drawings comply with VF Standard ICNIRP guidelines, under configuration VU7F
Designed in accordance with Cornerstone documents: SDN0007v1.0 & SDN0009v6.0

OCCUPATIONAL ICNIRP ZONE PLAN
(1:100)

TOP OF PROPOSED POLE
+20.0m AGL

TOP OF PROPOSED VF ANTENNAS
+18.8m AGL

U/S OF PROPOSED VF ANTENNAS
+16.7m AGL

U/S OF OCCUPATIONAL EXCLUSION ZONE HEIGHT
+16.0m AGL

U/S OF OCCUPATIONAL STANDING HEIGHT
+13.6m AGL

EXISTING BUILDING
+8.3m A.G.L (APPROX.)

EXISTING LAMP POST
+10.0m A.G.L (APPROX.)

EXISTING LIGHTING COLUMN
+8.0m A.G.L (APPROX.)

EXISTING BUSHES
+2.0m A.G.L (APPROX.)

EXISTING PEDESTRIAN BARRIER
+1.5m A.G.L (APPROX.)

= G.L.

TOP OF PROPOSED VF ANTENNAS
+19.9m AGL


U/S OF PROPOSED VF ANTENNAS
+19.1m AGL

EXISTING BUILDING
+8.0m A.G.L (APPROX.)

OCCUPATIONAL ICNIRP ZONE ELEVATION


(1:100)

These drawings comply with VF Standard ICNIRP guidelines, under configuration VU7F
Designed in accordance with Cornerstone documents: SDN0007v1.0 & SDN0009v6.0

 


ALL DIMENSIONS ARE IN mm UNLESS NOTED OTHERWISE					
N.G.R		E: 344405		N: 390996	
ICNIRP ZONE INFORMATION					
DOCUMENT REF.		SDN0009 (VF)		v6.0	
ICNIRP DOCUMENT SECTION			5.1		
ICNIRP CONFIG CAPACITY			VU7F		
800-3800					
UNILATERAL		SECTOR(S)		ALL	
		OCCUPATIONAL ICNIRP ZONE			
OCCUPATIONAL EXCL. ZONE (A)				8.66m	
OCCUPATIONAL BUILD HGT. (B)				3.20m	
A B					
A		Issued for Approval		SPD	HK
REV		MODIFICATION		BY	CH
				DATE	
GallifordTry WOLVEY - HINCKLEY - LEICESTERSHIRE - LE10 3JF Tel: +44 (0)1455 222792 Fax: +44 (0)1455 222758 cornerstone CORNERSTONE					
Cell Name				Opt.	
LATHOM ROAD SW				A	
Cell ID No					
CORNERSTONE		VF		VMO2	
30824000		24535_0		N/A	
Site Address / Contact Details					
HUYTON MERSEYSIDE L36 7TX					
Drawing Title: OCCUPATIONAL ICNIRP ZONE ELEVATION					
Purpose of issue: PLANNING				Dwg Rev:	
Drawing Number: 451				A	
Surveyed By: SH		Original Sheet Size: A3		Pack Issue:	
Drawn: SPD	Date: 14.12.23	Checked: HK	Date: 14.12.23	A	

SDNT0005 Version 1.0

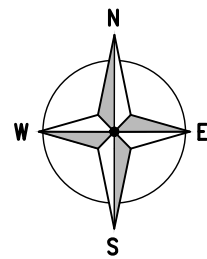


FOR INTERNAL USE ONLY
DO NOT ISSUE EXTERNALLY UNDER ANY CIRCUMSTANCES

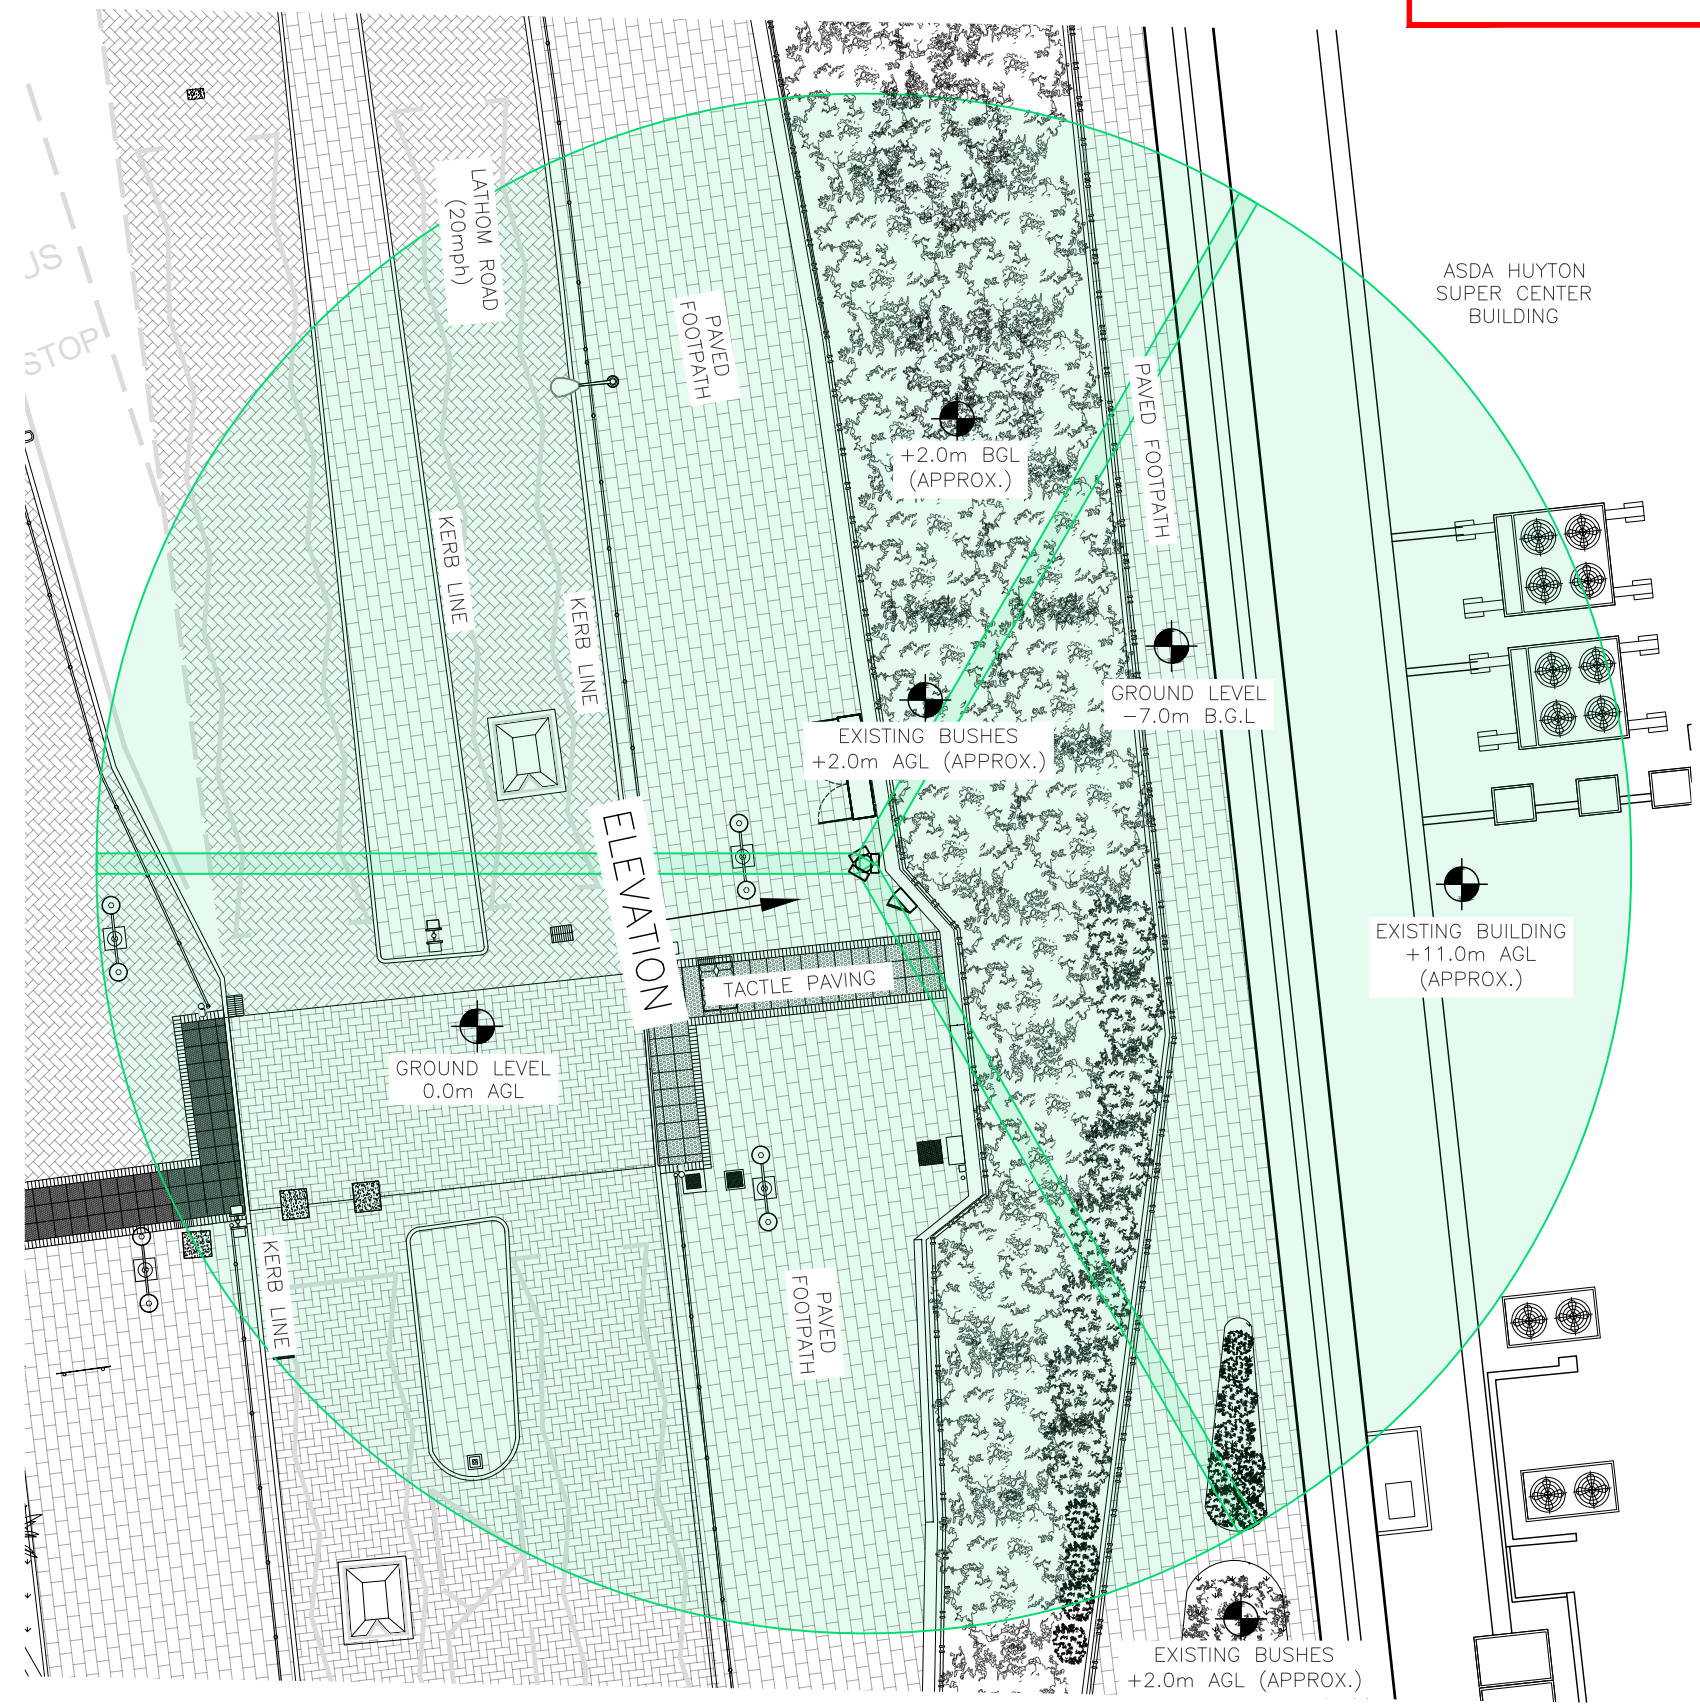

PUBLIC ICNIRP ZONE PLAN
(1:200)

These drawings comply with VF Standard ICNIRP guidelines, under configuration VU7F
Designed in accordance with Cornerstone documents: SDN0007v1.0 & SDN0009v6.0

 

ALL DIMENSIONS ARE IN mm UNLESS NOTED OTHERWISE					
N.G.R		E: 344405		N: 390996	
ICNIRP ZONE INFORMATION					
DOCUMENT REF.	SDN0009 (VF)	v6.0			
ICNIRP DOCUMENT SECTION	5.1				
ICNIRP CONFIG CAPACITY	VU7F				
800-3800					
UNILATERAL	SECTOR(S)	ALL			
PUBLIC ICNIRP ZONE					
PUBLIC EXCL. ZONE (C)		19.90m			
PUBLIC BUILD HGT. (D)		8.77m			
ANGLE (Z)		18°			
60°					
A	Issued for Approval		SPD	HK	14.12.23
REV	MODIFICATION		BY	CH	DATE

WOLVEY - HINCKLEY - LEICESTERSHIRE - LE10 3JF
Tel: +44 (0)1455 222792 Fax: +44 (0)1455 222758

CORNERSTONE

Cell Name		Opt.
LATHOM ROAD SW		A
Cell ID No		
CORNERSTONE	VF	VMO2
30824000	24535_0	N/A

Site Address / Contact Details


HUYTON
MERSEYSIDE
L36 7TX

Drawing Title:
PUBLIC ICNIRP ZONE PLAN

Purpose of issue:		Dwg Rev:		
PLANNING				
Drawing Number:				
452		A		
Surveyed By:	Original Sheet Size:	Pack Issue:		
SH	A3			
Drawn:	Date:	Checked:	Date:	
SPD	14.12.23	HK	14.12.23	A


SDNT0005 Version 1.3

FOR INTERNAL USE ONLY
DO NOT ISSUE EXTERNALLY UNDER ANY CIRCUMSTANCES

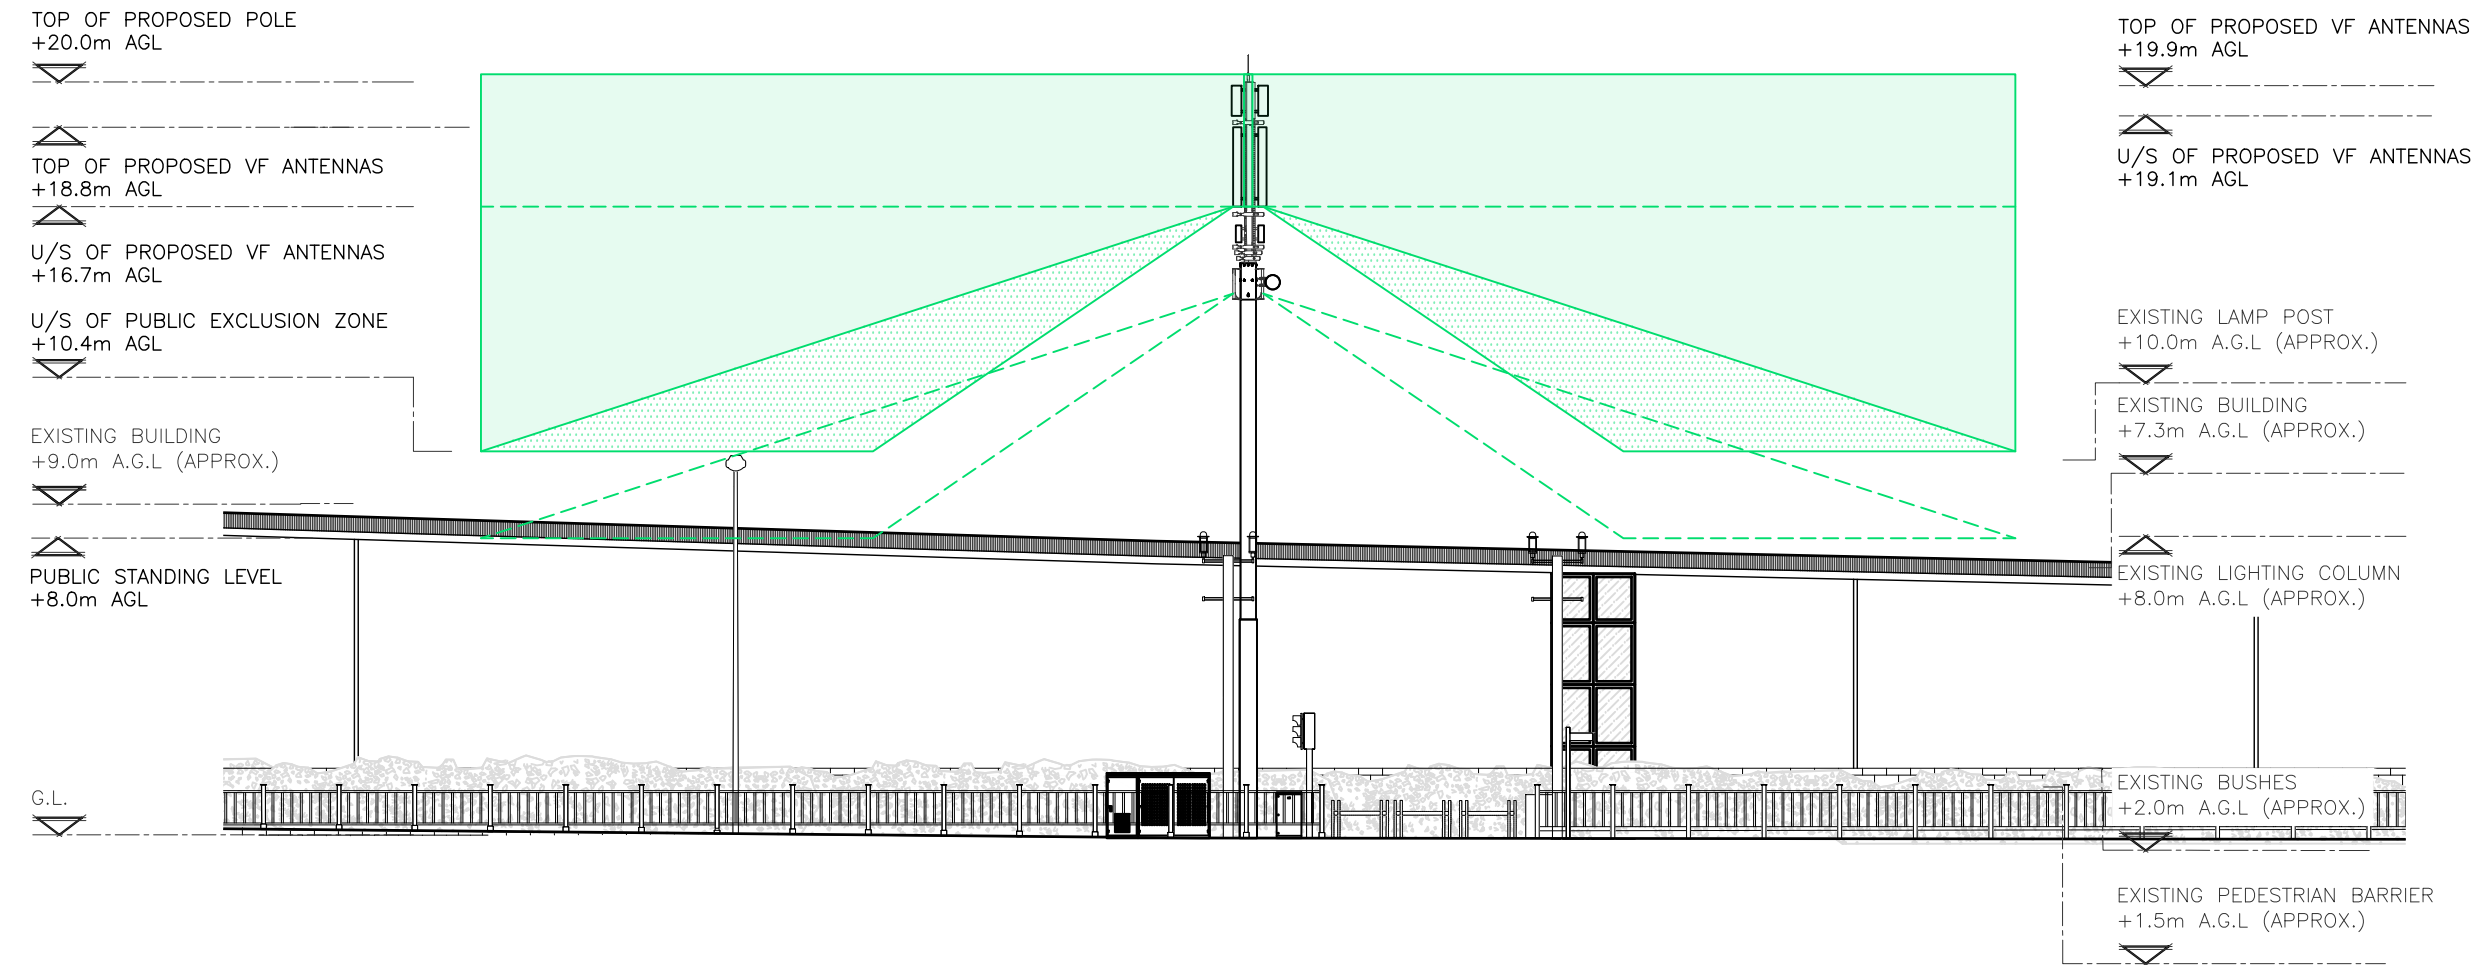

PUBLIC ICNIRP ZONE ELEVATION
(1:200)

These drawings comply with VF Standard ICNIRP guidelines, under configuration VU7F
Designed in accordance with Cornerstone documents: SDN0007v1.0 & SDN0009v6.0

 

ALL DIMENSIONS ARE IN mm UNLESS NOTED OTHERWISE					
N.G.R		E: 344405		N: 390996	
ICNIRP ZONE INFORMATION					
DOCUMENT REF.		SDN0009 (VF)		v6.0	
ICNIRP DOCUMENT SECTION			5.1		
ICNIRP CONFIG CAPACITY			VU7F		
800-3800					
UNILATERAL		SECTOR(S)		ALL	
PUBLIC ICNIRP ZONE					
PUBLIC EXCL. ZONE (C)			19.90m		
PUBLIC BUILD HGT. (D)			8.77m		
ANGLE (Z)				18°	
STANDING HGT. C D Z					
A	Issued for Approval			SPD	HK 14.12.23
REV	MODIFICATION			BY	CH DATE

GallifordTry


WOLVEY - HINCKLEY - LEICESTERSHIRE - LE10 3JF
Tel: +44 (0)1455 222792 Fax: +44 (0)1455 222758

cornerstone

CORNERSTONE

Cell Name			Opt.
LATHOM ROAD SW			A
Cell ID No			
CORNERSTONE	VF	VMO2	
30824000	24535_0	N/A	
Site Address / Contact Details			
HUYTON MERSEYSIDE L36 7TX			

Drawing Title: PUBLIC ICNIRP ZONE ELEVATION			
Purpose of issue: PLANNING			Dwg Rev: A
Drawing Number: 453			A
Surveyed By: SH		Original Sheet Size: A3	Pack Issue:
Drawn: SPD	Date: 14.12.23	Checked: HK	Date: 14.12.23 A

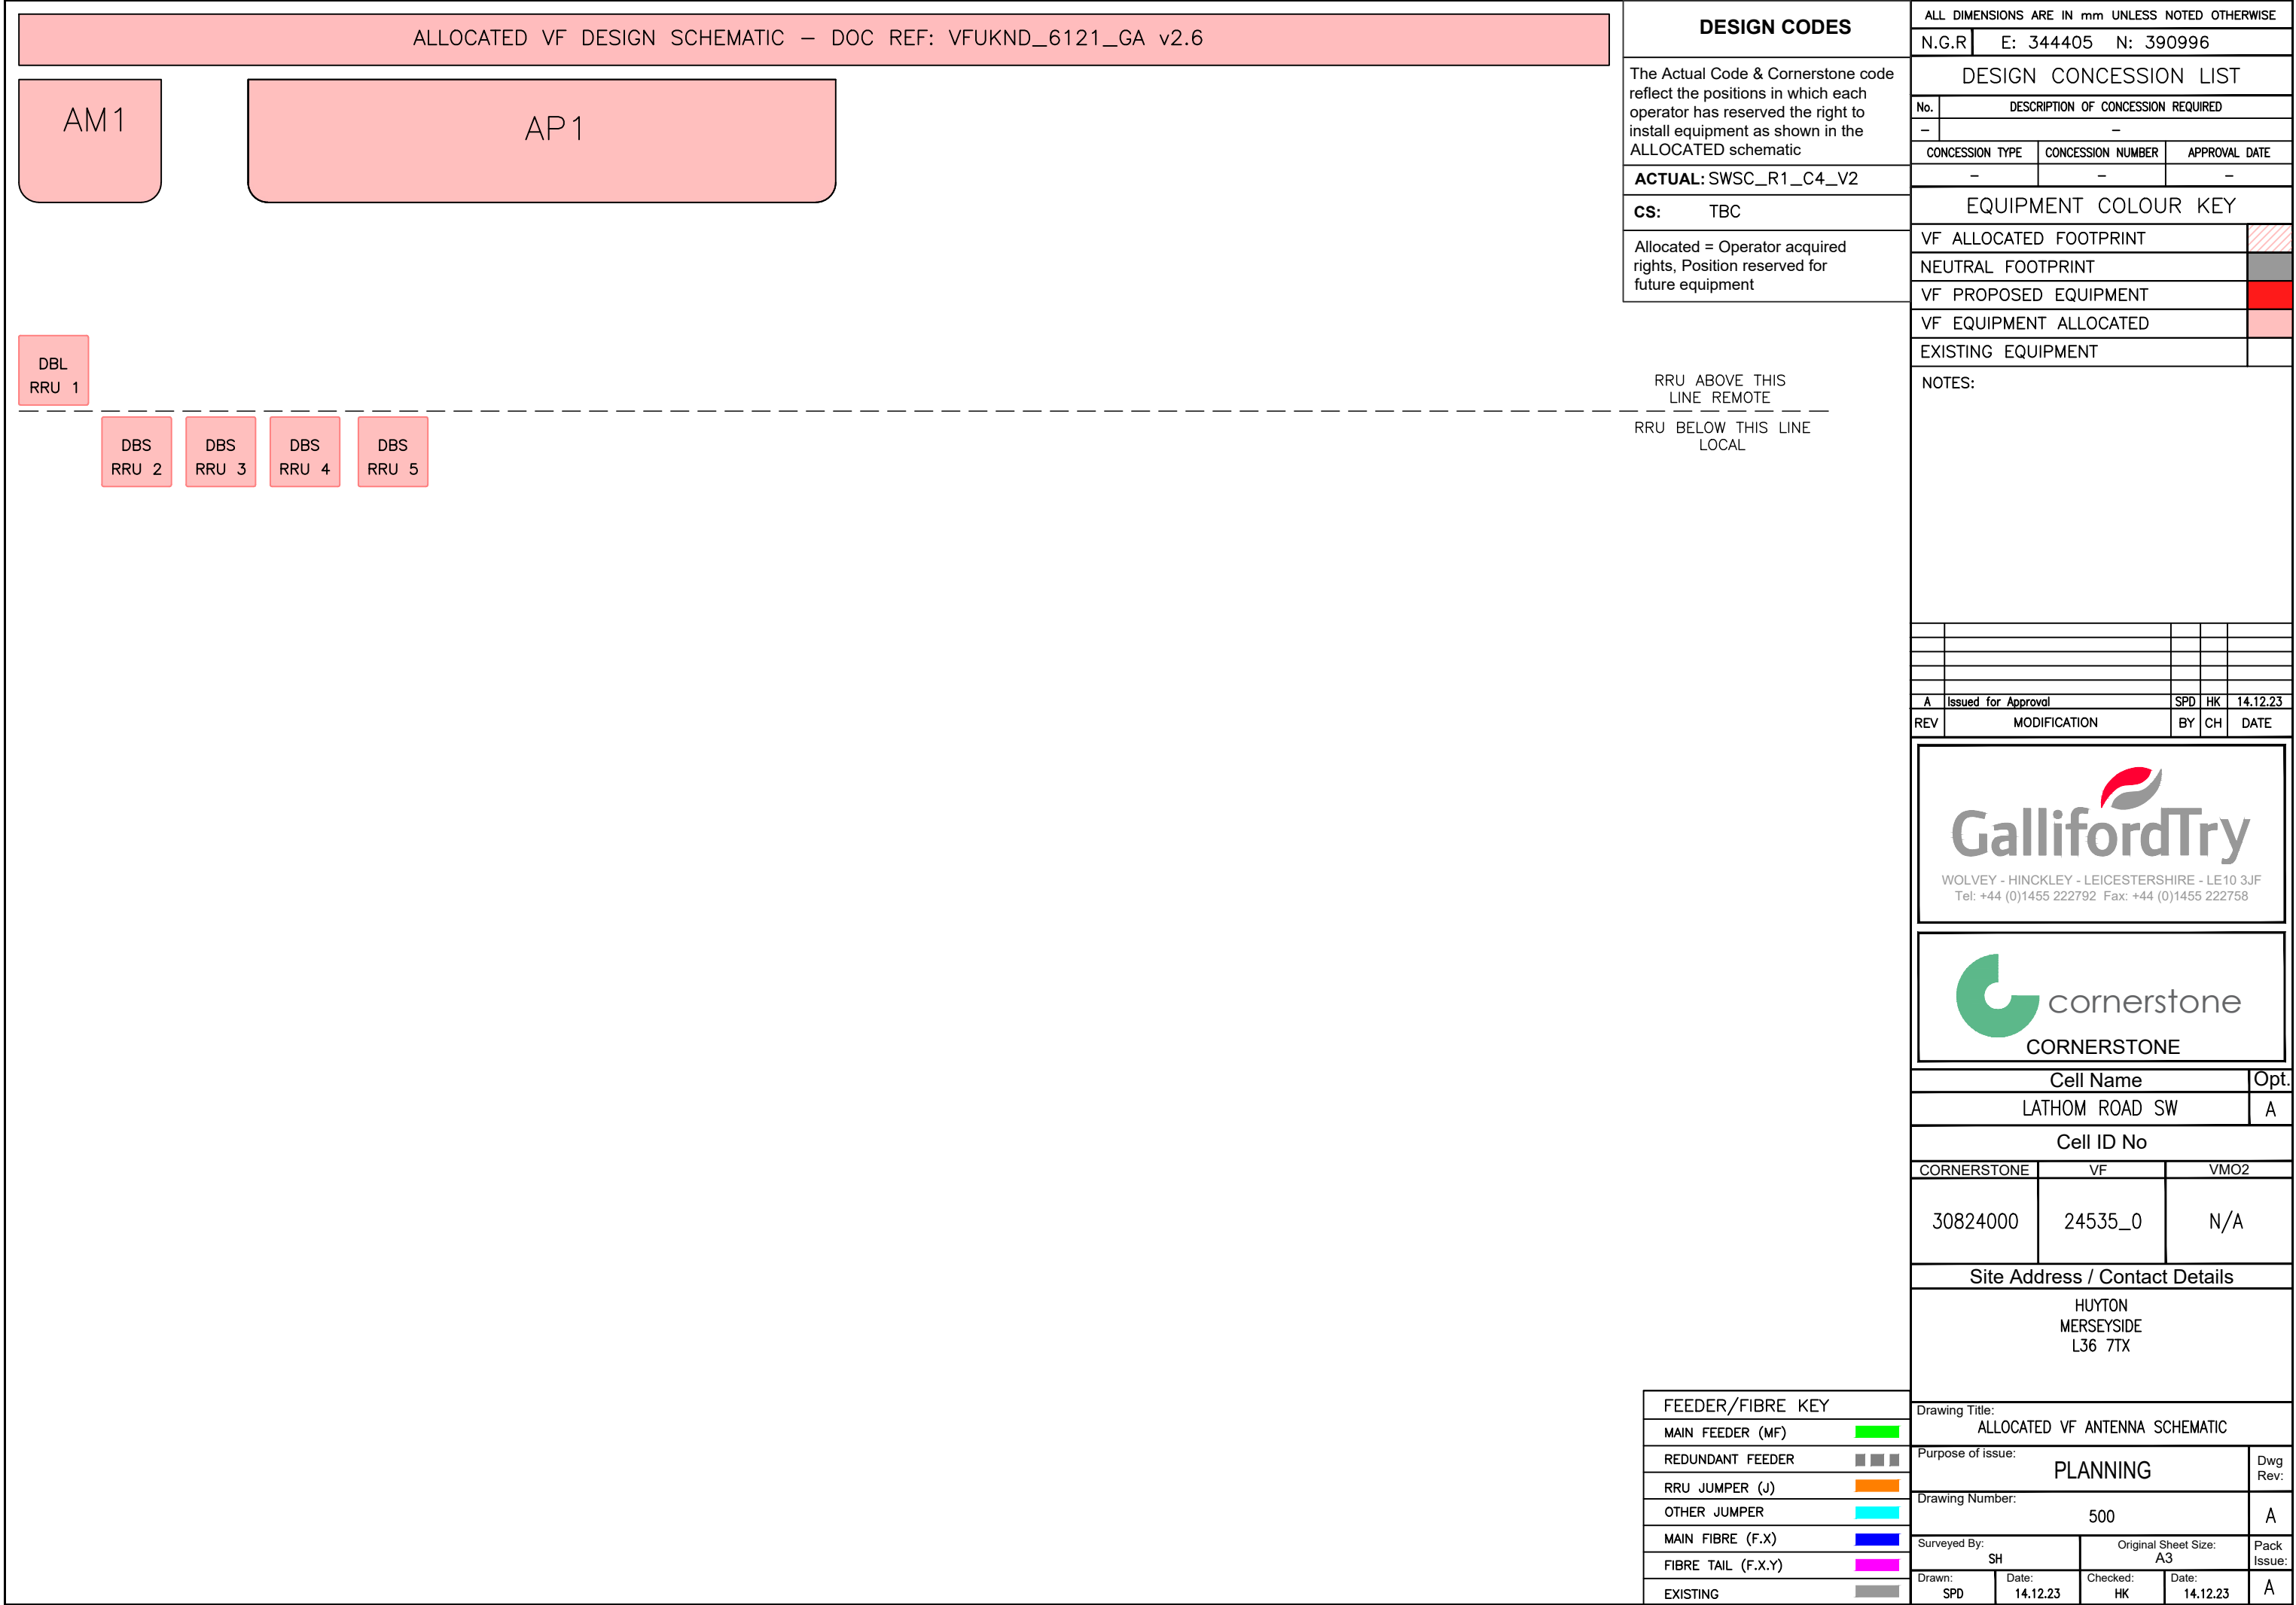

DESIGN CODES		ALL DIMENSIONS ARE IN mm UNLESS NOTED OTHERWISE					
		N.G.R	E: 344405		N: 390996		
The Actual Code & Cornerstone code reflect the positions in which each operator has reserved the right to install equipment as shown in the ALLOCATED schematic		DESIGN CONCESSION LIST					
		No.	DESCRIPTION OF CONCESSION REQUIRED				
		-	-				
		CONCESSION TYPE		CONCESSION NUMBER		APPROVAL DATE	
		-		-		-	
ACTUAL: SWSC_R1_C4_V2							
CS: TBC		EQUIPMENT COLOUR KEY					
Allocated = Operator acquired rights, Position reserved for future equipment		VF ALLOCATED FOOTPRINT					
		NEUTRAL FOOTPRINT					
		VF PROPOSED EQUIPMENT					
		VF EQUIPMENT ALLOCATED					
		EXISTING EQUIPMENT					
RRU ABOVE THIS LINE REMOTE RRU BELOW THIS LINE LOCAL		NOTES:					
A		Issued for Approval			SPD	HK	14.12.23
REV		MODIFICATION			BY	CH	DATE
		GallifordTry WOLVEY - HINCKLEY - LEICESTERSHIRE - LE10 3JF Tel: +44 (0)1455 222792 Fax: +44 (0)1455 222758 cornerstone CORNERSTONE					
		cornerstone CORNERSTONE					
		Cell Name					Opt.
		LATHOM ROAD SW					A
		Cell ID No					
		CORNERSTONE	VF		VMO2		
		30824000	24535_0		N/A		
		Site Address / Contact Details					
		HUYTON MERSEYSIDE L36 7TX					
FEEDER/FIBRE KEY		Drawing Title:					
MAIN FEEDER (MF)		ALLOCATED VF ANTENNA SCHEMATIC					
REDUNDANT FEEDER		Purpose of issue:					Dwg Rev:
RRU JUMPER (J)		PLANNING					
OTHER JUMPER		Drawing Number:					
MAIN FIBRE (F.X)		500					A
FIBRE TAIL (F.X.Y)		Surveyed By:			Original Sheet Size:		Pack Issue:
EXISTING		SH			A3		
		Drawn:	Date:	Checked:	Date:		
		SPD	14.12.23	HK	14.12.23	A	

FEEDER/FIBRE KEY	
MAIN FEEDER (MF)	
REDUNDANT FEEDER	
RRU JUMPER (J)	
OTHER JUMPER	
MAIN FIBRE (F.X)	
FIBRE TAIL (F.X.Y)	
EXISTING	

ALLOCATED VF ANTENNA SCHEDULE – DOC REF: VFUKND_6121_GA v2.6																			
R.F. CONFIG CODE:		SECTOR 1 BEARING (DEG)					SECTOR 2 BEARING (DEG)					SECTOR 3 BEARING (DEG)							
SWSC_R1_C4_V2		VA1	90°	VB1	90°	VC1	–	VA2	210°	VB2	210°	VC2	–	VA3	330°	VB3	330°	VC3	–
ANTENNA DETAILS	SECTOR (SELECT ALL THAT APPLY)	SECTOR 1					SECTOR 2					SECTOR 3							
	ANTENNA REFERENCE	VA1		VB1		VC1	VA2		VB2		VC2	VA3		VB3		VC3			
	HEIGHT OF TOP OF ANTENNA (m)	19.9		18.8		–	19.9		18.8		–	19.9		18.8		–			
	HEIGHT OF U/S OF ANTENNA (m)	19.1		16.7		–	19.1		16.7		–	19.1		16.7		–			
	STATUS	ALLOCATED		ALLOCATED		–	ALLOCATED		ALLOCATED		–	ALLOCATED		ALLOCATED		–			

GPS MODULE	STATUS	HEIGHT	CABLE LENGTH	LOCATION
	ALLOCATED	1.7m	3.0m	PSC CABINET

ALL DIMENSIONS ARE IN mm UNLESS NOTED OTHERWISE

N.G.R | E: 344405 | N: 390996

NOTES:

A	Issued for Approval	SPD	HK	14.12.23
REV	MODIFICATION	BY	CH	DATE



WOLVEY - HINCKLEY - LEICESTERSHIRE - LE10 3JF
Tel: +44 (0)1455 222792 Fax: +44 (0)1455 222758



CORNERSTONE

Cell Name		Opt.
LATHOM ROAD SW		A
Cell ID No		
CORNERSTONE	VF	VMO2
30824000	24535_0	N/A

Site Address / Contact Details

HUYTON
MERSEYSIDE
L36 7TX

Drawing Title: ALLOCATED VF ANTENNA SCHEDULE				
Purpose of issue: PLANNING				Dwg Rev: A
Drawing Number: 501				A
Surveyed By: SH		Original Sheet Size: A3		Pack Issue:
Drawn: SPD	Date: 14.12.23	Checked: HK	Date: 14.12.23	A

SUPPORT STRUCTURE SCHEDULE									
EXISTING/ PROPOSED	OPERATOR	MANUFACTURER	MODEL	STRUCTURE HEIGHT	FOUNDATION TYPE (ROOT/PAD/GRILLAGE)	FOUNDATION DIMENSIONS (WxDxH)	COLOUR/ FINISH	STATUS	COMMENTS
ALLOCATED	VF	HUTCHINSON ENG.	M RANGE V2 STREETPOLE	20.0m	T9 12 BOLT ROOT	900ø x 2750	GREY (RAL7035)	ALLOCATED	–

ENCLOSURE SCHEDULE								
EXISTING/ PROPOSED	OPERATOR	MANUFACTURER	MODEL	DIMENSIONS (WxDxH)	LOCATION	COLOUR/ FINISH	STATUS	COMMENTS
ALLOCATED	VF	COMMSCOPE	CHESHIRE CABINET	1900x600x1722	GROUND LEVEL	GREY (RAL7035)	ALLOCATED	–
ALLOCATED	VF	COMMSCOPE	PSC CABINET	823x600x1721	GROUND LEVEL	GREY (RAL7035)	ALLOCATED	–
ALLOCATED	VF	COMMSCOPE	CHESHIRE + PSC ROOT	2723x600x465	GROUND LEVEL	–	ALLOCATED	–
ALLOCATED	VF	COMMSCOPE	SFMC160 METER CABINET	655x264x1015	GROUND LEVEL	GREY (RAL7035)	ALLOCATED	–
ALLOCATED	VF	COMMSCOPE	SFMC160 METER CABINET ROOT	655x264x300	GROUND LEVEL	–	ALLOCATED	–

AC POWER SUPPLY SCHEDULE									
EXISTING/ PROPOSED	OPERATOR	LOCATION	SUPPLY TYPE (LL/DNO/LOCAL THIRD PARTY)	PHASE (SINGLE/THREE/TWO)	SOURCE OCPD RATING (A)	EARTHING SYSTEM TYPE (TN–C–S/TT)	2nd SUPPLY TO BUILDING (Y/N)	LPS (ADDITION/NEW)	COMMENTS
ALLOCATED	VF	SFMC160 METER CABINET	DNO	SINGLE	100A	TT	N	ALLOCATED	–

DC POWER SUPPLY UNIT SCHEDULE									
EXISTING/ PROPOSED	OPERATOR	MANUFACTURER	MODEL	LOCATION	AC SUPPLY TO PSU BREAKER SIZE (AMPS)	RECTIFIER SIZE (kW)	RECTIFIER QUANTITY	UPGRADE REQUIRED (Y/N)	COMMENTS
ALLOCATED	VF	ELTEK	FP2 PSU	PSC CABINET	3x40A	4.0kW	TBC	N	–

TRANSMISSION SUPPLY SCHEDULE								
EXISTING/ PROPOSED (ENCLOSURE)	OPERATOR		TRANSMISSION ENCLOSURE	TRANSMISSION SOLUTION (MICROWAVE ONLY/FIBRE ONLY/ MICROWAVE+FIBRE (WITH PROVIDER NAME))	U SPACE AVAILABLE	CURRENT TRANSMISSION EQUIPMENT LOCATION	PROPOSED TRANSMISSION EQUIPMENT LOCATION	COMMENTS
	HOST	SHARER						
ALLOCATED	VF	–	PSC CABINET	MICROWAVE + FIBRE (TBC)	7U	–	X	C/W NOKIA IXR UNIT

ALLOCATED RF EQUIPMENT SCHEDULE								
STATUS	OPERATOR	DESIGN REFERENCE	D&A DIMENSIONS (WxDxH)	D&A WEIGHT (kg)	LOCATION	HEIGHT	QUANTITY	ALLOCATED POSITION REF
ALLOCATED	VF	AM1v2	400x260x820	50kg	SF POLE	19.5m	3	1
500x250x2100	VF	AP1v2	500x250x2100	60kg	SF POLE	17.7m	3	2
ALLOCATED	VF	DBLv2	405x250x555	32kg	SF POLE	15.9m	3	3
ALLOCATED	VF	DBSv2	400x220x500	25kg	CHESHIRE CABINET	GROUND	3	4
ALLOCATED	VF	DBSv2	400x220x500	25kg	CHESHIRE CABINET	GROUND	3	5
400x220x500	VF	DBSv2	400x220x500	25kg	CHESHIRE CABINET	GROUND	3	6
ALLOCATED	VF	DBSv2	400x220x500	25kg	CHESHIRE CABINET	GROUND	3	7
ALLOCATED	VF	V–DISH 2	ø300	29kg	SF POLE	14.7m	1	8

STATUS KEY	ALLOCATED	RESERVED/ ASSIGNED LOCATION FOR FUTURE EQUIPMENT
	NEW	PROPOSED
	REMAIN	EXISTING TO BE REUSED
	RELOCATE	EXISTING TO BE RE–PURPOSED, REDIRECTED ECT..
	REMOVE	EXISTING TO BE REMOVED

ALL DIMENSIONS ARE IN mm UNLESS NOTED OTHERWISE				
N.G.R		E: 344405		N: 390996
DESIGN DEPENDENCIES				COMPLETED
STAT SEARCH RESULTS			✓	20.10.23
ASBESTOS REPORT			NO	N/A
RADAR SCAN REPORT			✓	TBC
COOLING CALCS			NO	N/A
LL FIRE ALARM ASSESS			NO	N/A
GDC	LEVEL	2	NO	N/A
STRUCTURAL CALCS			NO	N/A
HD BOLT GRADE TEST			NO	N/A
FOUNDATION CALCS			NO	N/A
BOREHOLE REPORT			NO	N/A
TRIAL HOLE REPORT			✓	TBC
TX LIFT & SHIFT			NO	N/A
BOLT PULL TEST			NO	N/A
BUILDING REG'S APP.			NO	N/A
LL SUPPLY SURVEY			NO	N/A
DNO QUOTE APPROVAL			✓	TBC
ELECTRICAL DESIGN CALCS			✓	TBC
REFER TO THE SITE SPECIFIC DRAWING SUBMISSION CHECKLIST (SDN0020) FOR A COMPREHENSIVE LIST AND INSTRUCTION ON WHERE TO FIND ALL ACCOMPANYING DESIGN DOCUMENTATION.				
A	Issued for Approval		SPD	HK
REV	MODIFICATION		BY	CH
			DATE	



WOLVEY - HINCKLEY - LEICESTERSHIRE - LE10 3JF
Tel: +44 (0)1455 222792 Fax: +44 (0)1455 222758



CORNERSTONE

Cell Name		Opt.
LATHOM ROAD SW		A
Cell ID No		
CORNERSTONE	VF	VMO2
30824000	24535_0	N/A

Site Address / Contact Details				
HUYTON MERSEYSIDE L36 7TX				
Drawing Title: EQUIPMENT SCHEDULE				
Purpose of issue: PLANNING				Dwg Rev:
Drawing Number: 502				A
Surveyed By: SH		Original Sheet Size: A3		Pack Issue:
Drawn: SPD	Date: 14.12.23	Checked: HK	Date: 14.12.23	A