



Notes

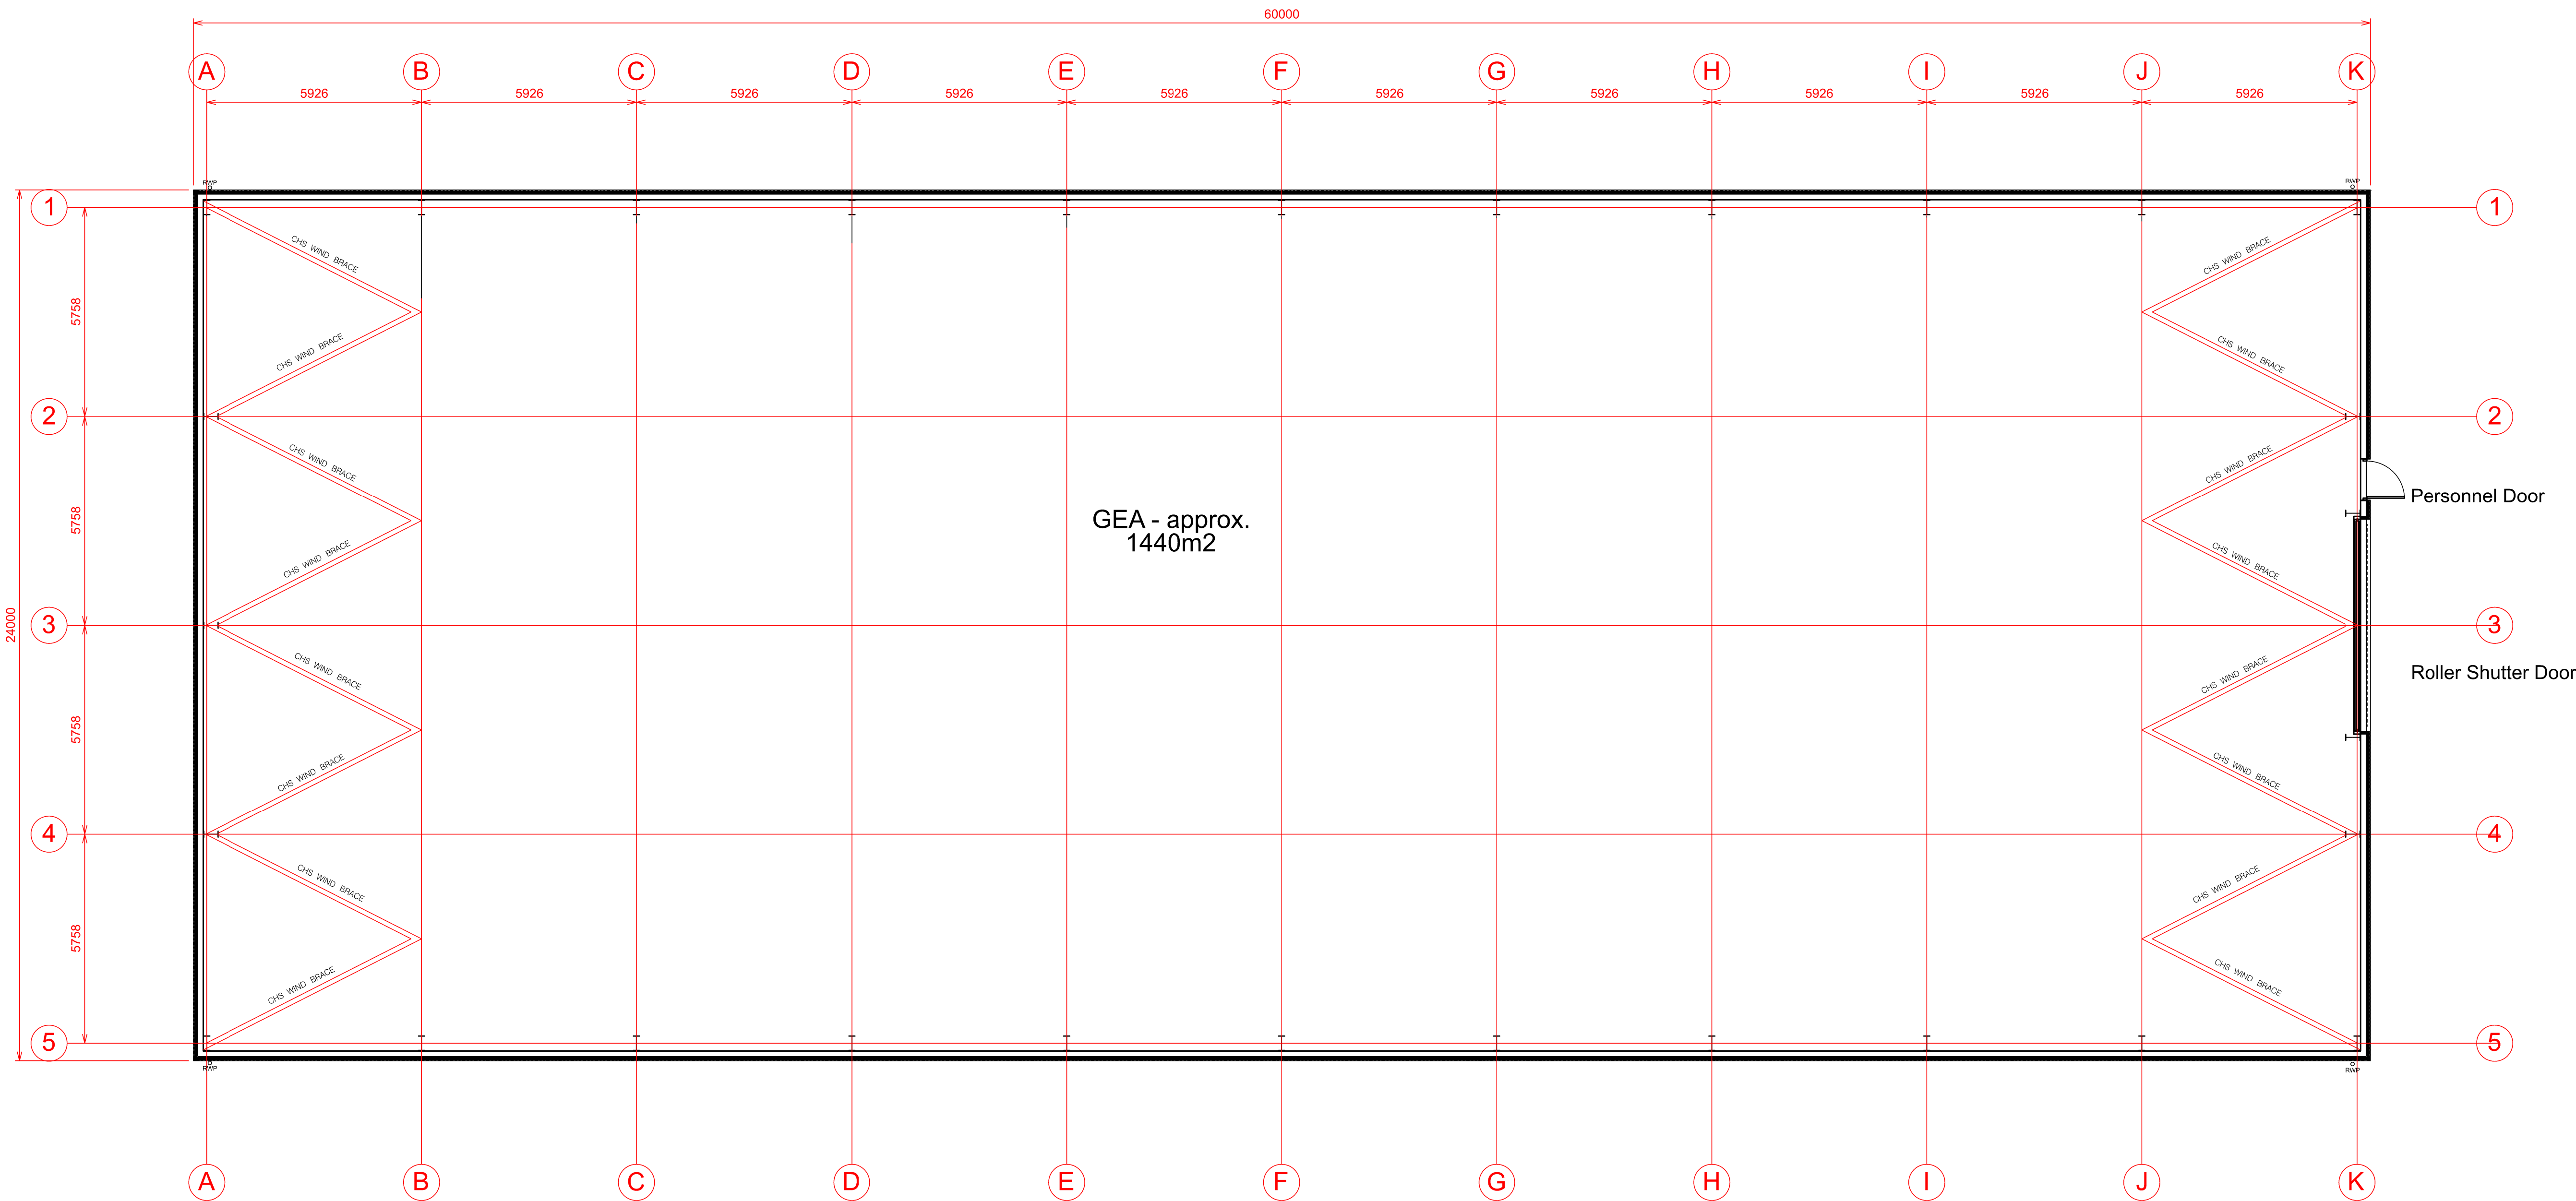

Proposed Ground Floor Plan
Scale: 1:100 @ A1

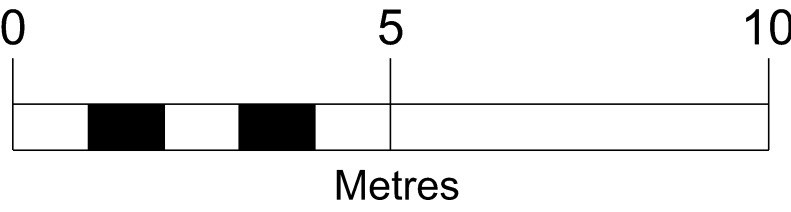

Copyright: All rights reserved. This drawing must not be reproduced without permission from Acland Bracewell Surveyors Limited. Do not scale off this drawing. All dimensions are to be checked on site by contractor / sub contractor. Any discrepancies to be reported to Acland Bracewell Surveyors Limited.

Rev		Date	Revision notes	By
DWG No.		X792 157 007 PL02	Scale 1:100	Rev
Client			Drawing Title	
R.E & S. Baldwin			Proposed Ground Floor Plan	
Project Title		Drawn	Date	
Top House Farm, Boundary Lane, Kirby, L33 3AL		KM	11.25	
		Checked	Date	

