


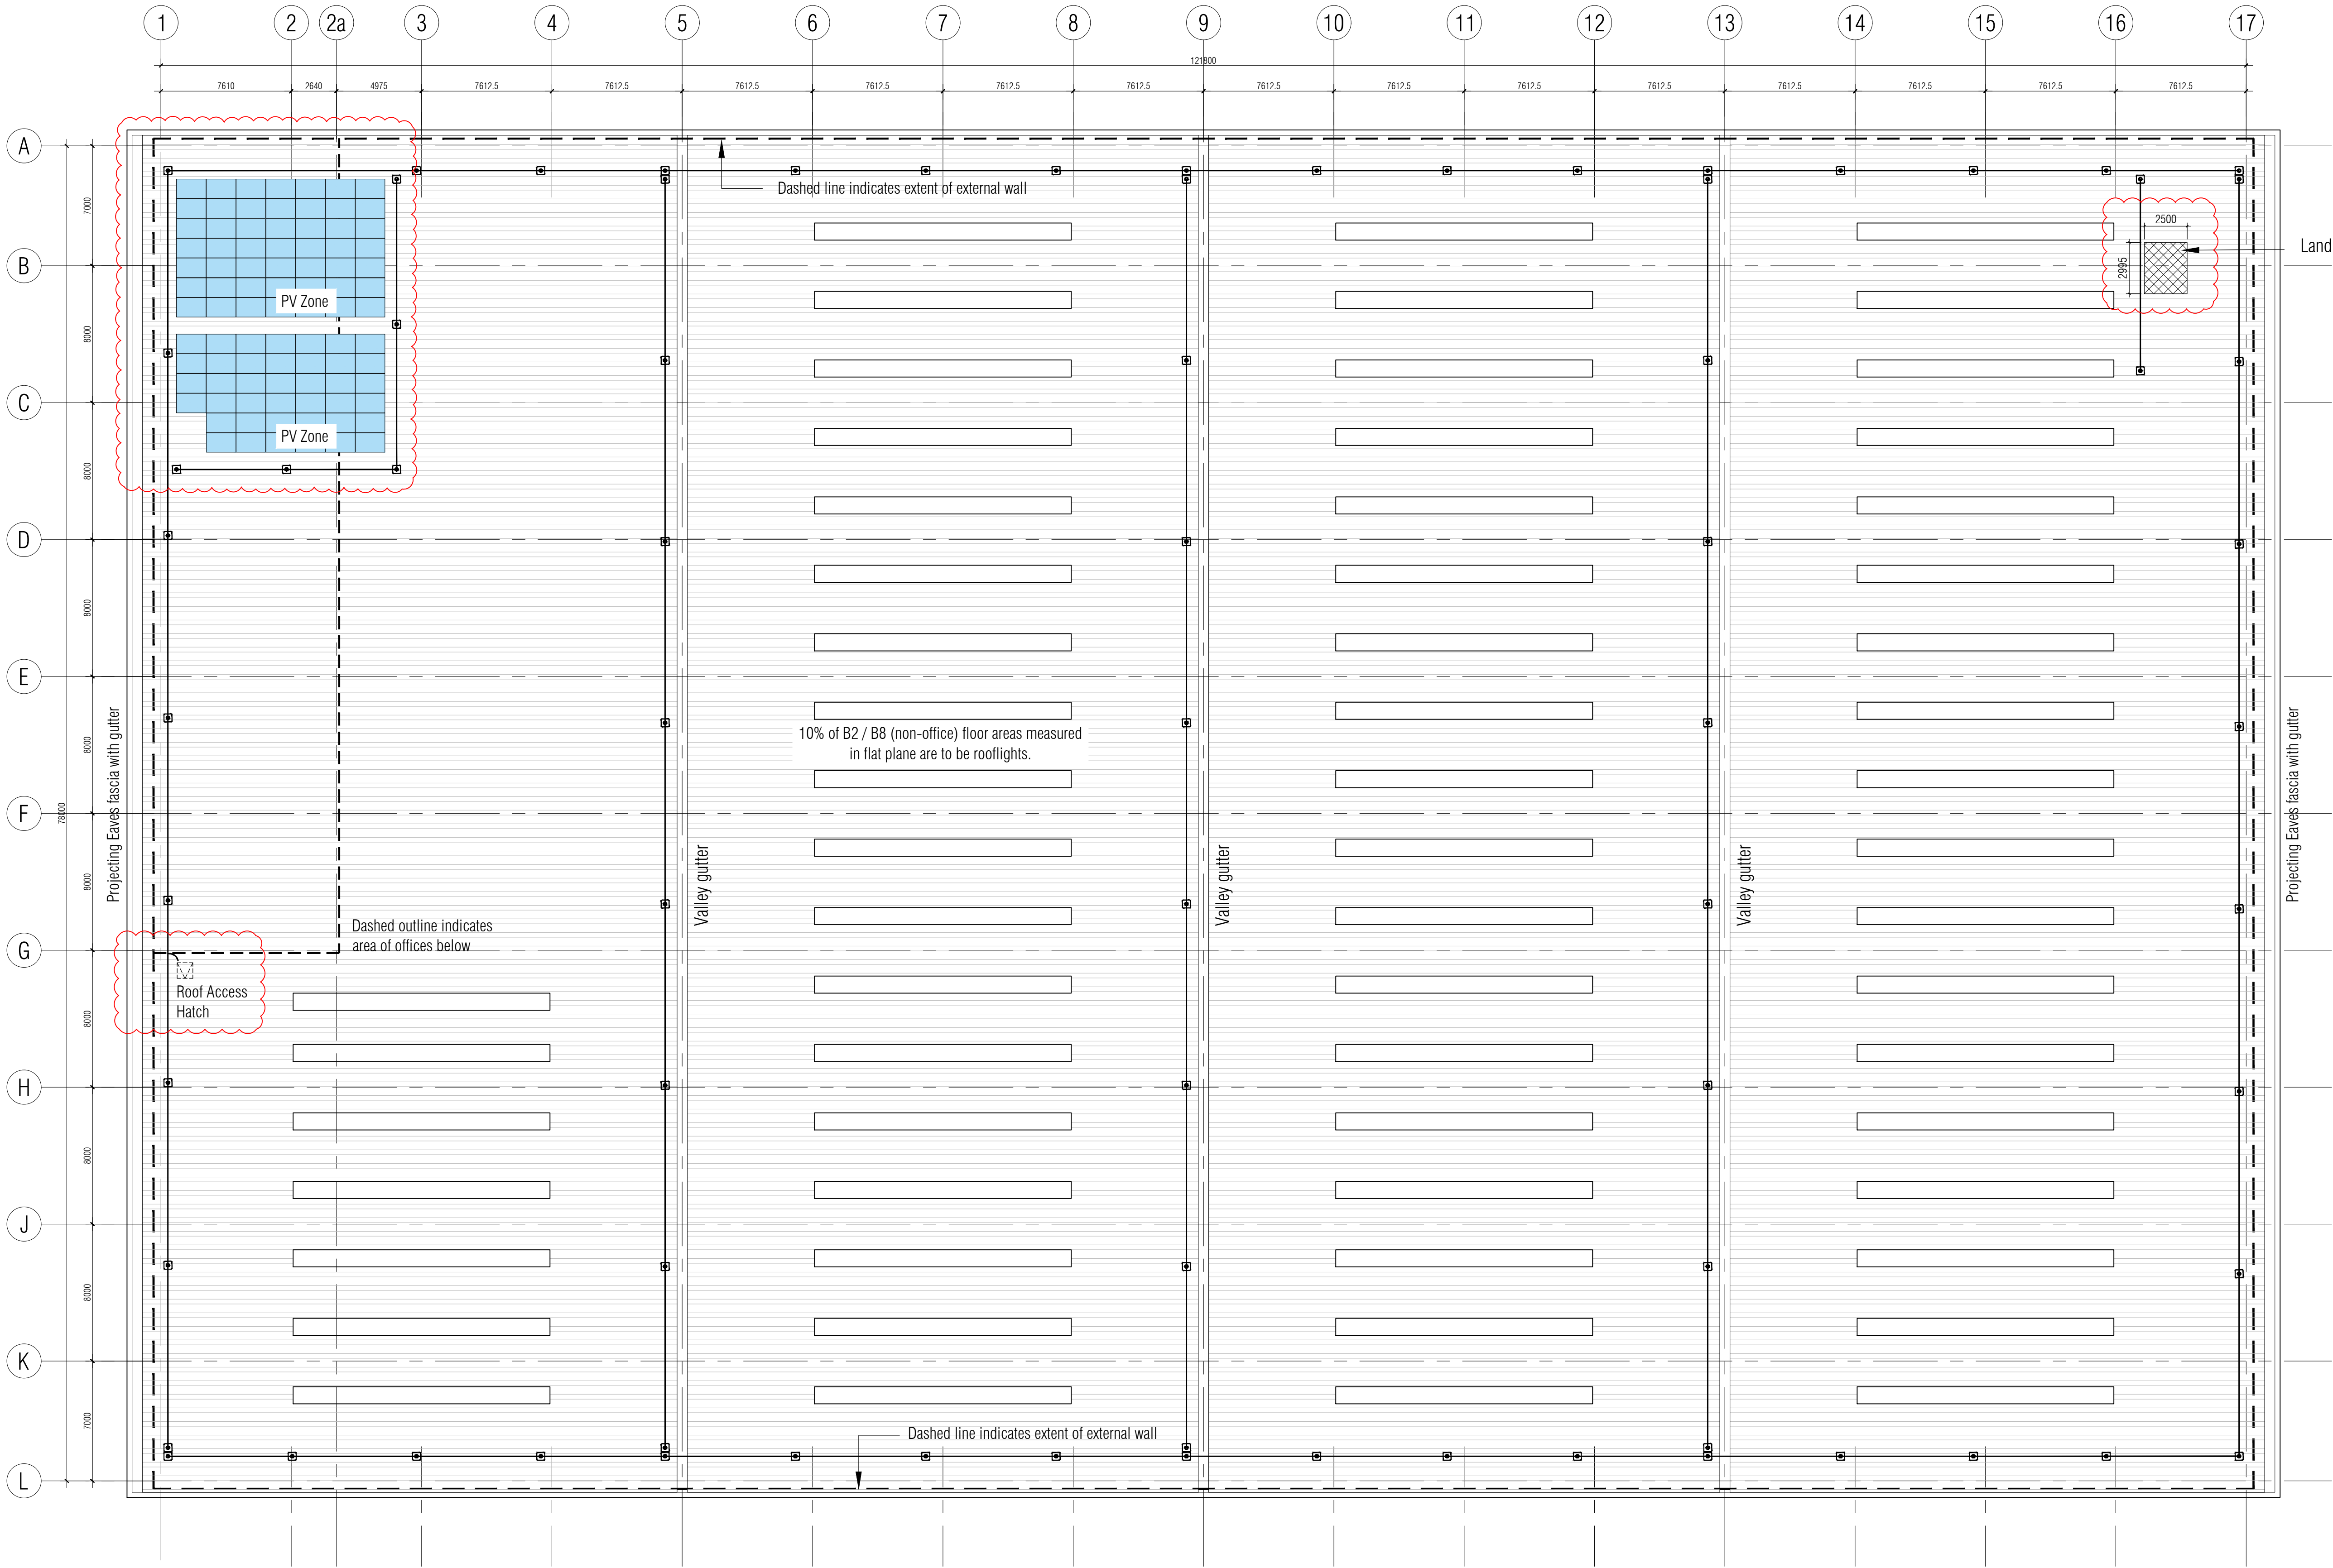

Roof Plan

Travel restraint system to cladding sub-contractor roof design.
Mansafe lanyard system to contractor design to satisfy EN 795 and BS 7883 for roof with two sets of associated harnesses.

NOTE: Rooflights to have 10% coverage to warehouse.

notes
this drawing and design is the copyright of aja architects llp and must not be reproduced in part or in whole without prior written consent. contractors must verify all dimensions on site before commencing work or preparing shop drawings if in doubt ASK.
Where this drawing contains any Ordnance Survey mapping material, it has been reproduced under license number 100052278.
Ordnance Survey © Crown copyright

E	04/10/23	Extent of roof PV amended. Rooflight setting out amended. Roof access hatch added. Mansafe lanyard system and roof landing platform added for safety.	sih
D	05/07/22	Building footprint revised	TW
C	10/02/22	PV panels shown indicatively.	sih
B	03/02/22	Titleblock amended.	sih
A	21/01/22	Building proportions reverted to original scheme.	sih
no.	date	revision	by



aja architects llp
1170 Elliott Court
Herald Avenue
Coventry Business Park
COVENTRY CV5 6UB
T: 024 7625 3200
F: 024 7625 3210
E: aja@aja-architects.com
W: www.aja-architects.com
aja architects llp is a limited liability partnership registered in England No. OC326721
client

Pembury Developments Ltd.

project

Penrhyn Road
Knowsley

drawing

Proposed Roof Plan

scale 1:200 @ a1 drawn sih

checked mjl date 19/01/22

no

6982 - 14 Rev E

PLANNING

