



T2D (Team2Design) Architectural and Structural Design Consultancy email: team2design@btinternet.com tel: 07930 607627 (mobile)		
client: Ms Elaine BIRTLEY/Mr Neil ROBINSON		
project: Proposed single storey extension at rear 48 ELDER PLACE, HALEWOOD, LIVERPOOL MERSEYSIDE L25 9RP		
drawing title: ELEVATIONS AND SECTION AS EXISTING AND FLANK ELEVATIONS AS PROPOSED		
scale: 1:100 @ A3	date: Nov 2024	drawing number: 48EP/02




FRONT ELEVATION (EXISTING)



REAR ELEVATION (EXISTING)




GABLE ELEVATION (EXISTING) - No. 47 side

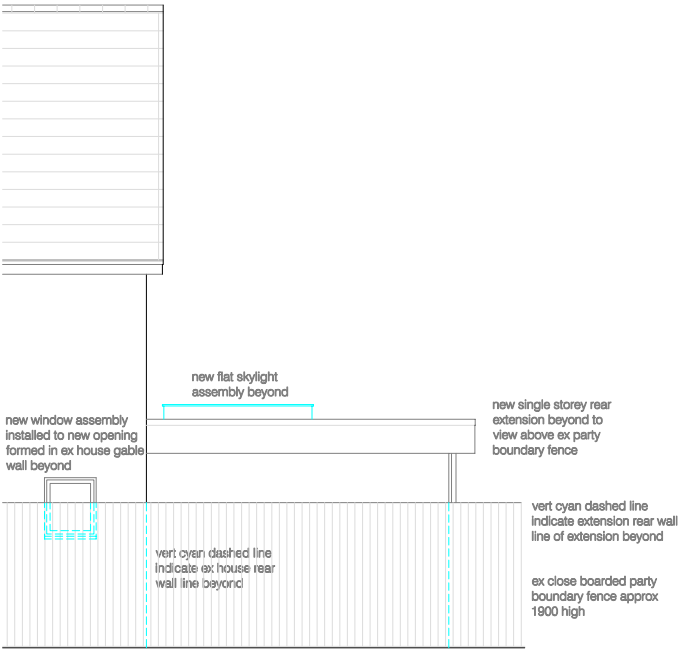


FLANK ELEVATION (PROPOSED) - Viewed from No 49 side


← single storey rear extension 4000 projection →

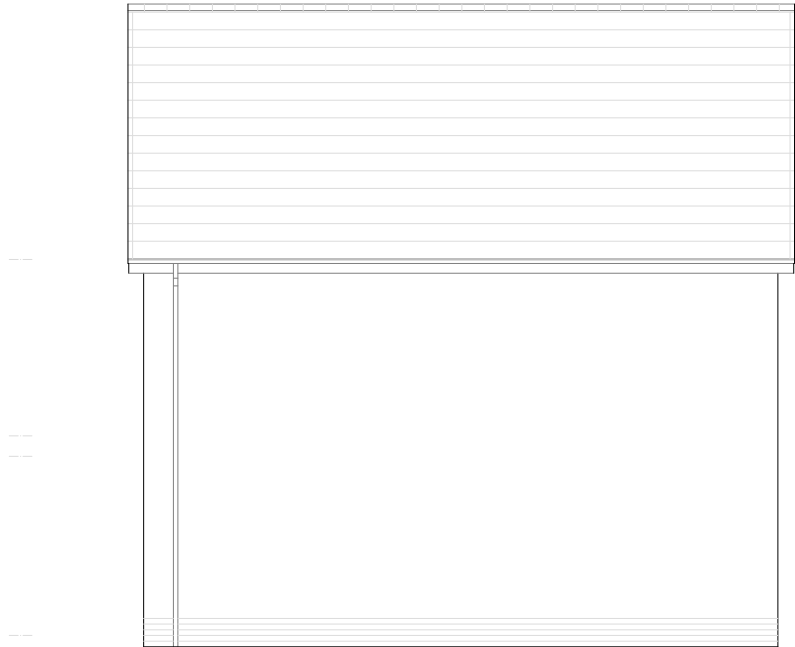

GABLE ELEVATION (EXISTING) - No 49 side

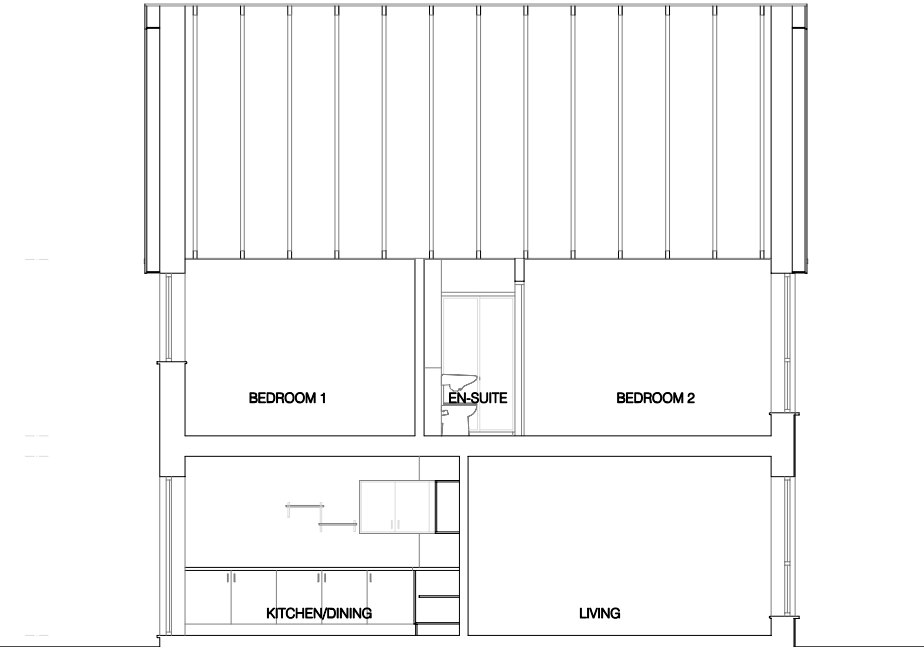

SECTION A - A (EXISTING)

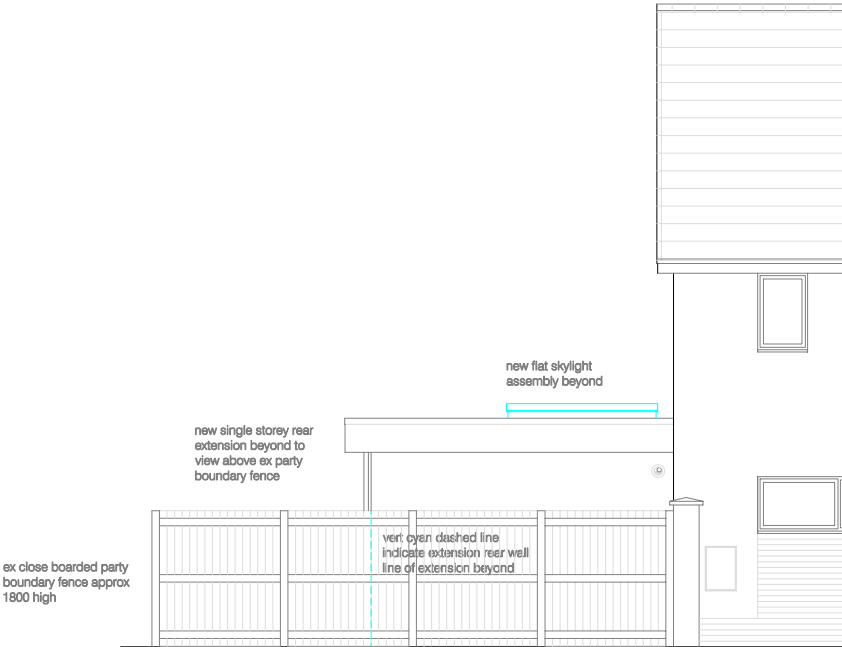

FLANK ELEVATION (PROPOSED) - Viewed from No. 47 side

← single storey rear extension 4000 projection →