


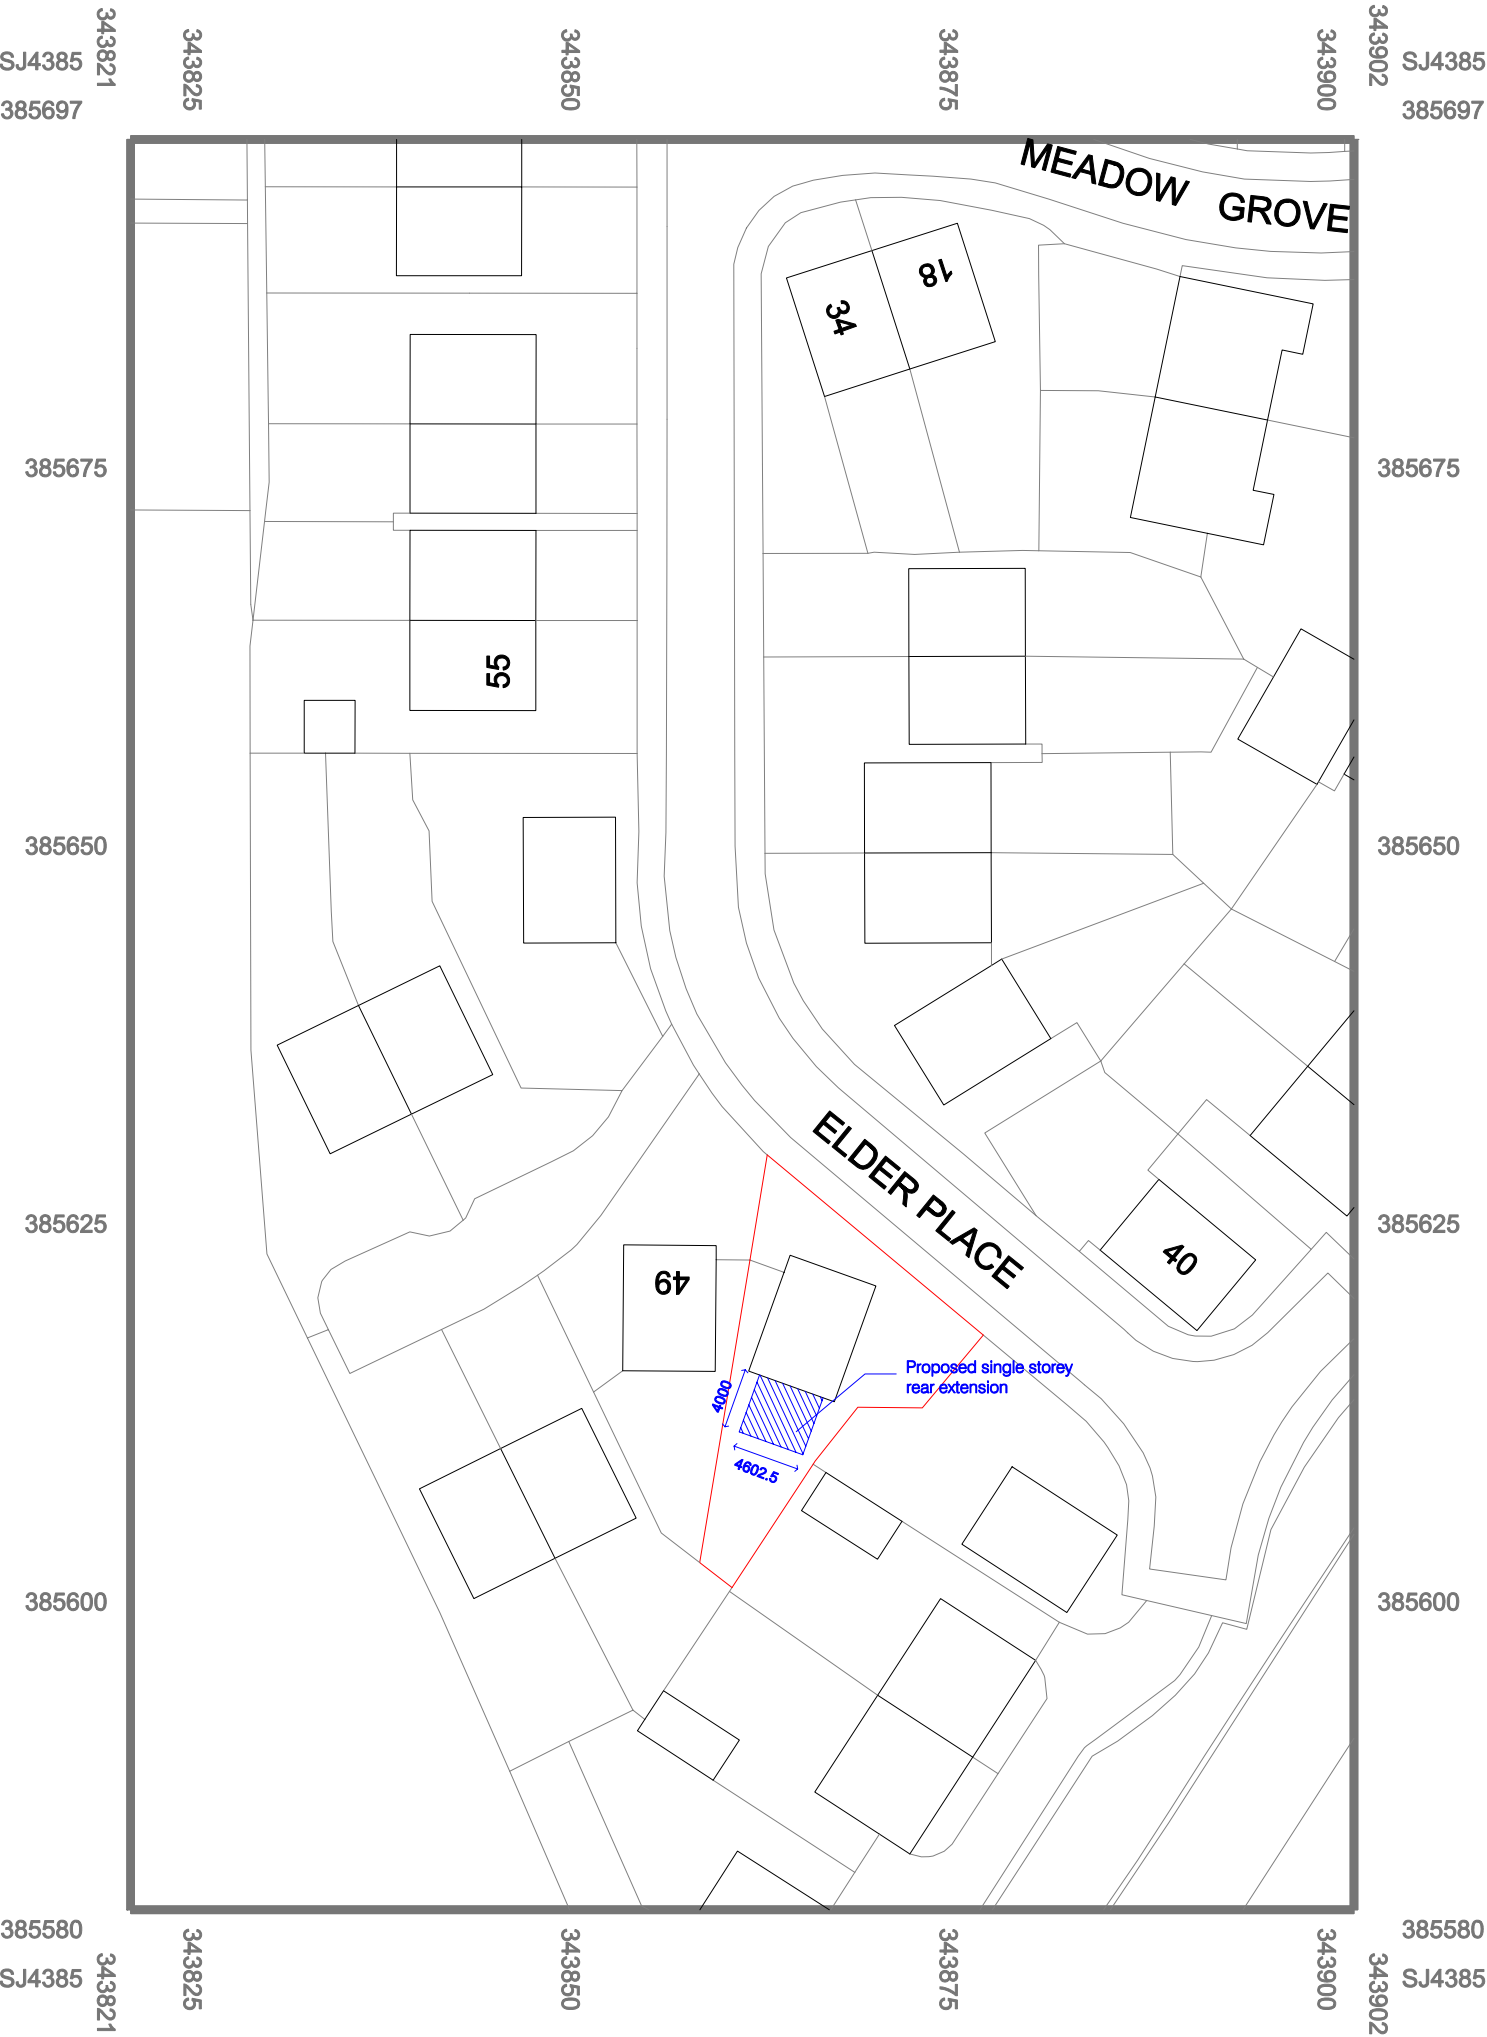

© Crown copyright 2024 Ordnance Survey 100053143



metres

Drawing Title:

Site Plan

Site Address:

48 ELDER PLACE, HALEWOOD
LIVERPOOL. MERSEYSIDE L25 9RP

Scale: 500 Drawing No. 48EP/SP02

