




T2D (Team2Design) Architectural and Structural Design Consultancy email: team2design@btinternet.com tel: 07930 607827 (mobile)		
client: Ms Elaine BIRTLEY/Mr Neil ROBINSON		
project: Proposed single storey extension at rear 48 ELDER PLACE, HALEWOOD, LIVERPOOL MERSEYSIDE L25 9RP		
drawing title: ELEVATIONS AND SECTION AS PROPOSED		
scale: 1:100 @ A3	date: Nov 2024	drawing number: 48EP/03




FRONT ELEVATION (EXISTING) - No change



REAR ELEVATION (PROPOSED)
ex combination frame french
doors assembly installed to
new opening in extension
single storey rear extension 4602.5 overall approx

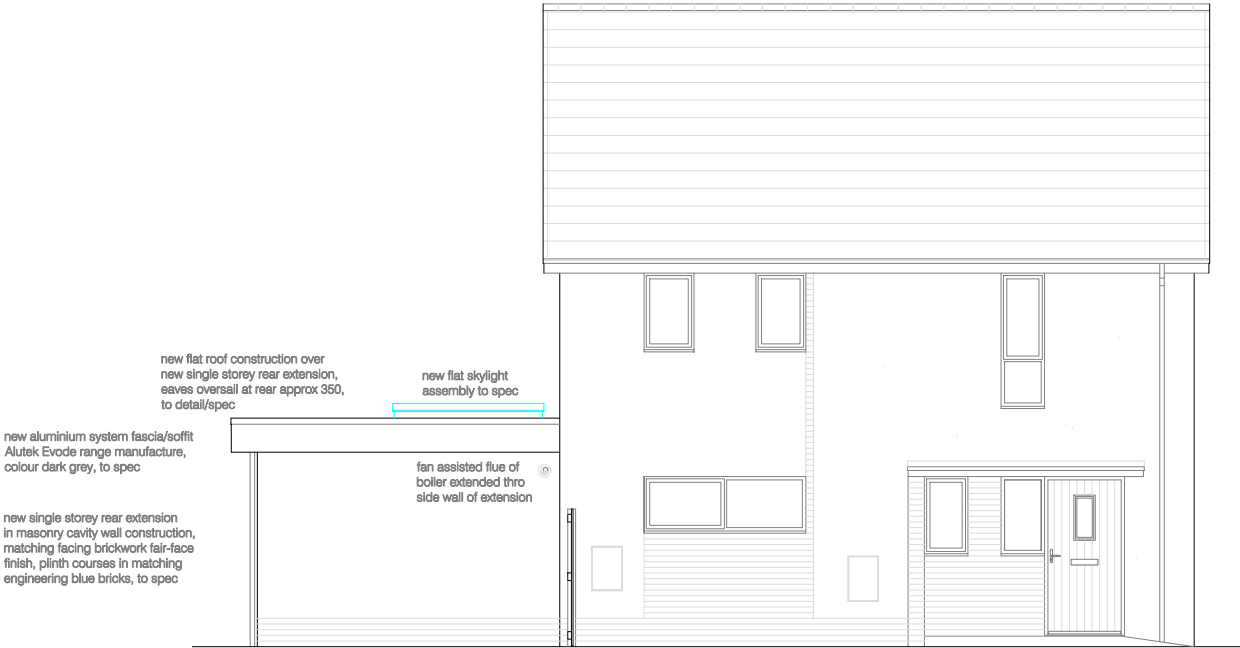


GABLE ELEVATION (PROPOSED) - No. 47 side
single storey rear extension 4000 projection

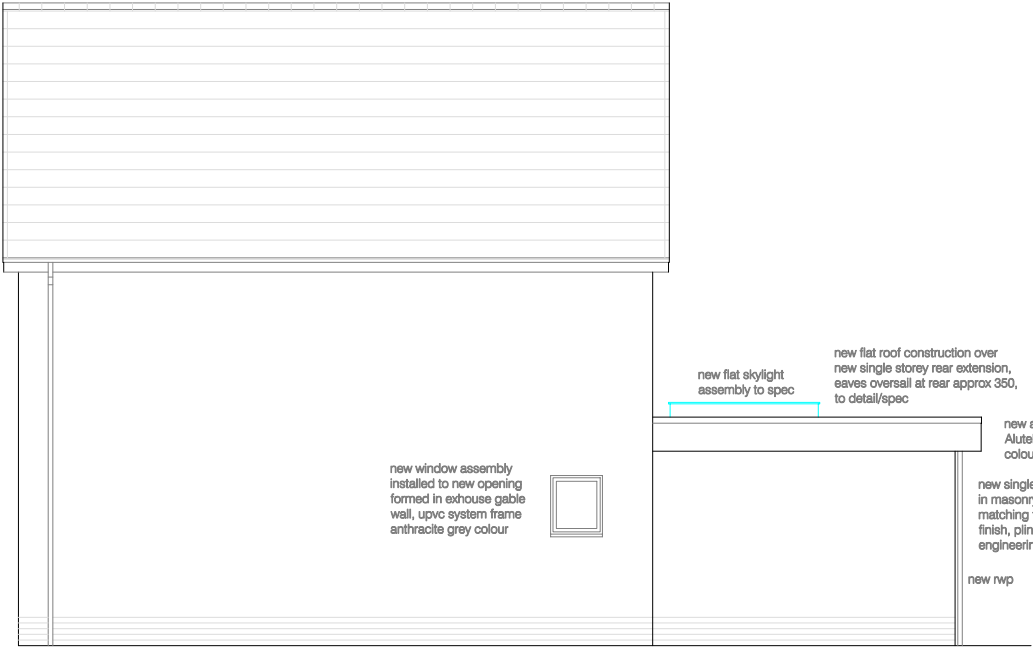

GABLE ELEVATION (PROPOSED) - No 49 side
single storey rear extension 4000 projection

top of rooflight (+3.15m)
roof level (+3.0m)
ground floor level (+0.15m)
ext ground level (0.0m)

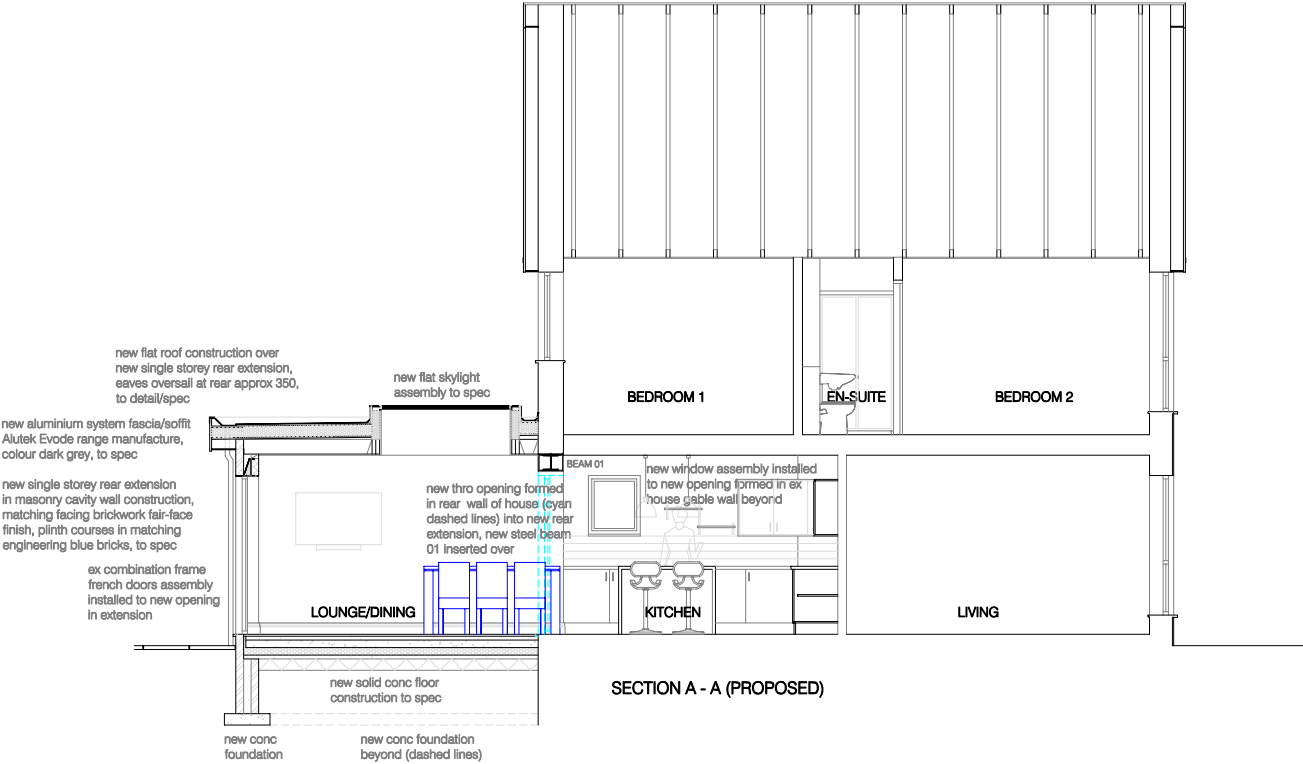

SECTION A - A (PROPOSED)